



Dimensioning

Figured dimensions only to be taken from these designs and drawings. Work to annotated dimensions only. All dimensions to be checked on site. Architectural designers to be informed immediately of any discrepancies before work proceeds. Drawings are to be read in conjunction with relevant specifications, structural engineers and service engineers' drawings.

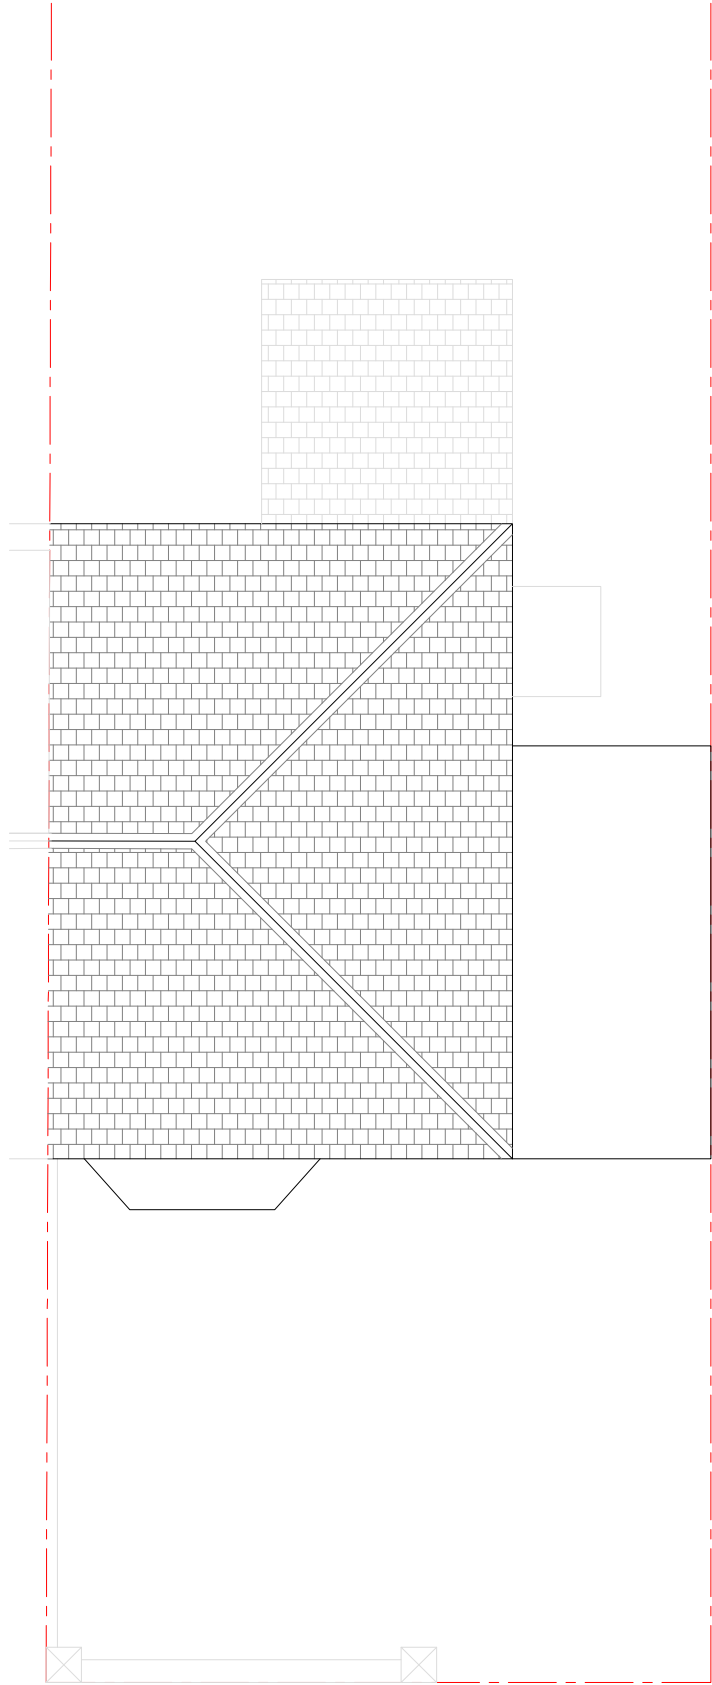

EXISTING ROOF PLAN
1:100 @ A3
0m 1m 3m 5m

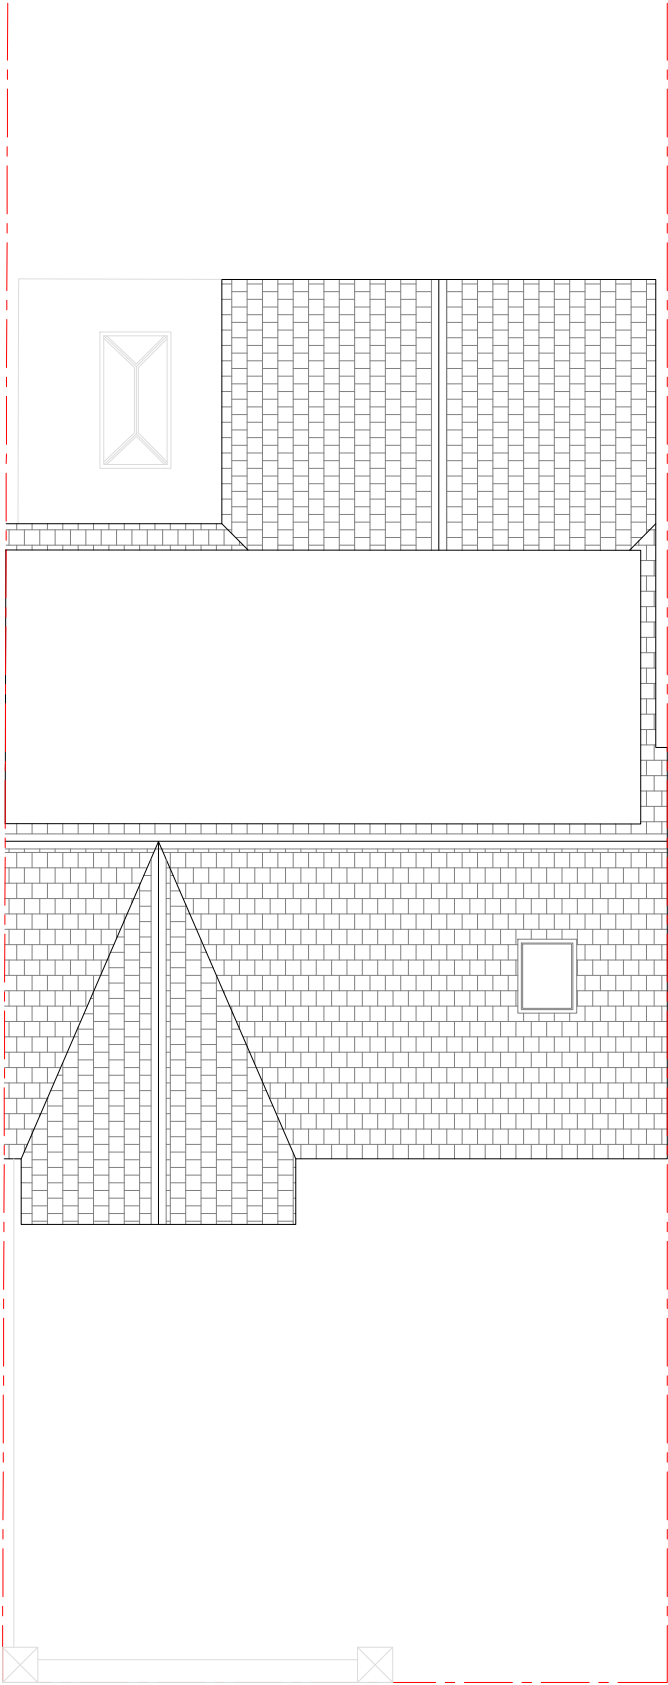

PROPOSED ROOF PLAN
1:100 @ A3

Rev	Date	Description
-	08/03/24	Issued to client for comments



S A L E M
ARCHITECTS
Architecture | Masterplanning | Graphics

CLIENT:	Homeowner	REV:
PROJECT:	69 Sheepfoot Lane, Prestwich, M25 0DN	DATE:
TITLE:	Existing & Proposed Roof Plans	March 2024
SCALE:	1:100 @ A3	DRAWING NO.
		Sheet 3