



Dimensioning

Figured dimensions only to be taken from these designs and drawings. Work to annotated dimensions only. All dimensions to be checked on site. Architectural designers to be informed immediately of any discrepancies before work proceeds. Drawings are to be read in conjunction with relevant specifications, structural engineers and service engineers' drawings.

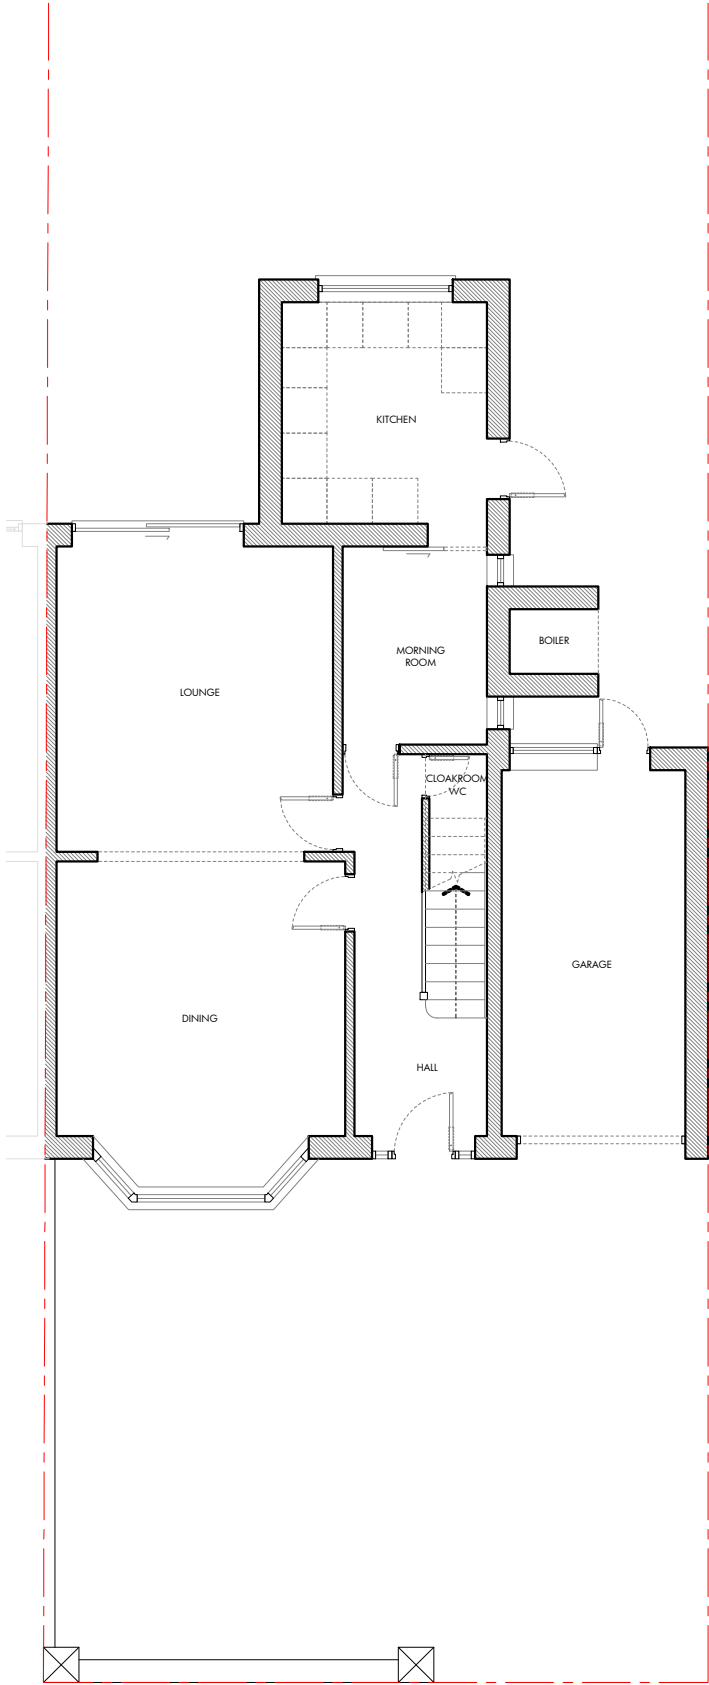

EXISTING GROUND FLOOR PLAN
1:100 @ A3
0m 1m 3m 5m

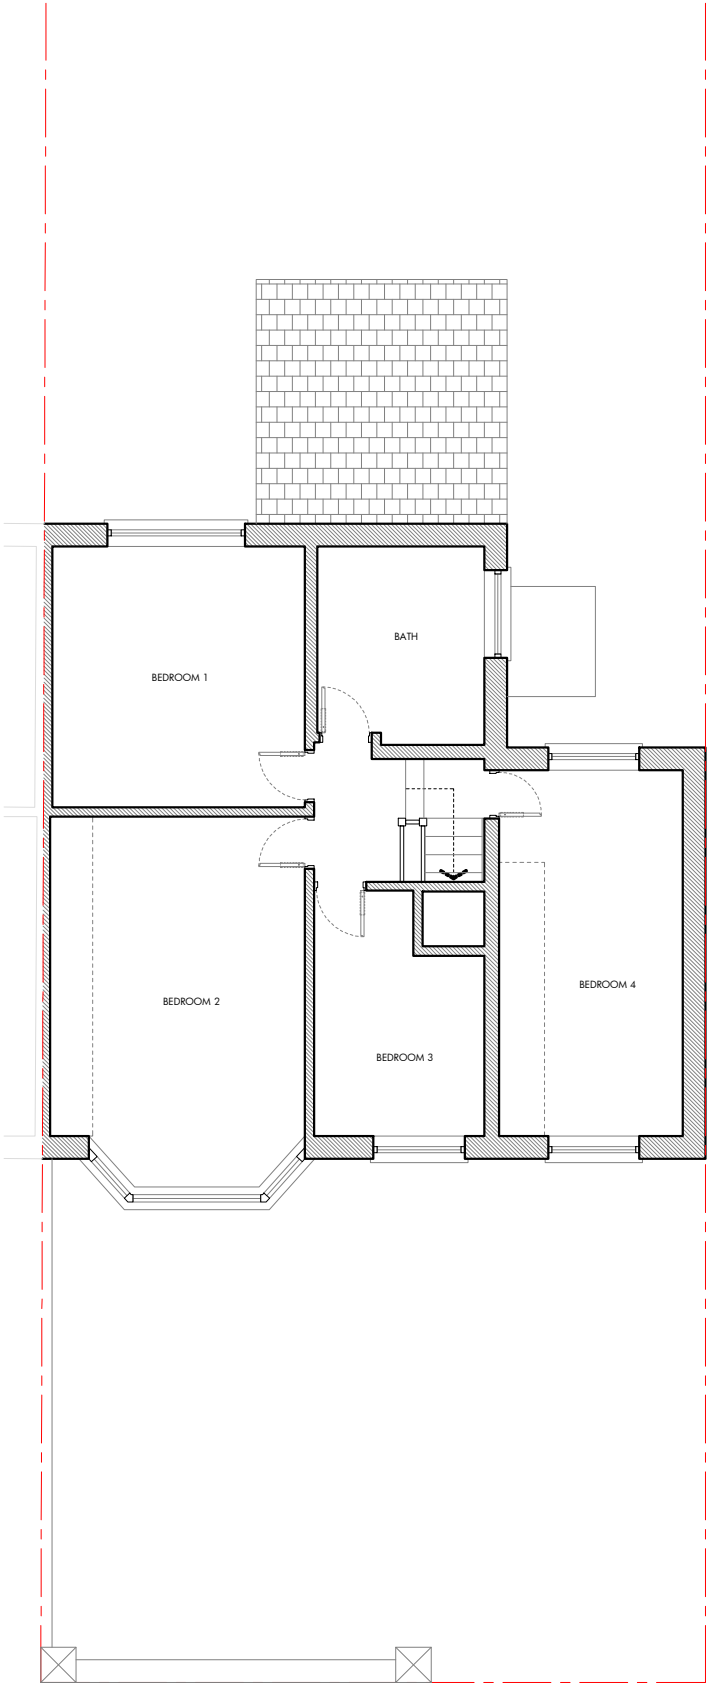

EXISTING FIRST FLOOR PLAN
1:100 @ A3

Rev	Date	Description
-	08/03/24	Issued to client for comments



SALEEM
ARCHITECTS
Architecture | Masterplanning | Graphics

CLIENT:	Homeowner	
PROJECT:	69 Sheepfoot Lane, Prestwich, M25 0DN	
TITLE:	Existing Plans	REV:
SCALE:	1:100 @ A3	DATE:
DRAWING NO.	Sheet 2	March 2024