


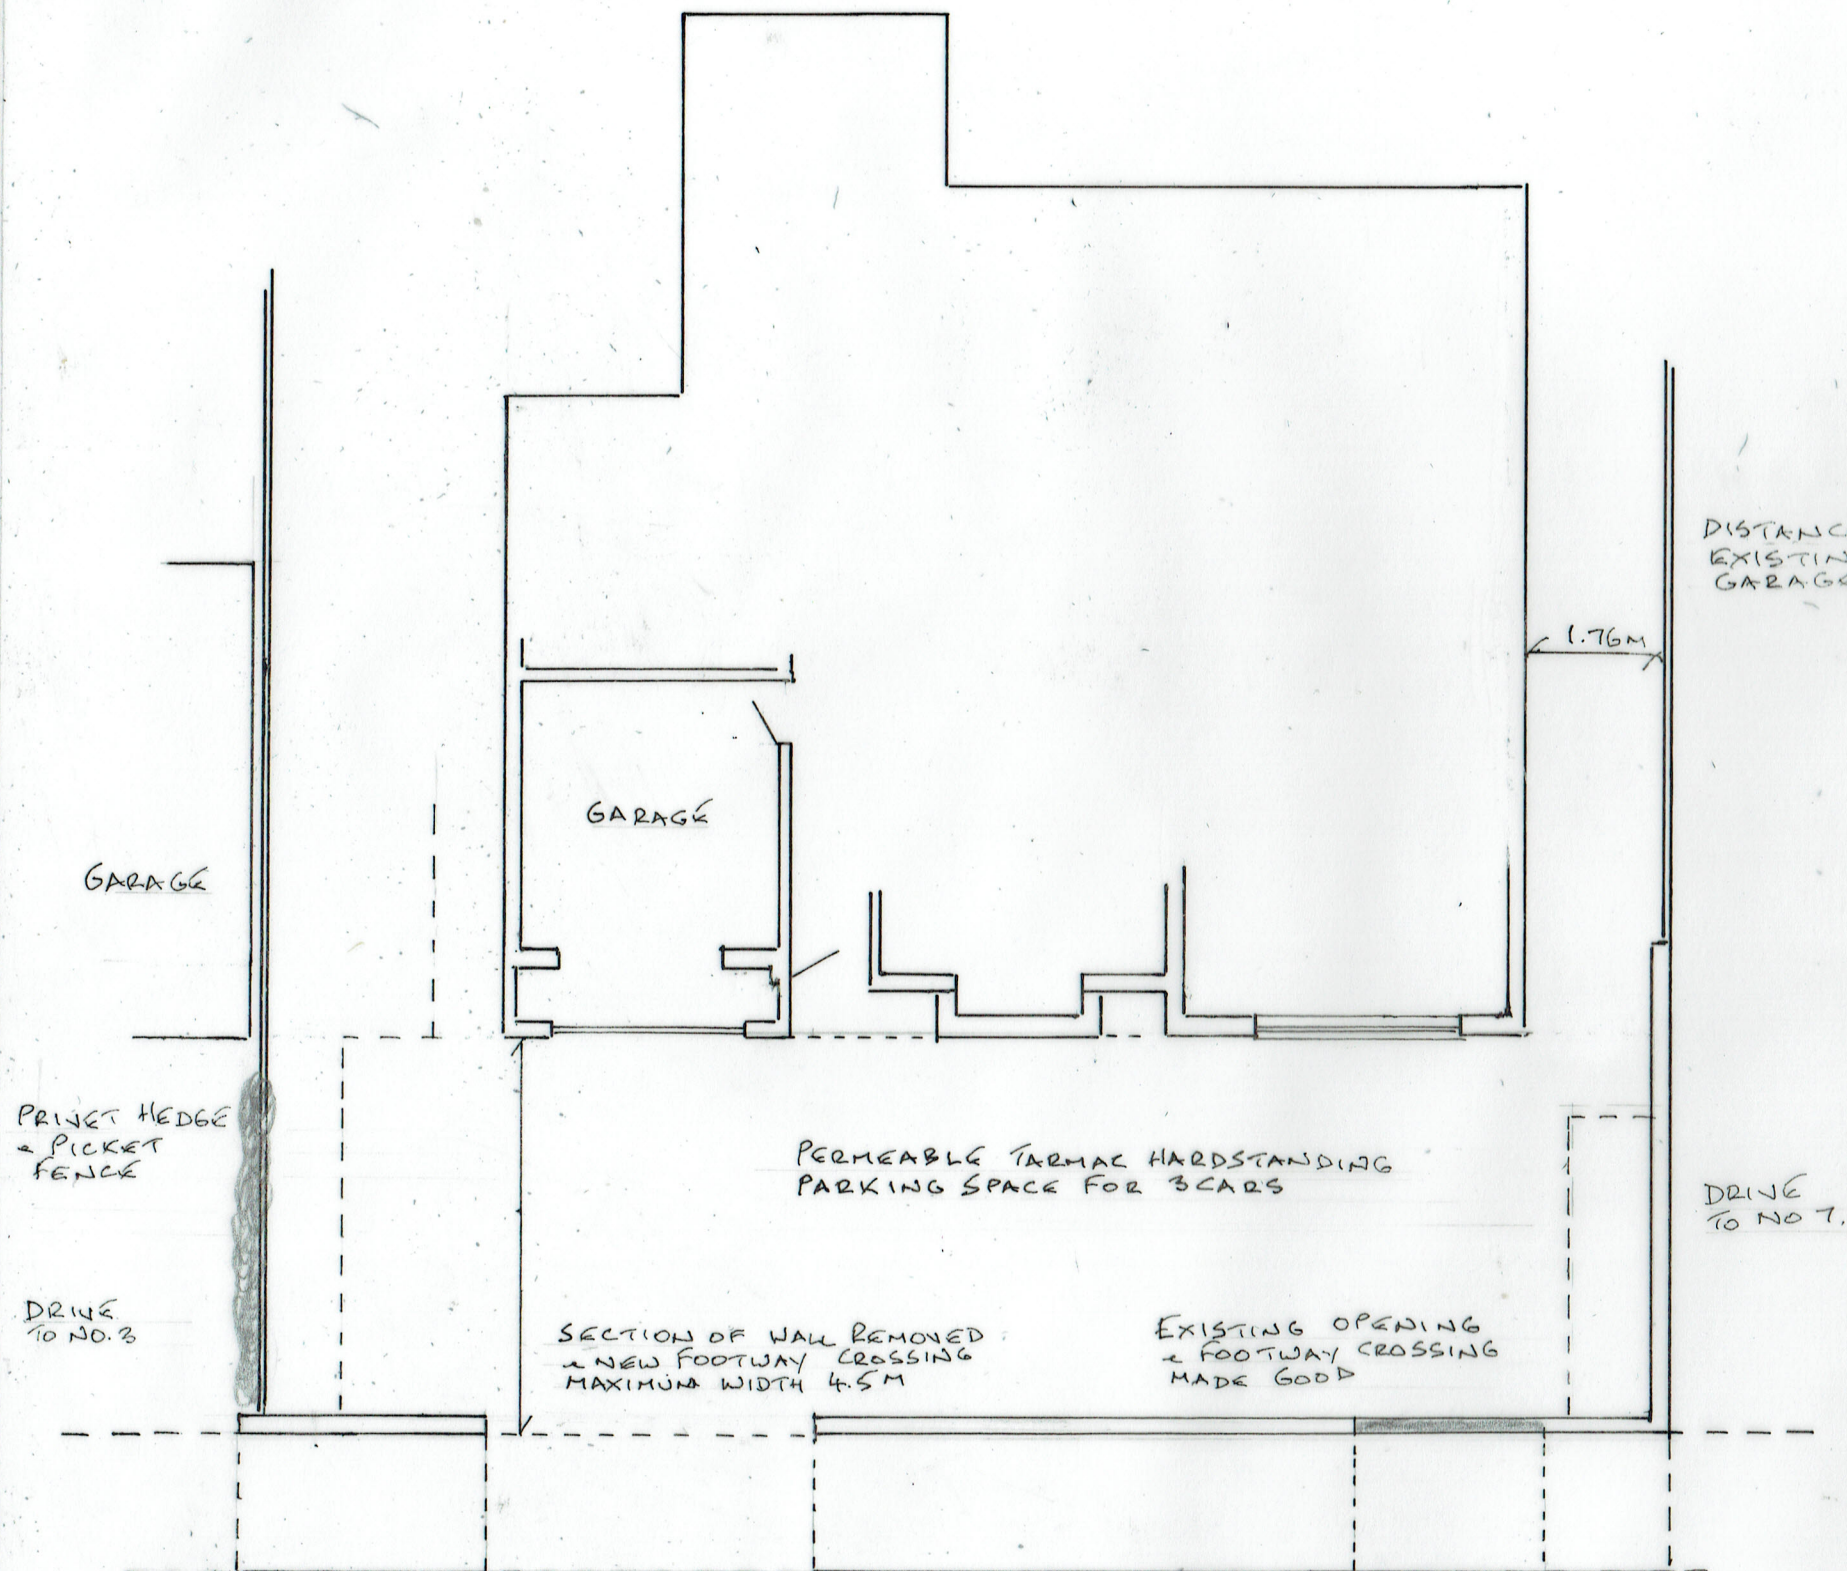

7 ADDITIONAL SITE PLAN

0 METRES 5
SCALE 1:100 @ A3

19/07/2023

23/124/07

EXTENSIONS

5 BEECH GROVE, GREENMOUNT BL8 4DY