



2A LILAC GROVE, PRESTWICH


PLANNING APPROVAL

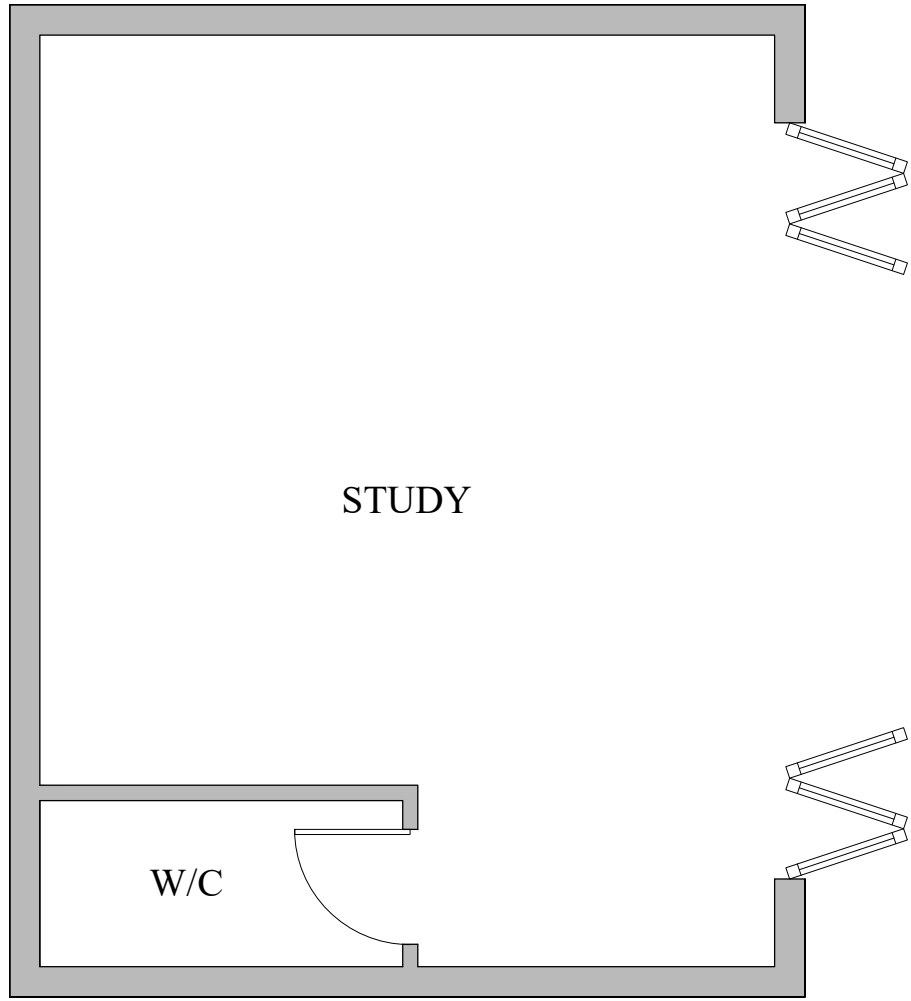


EXISTING GROUND FLOOR LAYOUT
(SCALE 1:50)

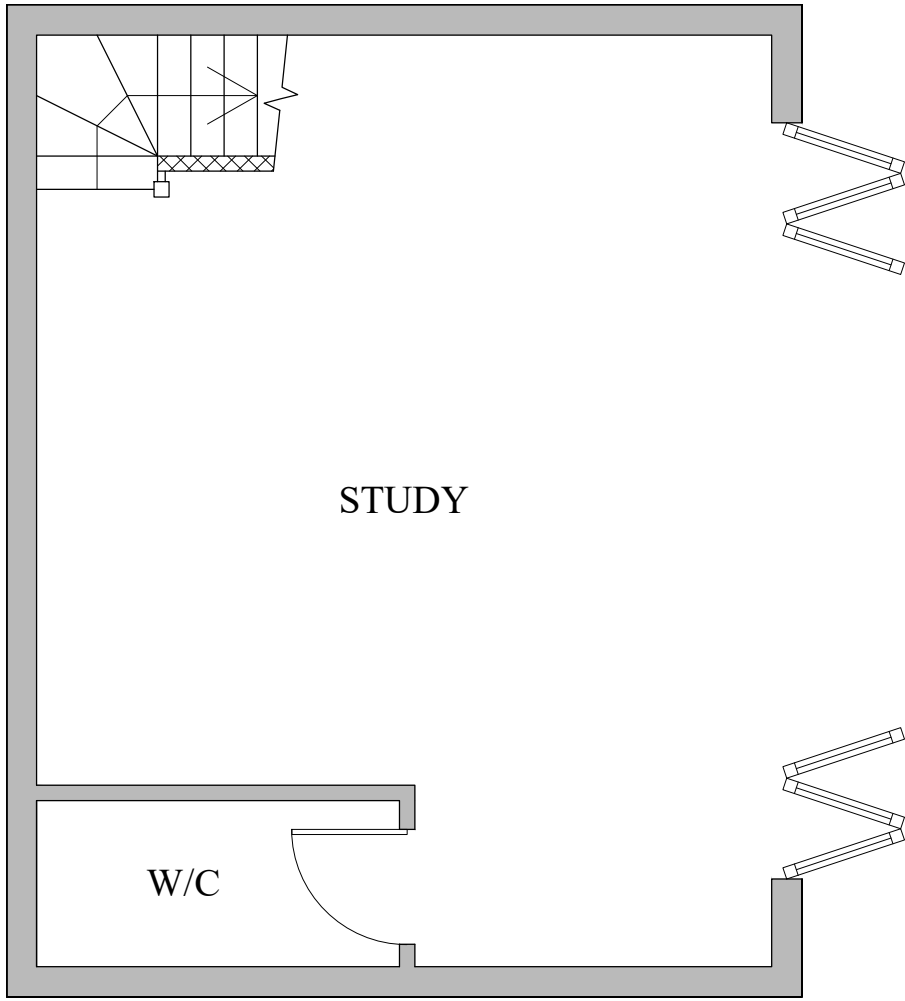

PROPOSED GROUND FLOOR LAYOUT
(SCALE 1:50)

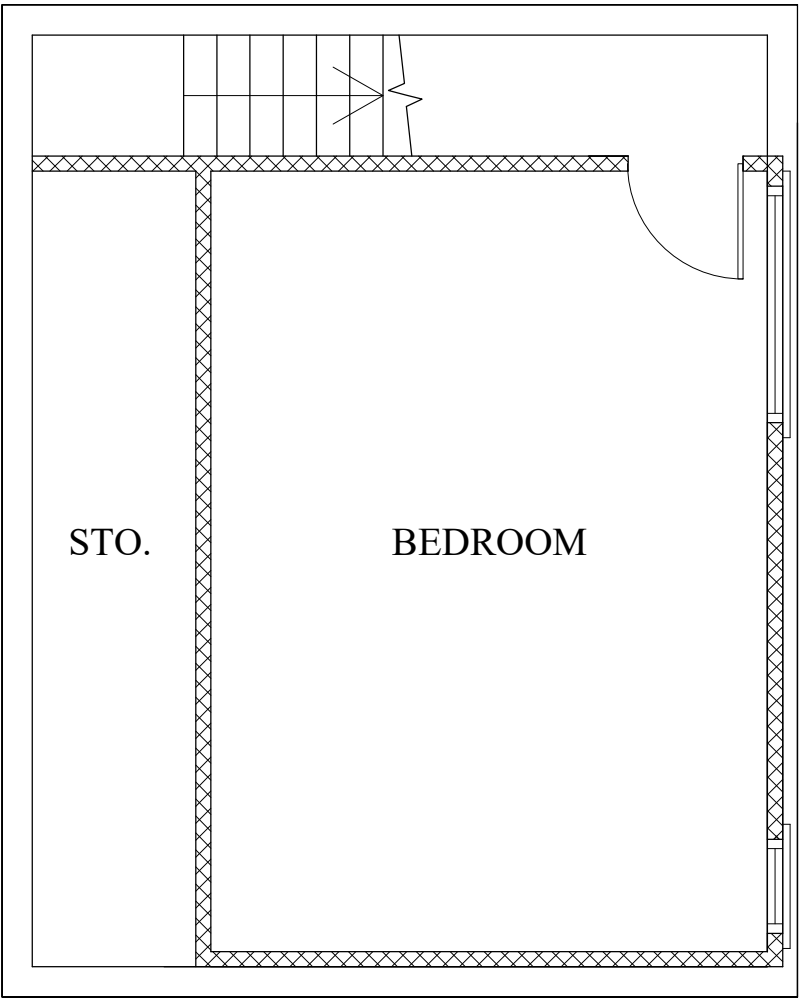

PROPOSED FIRST FLOOR LAYOUT
(SCALE 1:50)

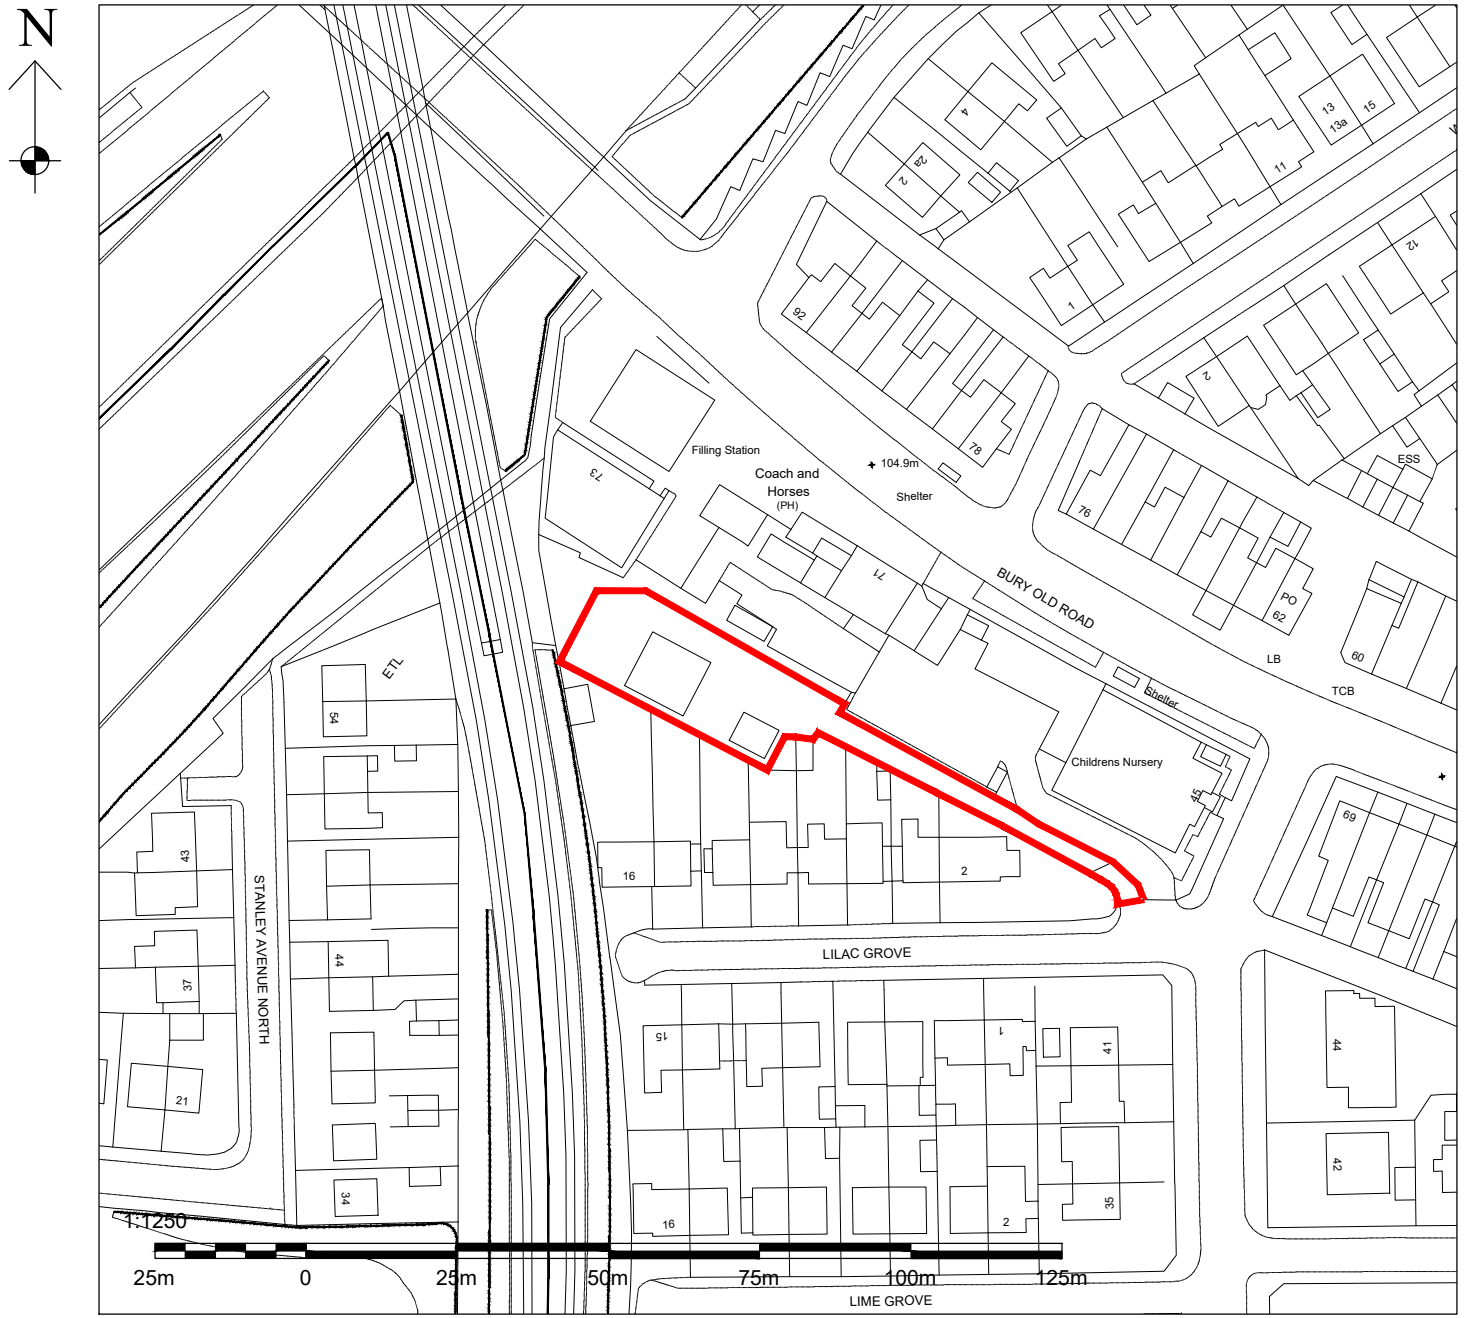

LOCATION PLAN
(SCALE 1:1250)



PROPOSED SITE PLAN
(SCALE 1:500)



A	17.02.26	ISSUED FOR PLANNING. APPROVAL	
DRAWING STATUS:		PLANNING APPROVAL	
PROJECT:		2A LILAC GROVE, PRESTWICH	
TITLE:		PROPOSED LOFT CONVERSION & FRONT DORMER	
SCALE @ SIZE:	STATUS:	DATE:	
1:50 @ A1 U.N.O	PLANNING APP.	FEB '26	
PROJECT No:	DRAWING No:	REV:	
LG-001	100	A	