






EXISTING FRONT ELEVATION
(SCALE 1:50)

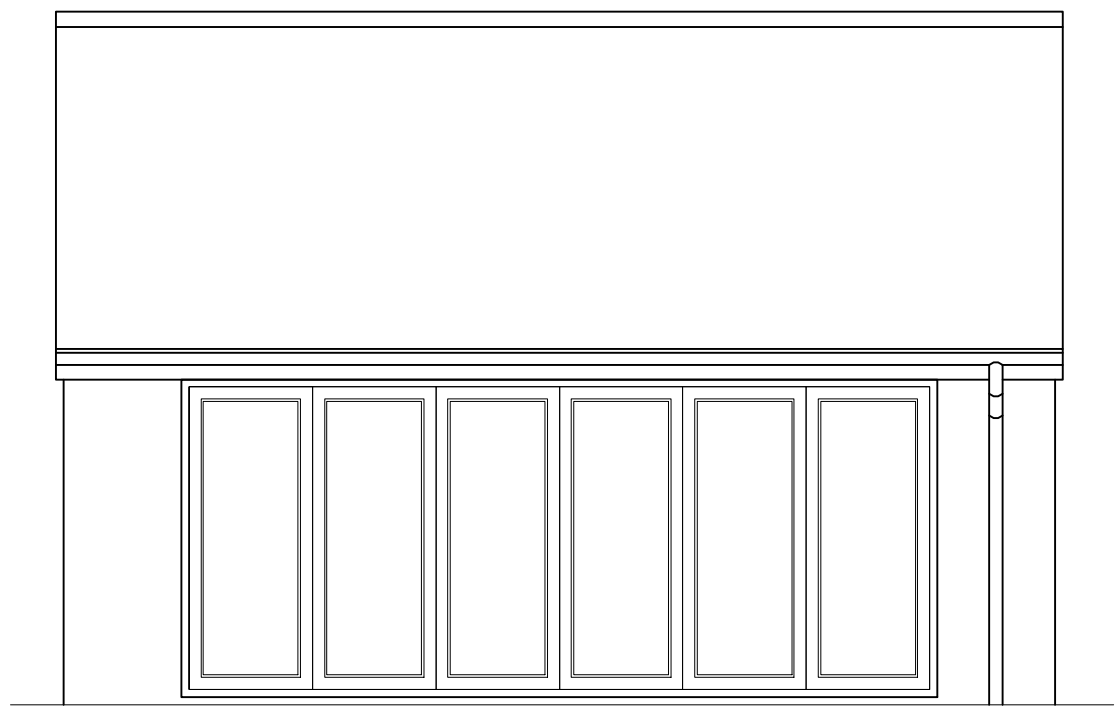


EXISTING REAR ELEVATION
(SCALE 1:50)

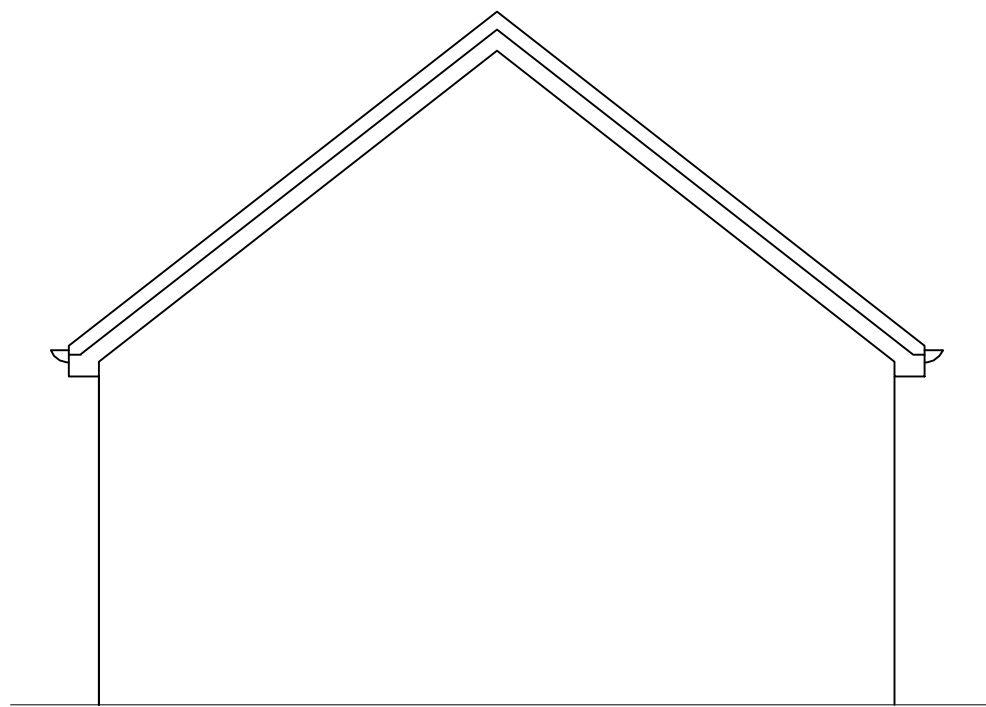


EXISTING LEFT SIDE ELEVATION
(SCALE 1:50)

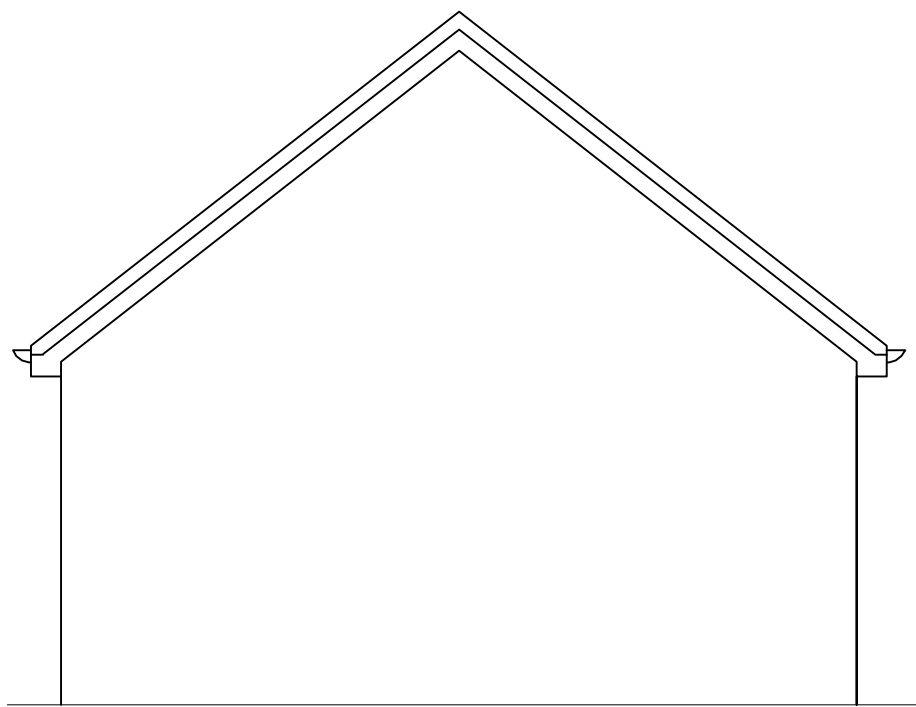


EXISTING RIGHT SIDE ELEVATION
(SCALE 1:50)

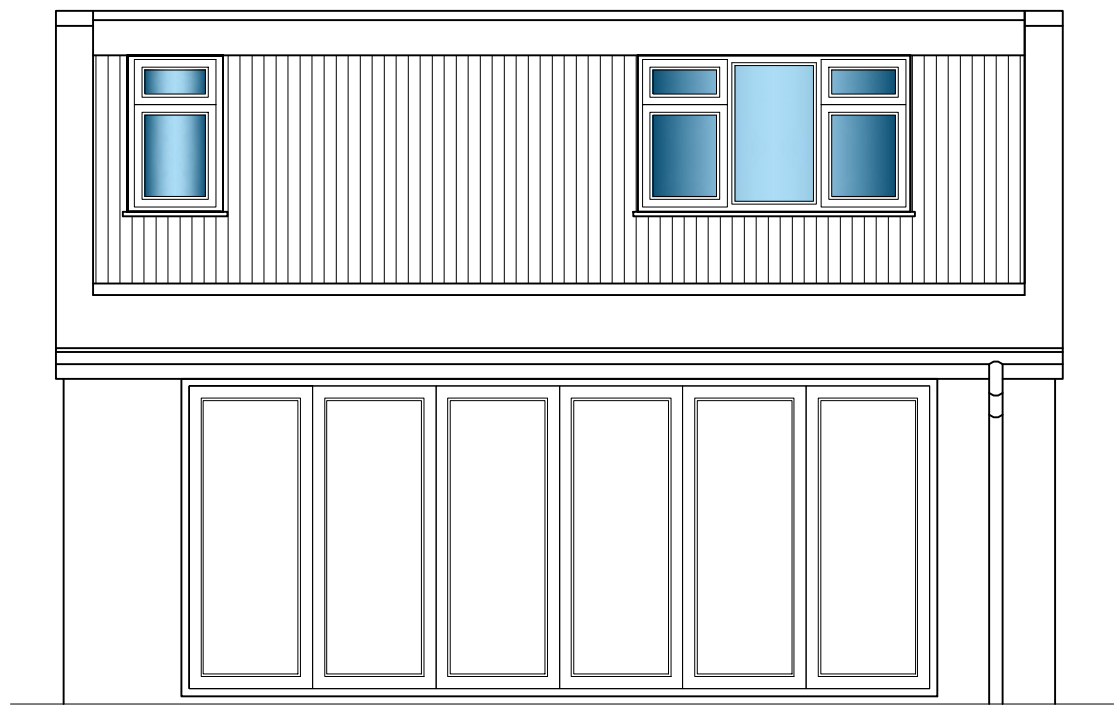


PROPOSED FRONT ELEVATION
(SCALE 1:50)

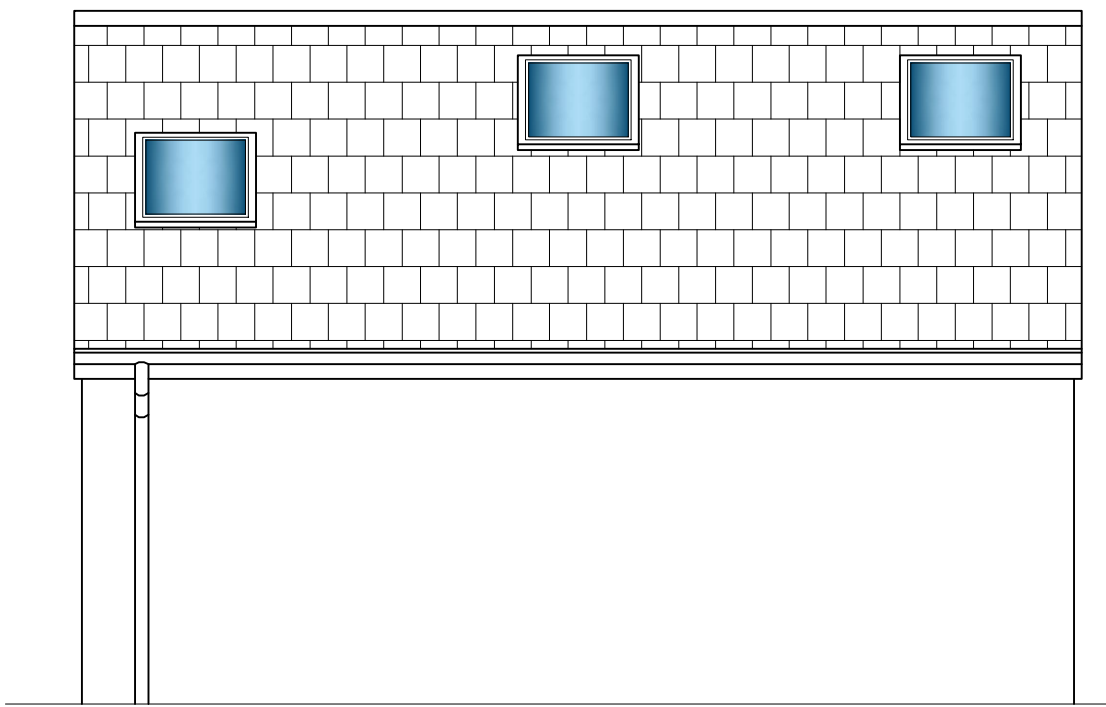

PROPOSED REAR ELEVATION
(SCALE 1:50)

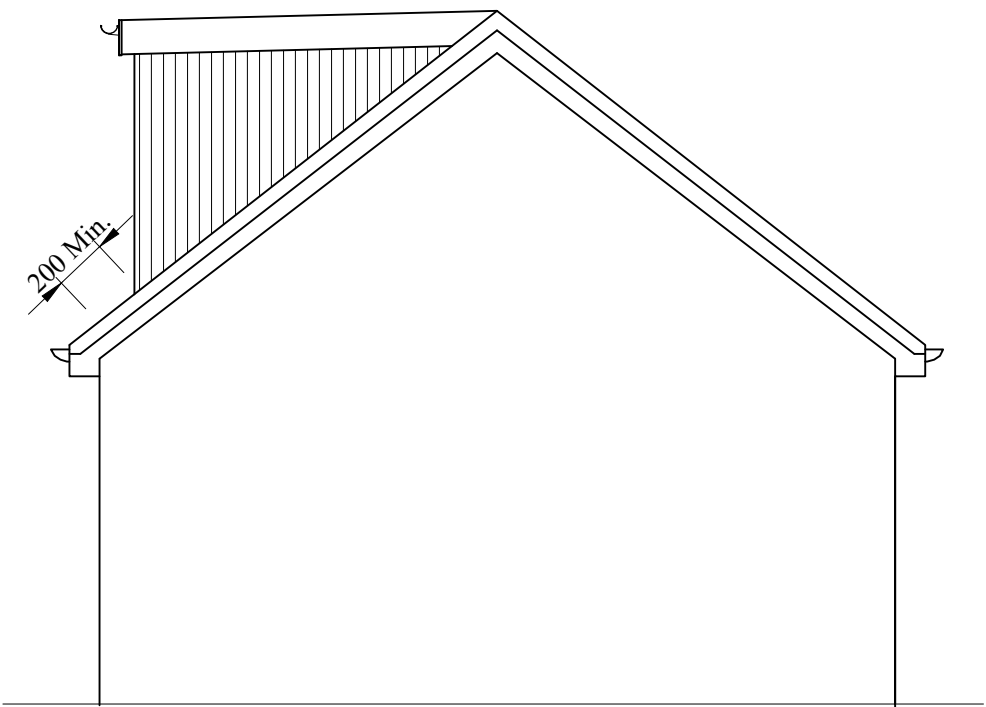

PROPOSED LEFT SIDE ELEVATION
(SCALE 1:50)

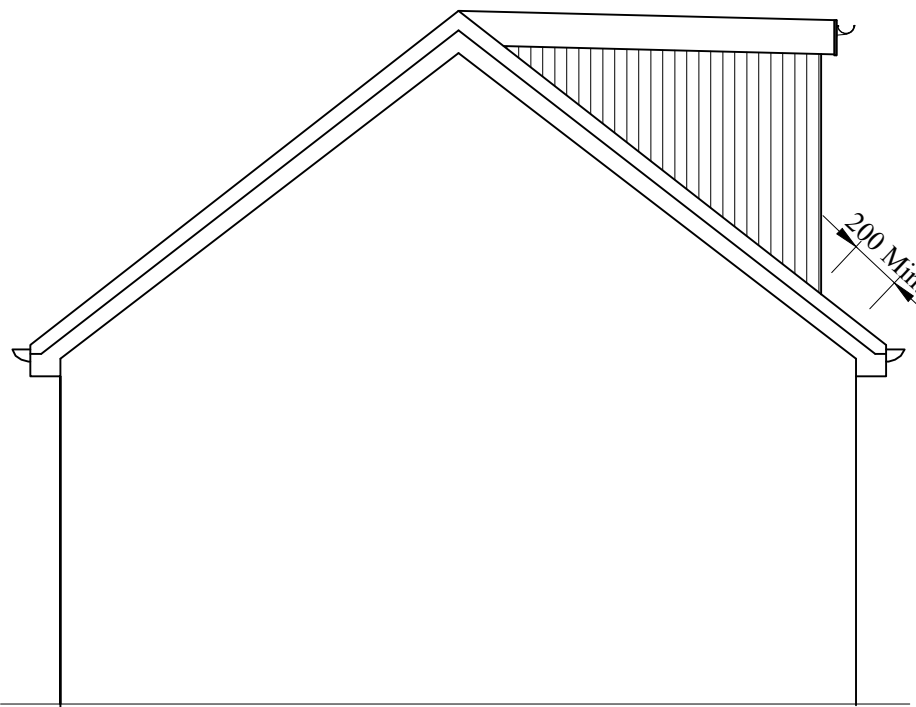

PROPOSED RIGHT SIDE ELEVATION
(SCALE 1:50)



A	17.02.26	ISSUED FOR PLANNING. APPROVAL	
DRAWING STATUS:			
PLANNING APPROVAL			
PROJECT:			
2A LILAC GROVE, PRESTWICH			
TITLE:			
PROPOSED LOFT CONVERSION & FRONT DORMER			
SCALE @ SIZE: 1:50 @ A1 U.N.O		STATUS: BUILDING REGS.	DATE: FEB '26
PROJECT No: LG-001		DRAWING No: 101	REV: A