




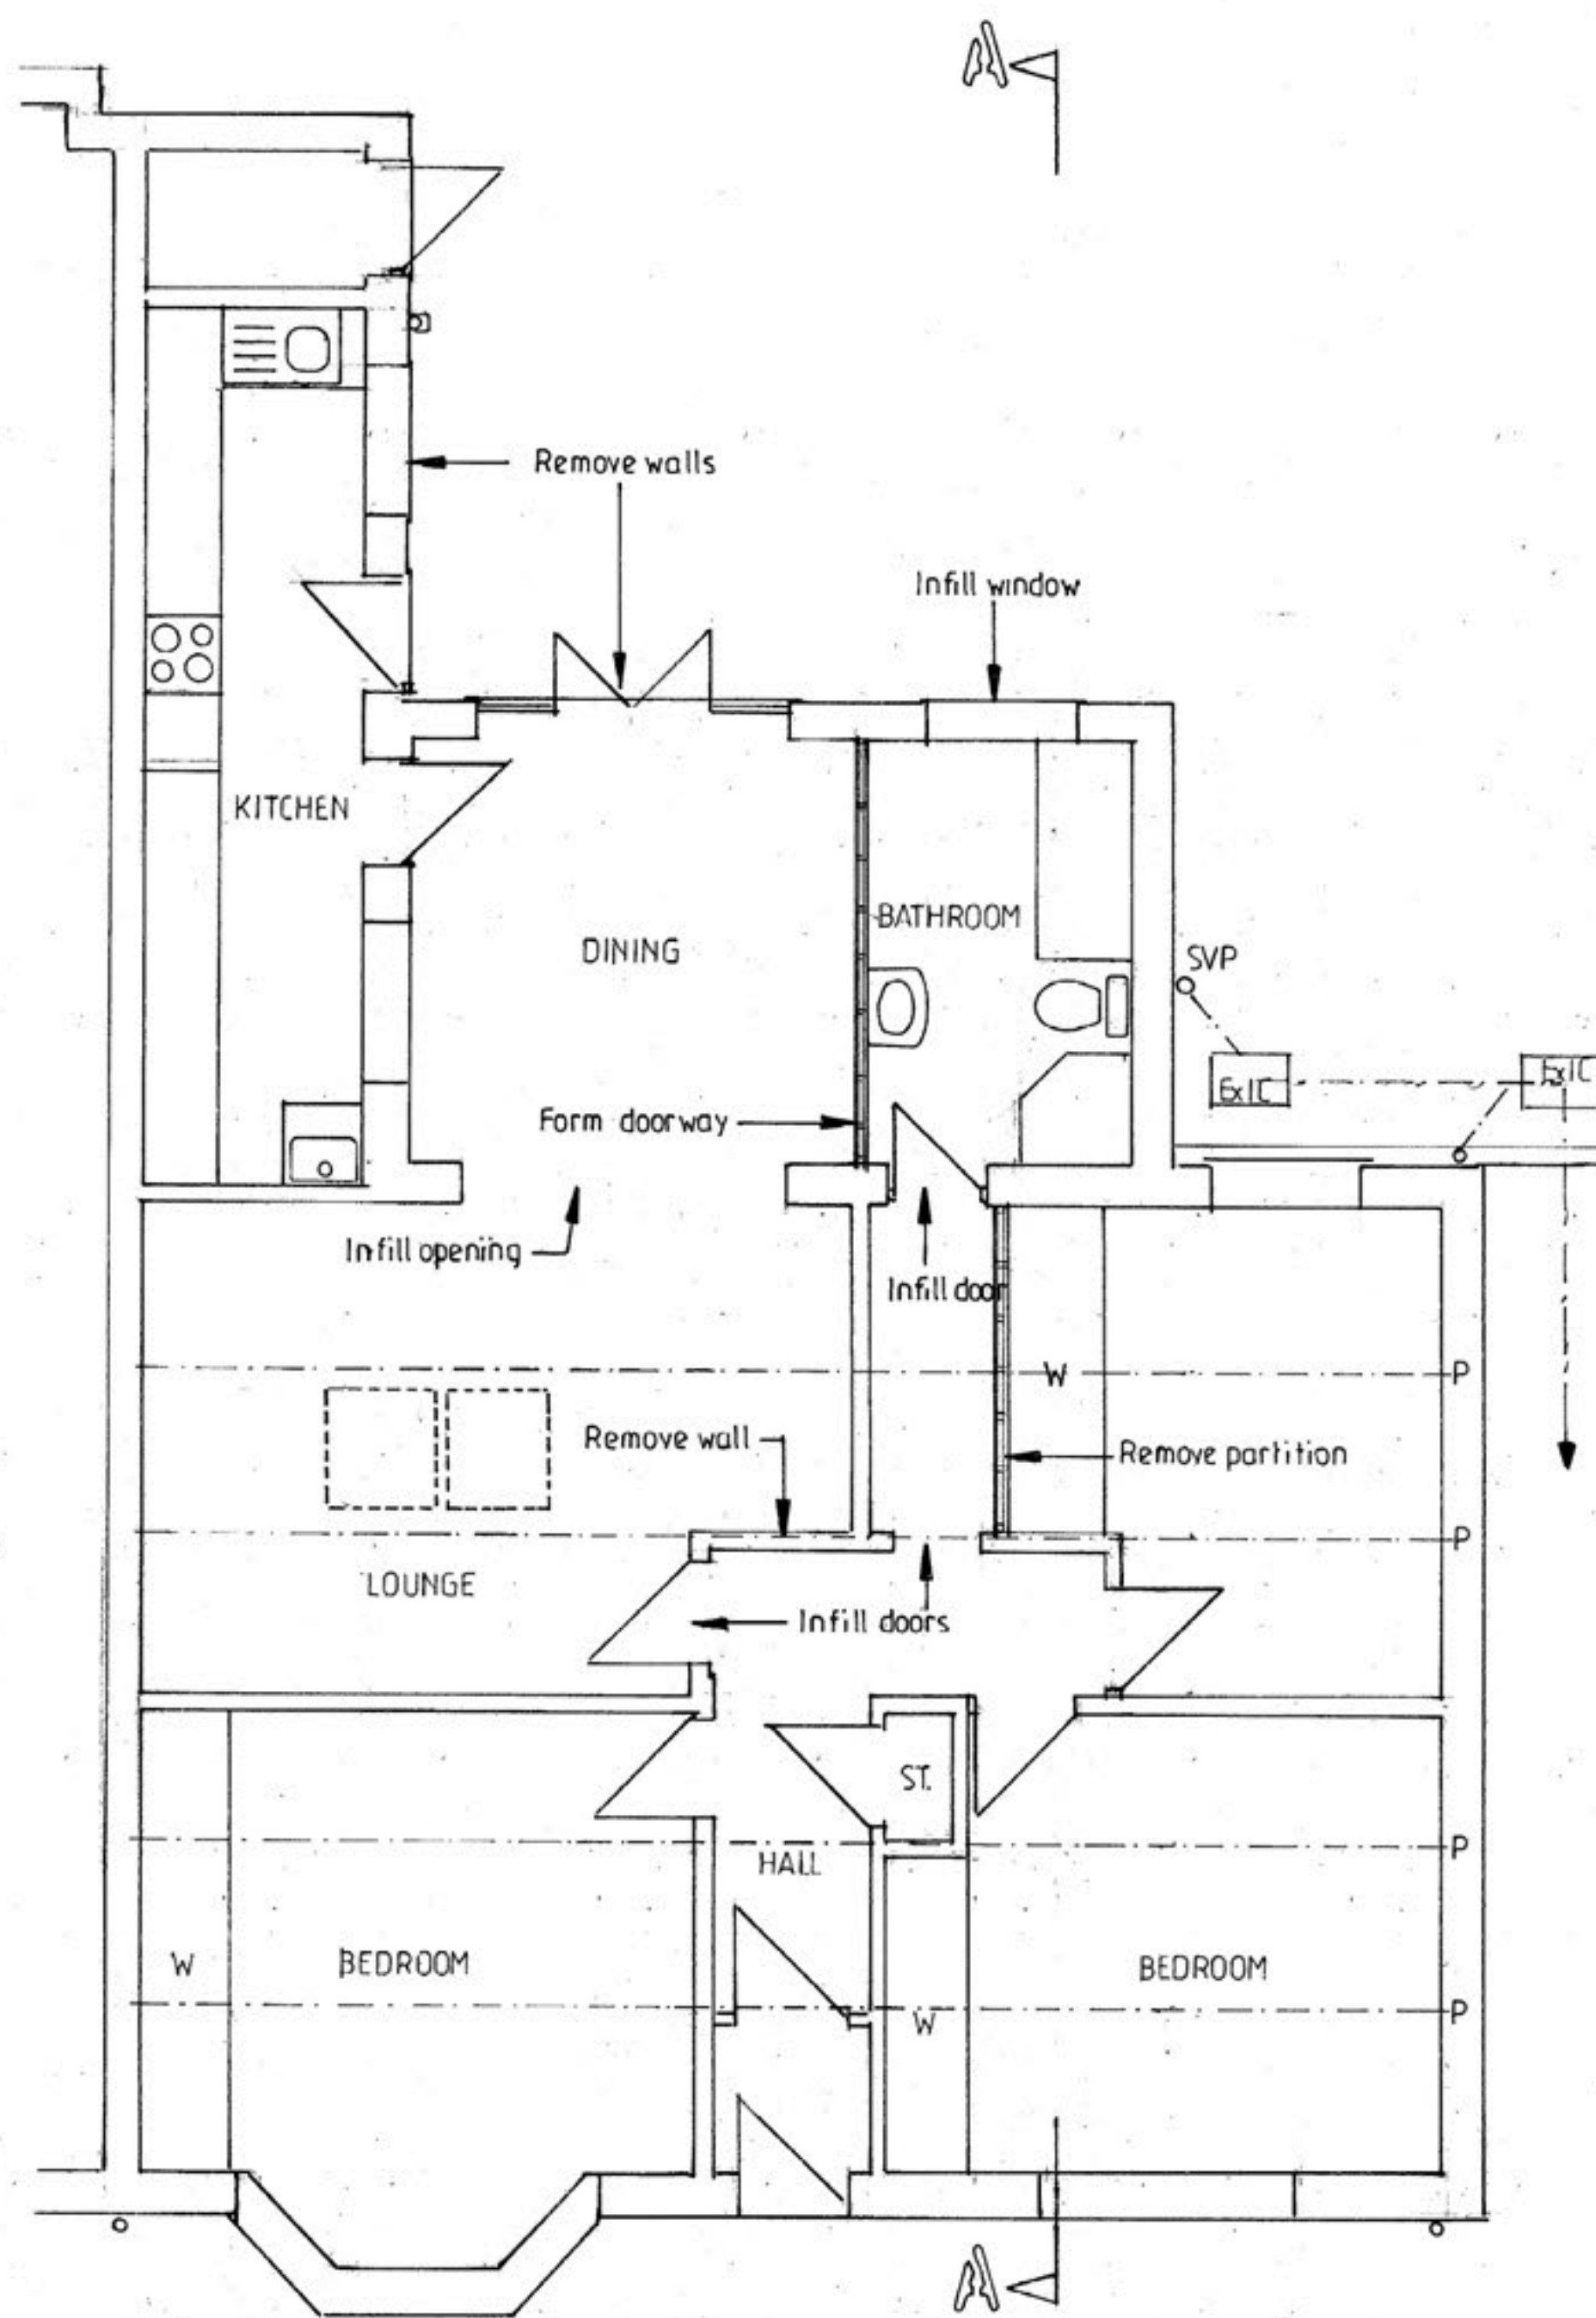


GROUND FLOOR PLAN

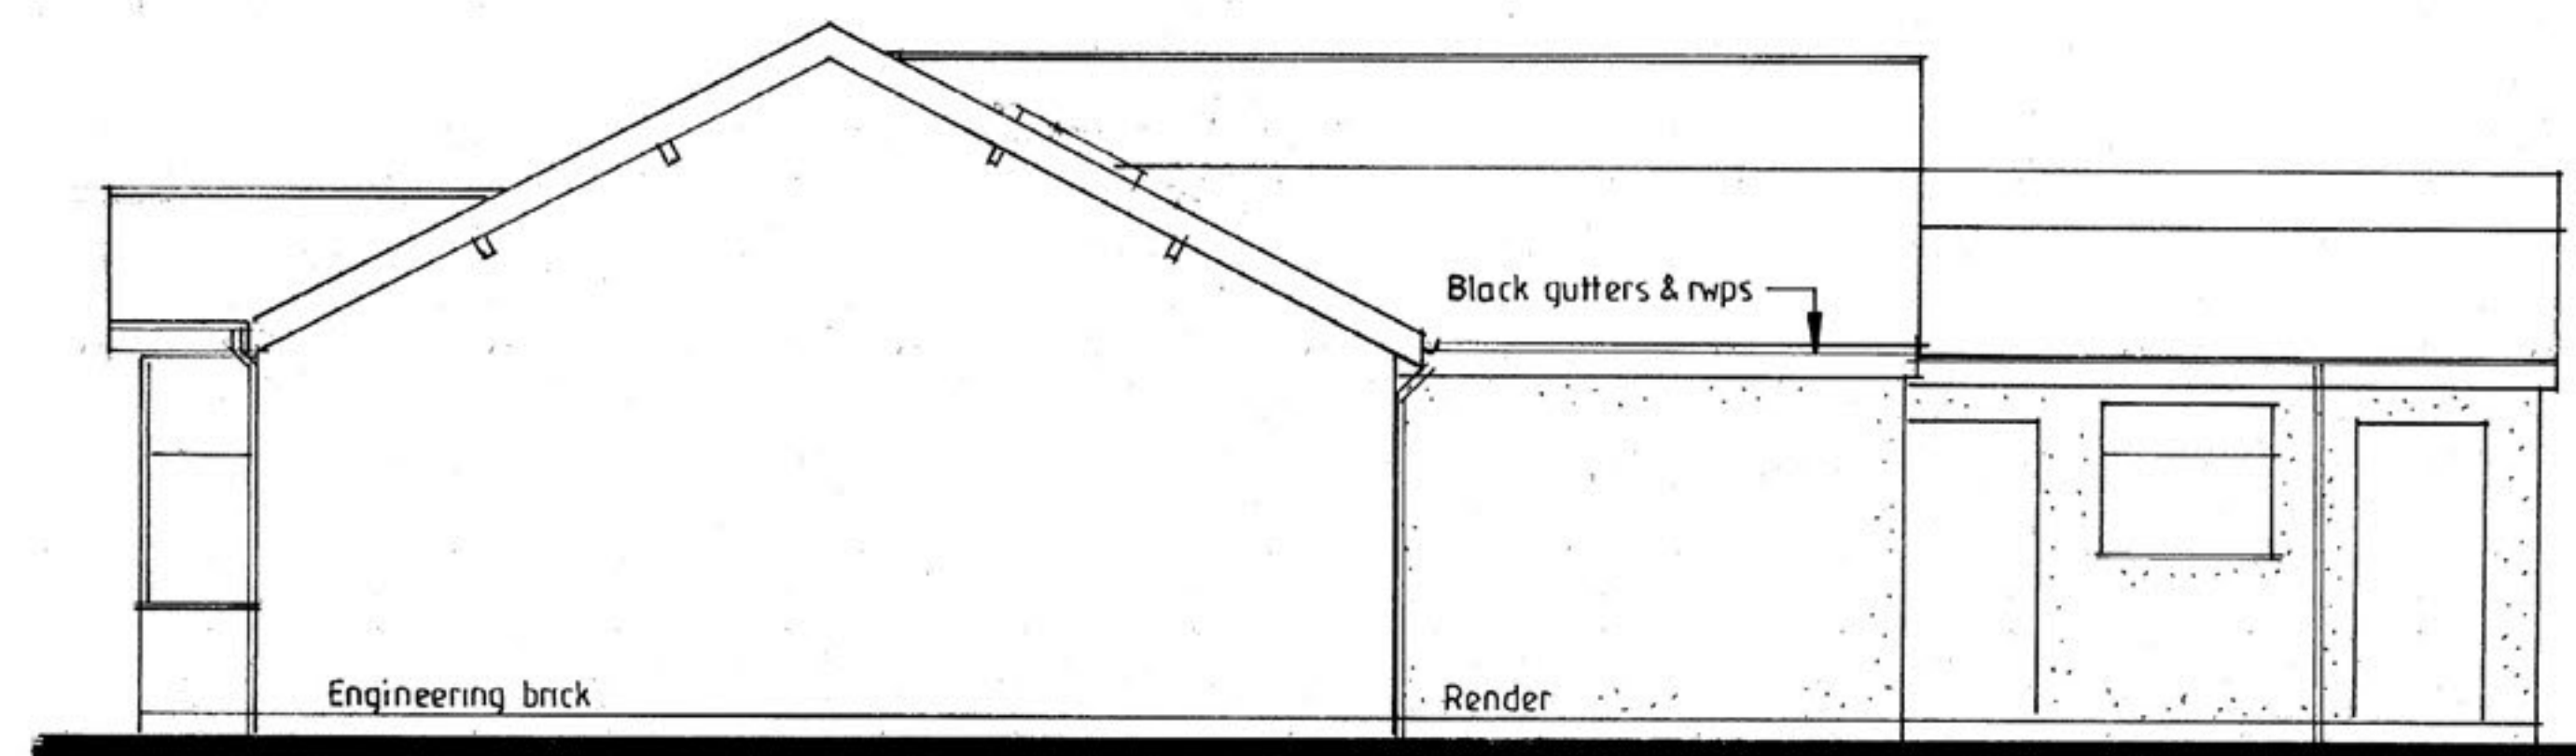

SIDE ELEVATION

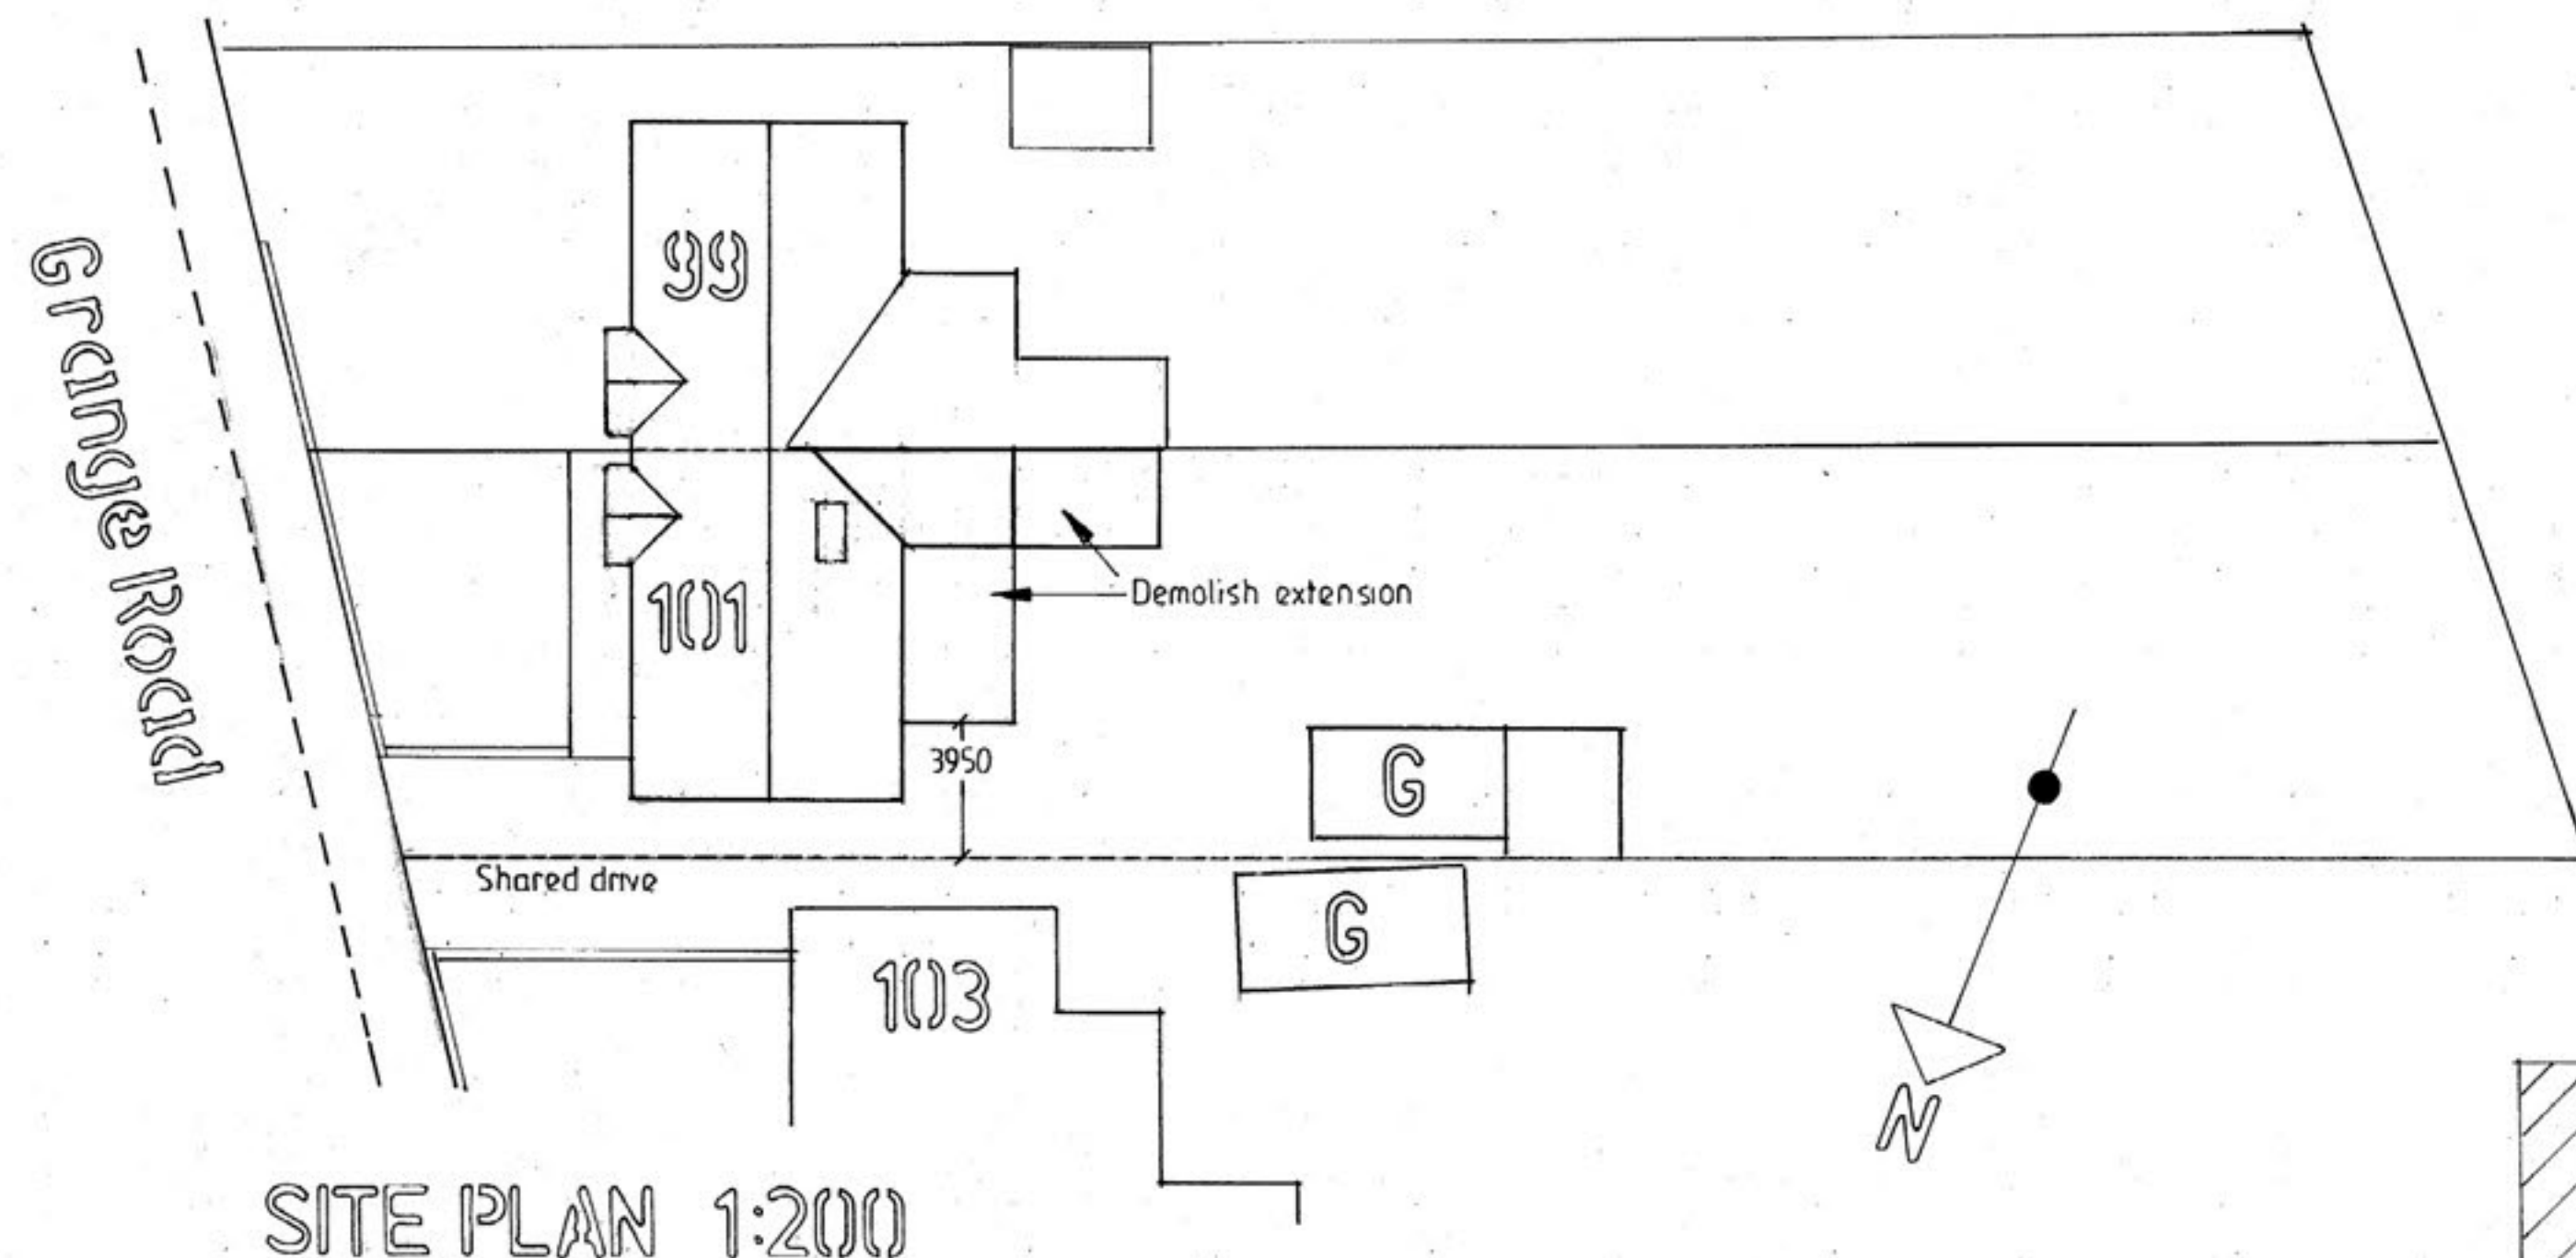

SITE PLAN 1:200

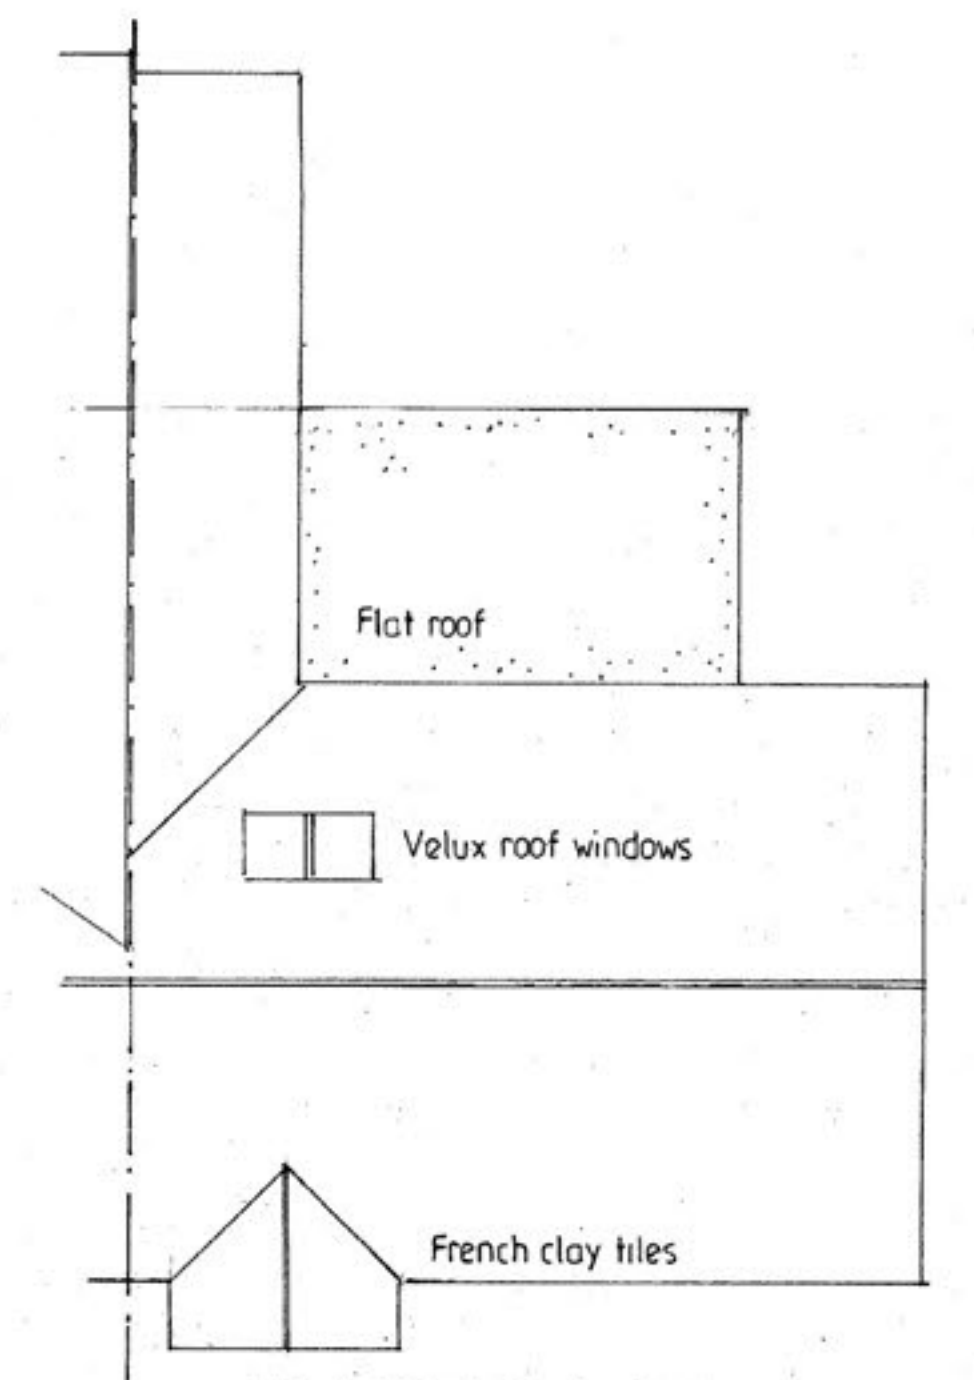


ROOF PLAN 1:100




SIDE ELEVATION 1:100

EXISTING FLOOR PLAN, ELEVATIONS, SECTION & ROOF PLAN

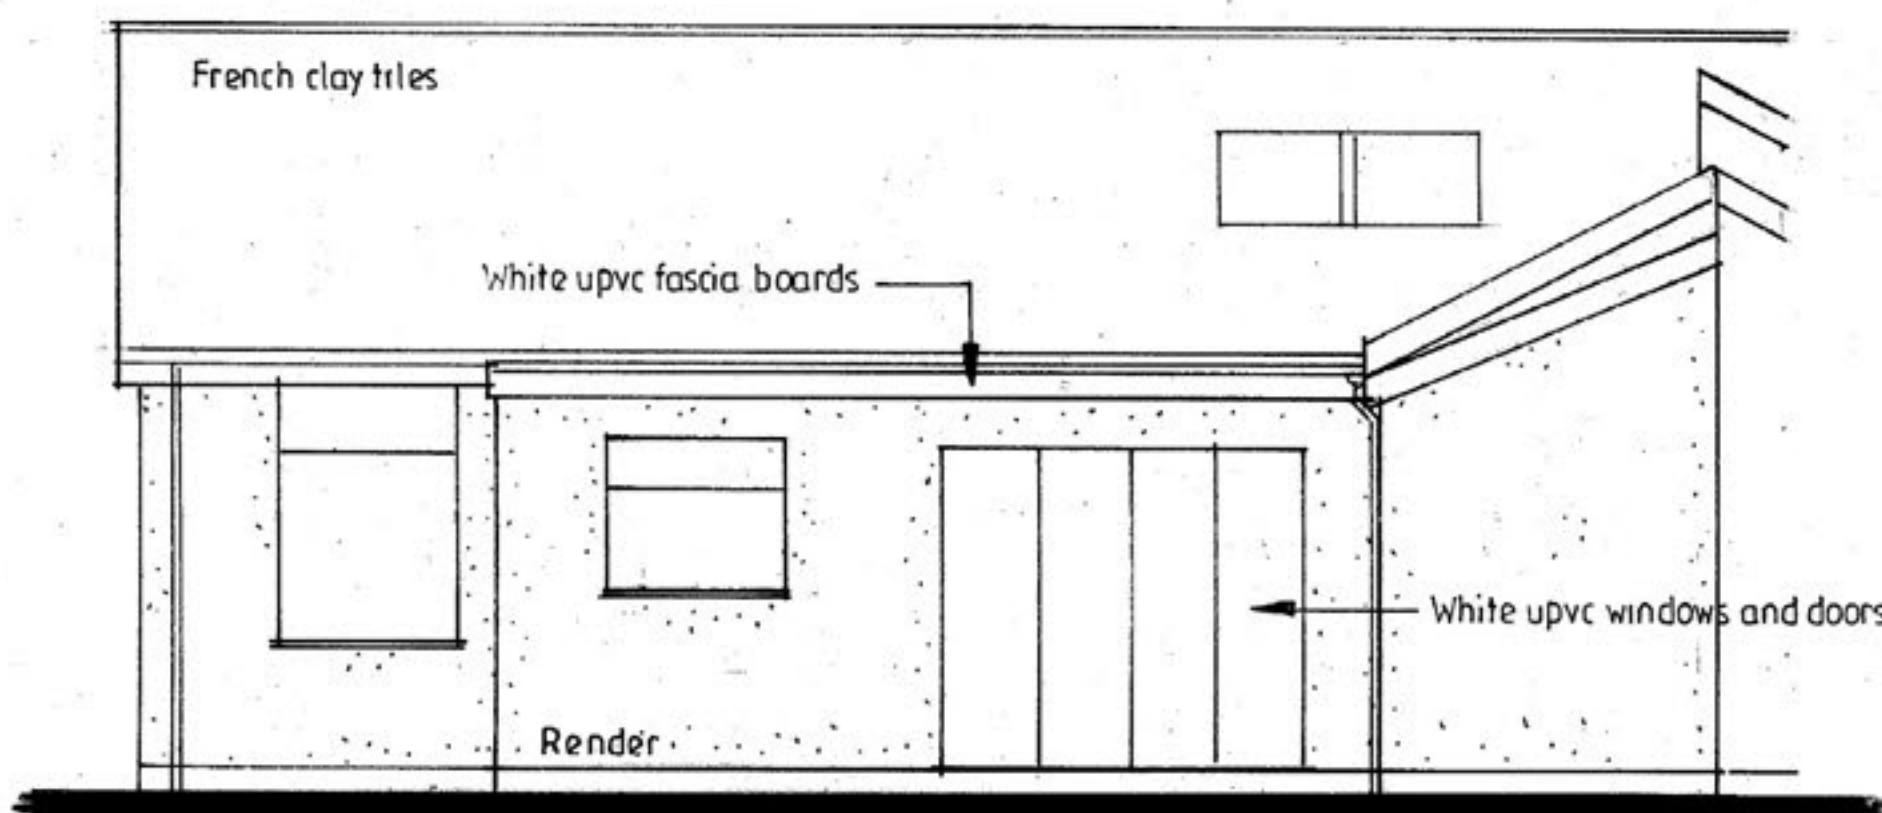

REAR ELEVATION

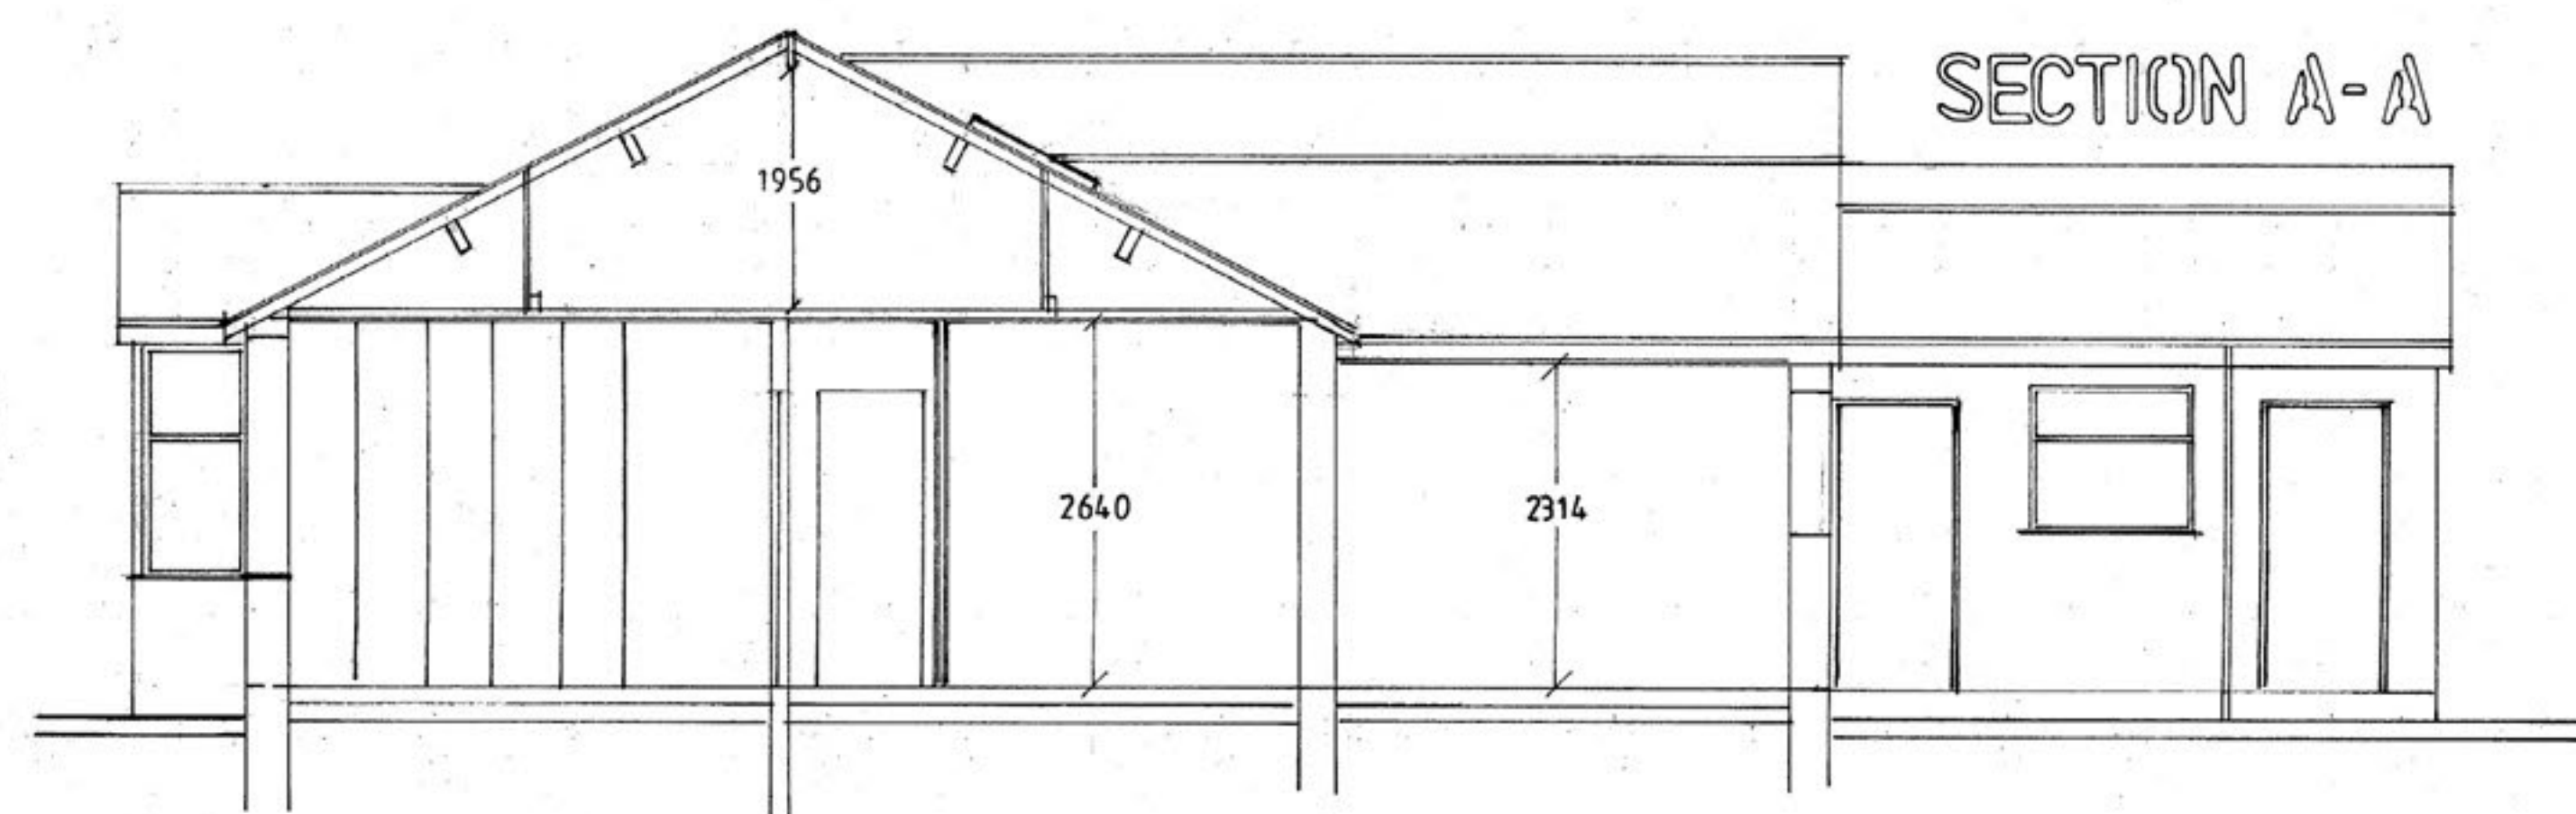

SECTION A-A

PROPOSED SINGLE
STOREY EXTENSION
TO REAR

FOR N. BUCKLEY & H. YOUNG
AT 101 GRANGE ROAD
BURY
BL8 2PF

 **AIDRIAN HUGHES**
ARCHITECTURAL SERVICES

SCALE 1:50 1:100
DATE MAY 2025

DRAWING NO.
1/12/2025