




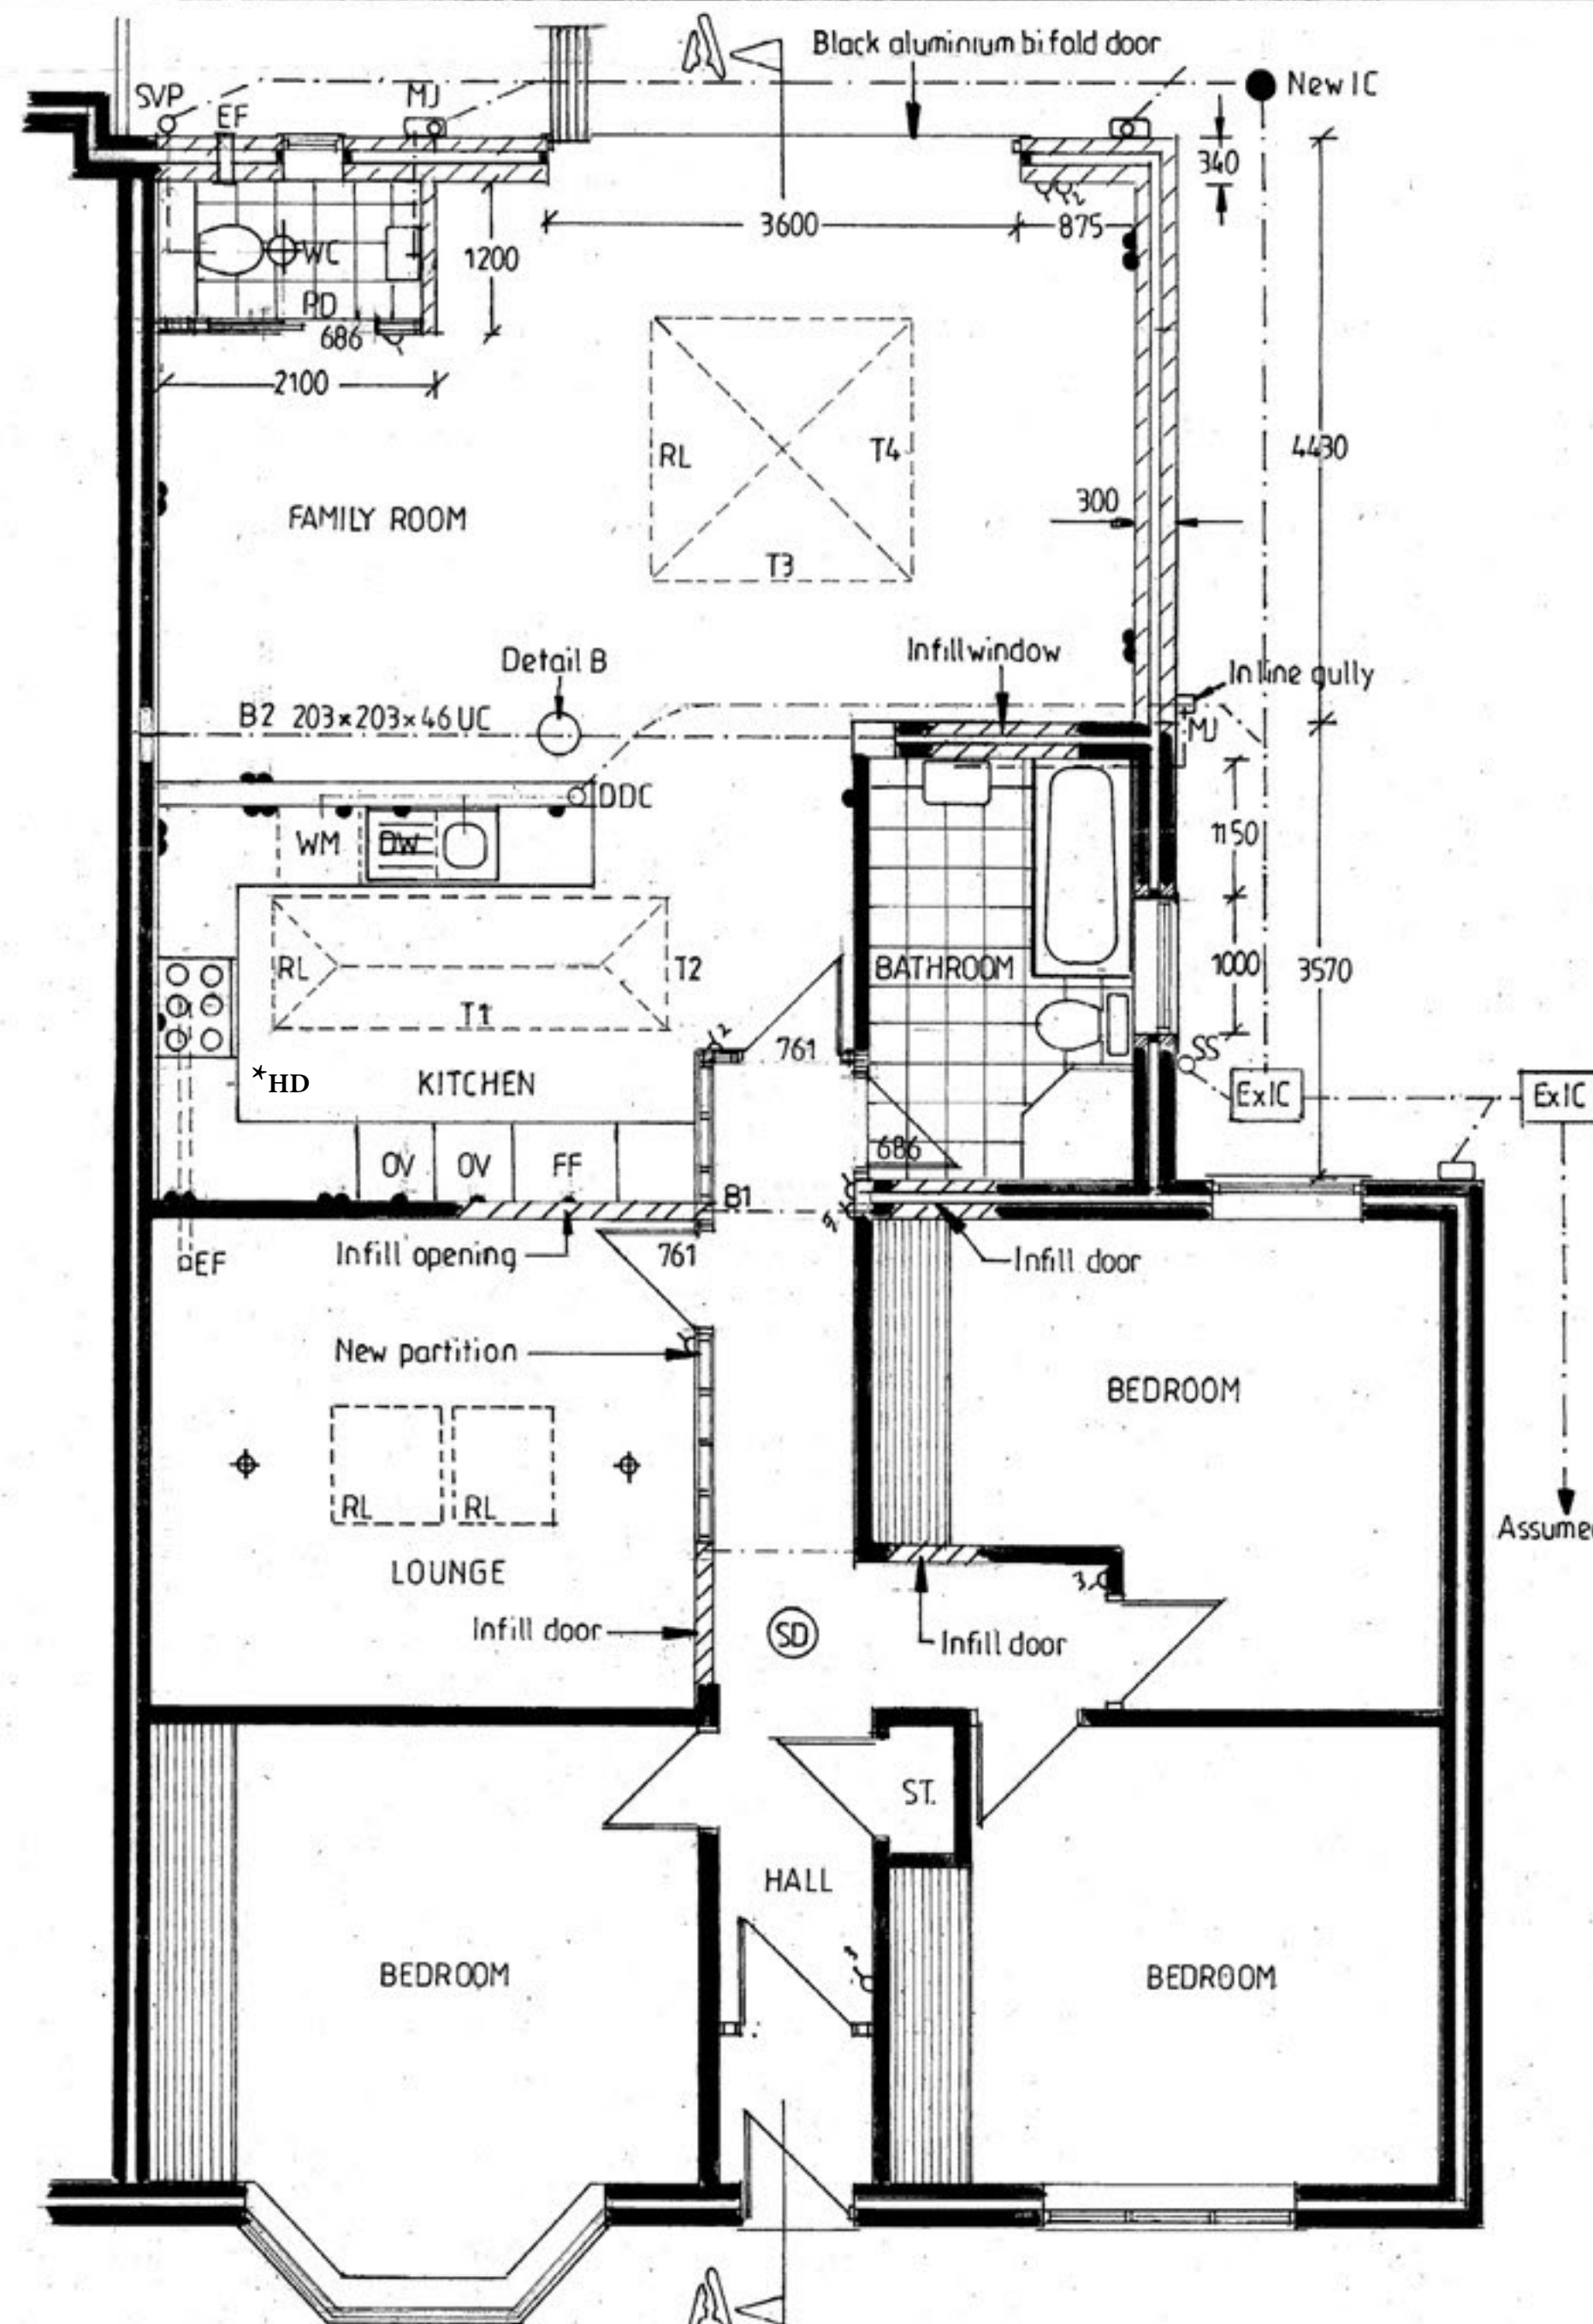


GROUND FLOOR PLAN

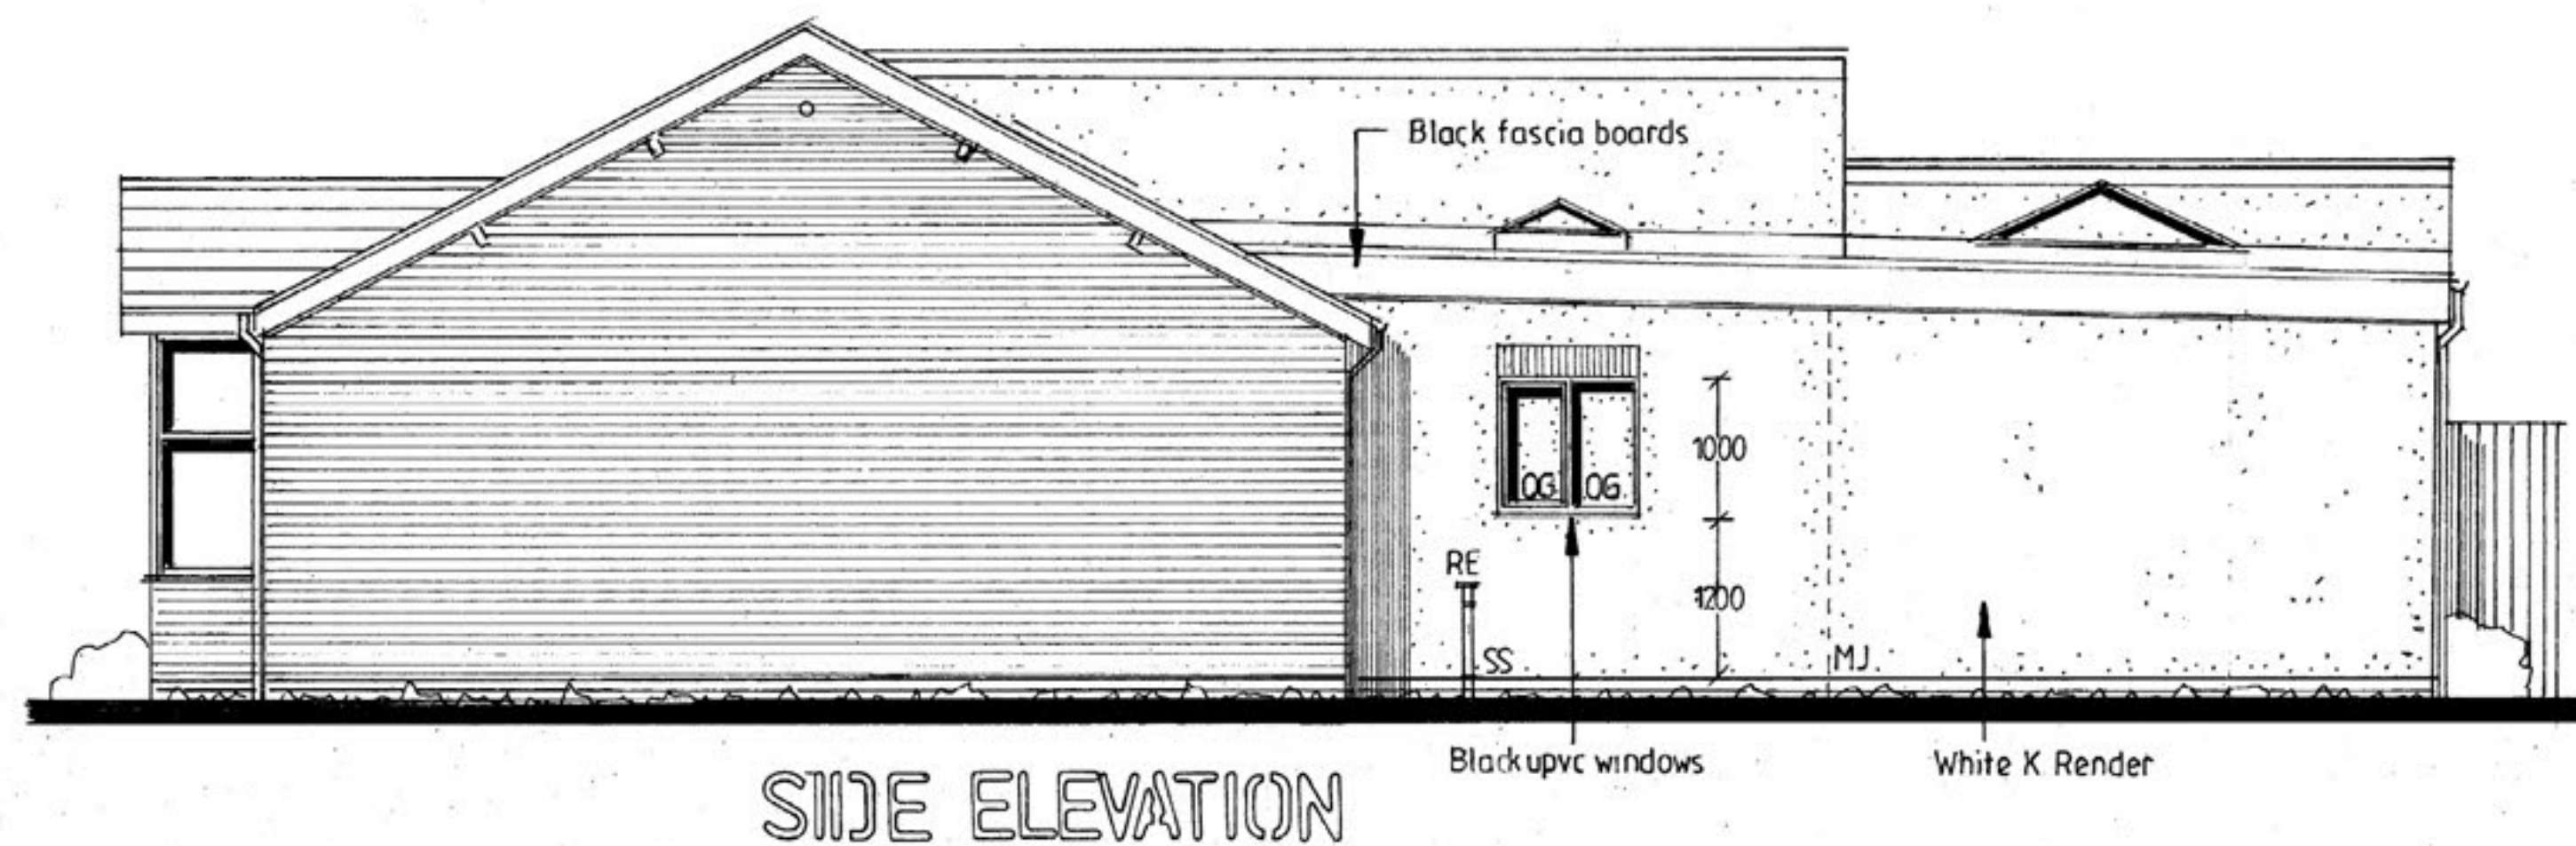


SIDE ELEVATION

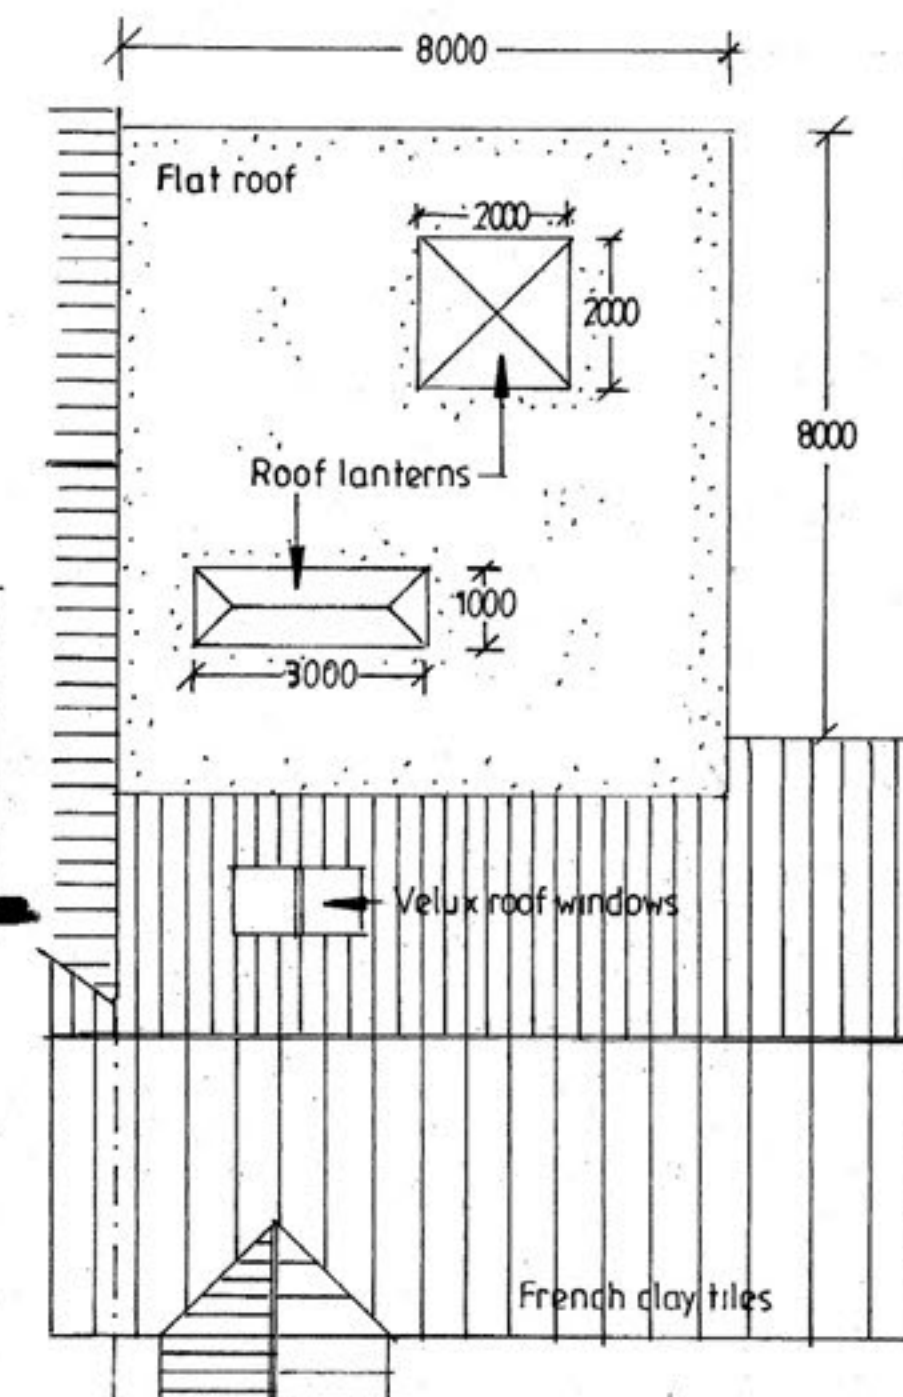

ROOF PLAN 1:100

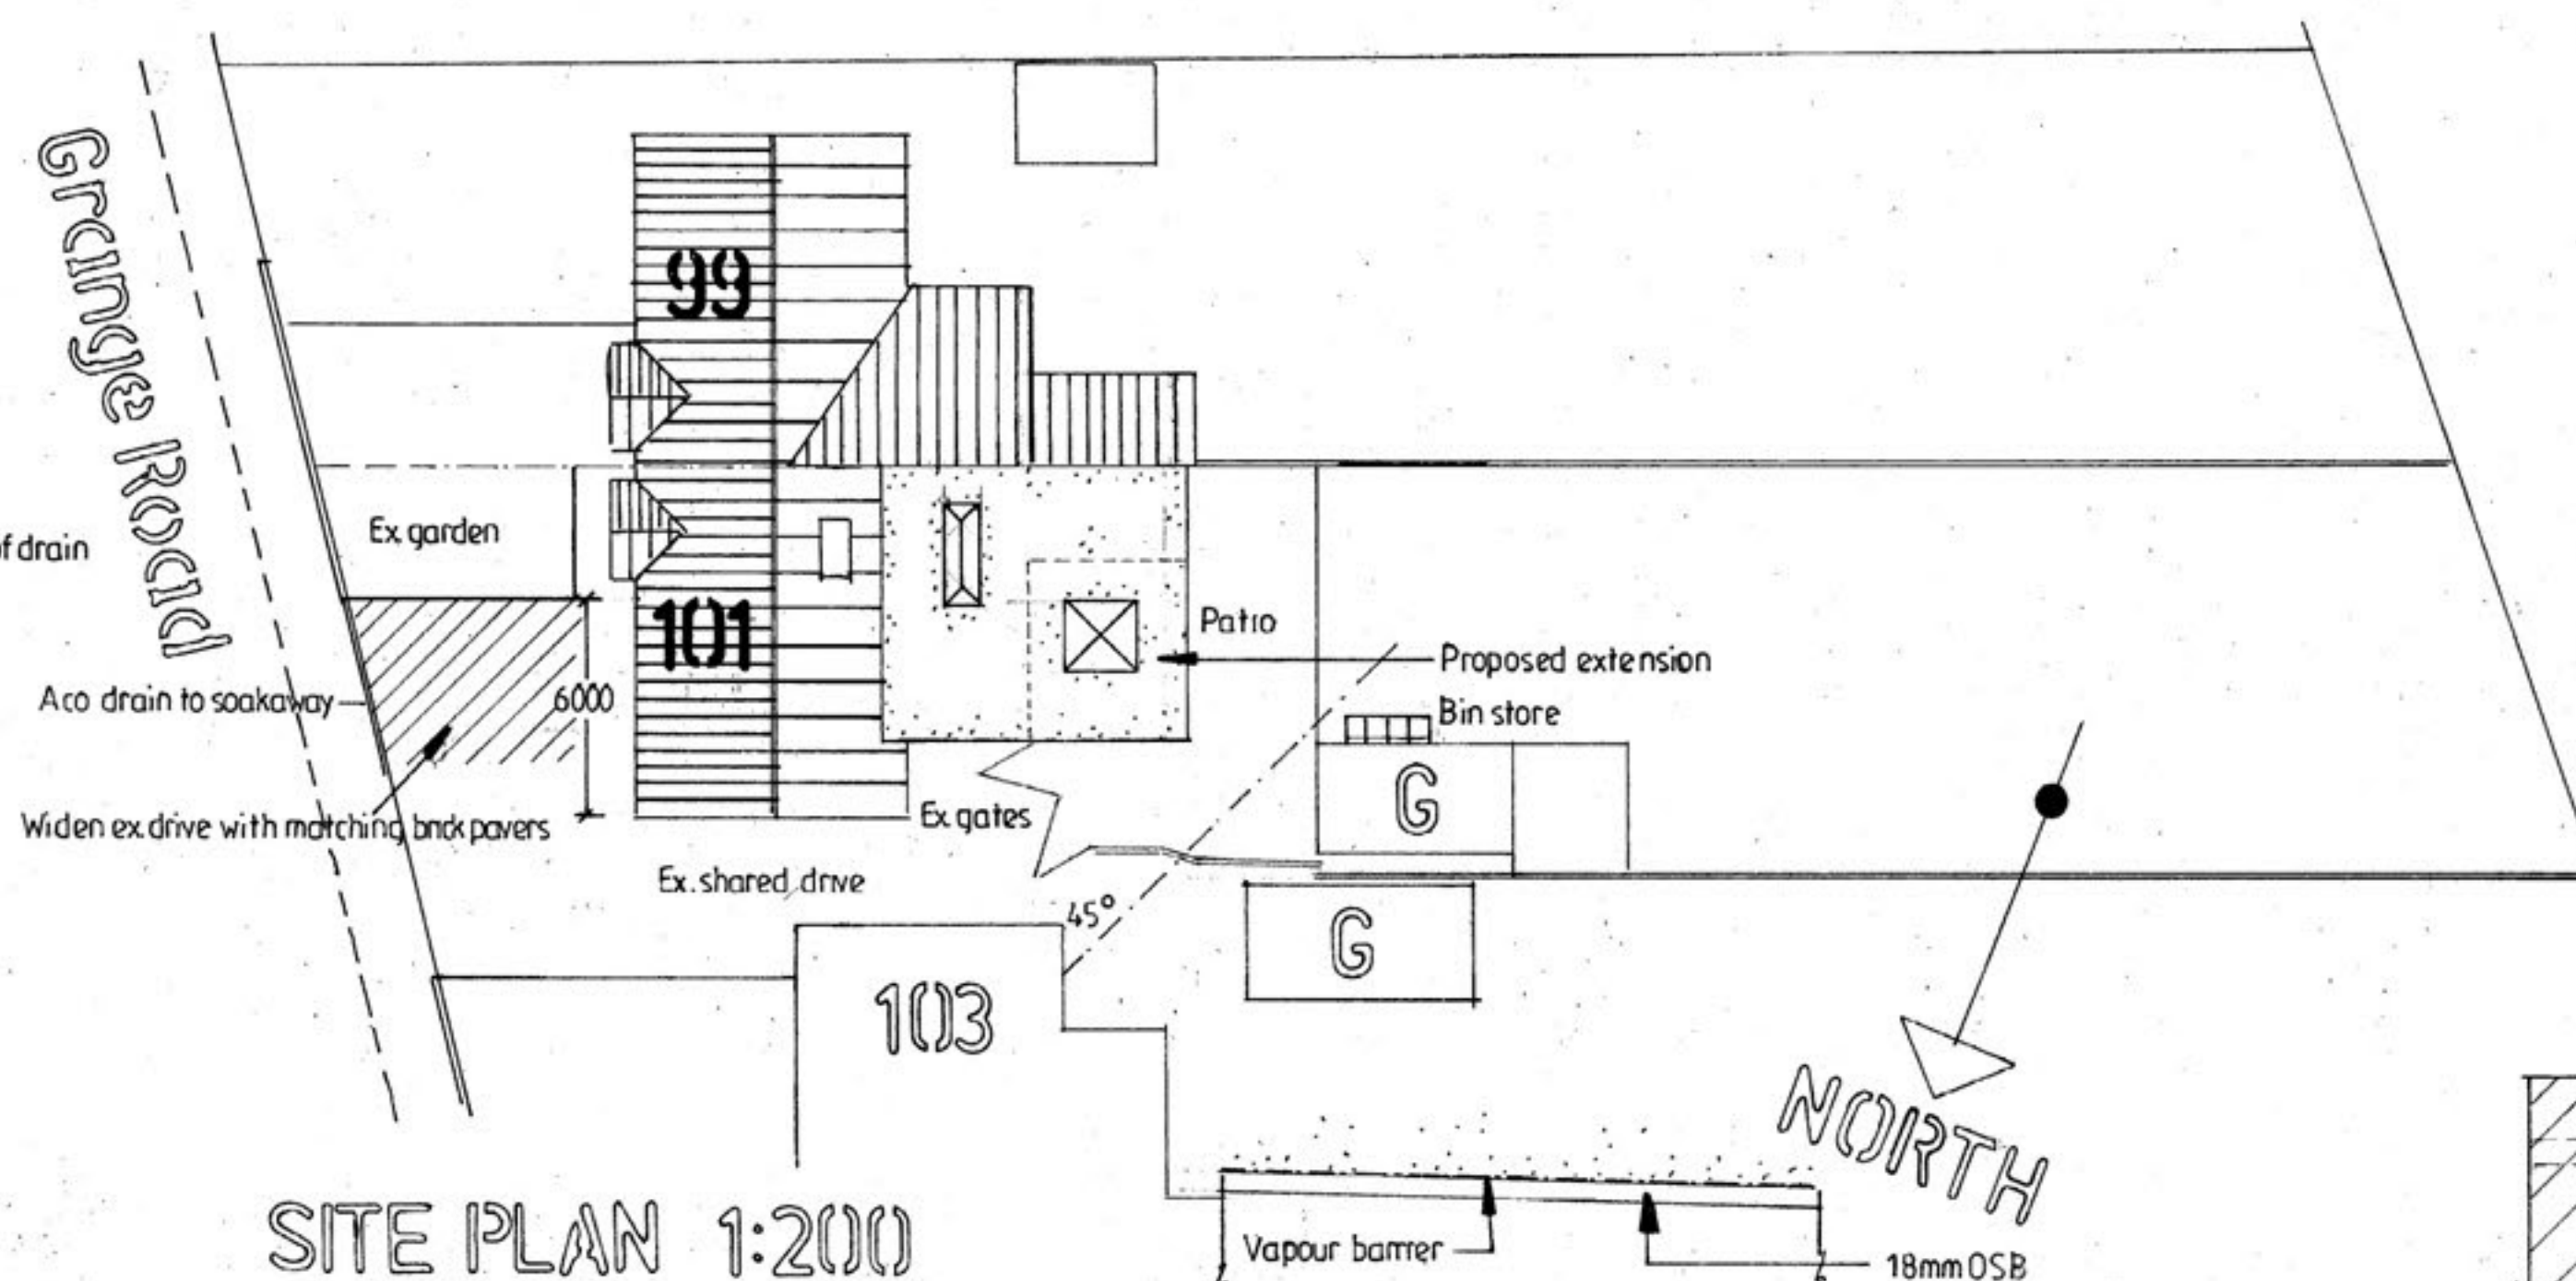

DETAIL B 1:5

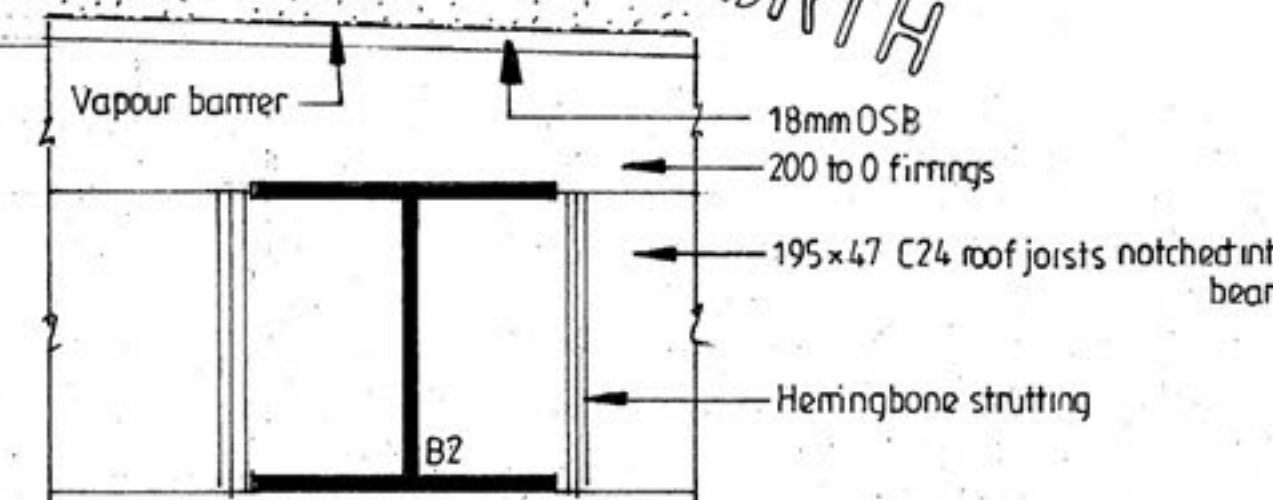


SIDE ELEVATION 1:100

PROPOSED FLOOR PLAN, ELEVATIONS, SECTION & ROOF PLAN



REAR ELEVATION

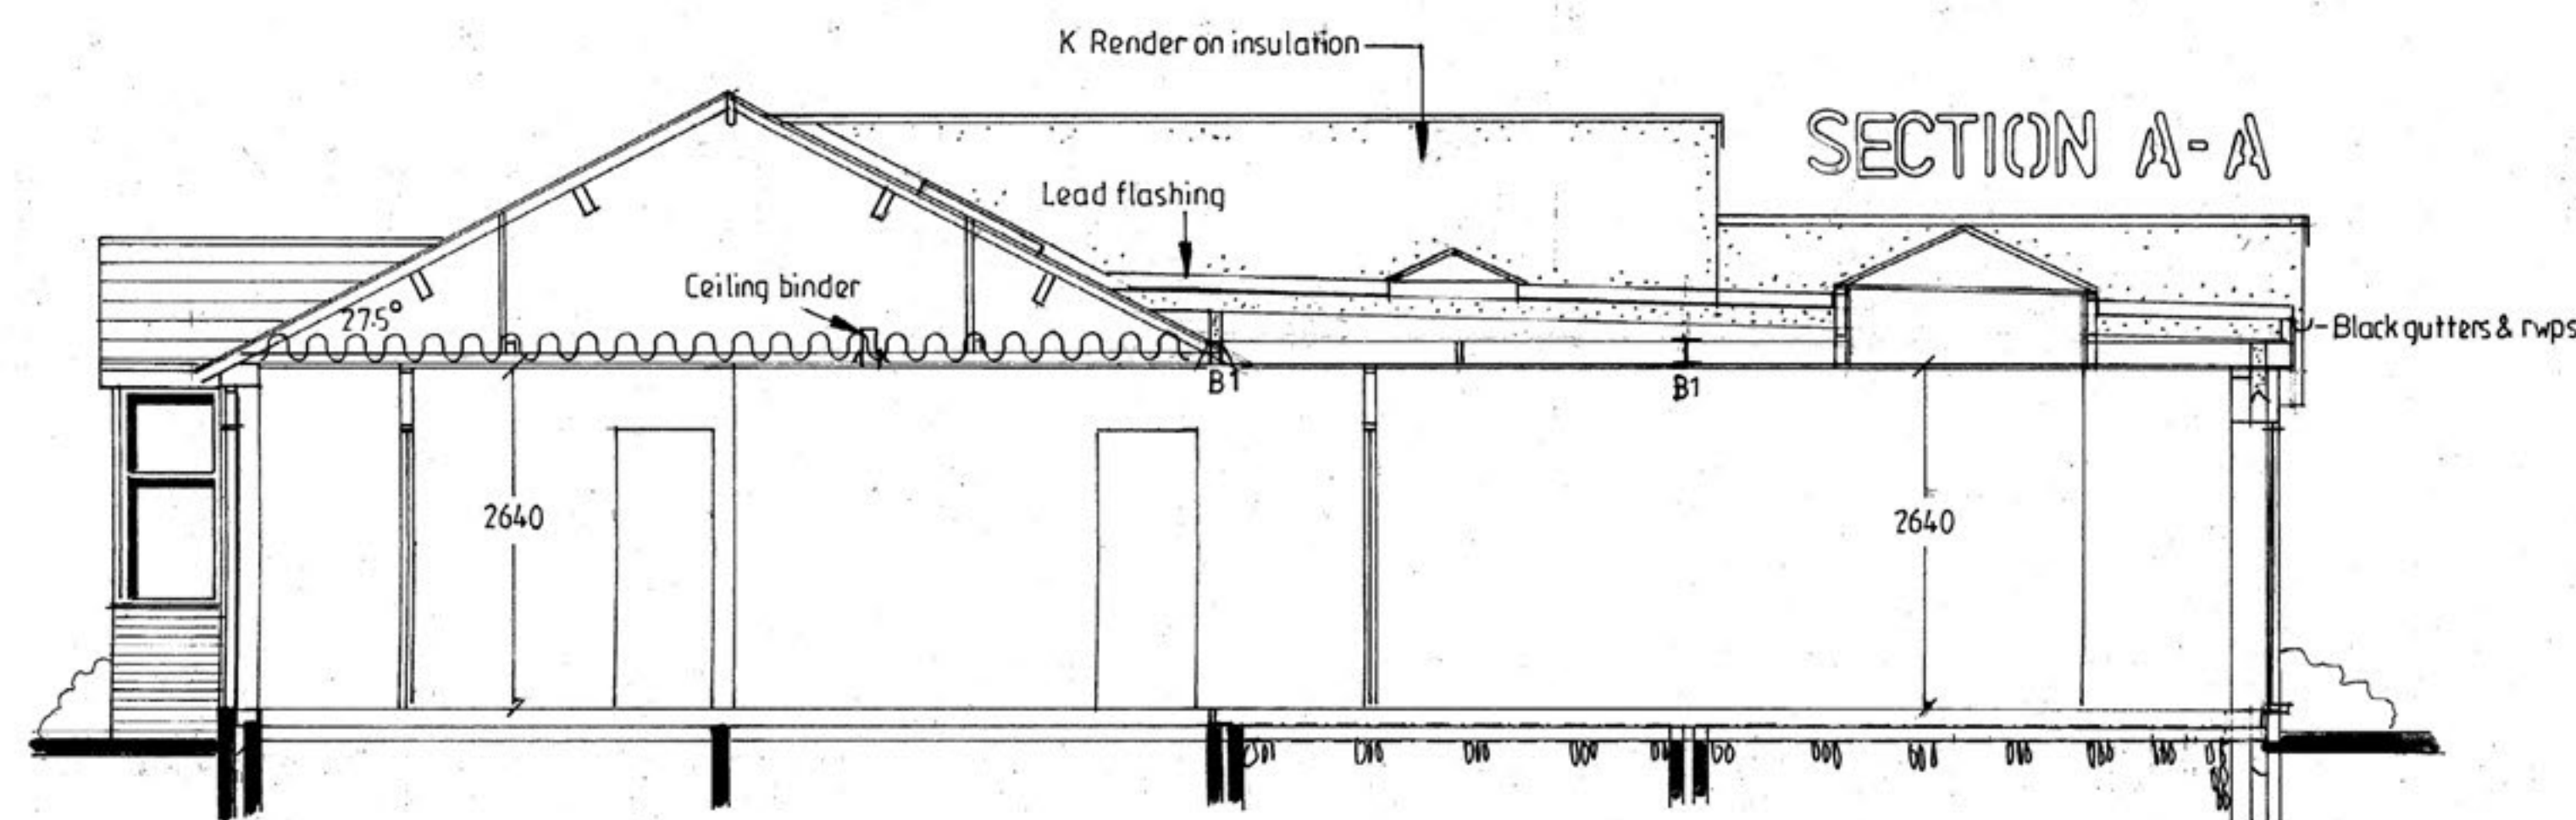

SECTION A-A

PROPOSED SINGLE STOREY EXTENSION TO REAR

FOR N BUCKLEY & H YOUNG
AT 101 GRANGE ROAD
BURY
BL8 2PF

ADRIAN HUGHES
ARCHITECTURAL SERVICES

SCALE 1:50 1:100
DATE MAY 2025

DRAWING NO.
2/12/2025