

© This Drawing & Design is the copyright of TM Architecture Ltd and should not be reproduced without written consent.

Contractors are to check all levels & dimensions on site prior to site works commencing & report discrepancies to the Designers.

DO NOT SCALE FROM THIS DRAWING

PLANNING




Scale Bar 1:200 @ A1




Scale Bar 1:1250 @ A1




Location Plan
Scale 1 : 1250

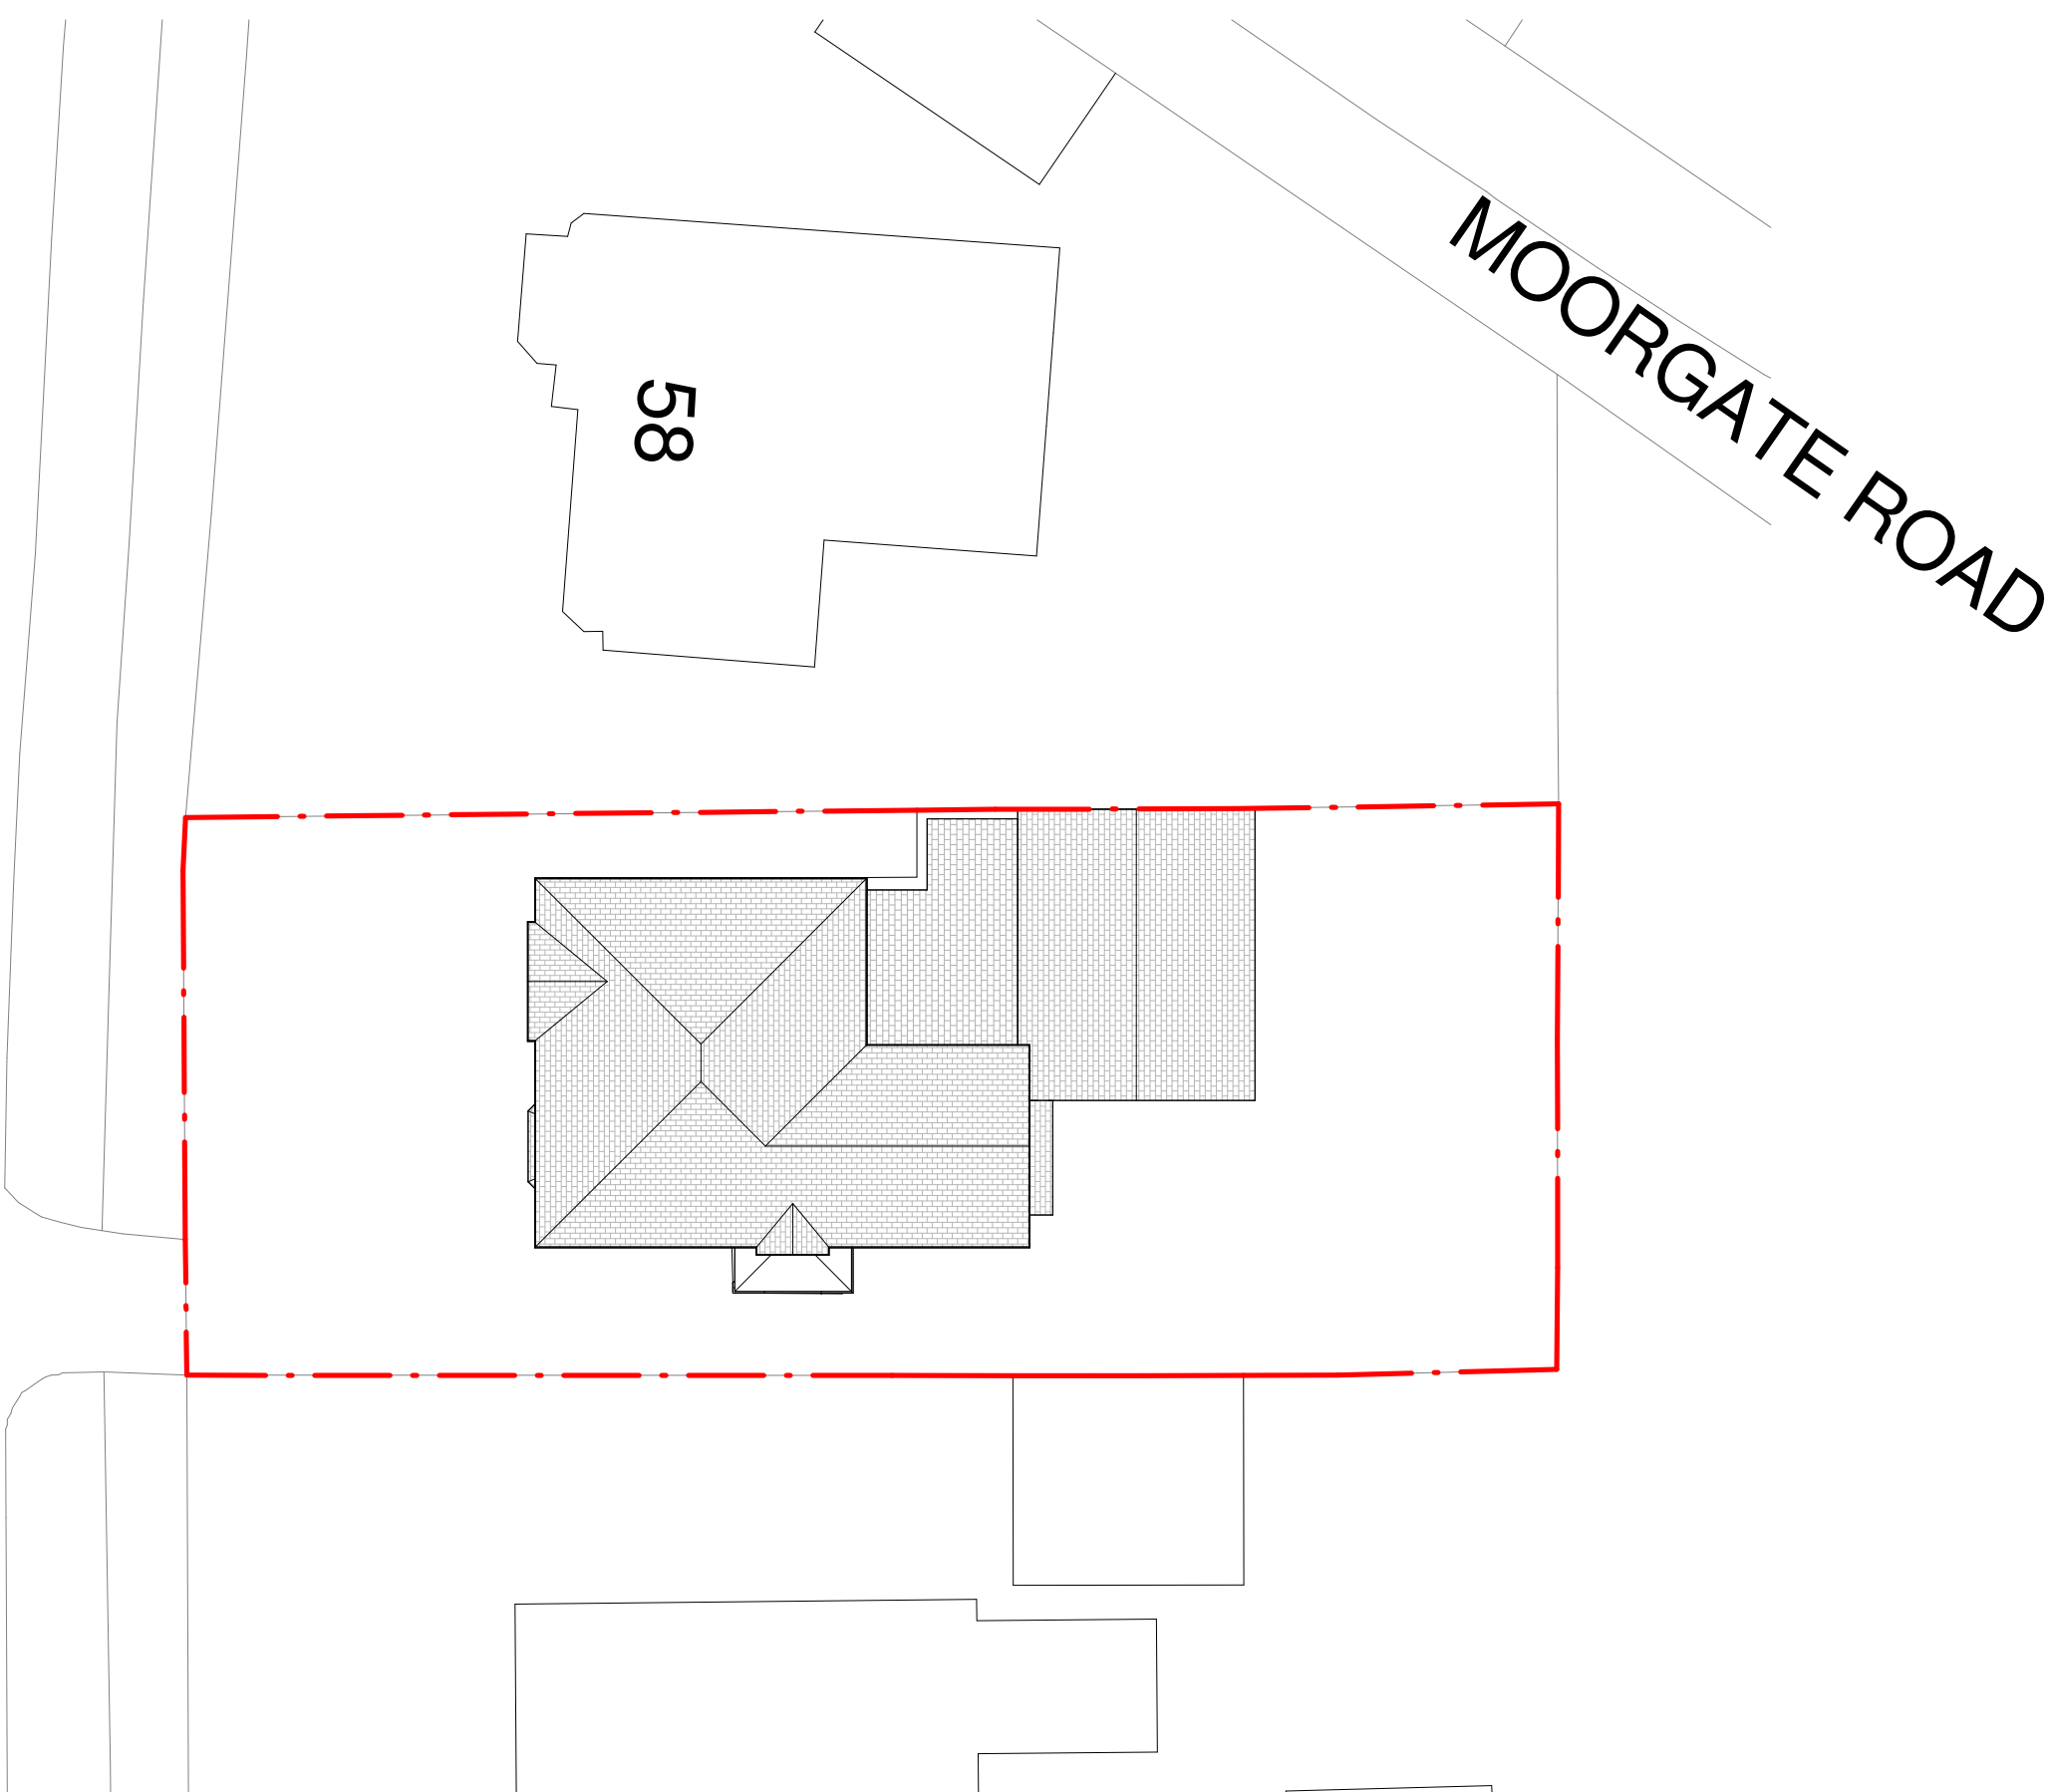

Existing Site Plan
Scale 1 : 200

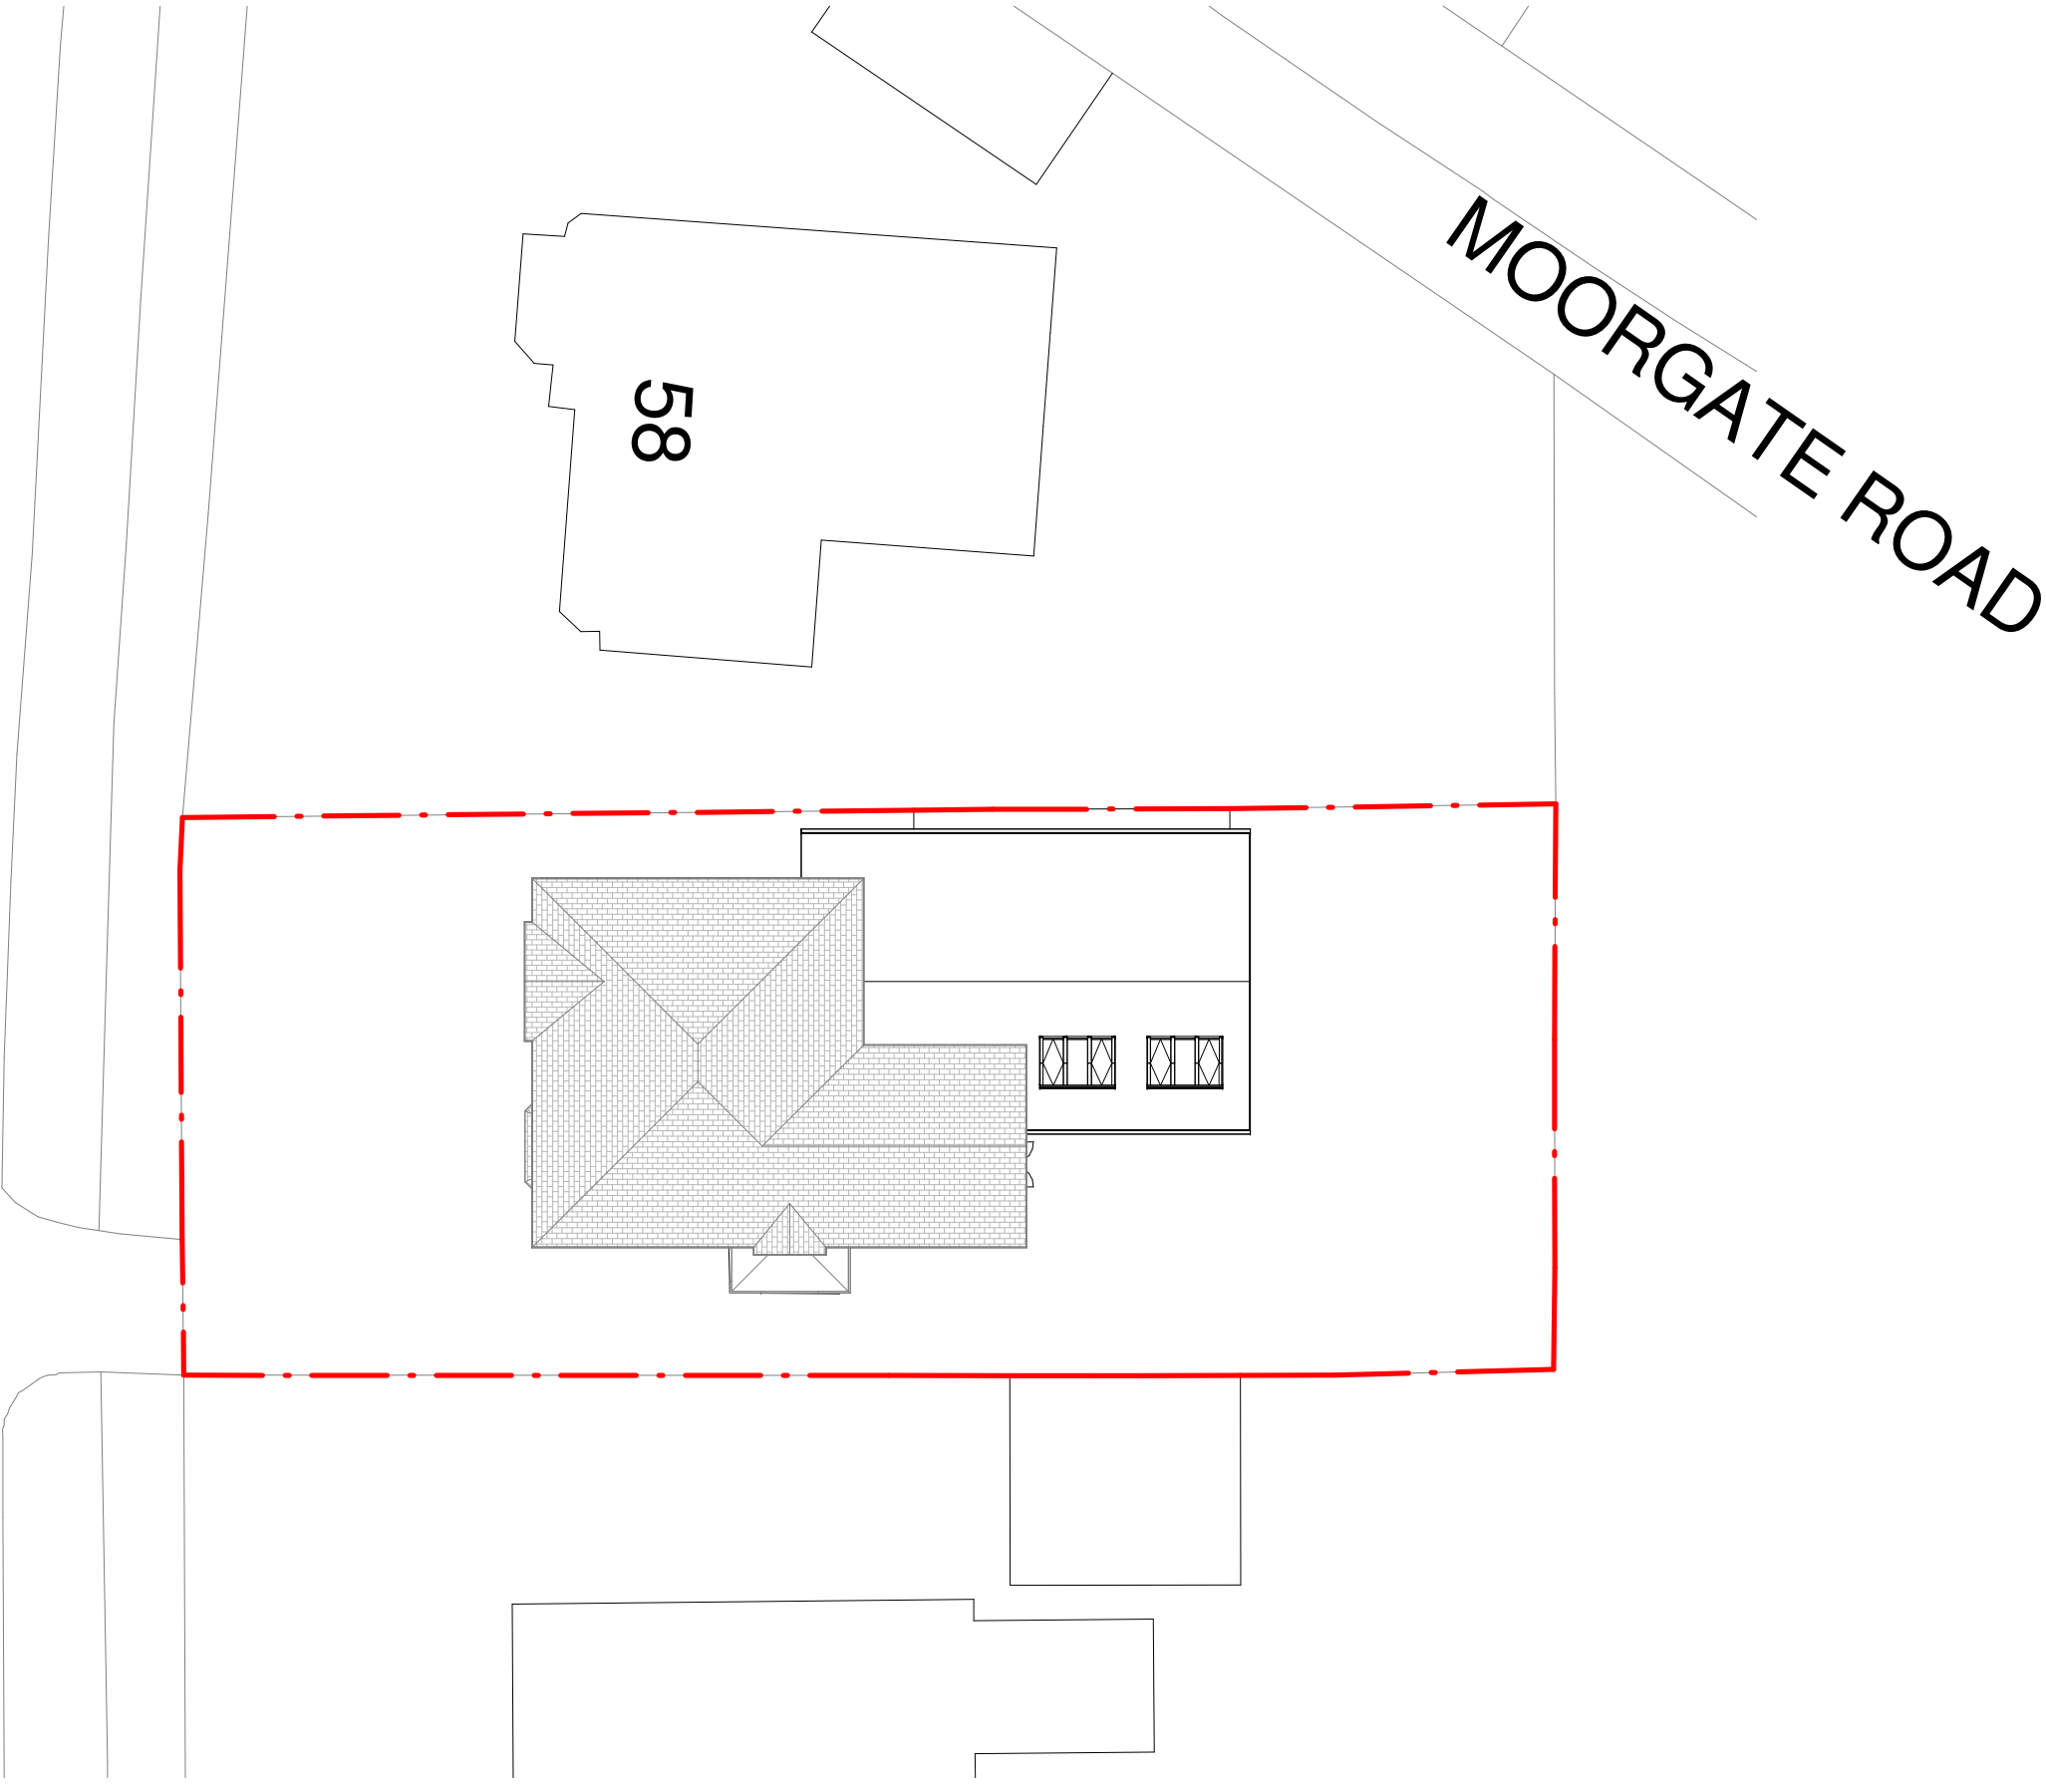

Proposed Site Plan
Scale 1 : 200

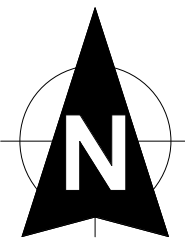

Rev	Description	by	Chk by	Date
Project: Residential Extension 56 Starling Road				
Title: Existing & Proposed Site Plan				
Client: Mr M Nowick				
Drawn By: TM Checked By: TM on June 2025				
Original Size: A1 Project Number: TMA-1177				
Drawing Number: SI- 00-DR-A-1000				
Building: Level: Type: Discipline: Drawn No: REV				