


© This Drawing & Design is the copyright of TM Architecture Ltd and should not be reproduced without written consent.


Contractors are to check all levels & dimensions on site prior to site works commencing & report discrepancies to the Designers.

DO NOT SCALE FROM THIS DRAWING


PLANNING

 

Scale Bar 1:50 @ A1

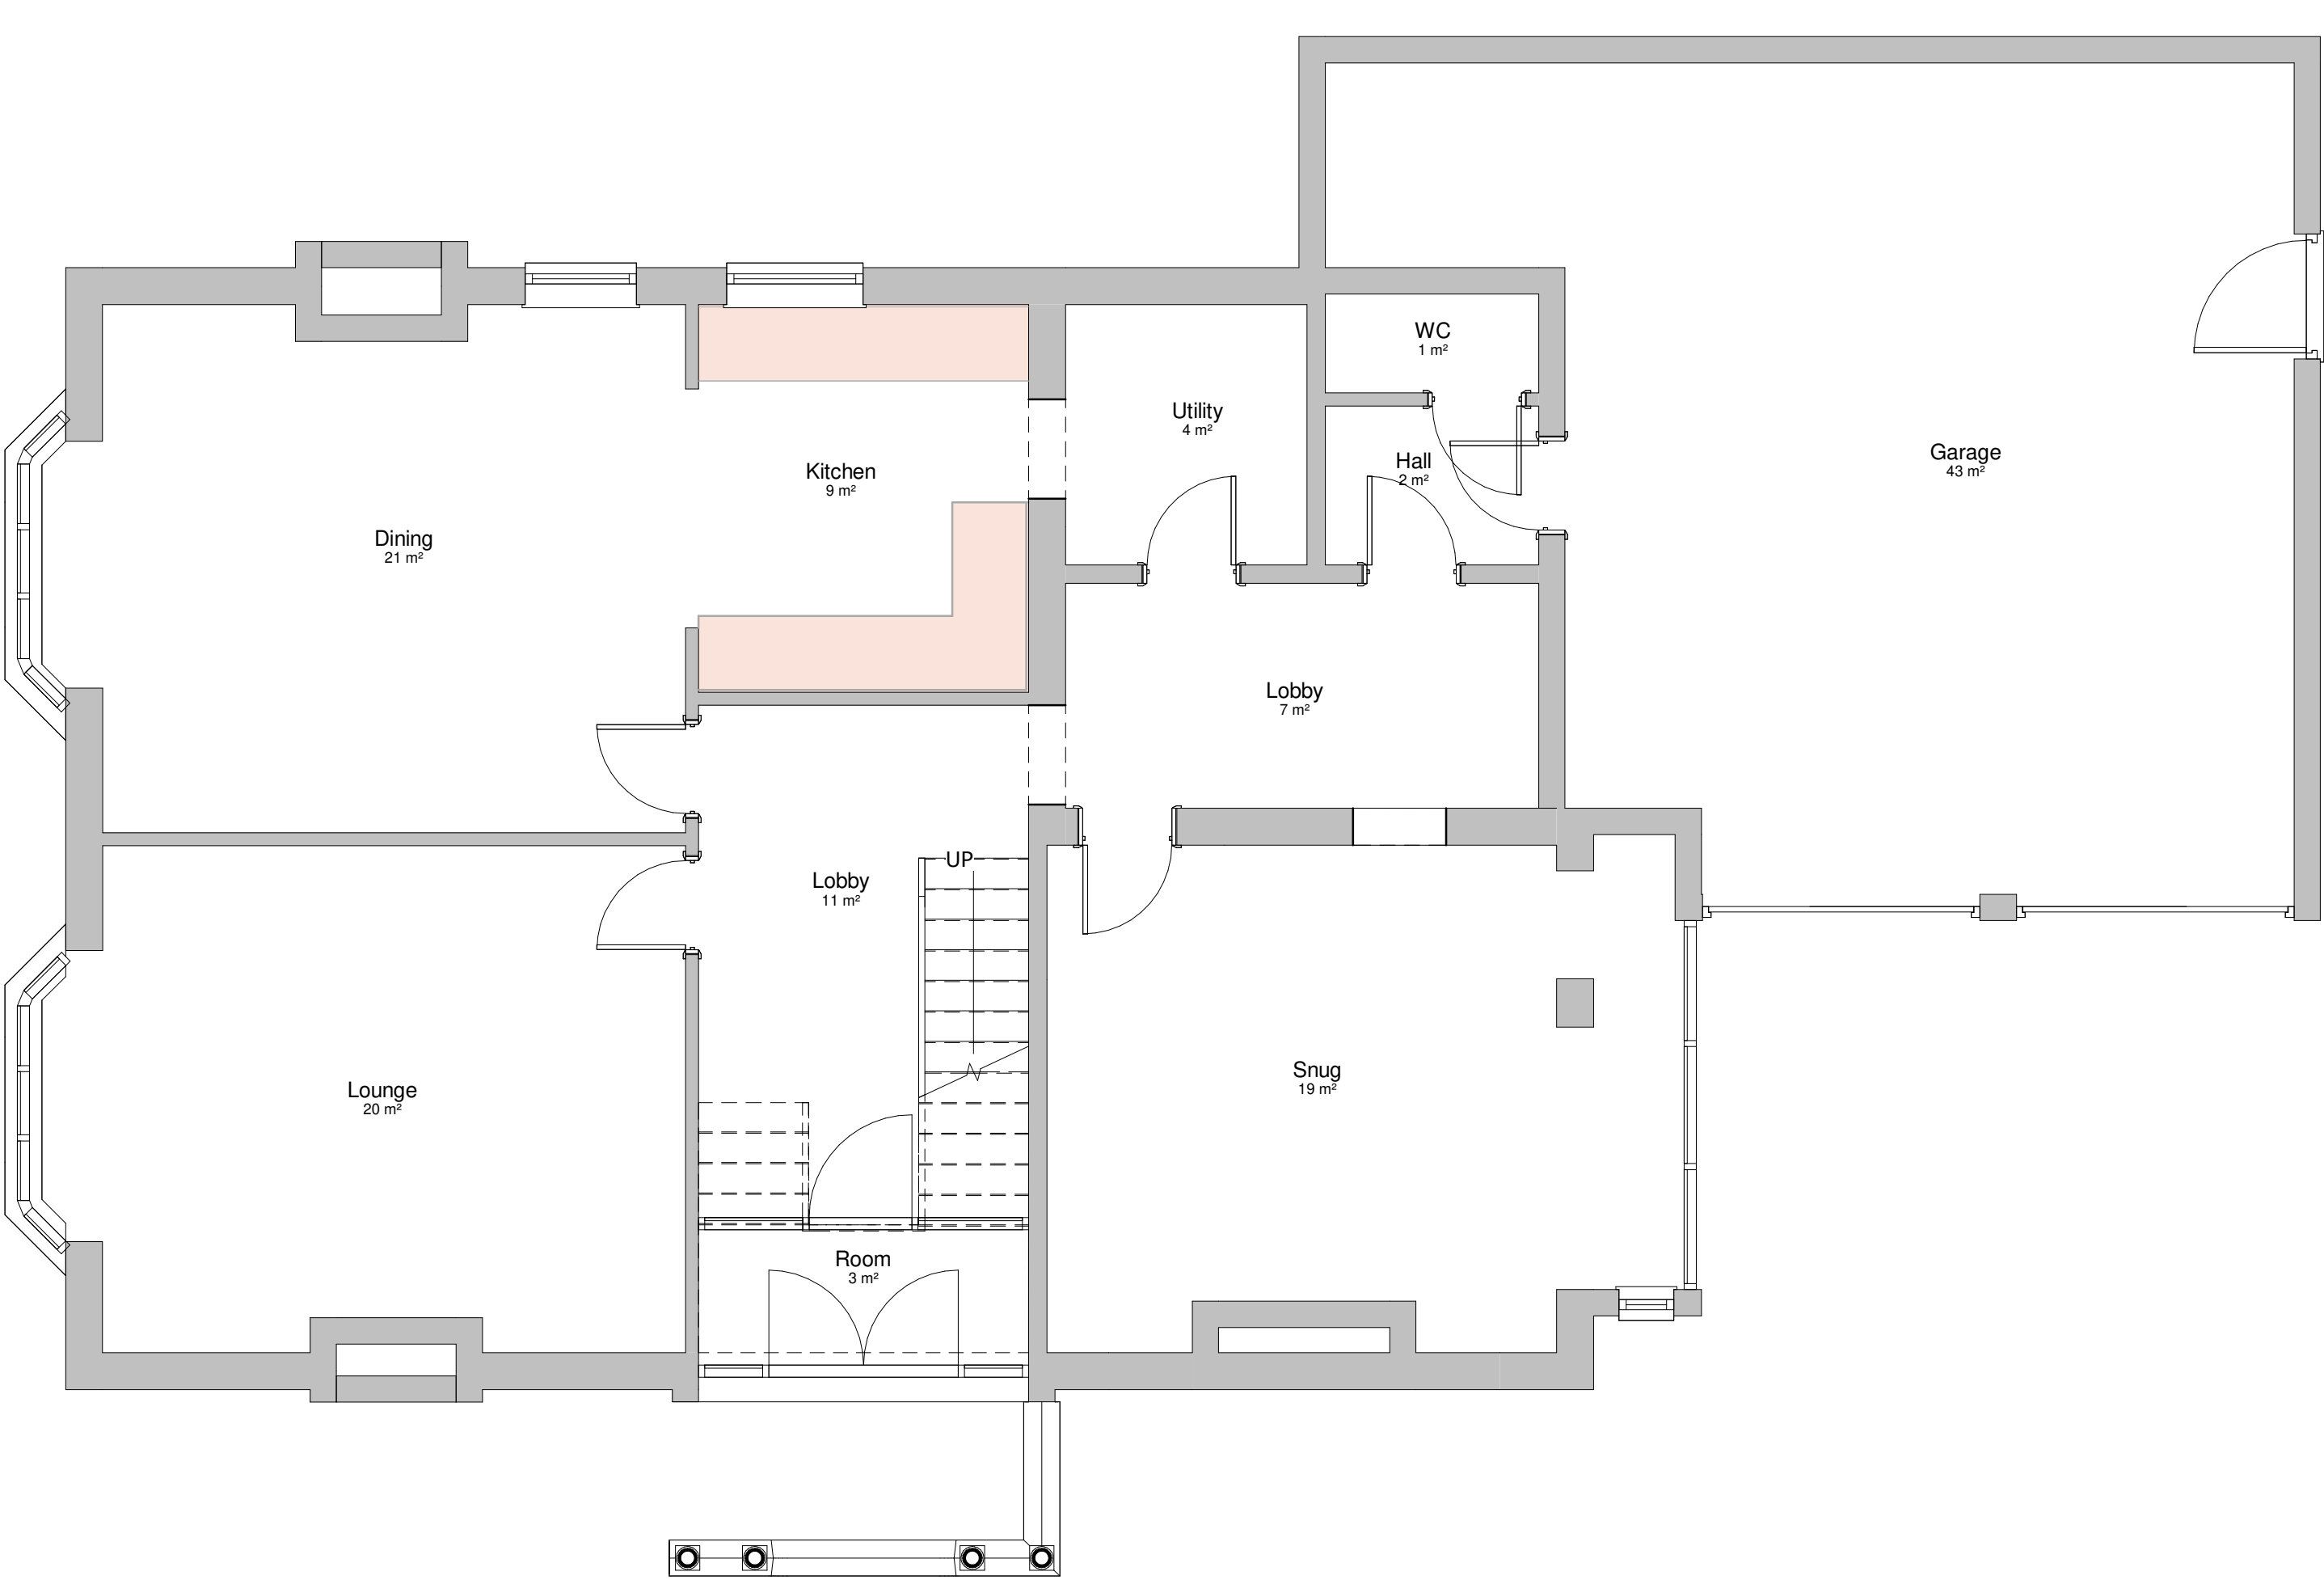

Existing Ground Floor Plan
Scale 1 : 50

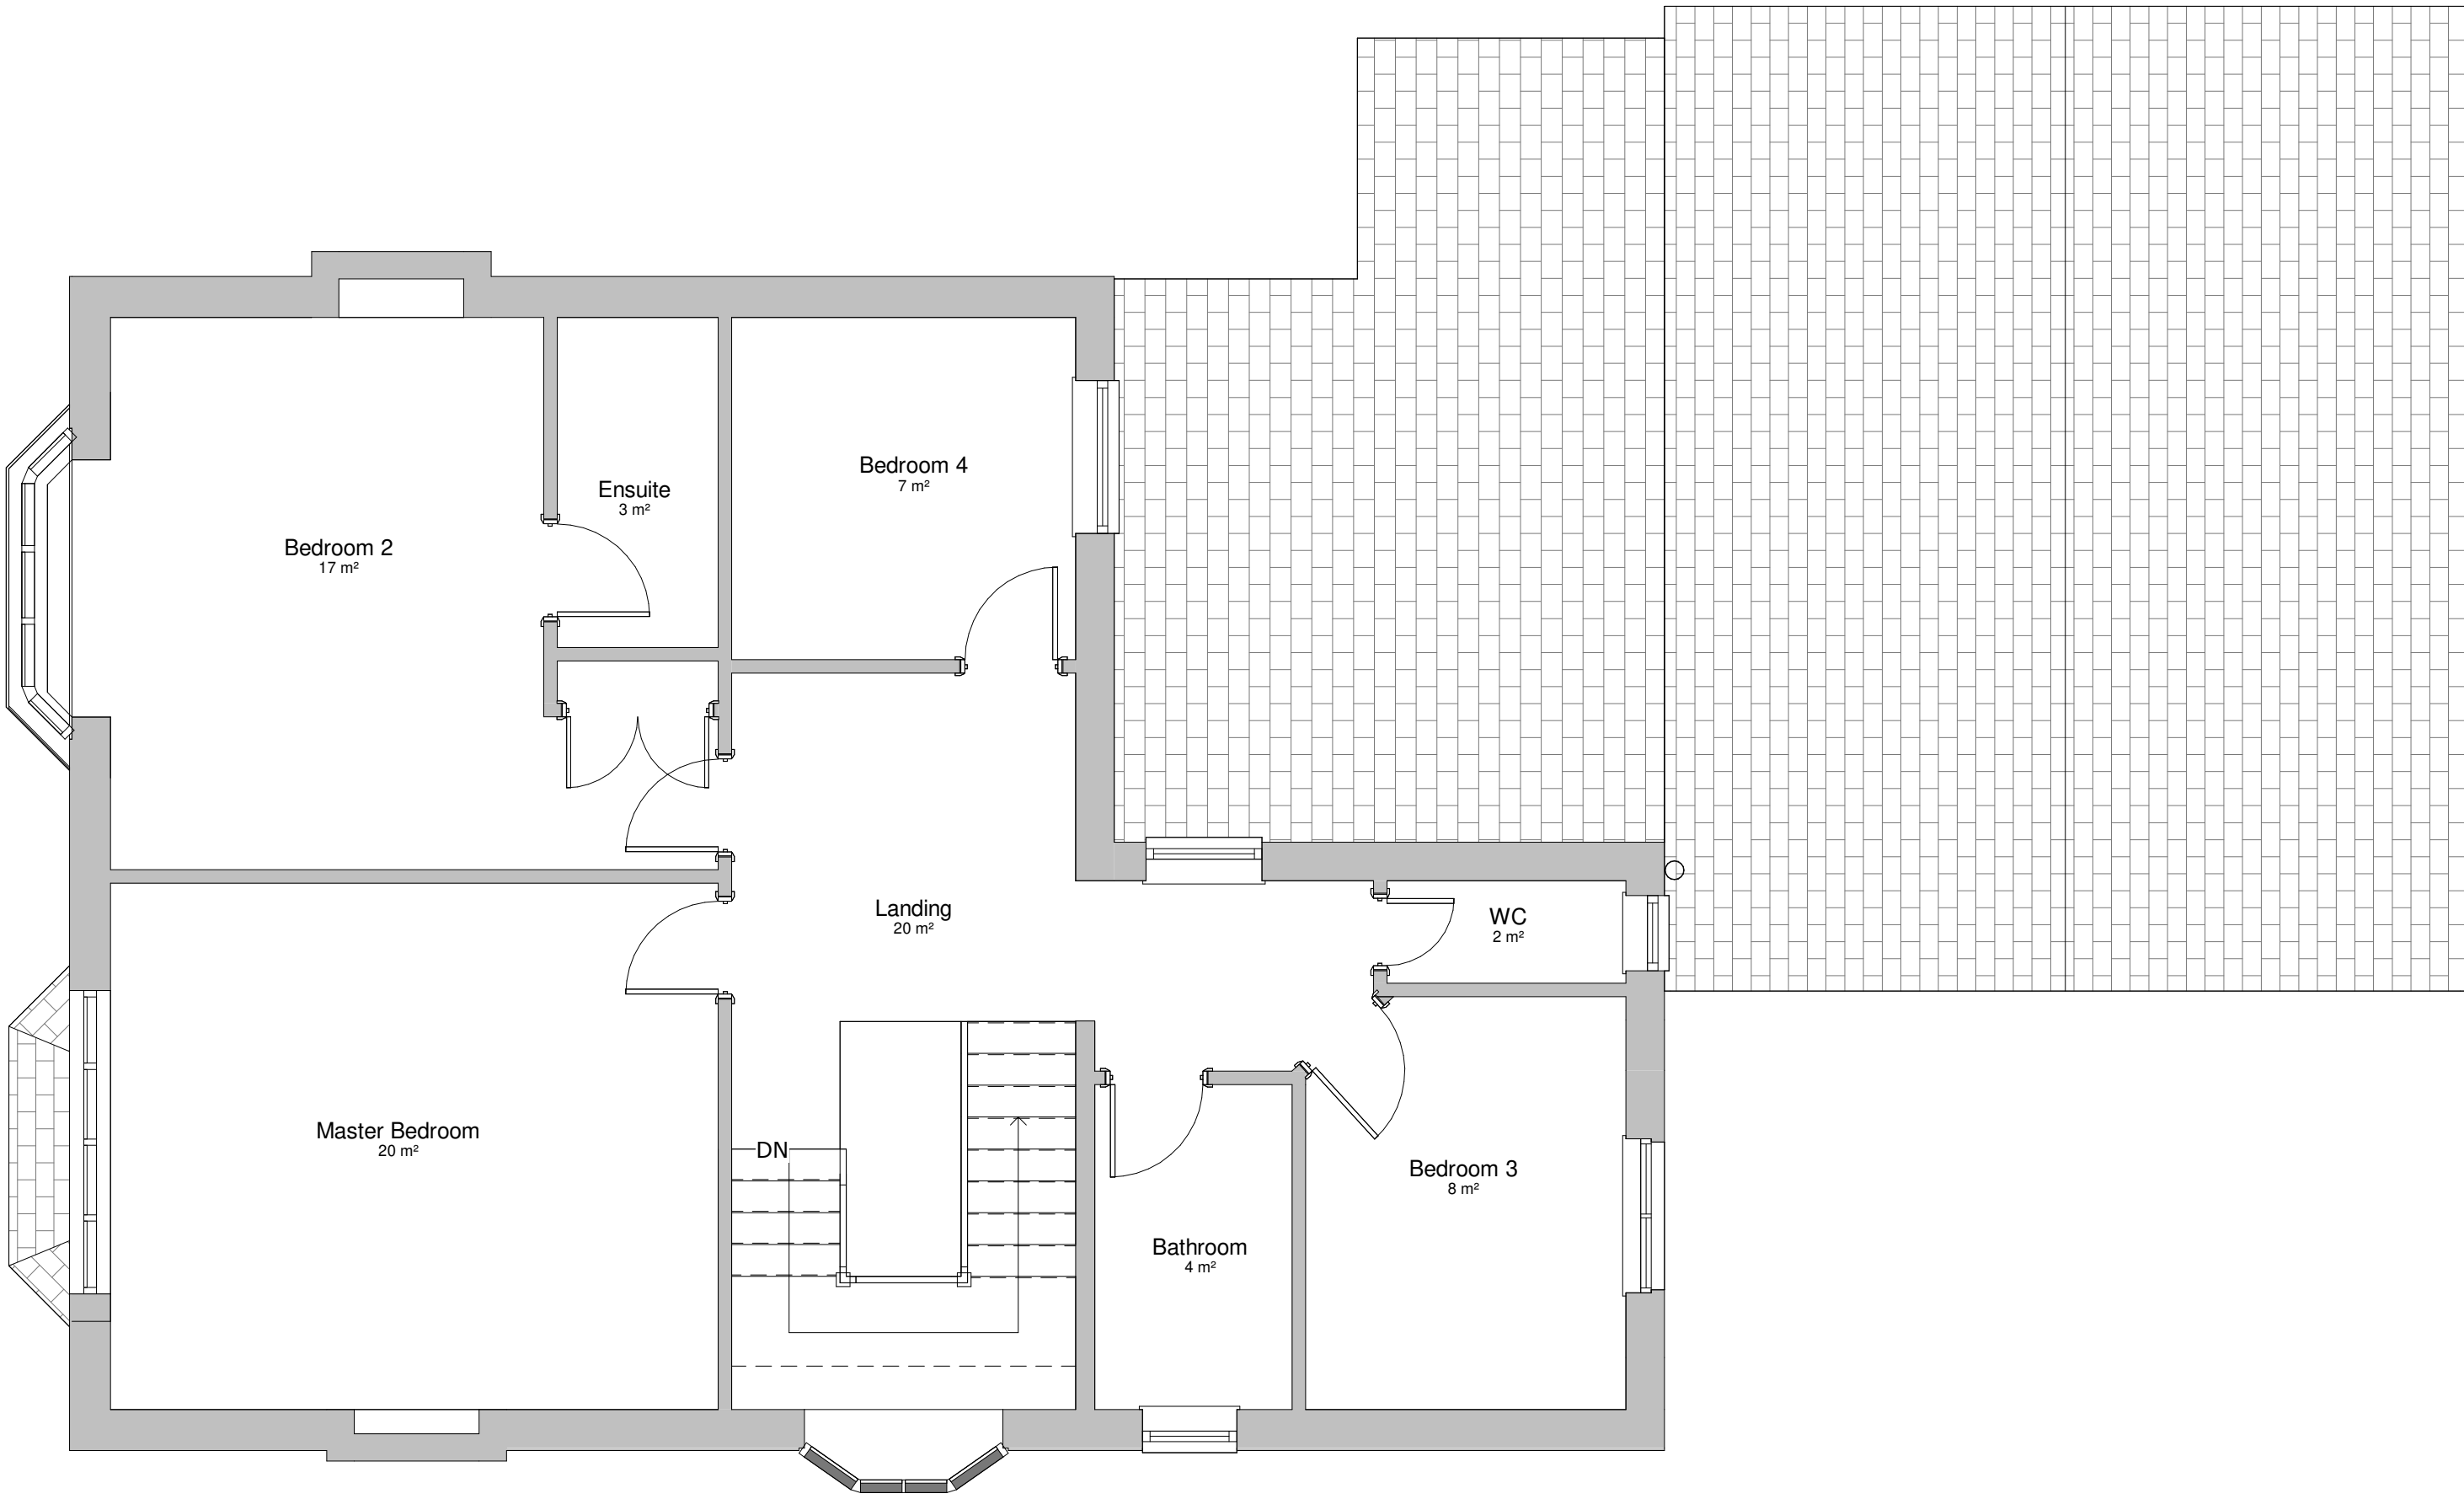

Existing First Floor Plan
Scale 1 : 50

Rev	Description	by	Chk by	Date
Project:	Residential Extension			
	56 Starling Road			
Title:	Existing Plans			
Client:	Mr M Nowick			
Drawn By:	TM	Checked By:	TM	on June 2025
Original Size:	A1	Project Number:	TMA-1177	
Drawing Number:	B1-ZZ-DR-A-0810	Building:	Level:	Type: Discipline: Draw No: REV