



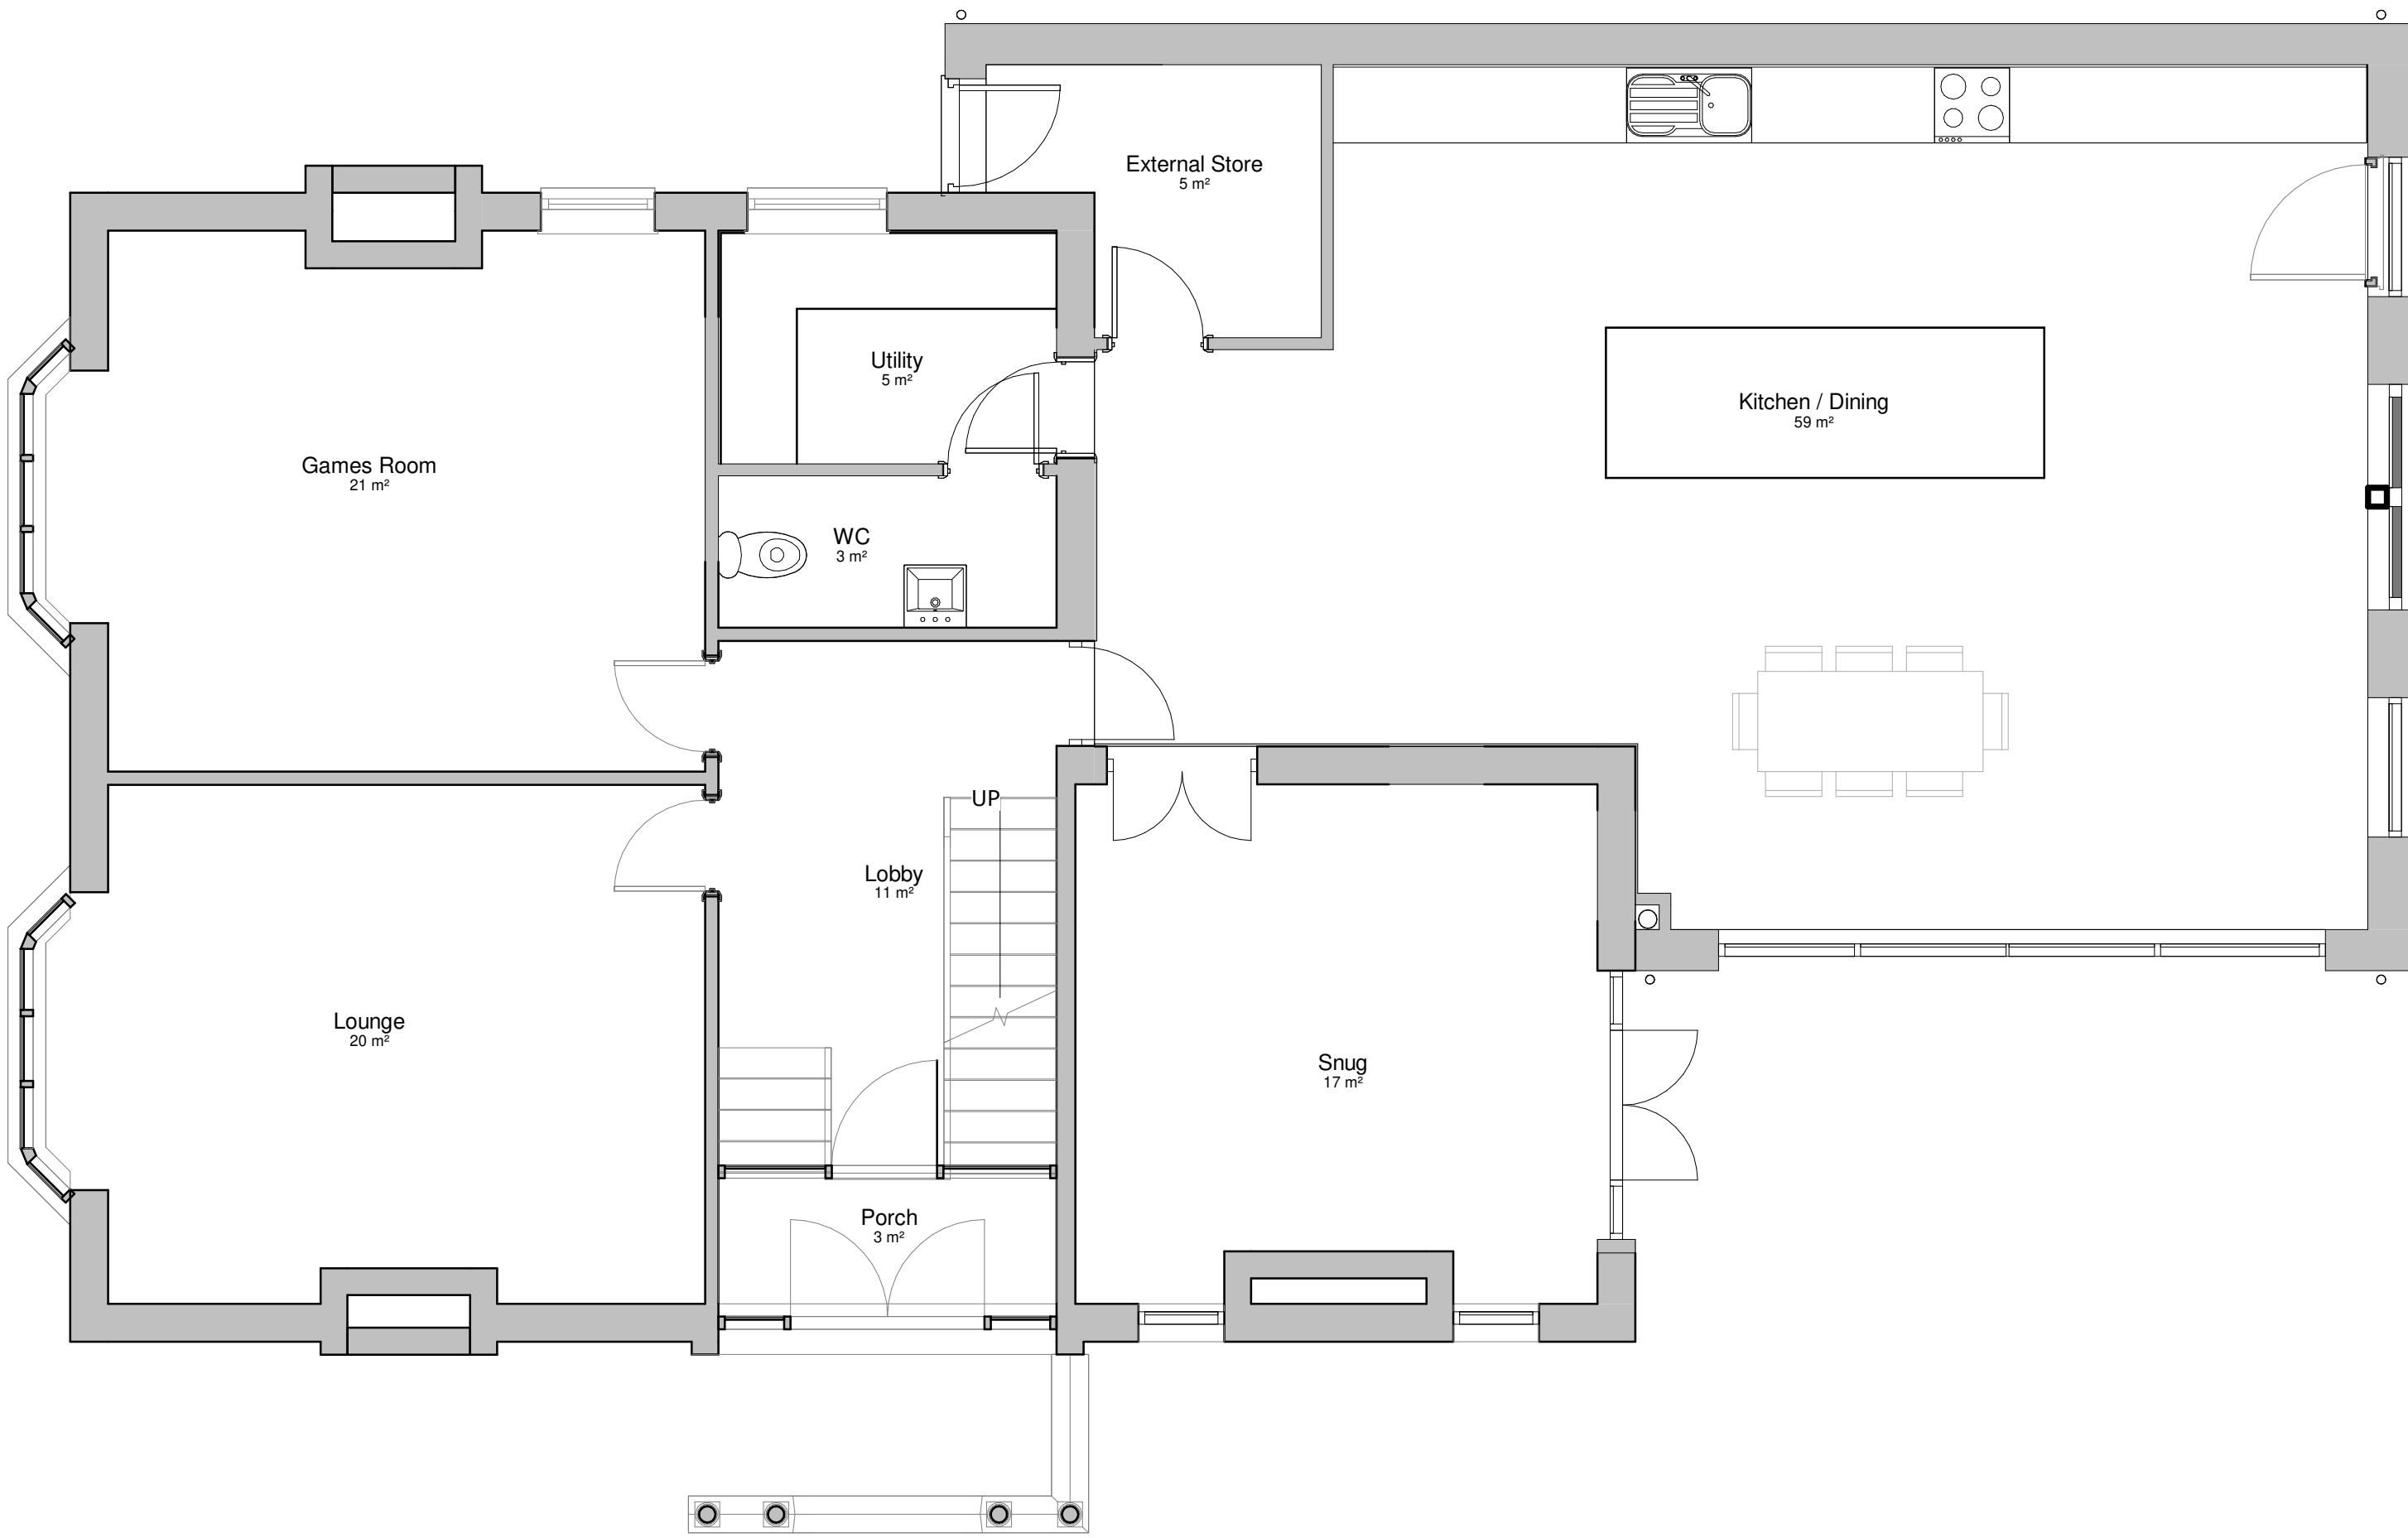

Proposed Ground Floor Plan
Scale 1 : 50

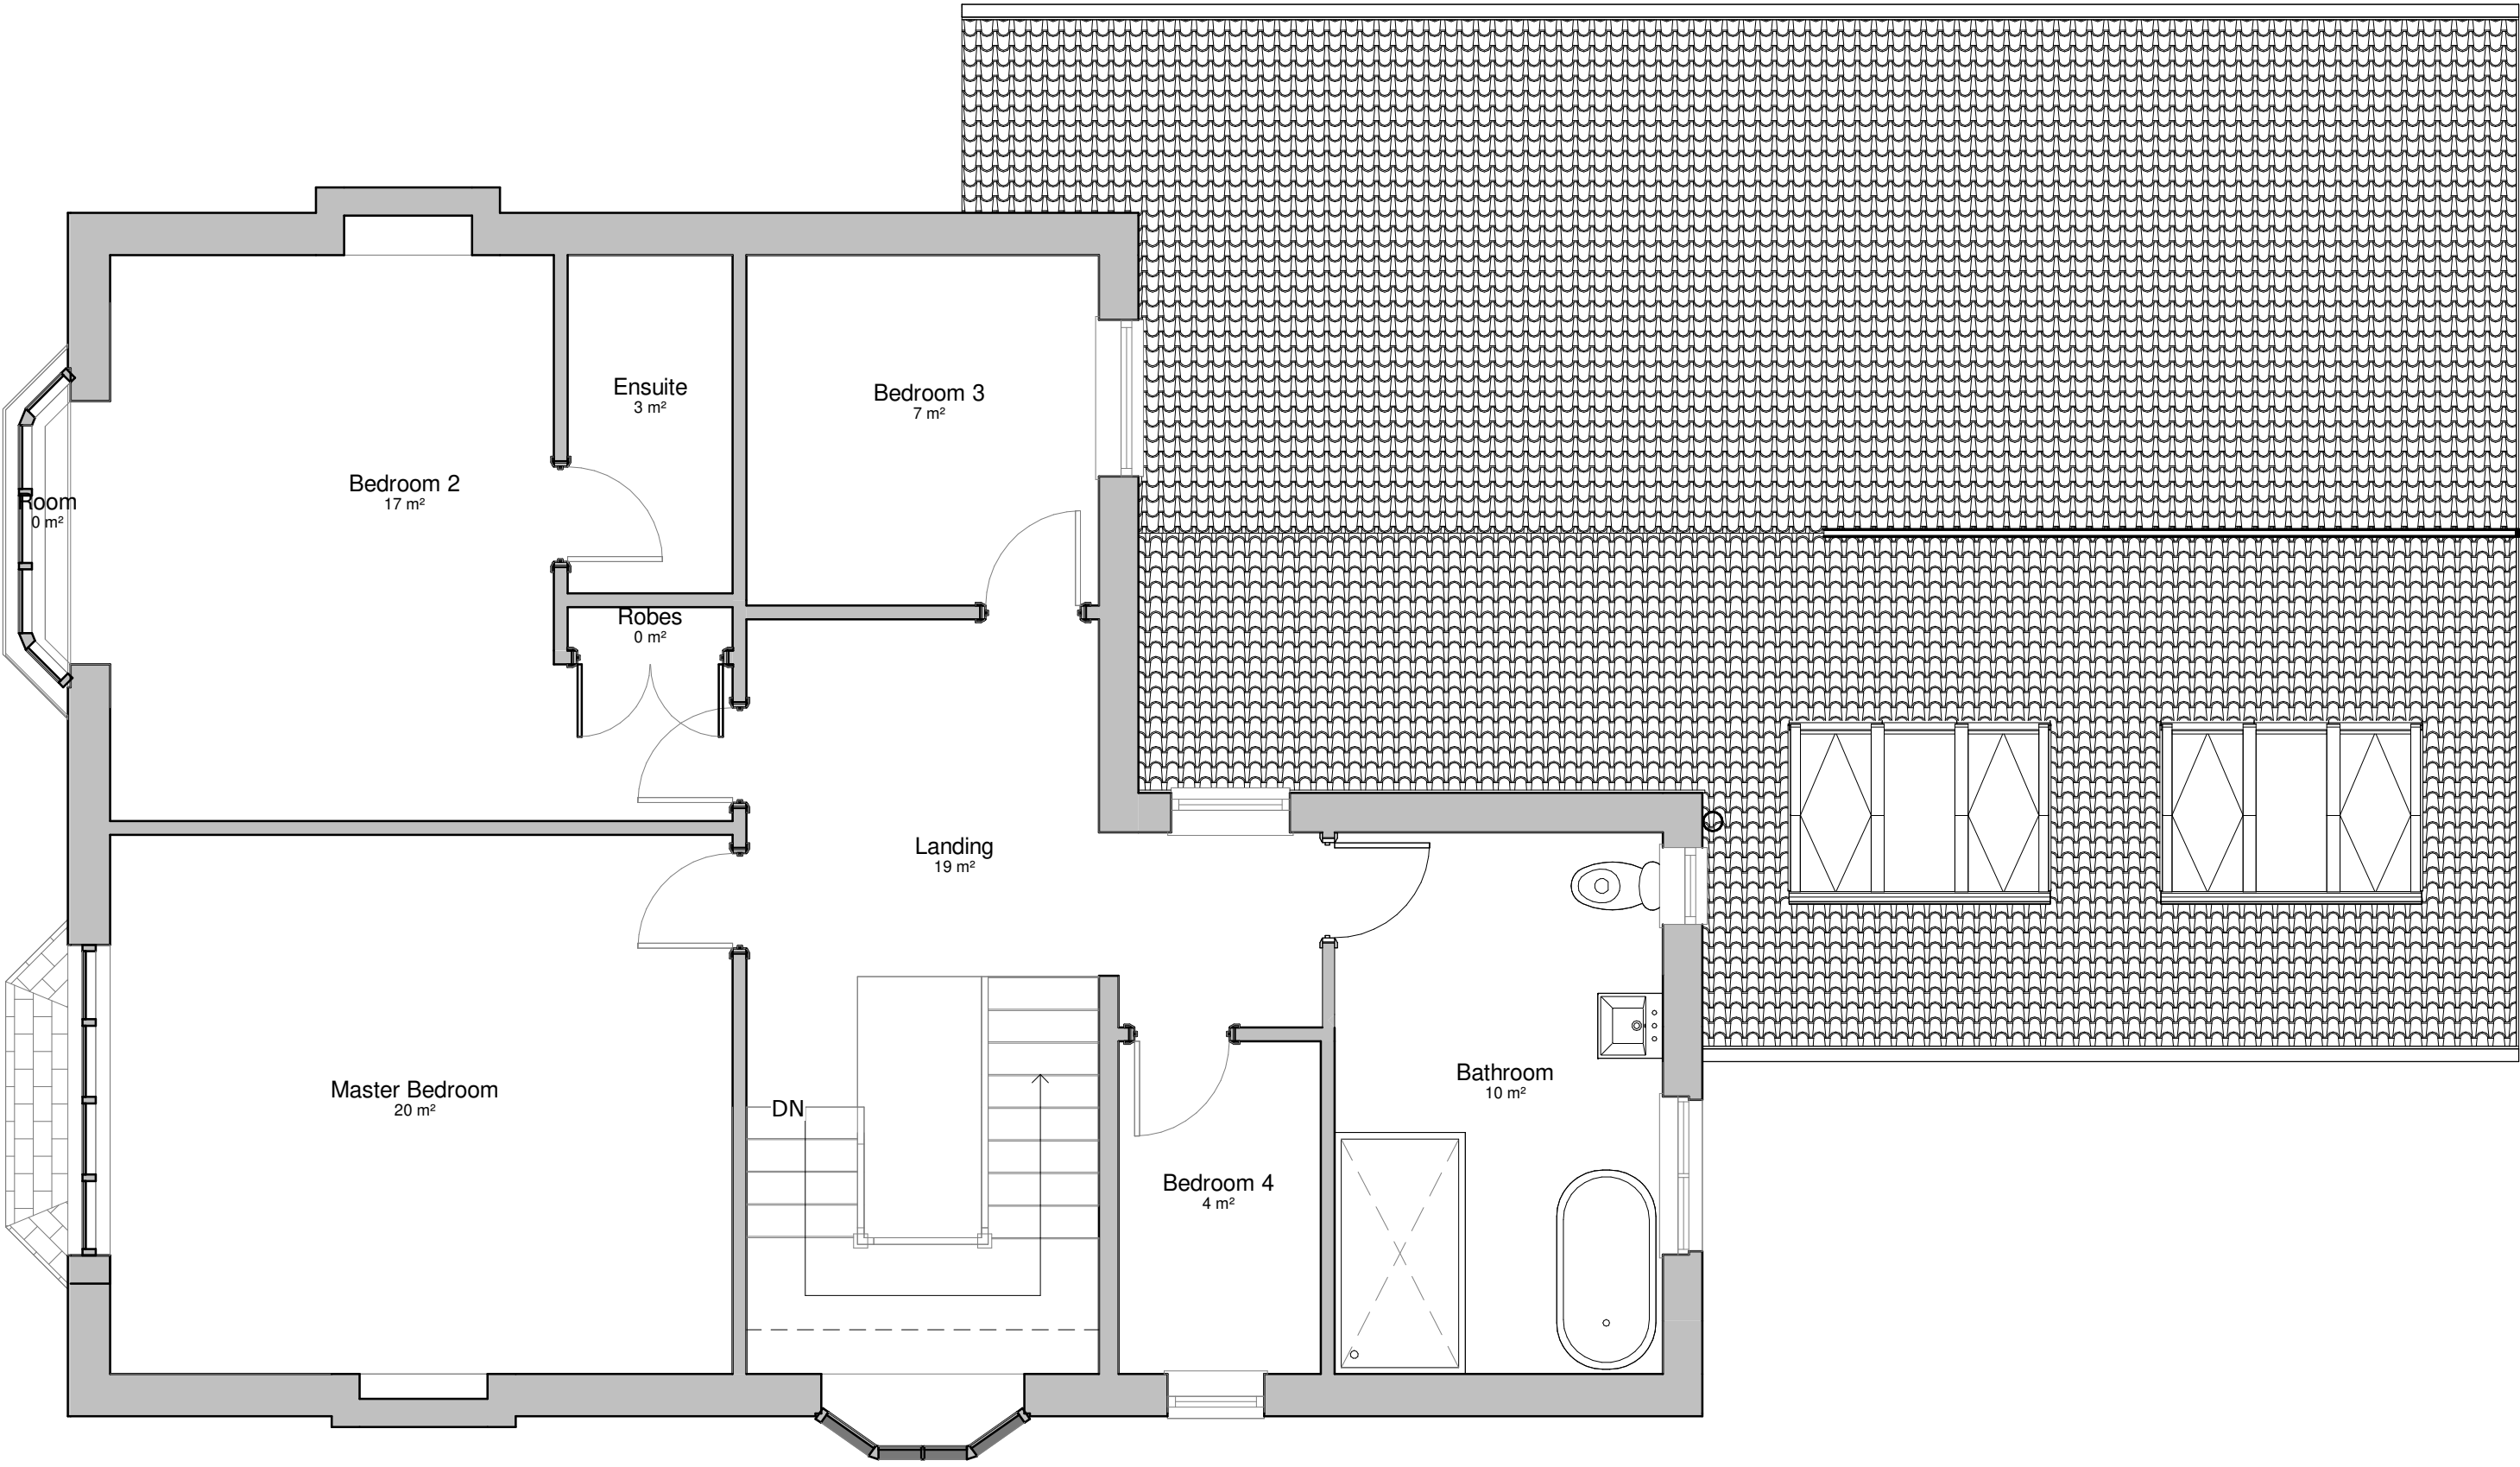


Proposed First Floor Plan
Scale 1 : 50

© This Drawing & Design is the copyright of TM Architecture Ltd and should not be reproduced without written consent.

Contractors are to check all levels & dimensions on site prior to site works commencing & report discrepancies to the Designers.

DO NOT SCALE FROM THIS DRAWING

PLANNING

 

Scale Bar 1:50 @ A1

Rev	Description	by	Chk by	Date
Project: Residential Extension 56 Starling Road				
Title: Proposed Plans				
Client: Mr M Nowick				
Drawn By: TM Checked By: TM on June 2025				
Original Size: A1 Project Number: TMA-1177				
Drawing Number: B1-ZZ-DR-A-2000				
Building: Level: Type: Discipline: Draw No: REV				