

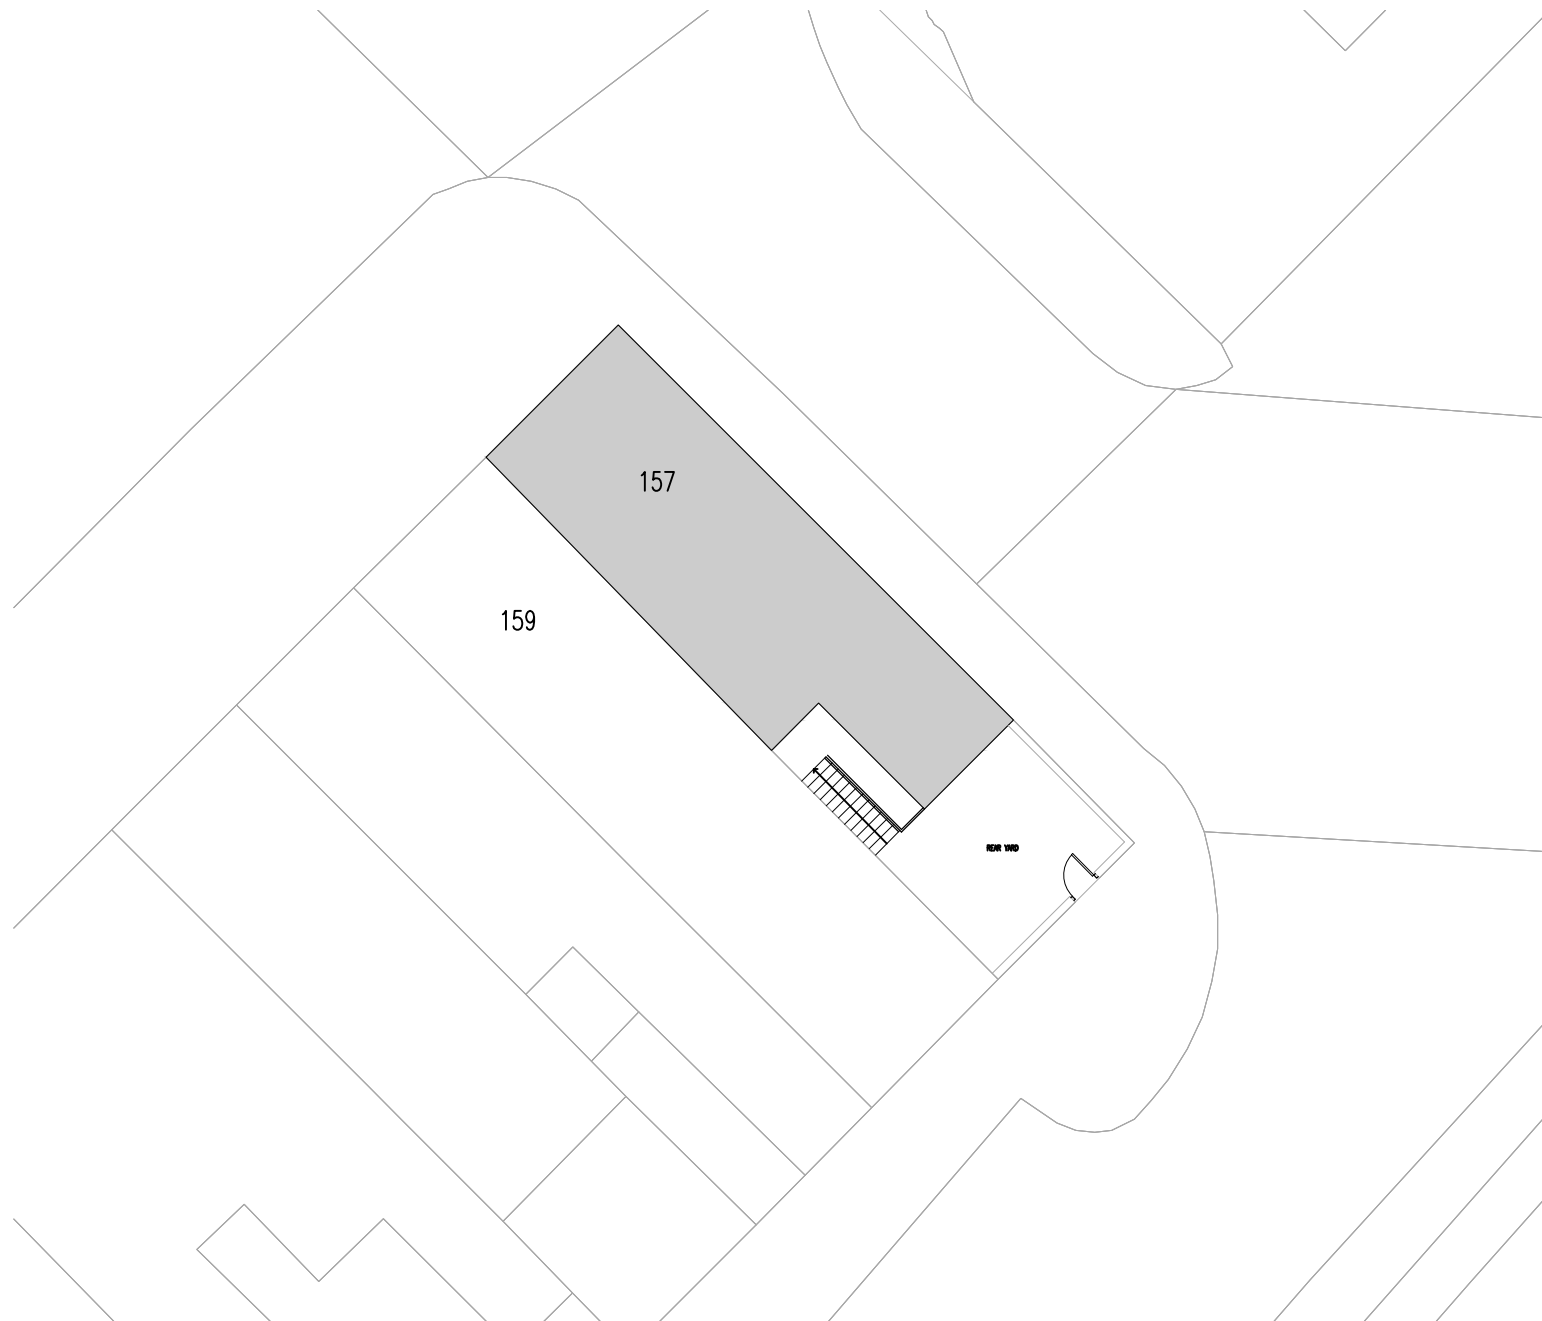


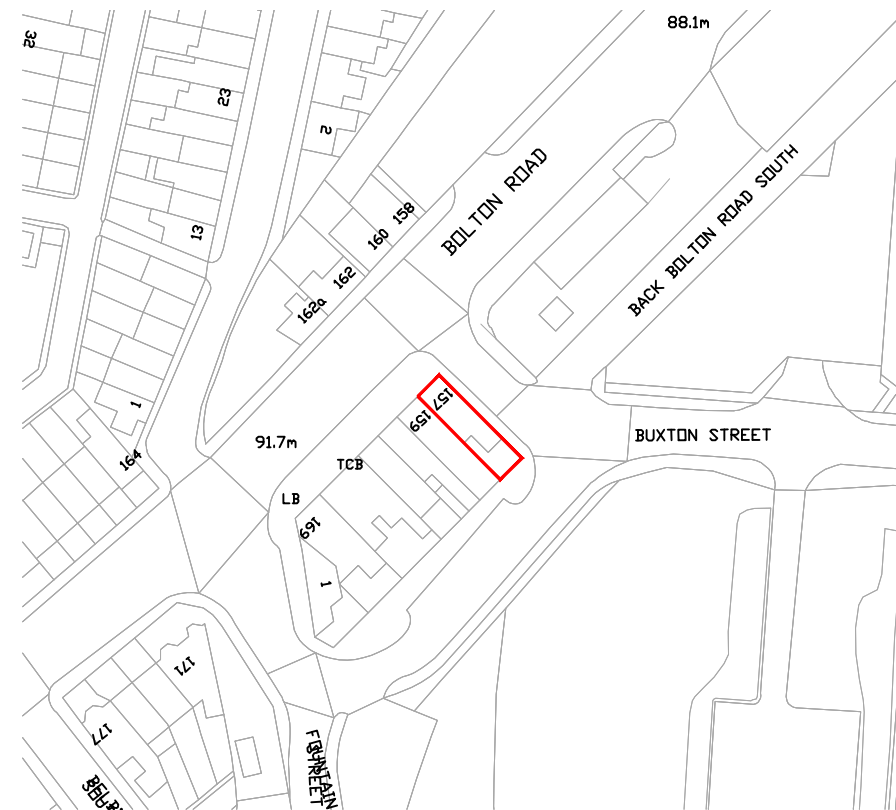

EXISTING BLOCK SITE PLAN
1:200 @ A3

 

SITE LOCATION PLAN (97sqm AREA)
1:1250 @ A3

Rev	Amendments	Date	Ints
			
Project			
157 BOLTON ROAD, BURY. BL9 2NW			
Drawing Title			
SITE LOCATION PLAN EXISTING BLOCK SITE PLAN			
Drawn MG		Checked _	
Date MAR 2025		Scale @ A3 1 : 100	
Drawing No.		Rev.	
157BR/199/BR			