



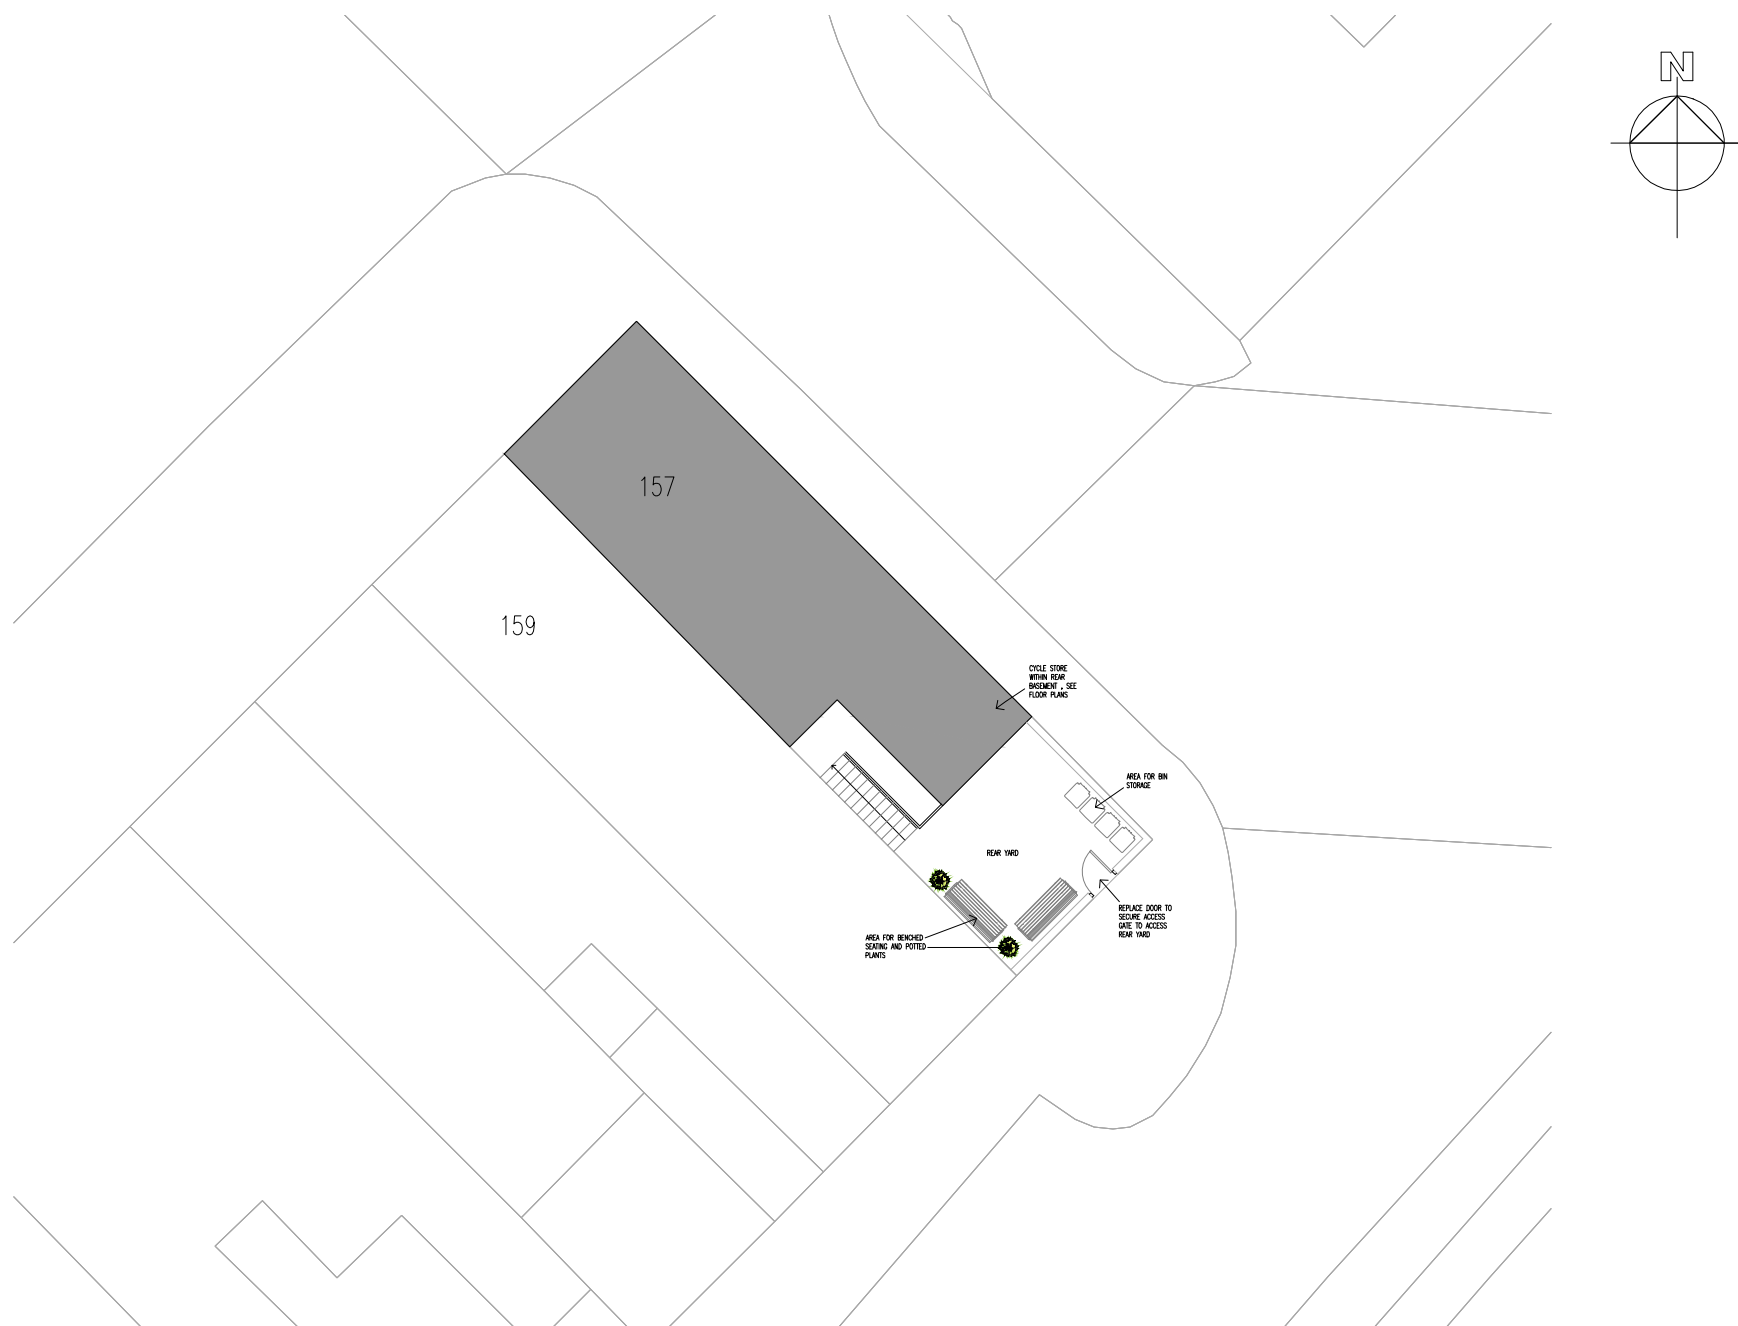

PROPOSED BLOCK SITE PLAN
1:200 @ A3

 

Rev	Amendments	Date	Ints
			
Project			
157 BOLTON ROAD, BURY. BL9 2NW			
Drawing Title			
PROPOSED BLOCK SITE PLAN			
Drawn MG		Checked —	
Date MAR 2025		Scale@A3 1 : 100	
Drawing No.		Rev.	
157BR/200/BR			