




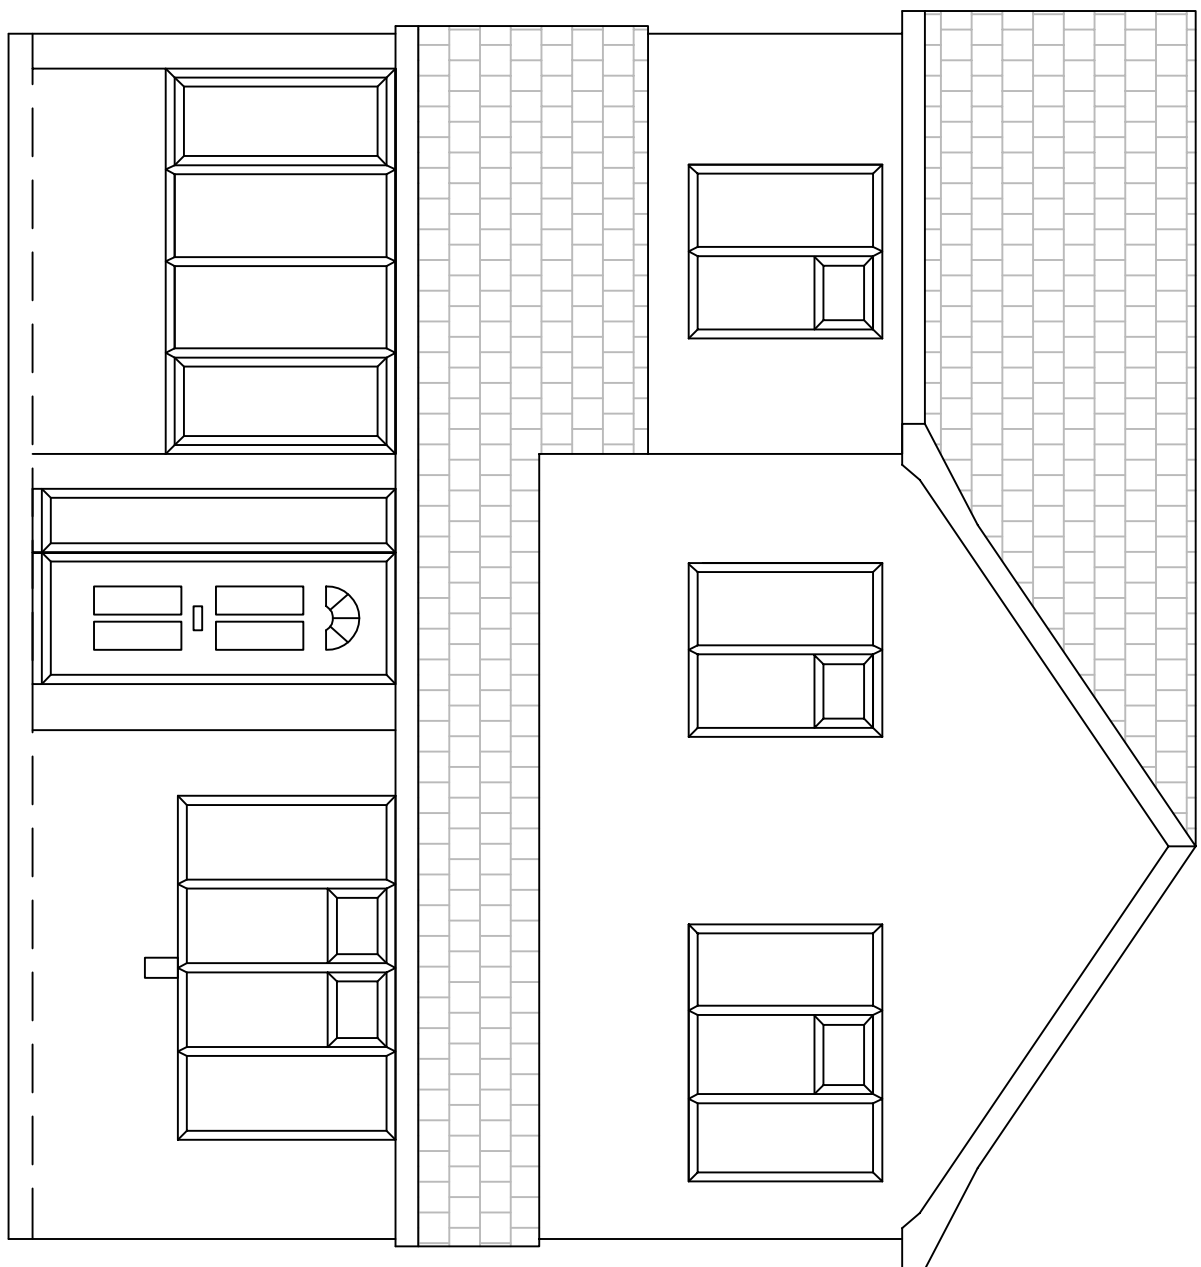


EXISTING FRONT ELEVATION

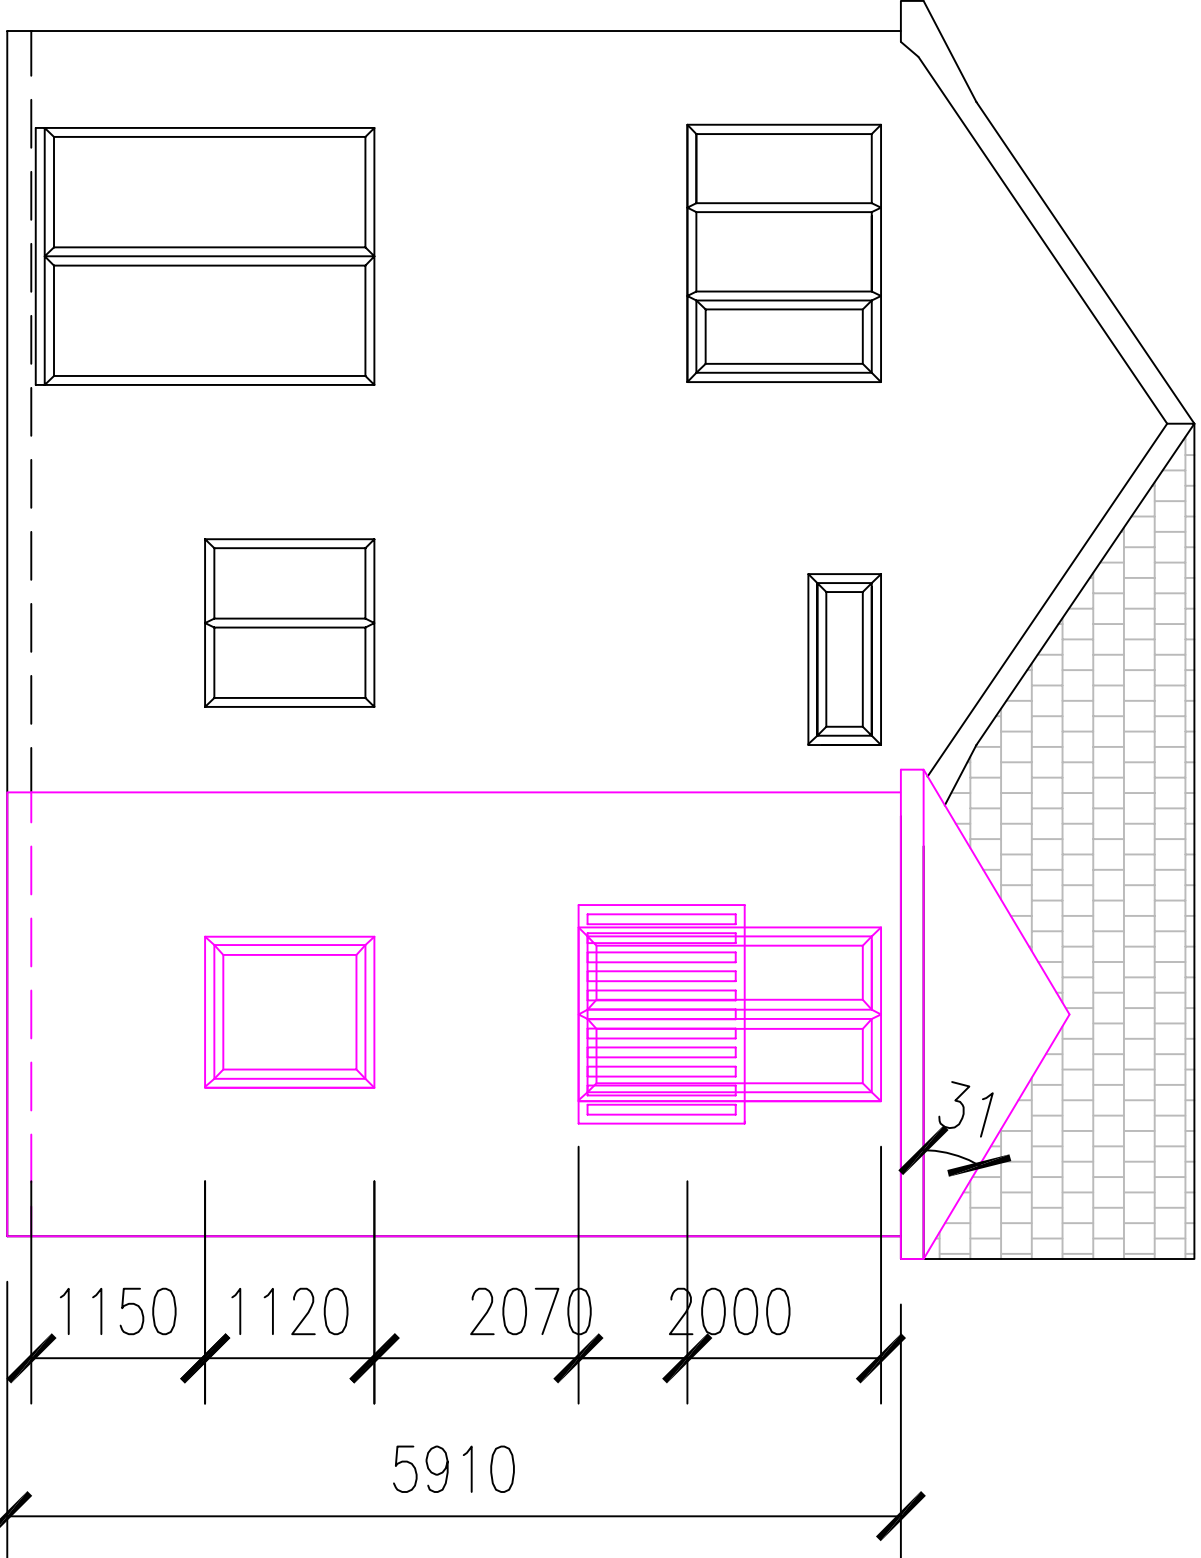


PROPOSED REAR ELEVATION

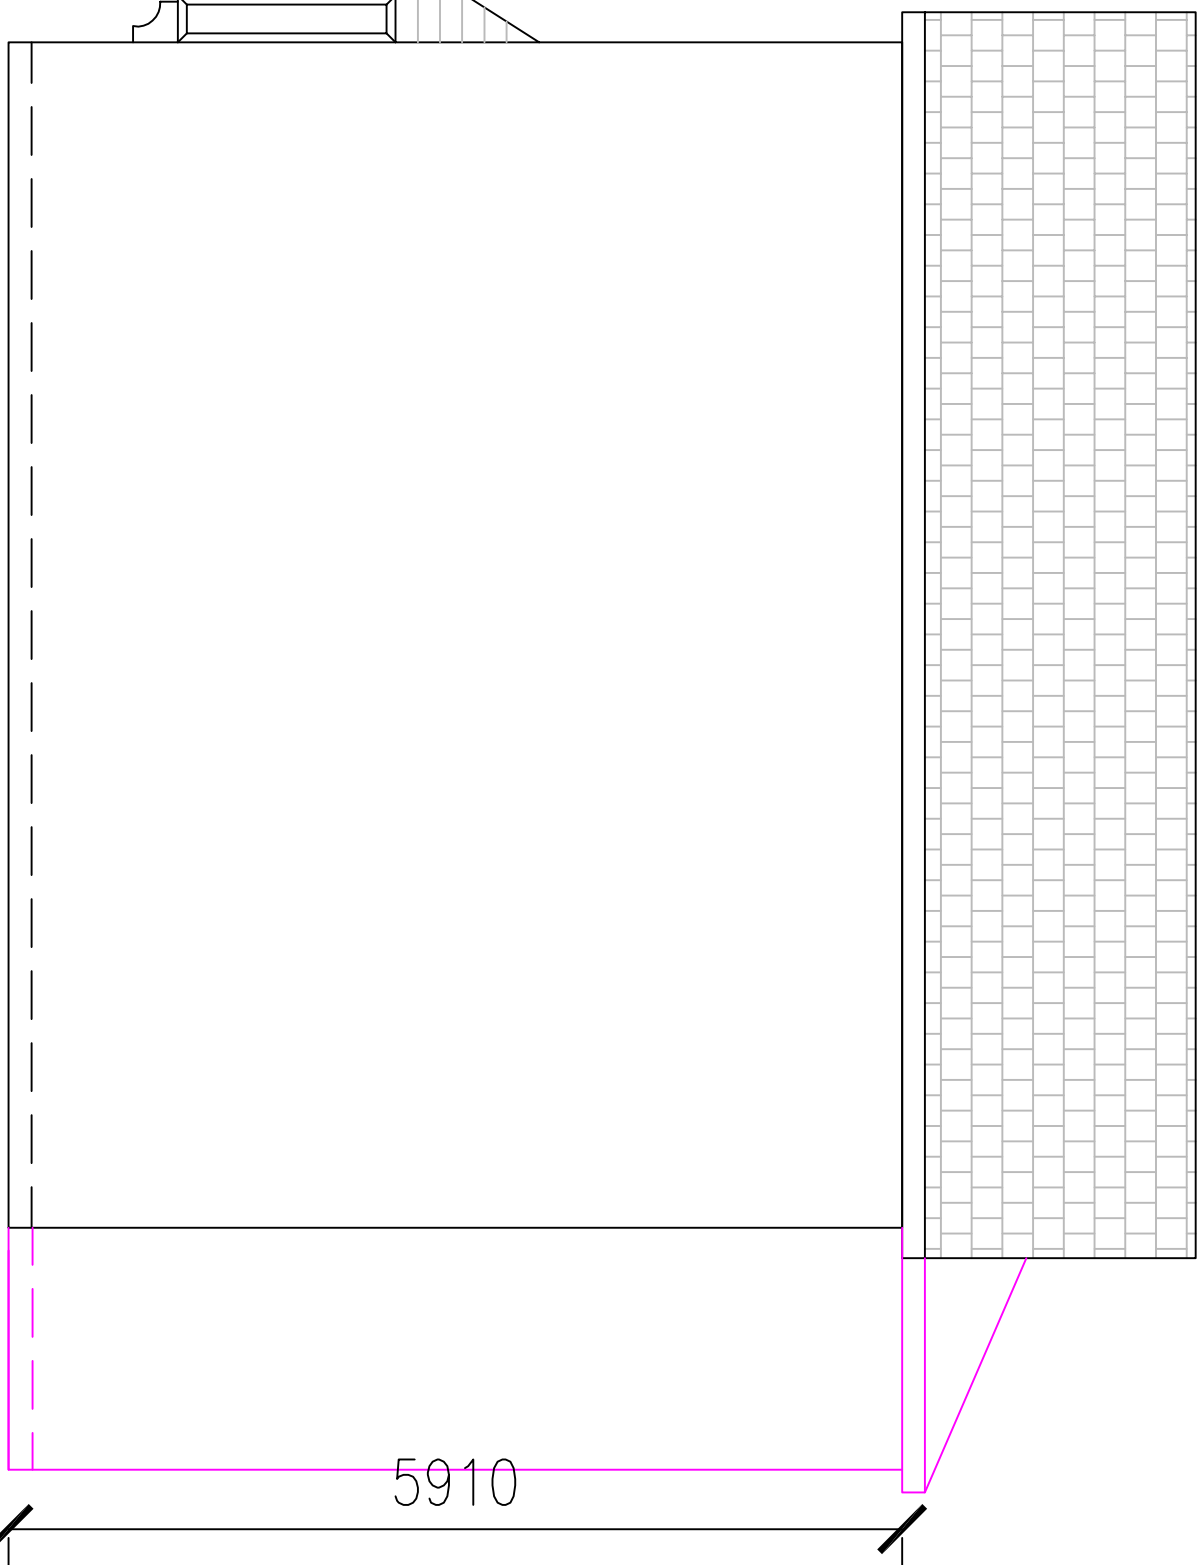


PROPOSED RIGHT ELEVATION

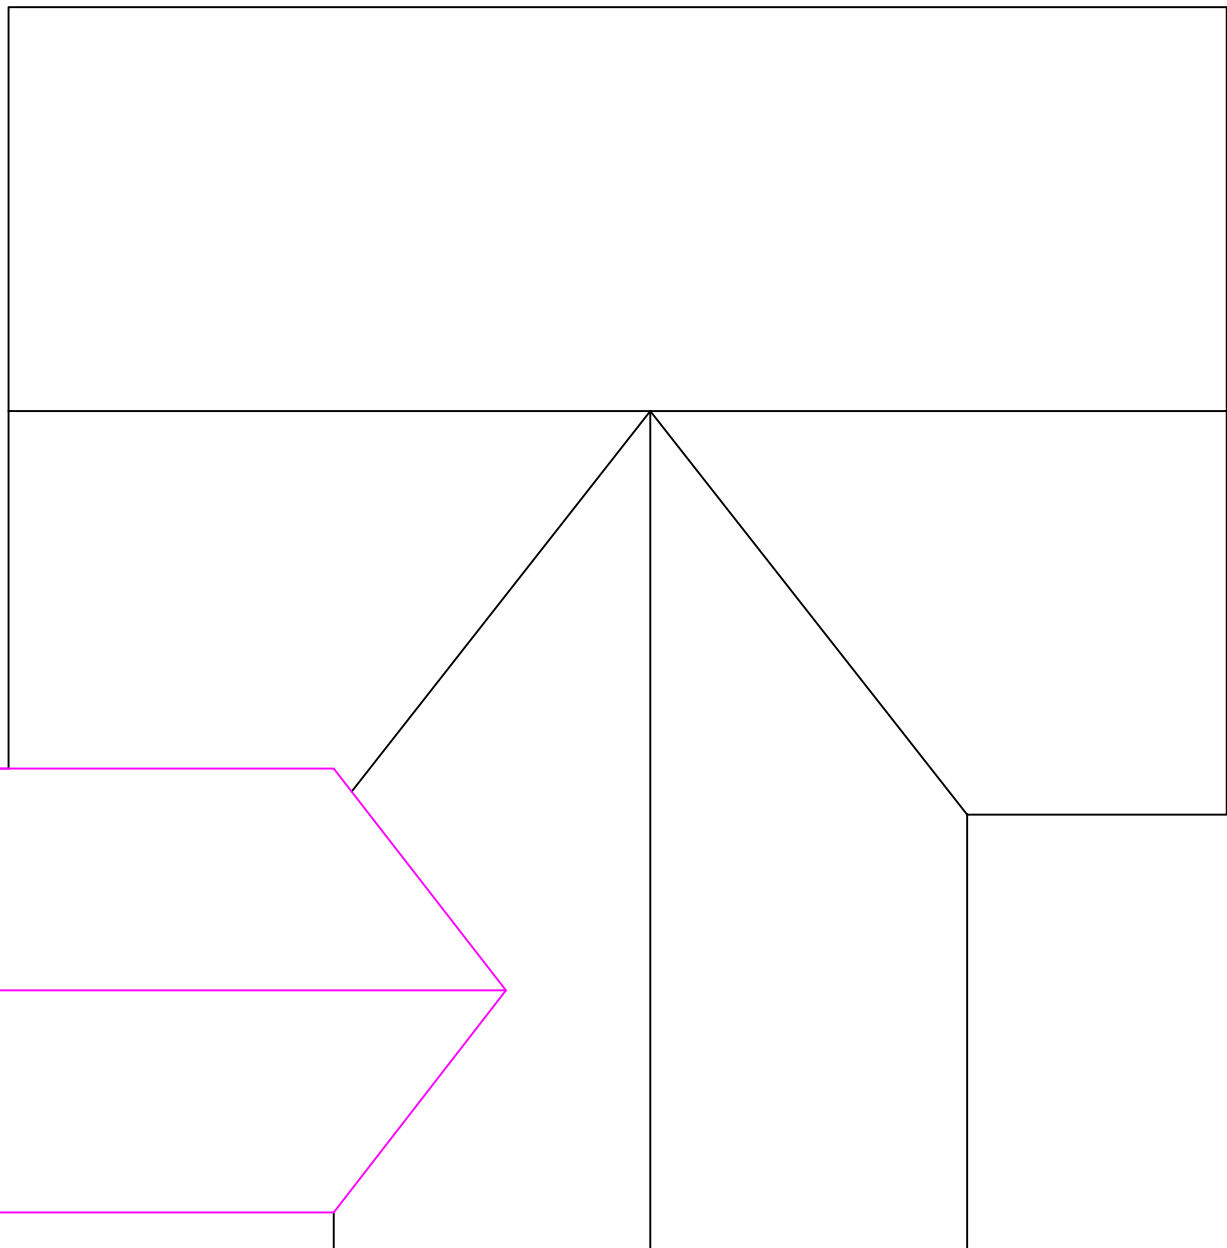


PROPOSED ROOF PLAN

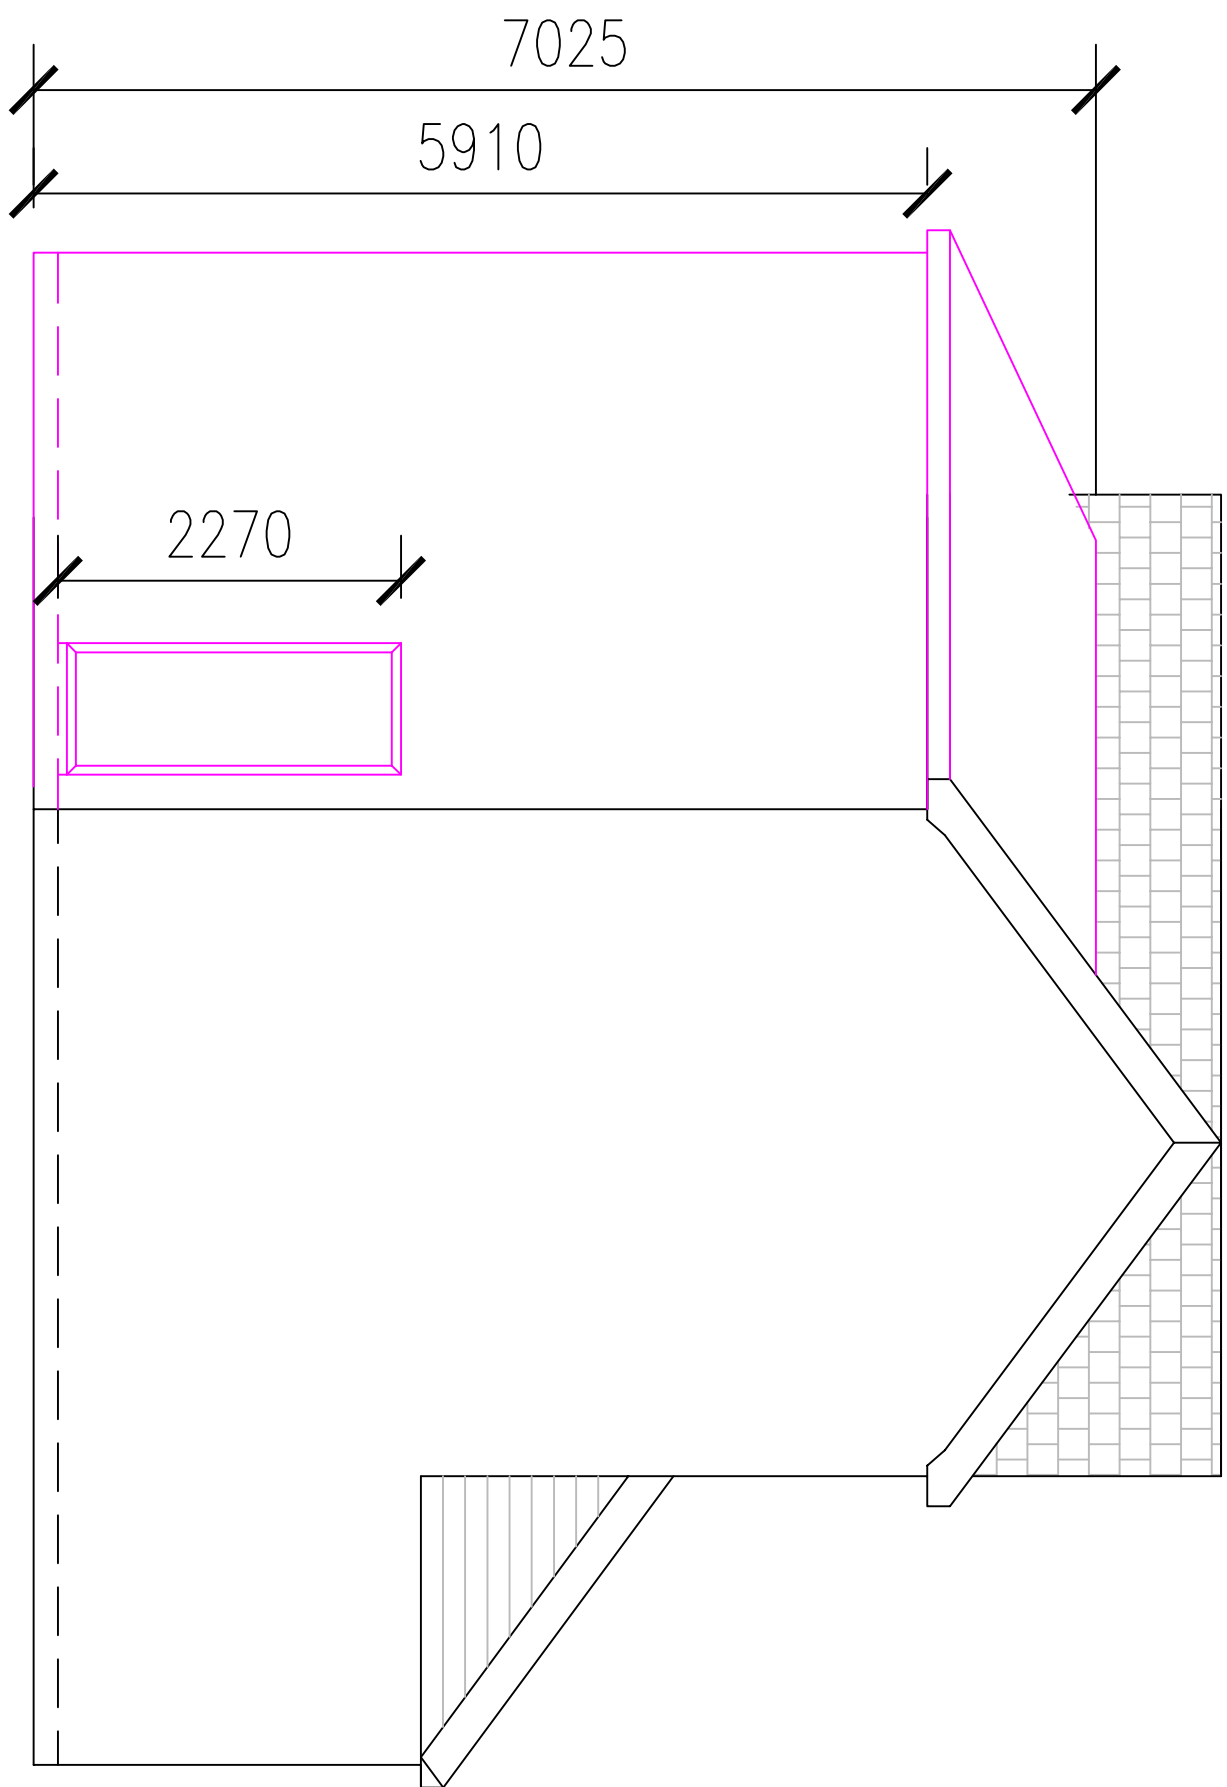

PROPOSED LEFT ELEVATION

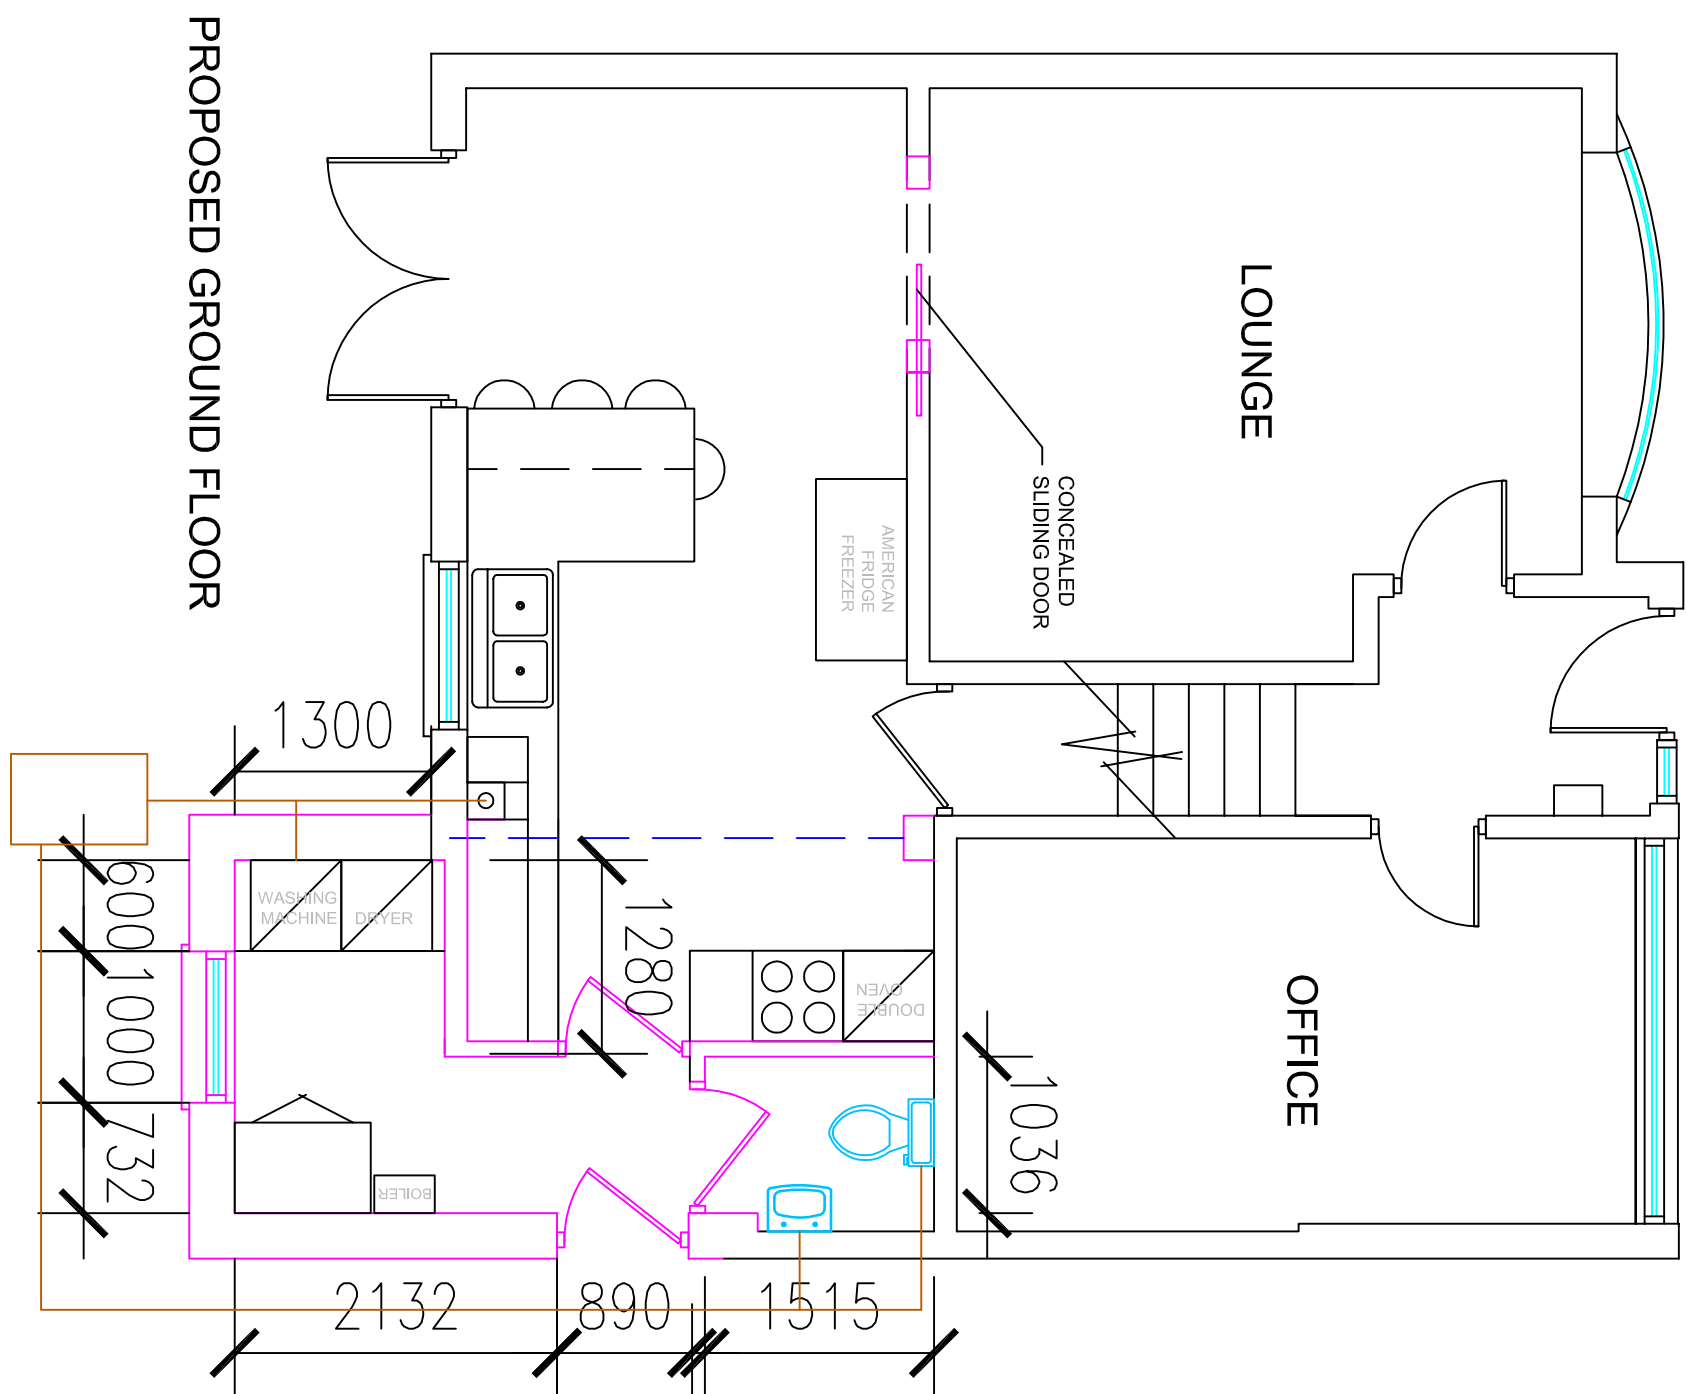

PROPOSED GROUND FLOOR

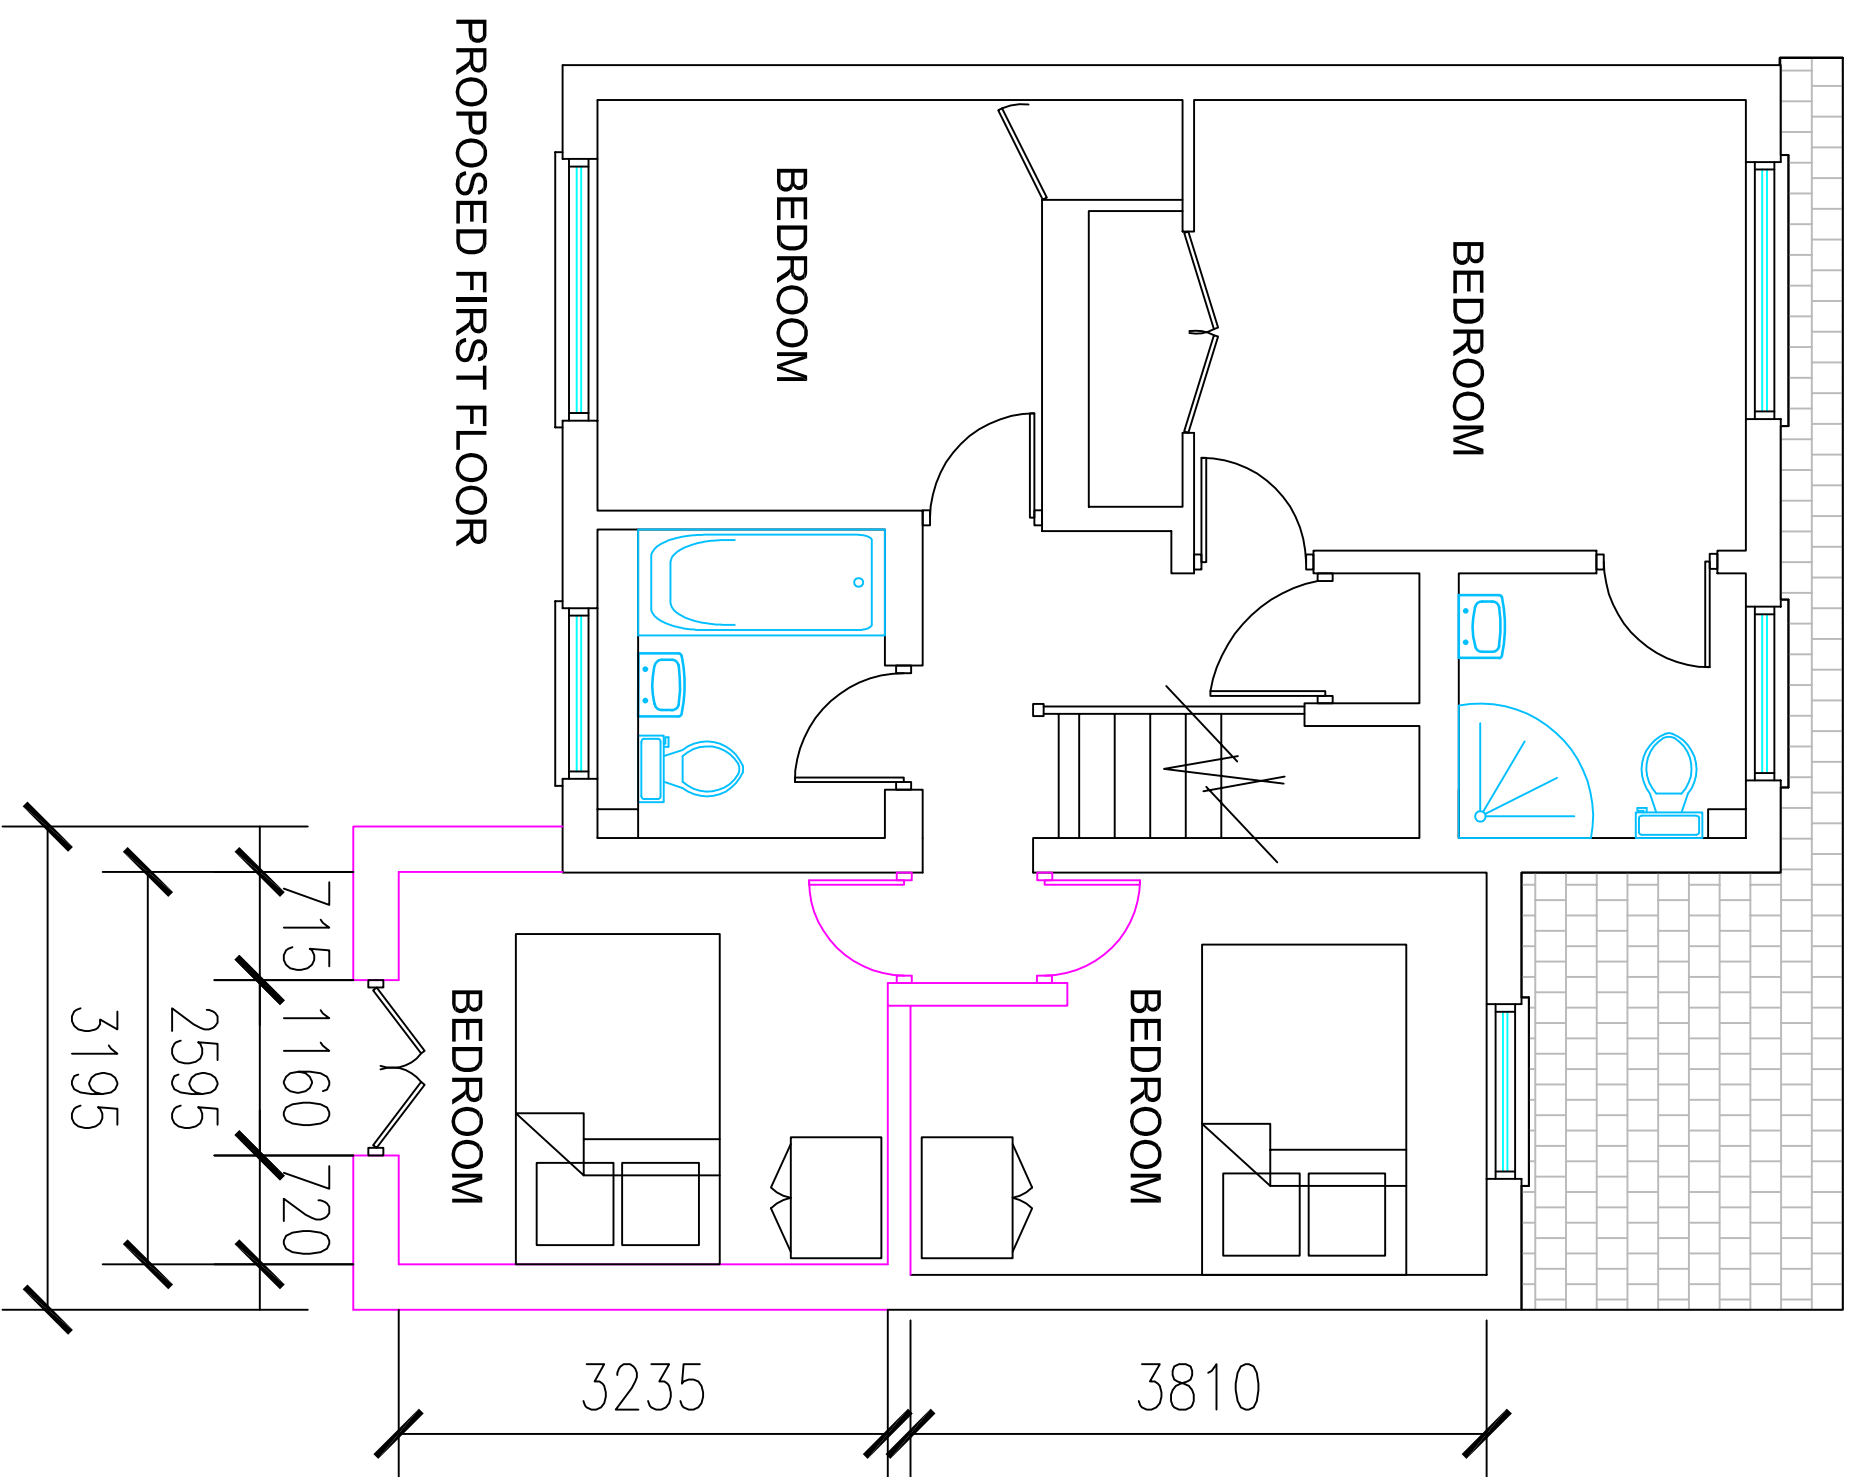

PROPOSED FIRST FLOOR



Amendments

Client: Mr and Mrs Sampson
Address: 18 Reivers, Remberton, Bury, BL0 9HW
Scale: 1:50
Drawing: Proposed Plans and Elevations
Date: July 2023