






FRONT ELEVATION. 1:100

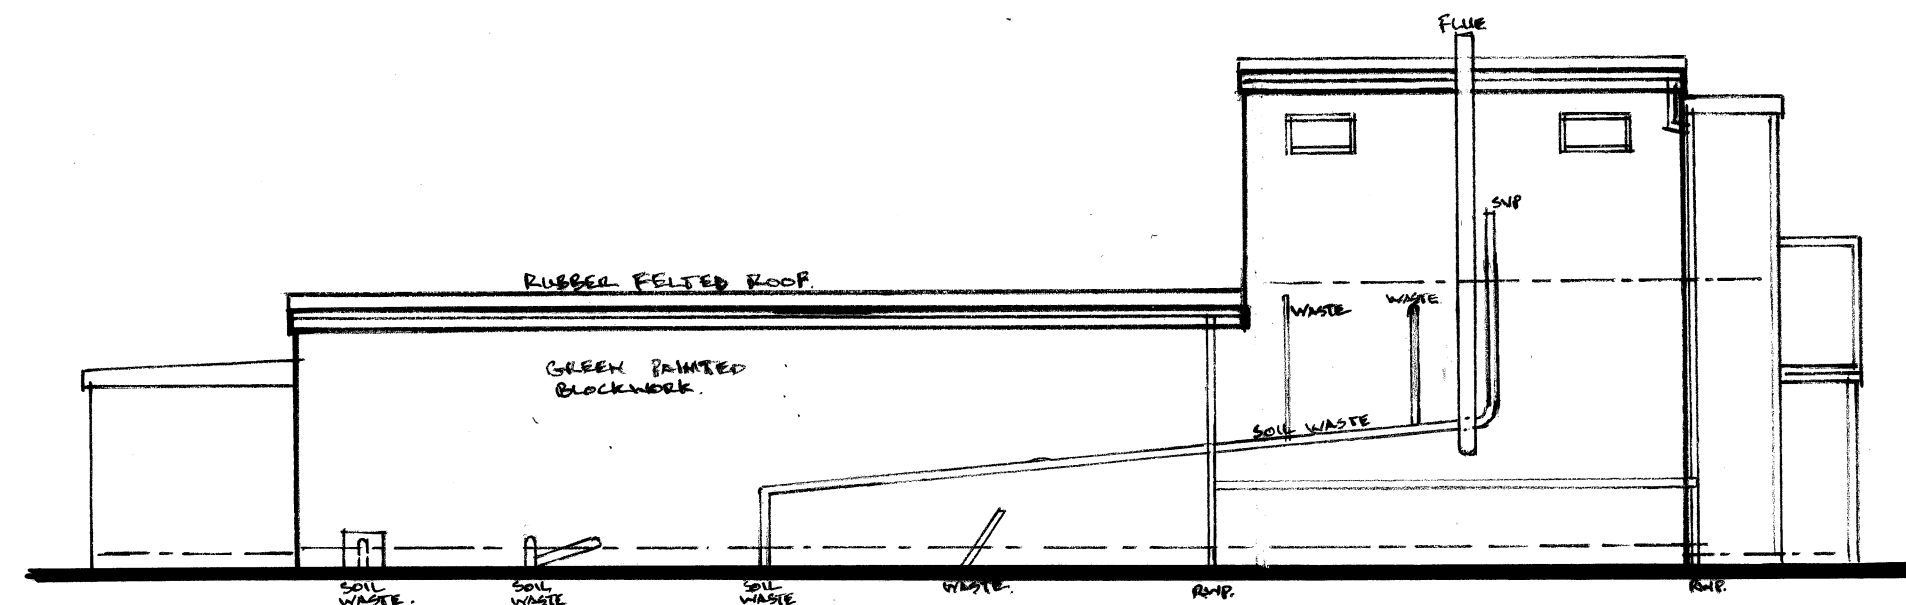


REAR ELEVATION

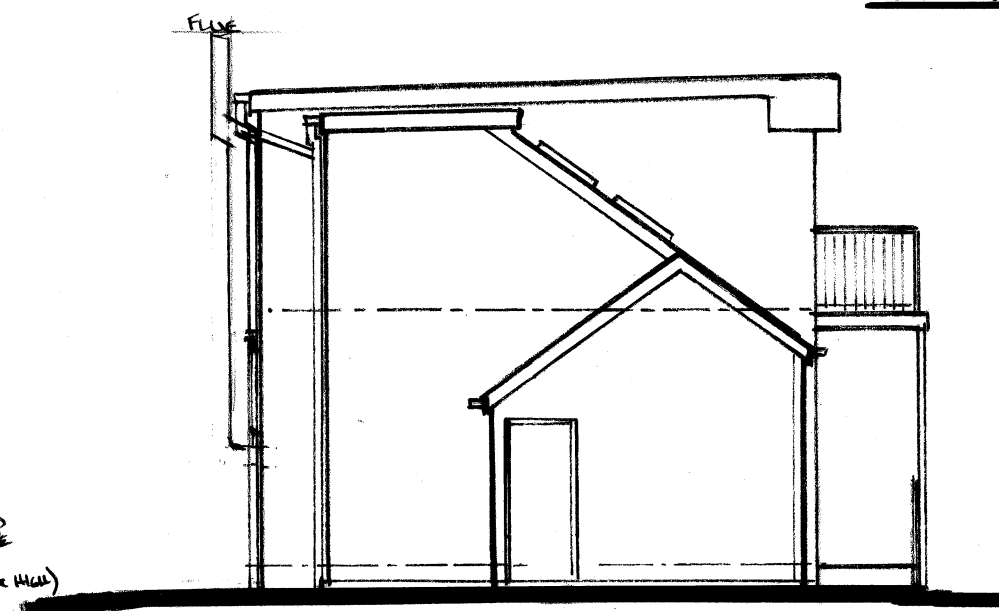


L.H. SIDE ELEVATION

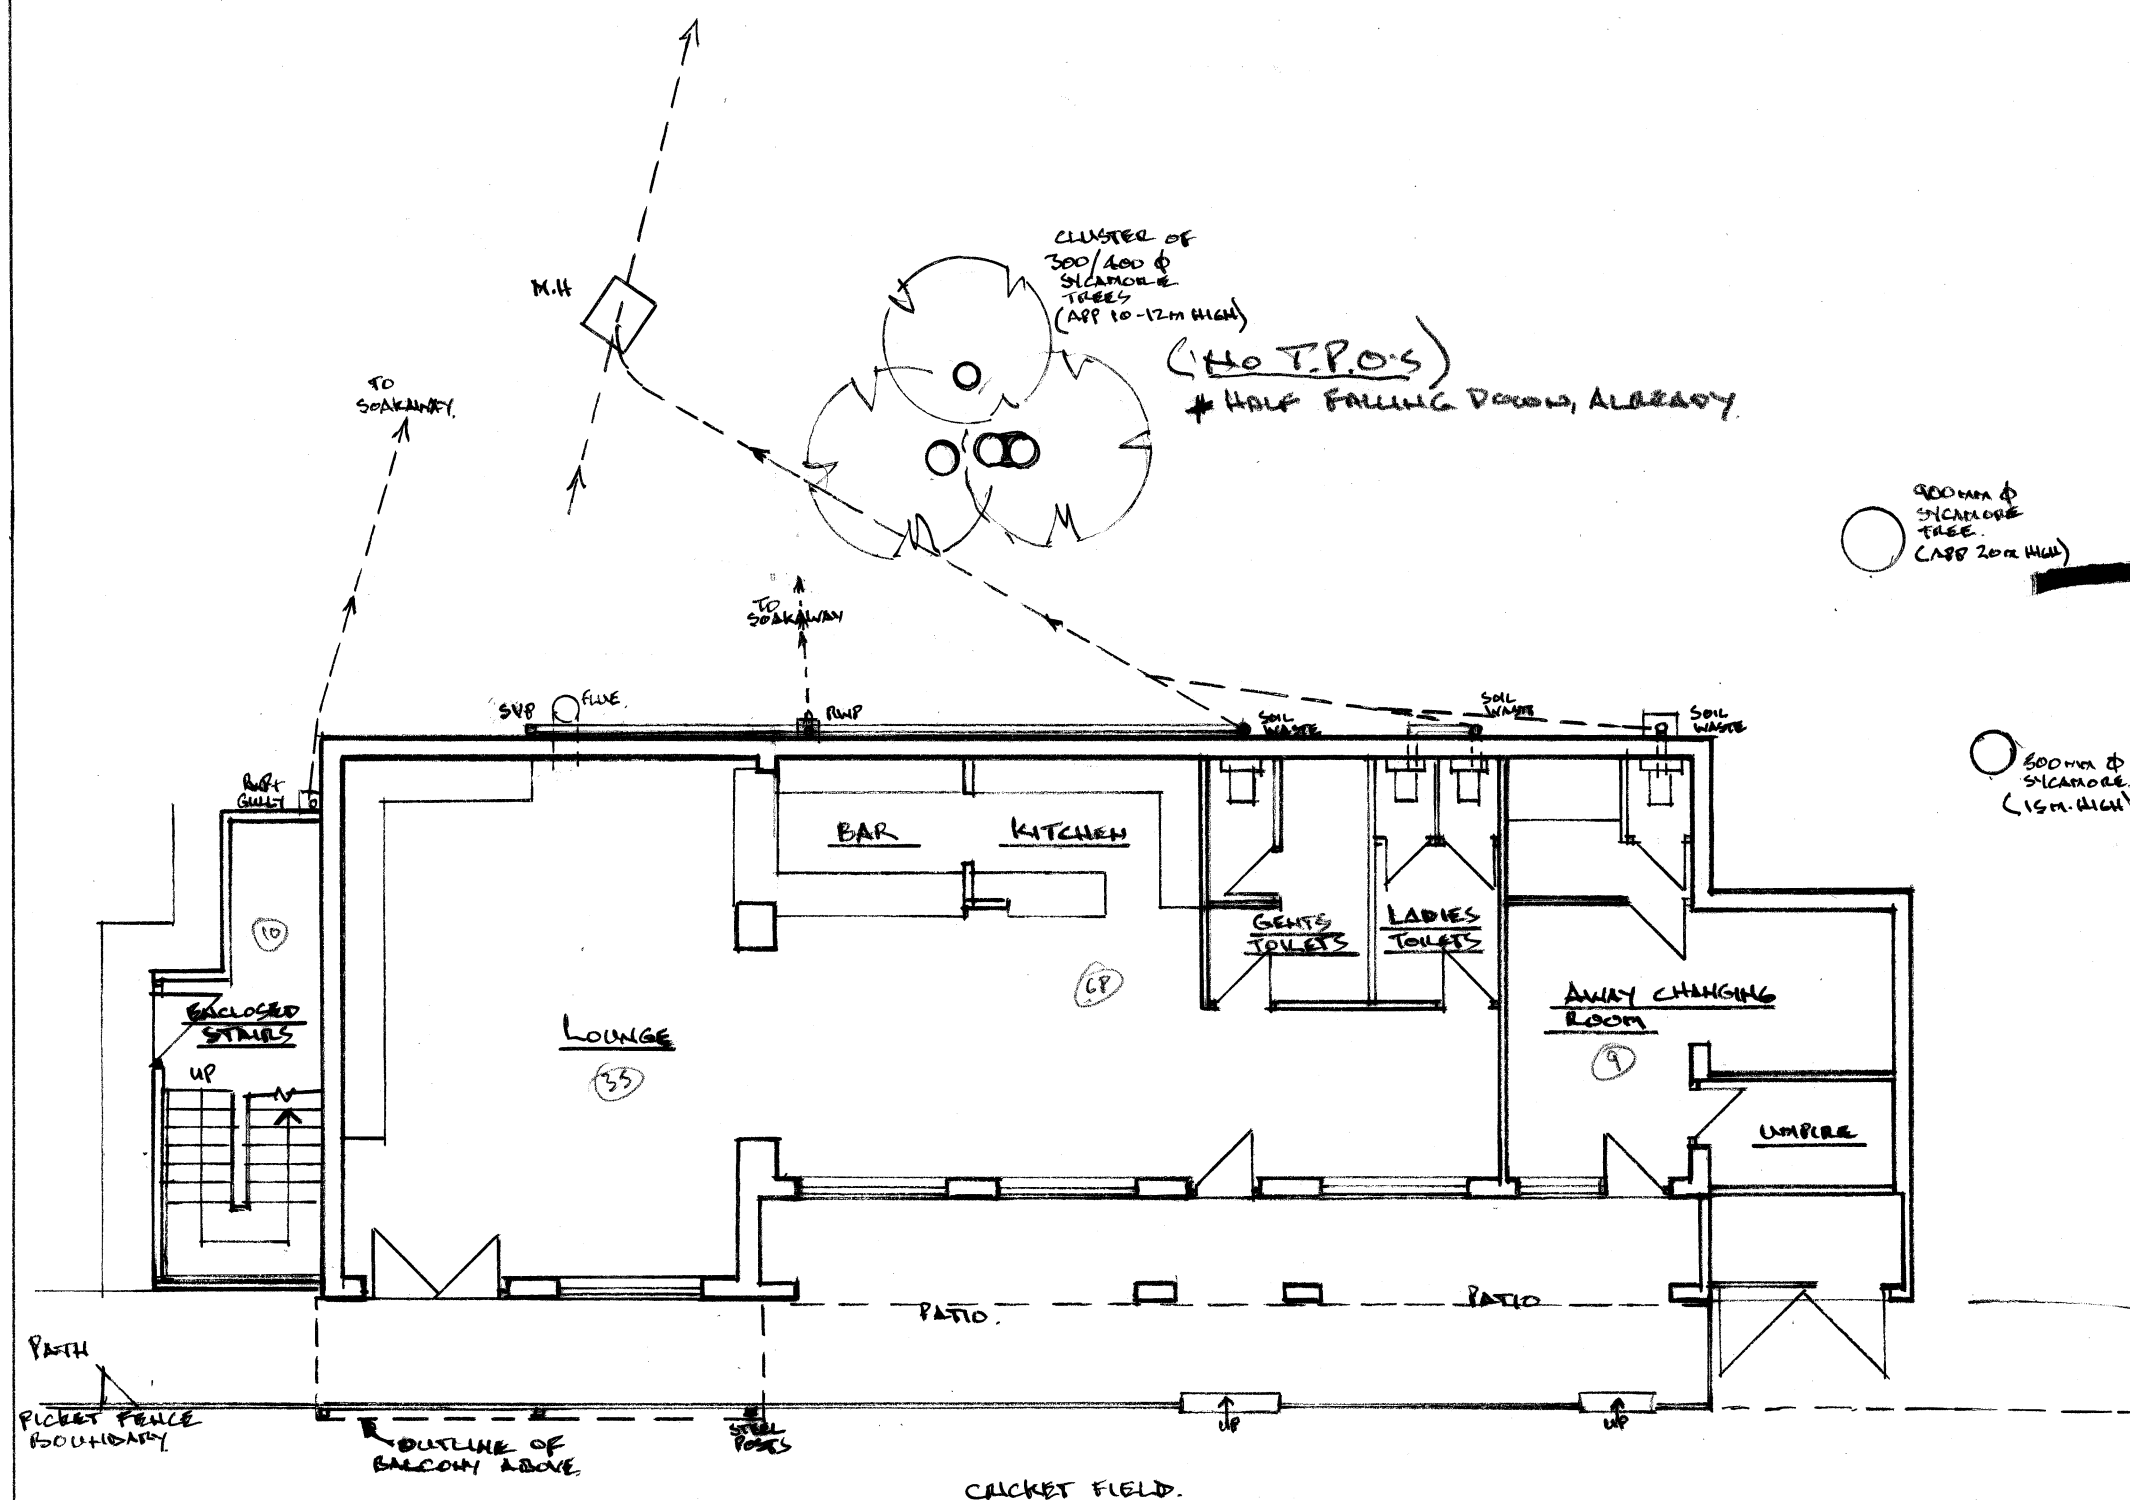


GROUND FLOOR PLAN. 1:100

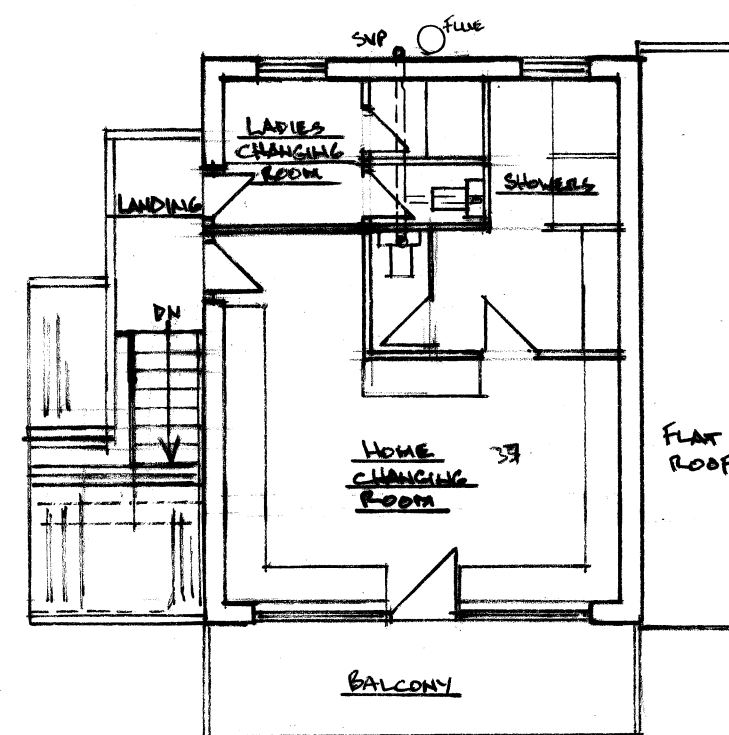

FIRST FLOOR PLAN

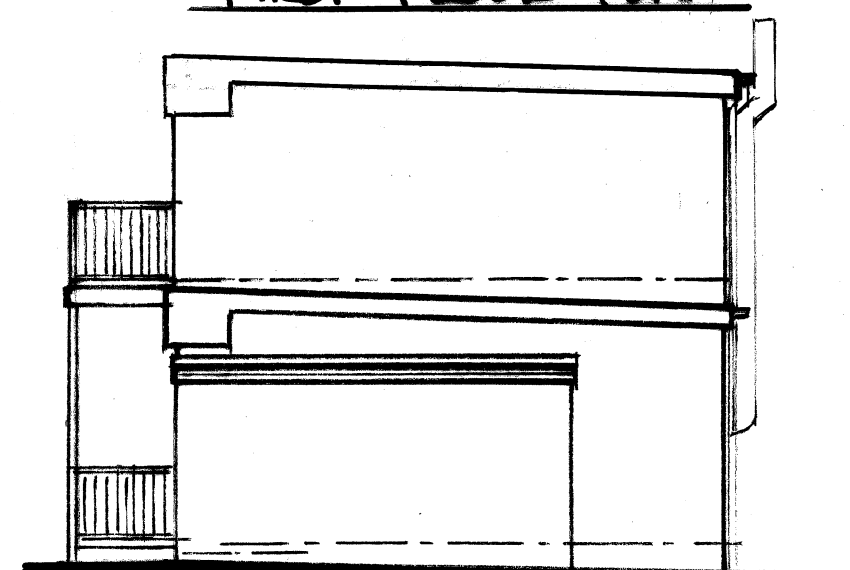

R.H. SIDE ELEVATION

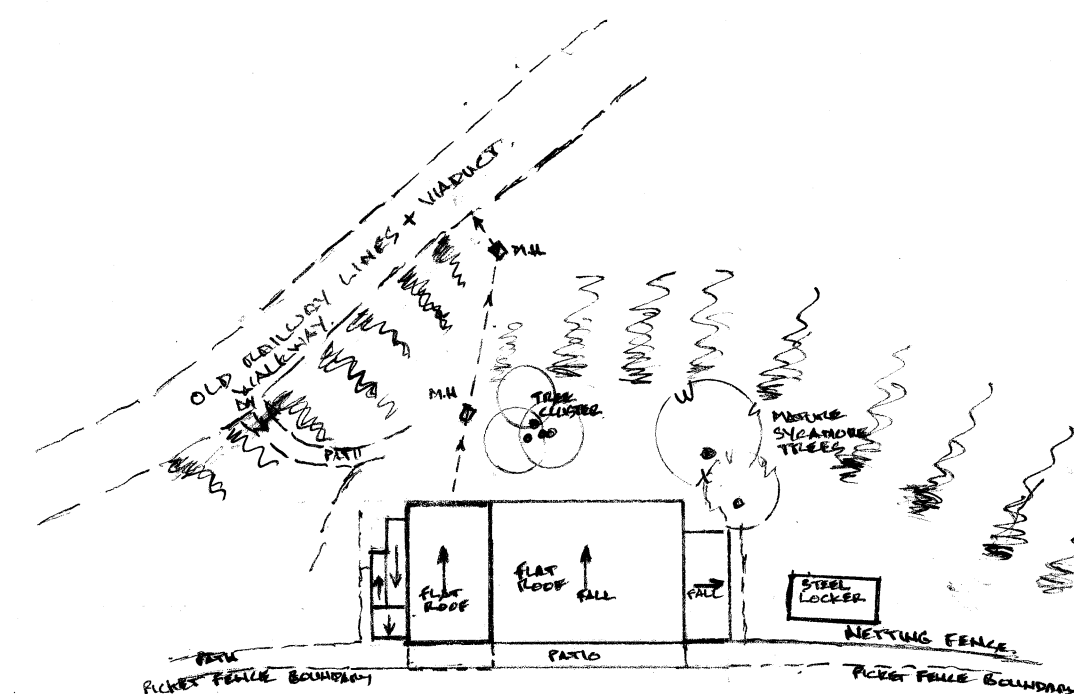

SITE PLAN 1:500



Architectural & Building Services

NEIL BUTTERWORTH

Tel:
Mobile: 07785 275483

89 Higher A insworth Road,
Radcliffe, Manchester M26 4JJ

Job Title **PROPOSED SINGLE STOREY REAR & FRONT
EXTENSIONS,
AT TOTTINGTON SPORTS CLUB,
BERYL AVE., TOTTINGTON, BURY.**

Drawing Title **EXISTING PLANS & ELEVATIONS**

Scale
1:100

Date
MAY 23

Drawn by
NB

Drawing No.
1