




Revision	Date	Revision note	Drawn by	Purpose of issue
A	14.10.25	Bedroom 2 increased	LM	Planning

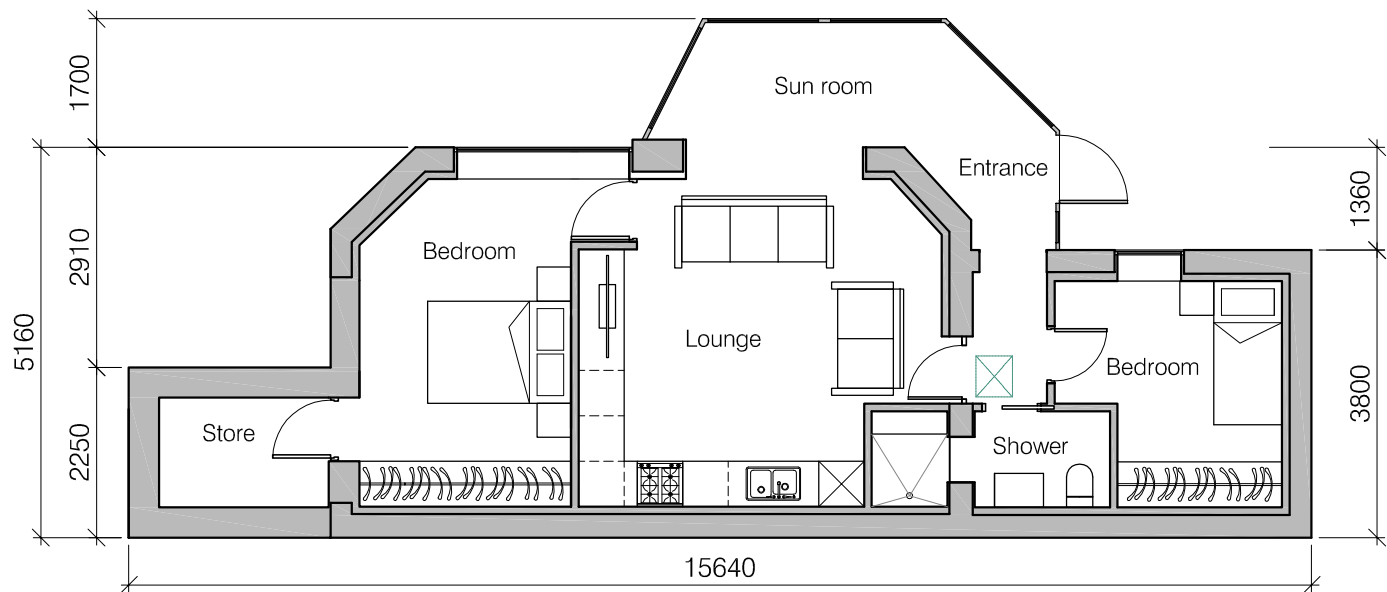


PROPOSED GROUND FLOOR PLAN
- 2 person apartment - 61.5m², double bedroom 12.3m², single bedroom 7.8m², store 2m²

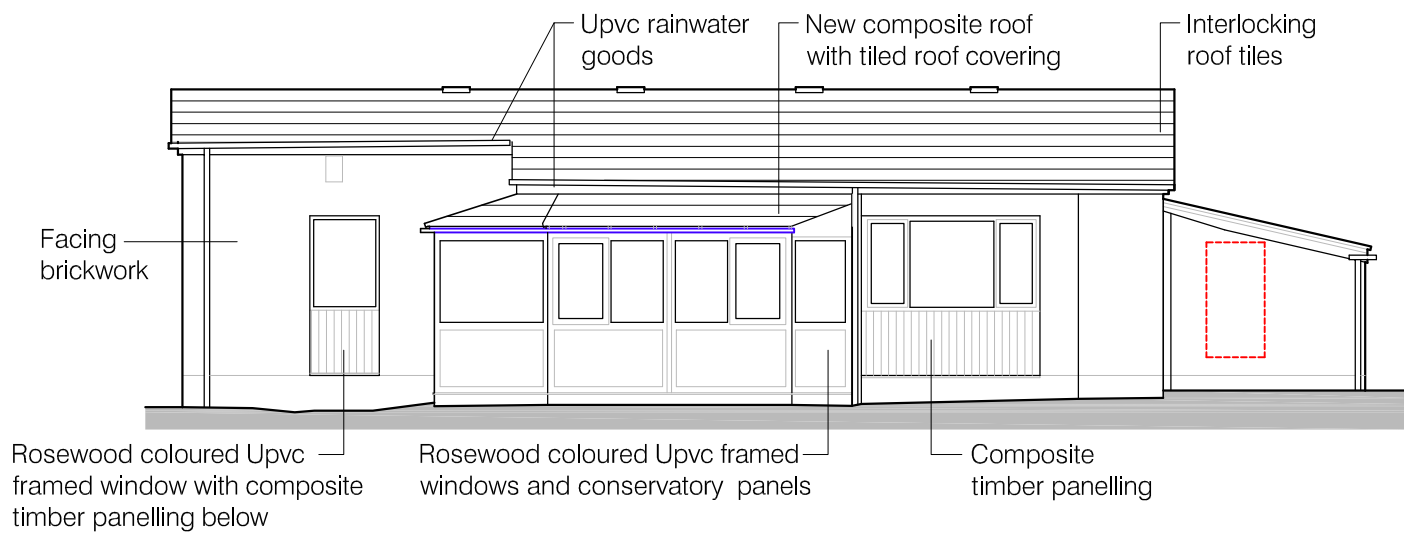


PROPOSED FRONT ELEVATION

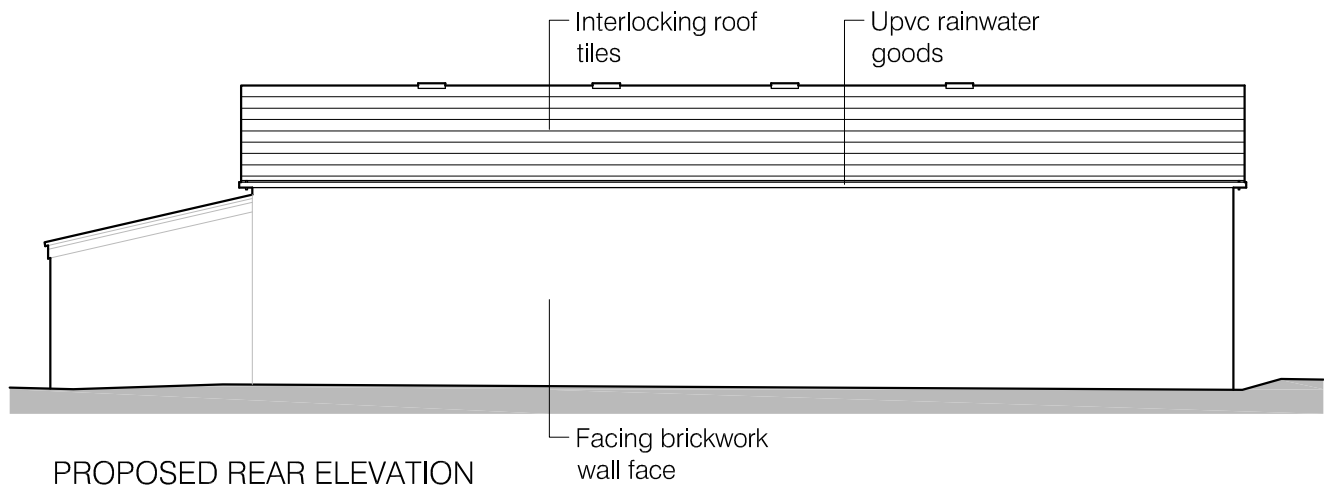

PROPOSED REAR ELEVATION

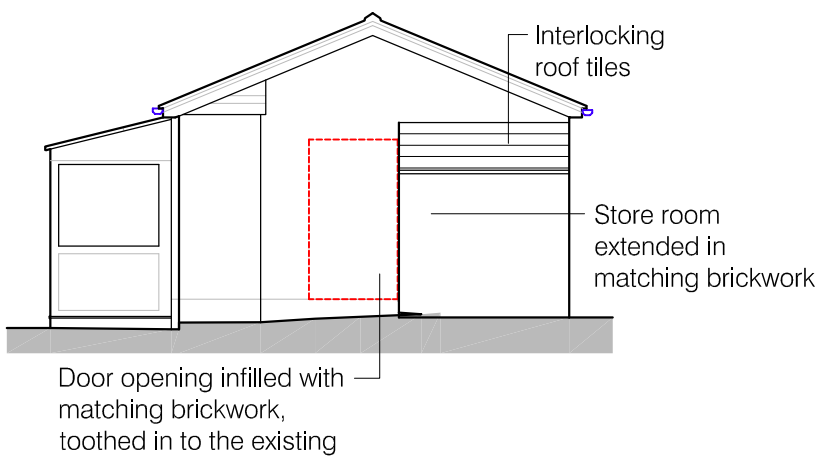

PROPOSED SIDE ELEVATION A

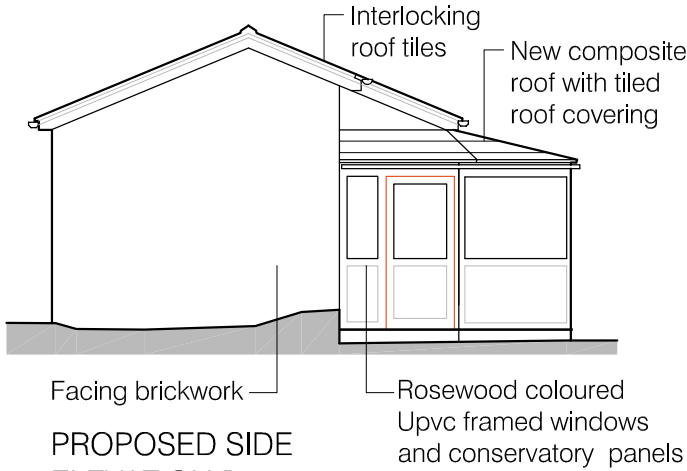

PROPOSED SIDE ELEVATION B



Project Conversion of 31 Grosvenor Street Prestwich	Drawing title Propsoed Layouts	Scale 1:100 @ A3	LMC Architecture Limited Architectural design services 4 Dovedale Drive, Ightenhill, Burnley, Lancashire, BB12 8XD Web : www.lmcarchitecture.co.uk	
Client Mr J Ramsey	Drawing number 2526-PL02 A	Date 14.10.25		