



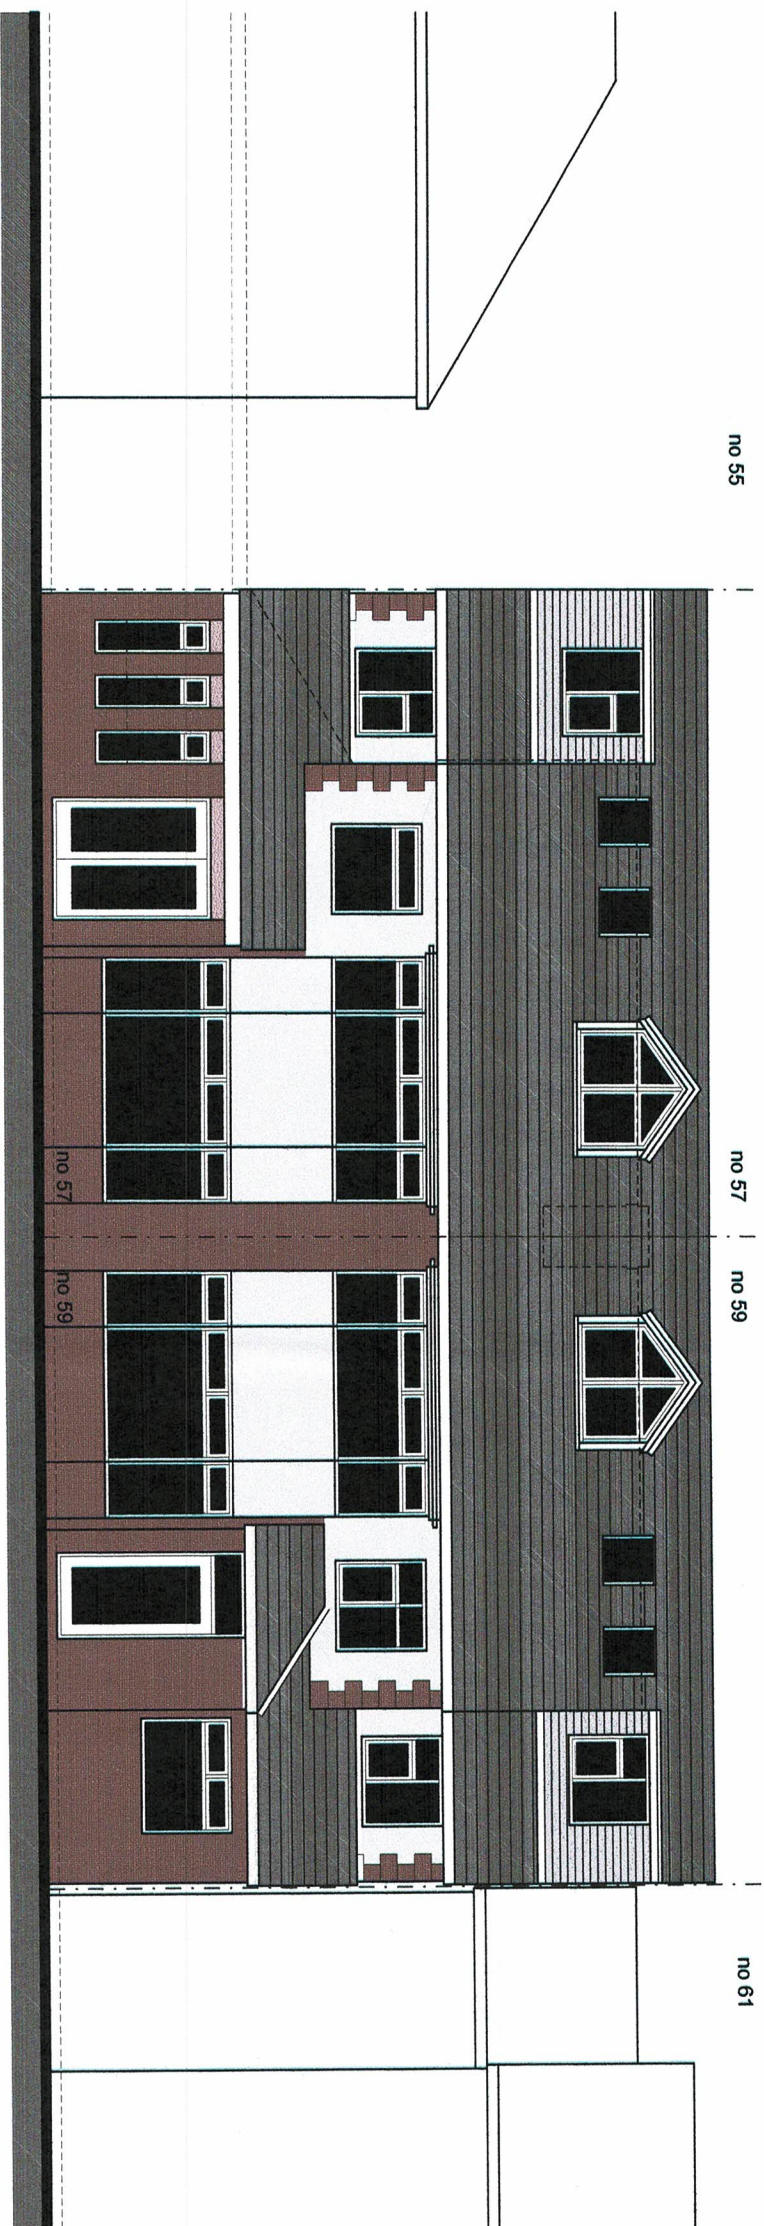

FRONT ELEVATION no 57 + no 59

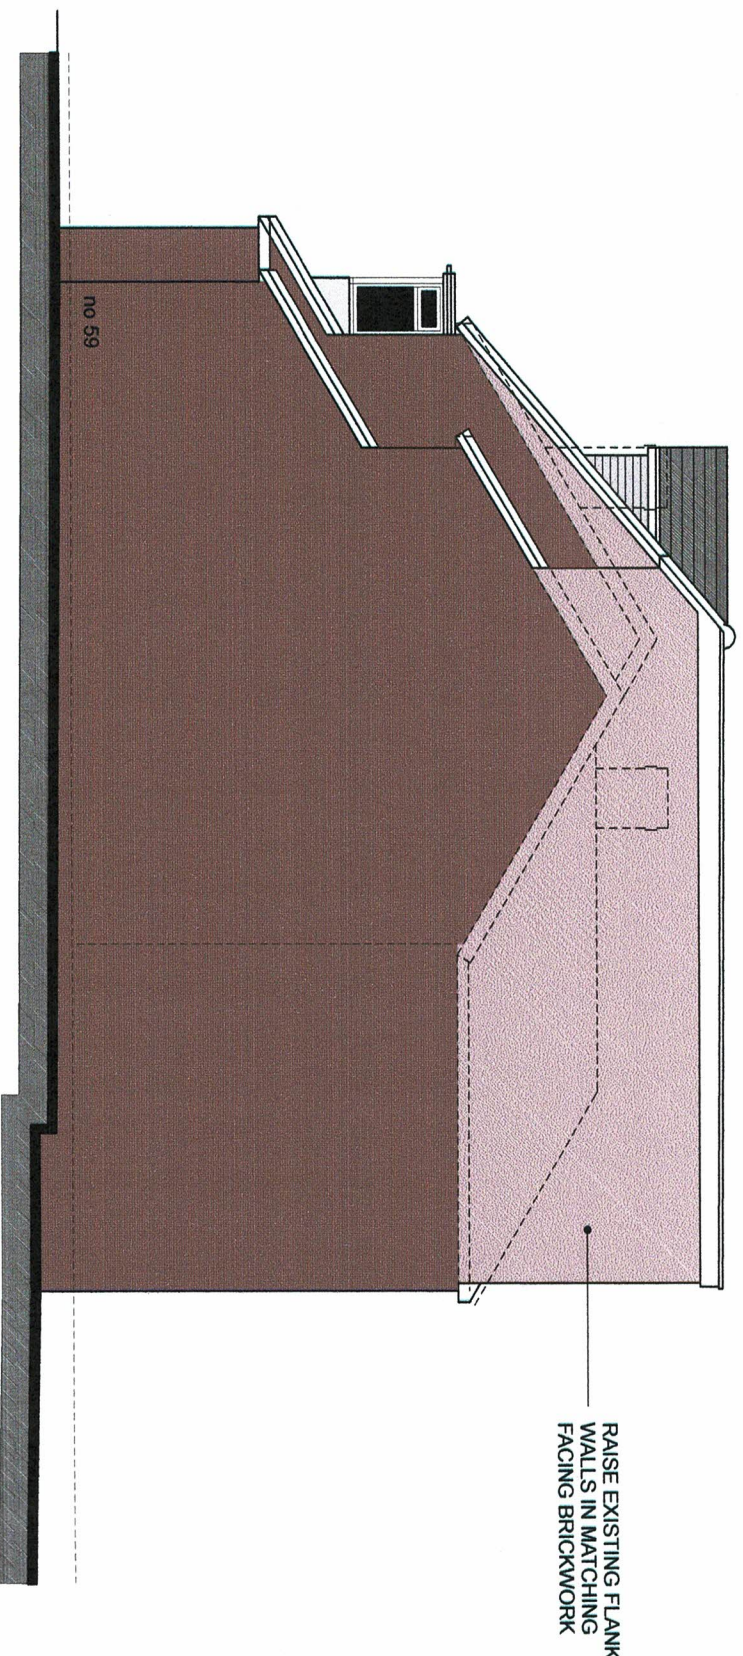

SIDE ELEVATION no 59

RAISE EXISTING FLANK
WALLS IN MATCHING
FACING BRICKWORK



DRG. TITLE PROPOSED ELEVATIONS

JOB Proposed Extension
57 + 59 Bishops Road Prestwich

CLIENT Mr and Mrs B Adler

DRG. No. 939/08
Scale 1:100
Date July 2025

TOM LOCKWOOD M.C.I.A.T.
Architectural Technologist
+ Building Design Consultant

8 Corncroft
Penwortham
Lancashire
PR1 9YP
Tel (01772) 748477
Mob 07778 420224