



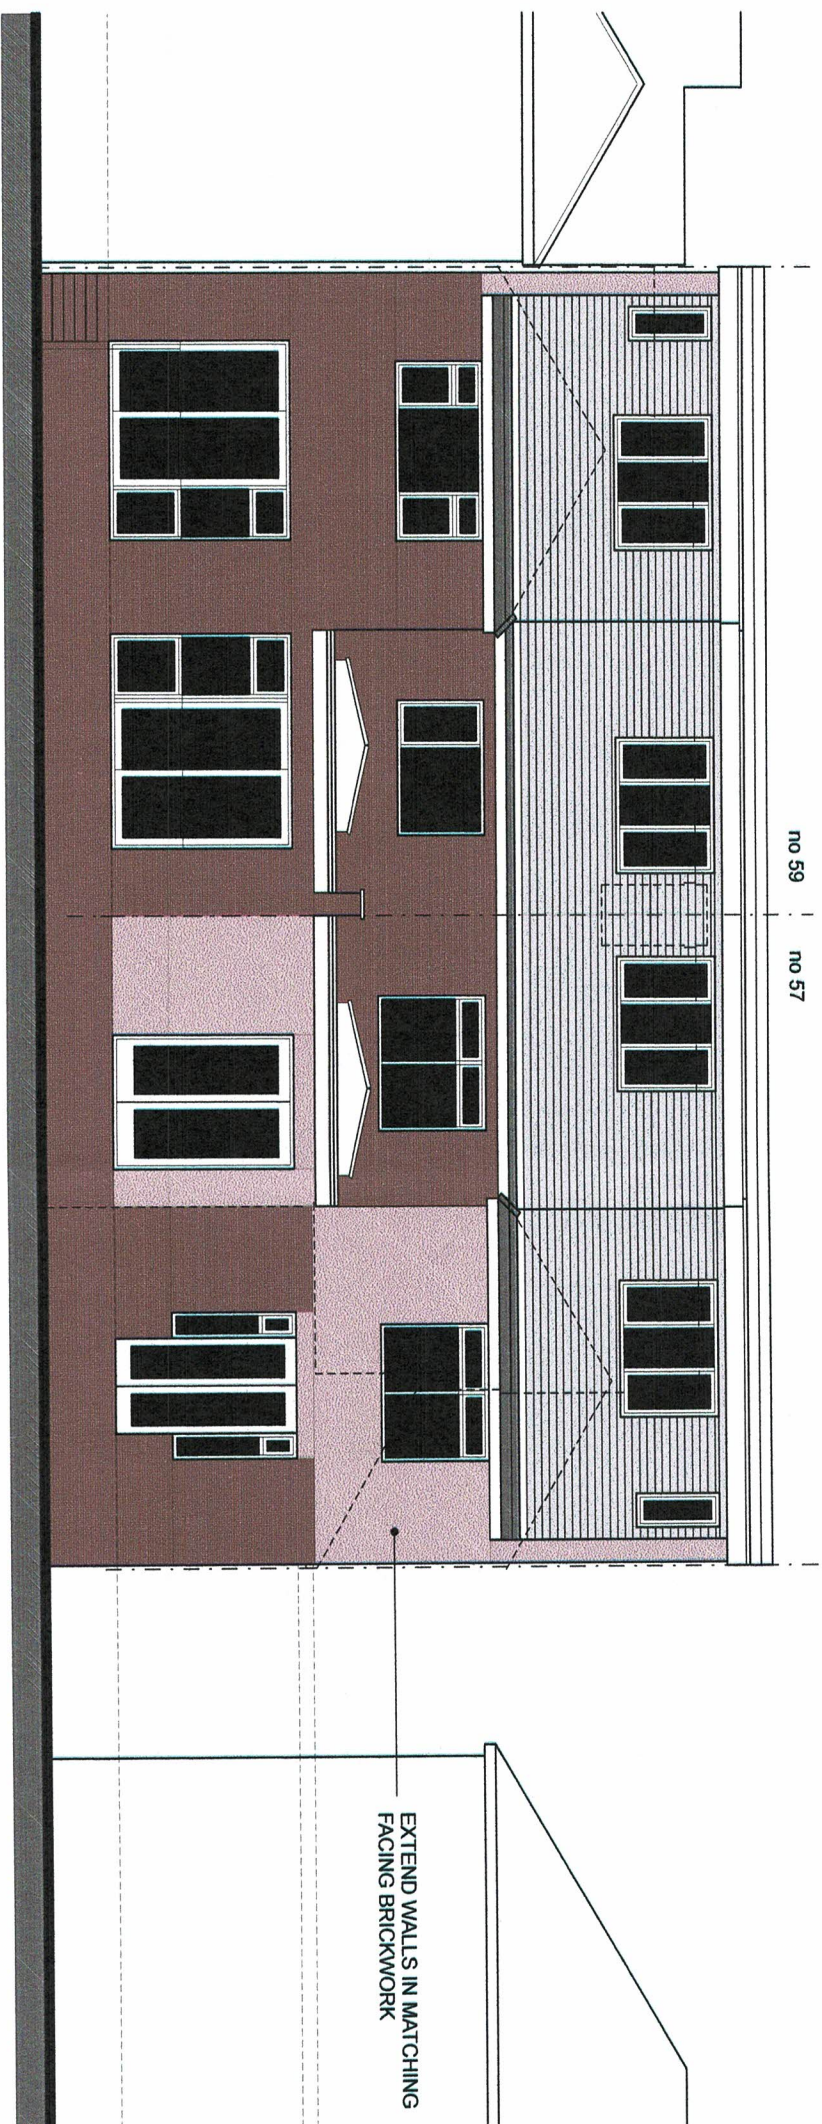

REAR ELEVATION no 59 + no 57

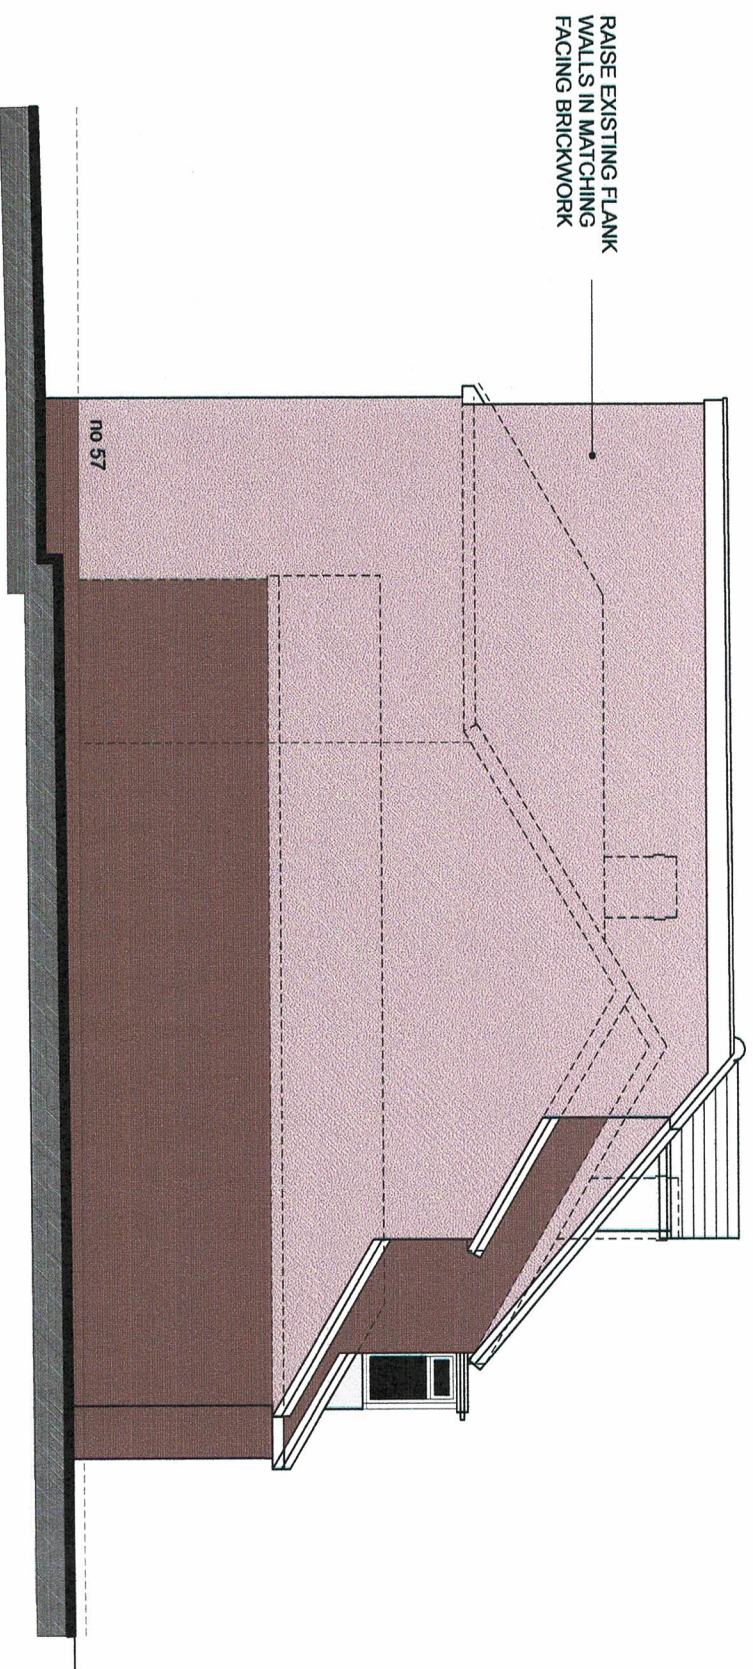

SIDE ELEVATION no 57



PROPOSALS

Tom Lockwood M.C.I.A.T.
Architectural Technologist
+ Building Design Consultant

Dwg. Title	PROPOSED ELEVATIONS
Job	Proposed Extension 57 + 59 Bishops Road Prestwich
Client	Mr and Mrs B Adler
Dwg. No.	939/09
Scale	1:100
Date	July 2025

8 Corncroft
Penwortham
Lancashire
PR1 9YP
Tel (01772) 748477
Mob 07778 420224