



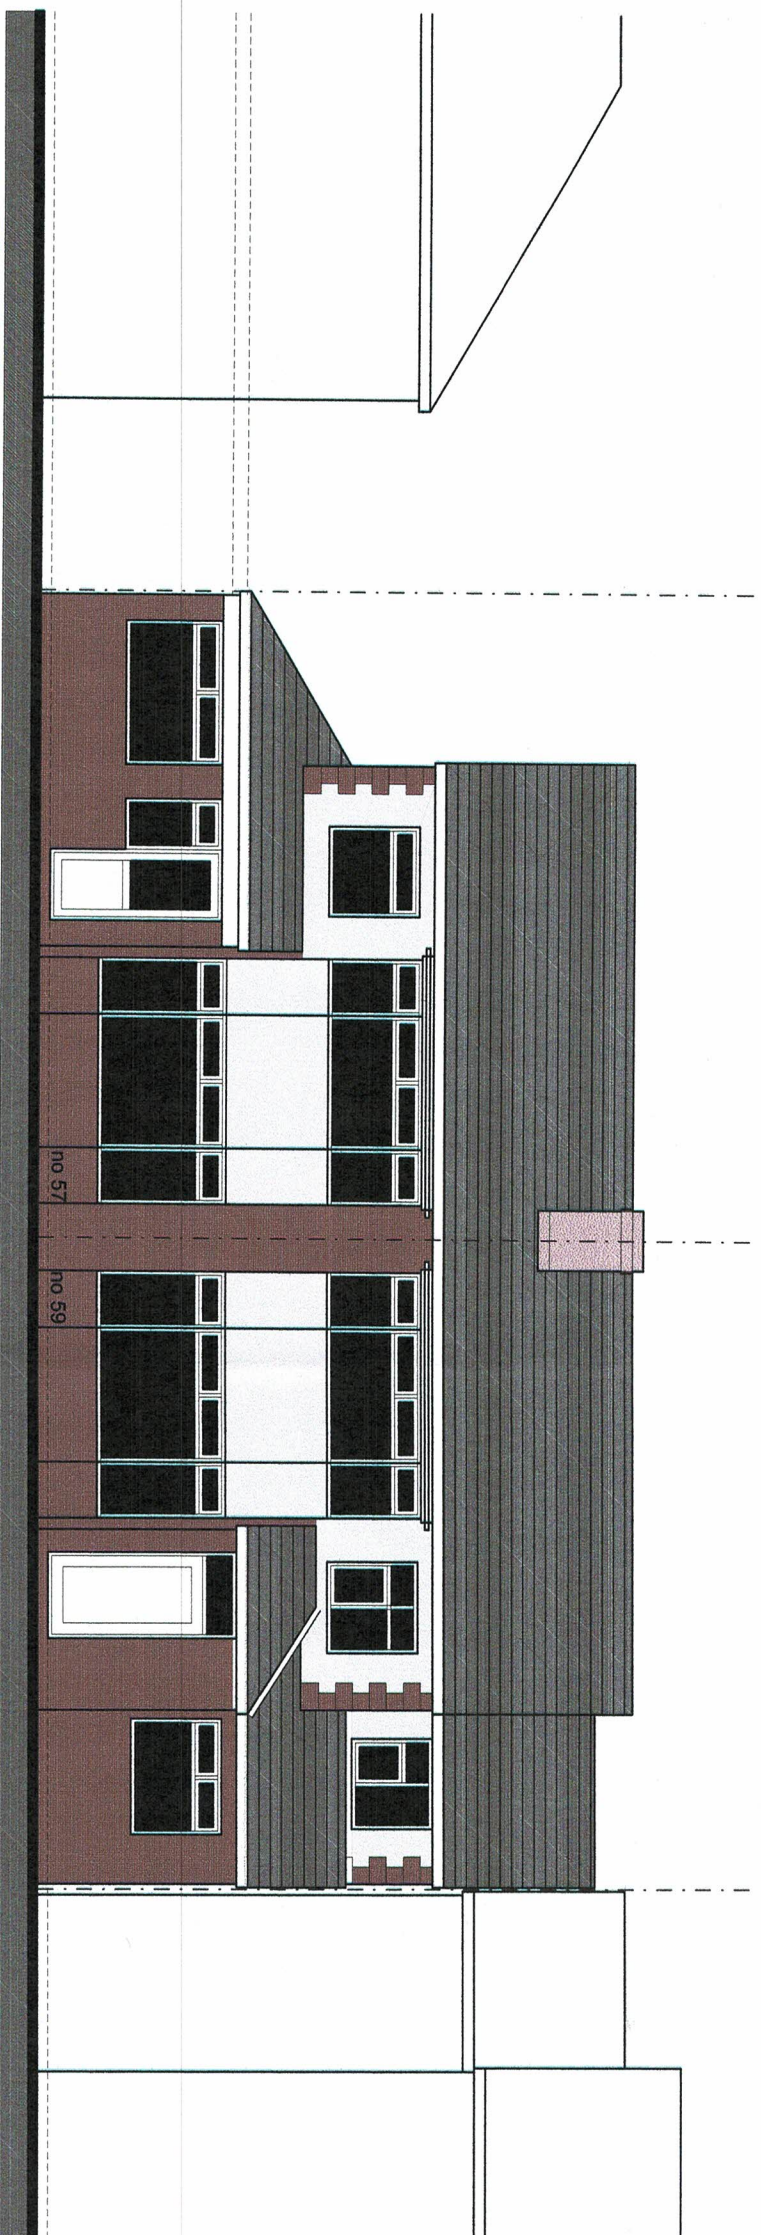

FRONT ELEVATION no 57 + no 59

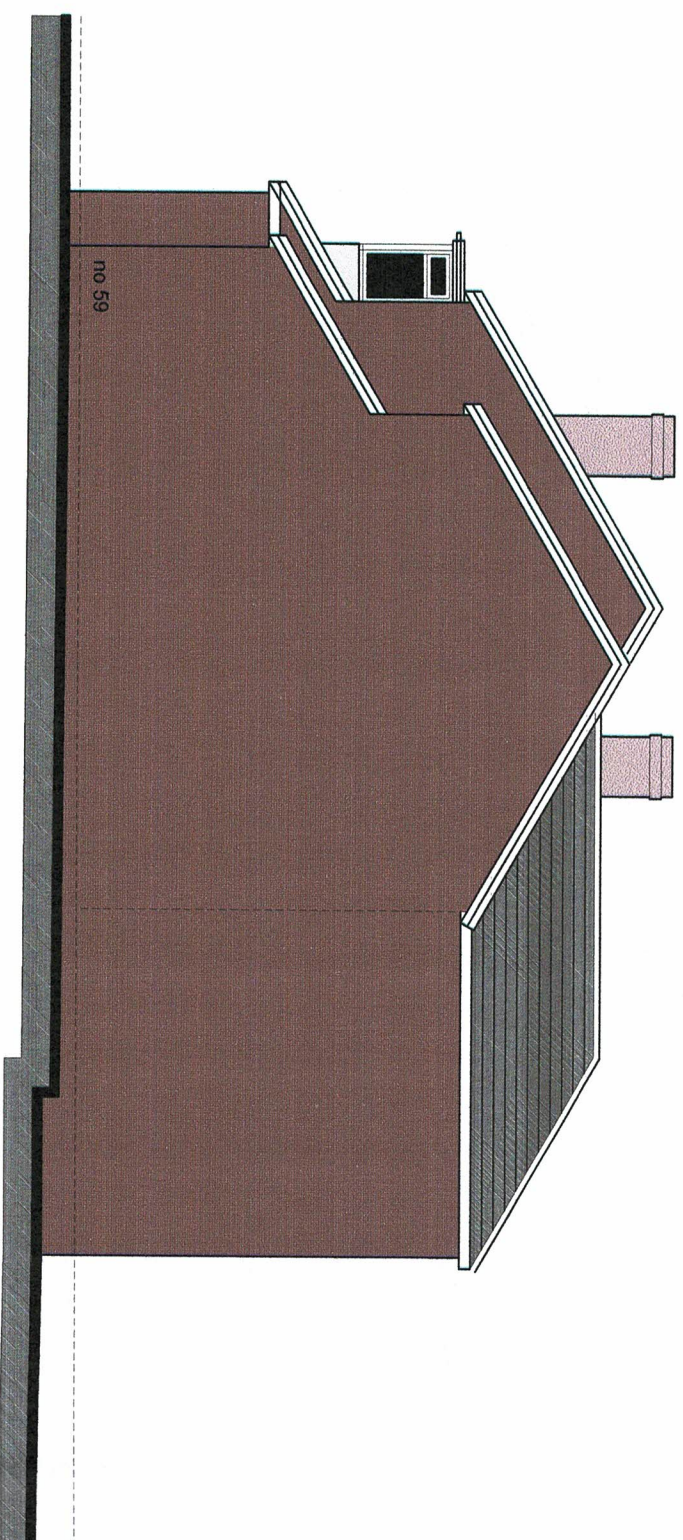

SIDE ELEVATION no 59



Drg. Title EXISTING ELEVATIONS

Job Proposed Extension
57 + 59 Bishops Road Prestwich

Client Mr and Mrs B Adler

Drg. No. 939/03

Scale 1:100

Date July 2025

Tom Lockwood M.C.I.A.T.
Architectural Technologist
+ Building Design Consultant

8 Corncroft
Penwortham
Lancashire
PR1 9YP
Tel (01772) 748477
Mob 07778 420224