
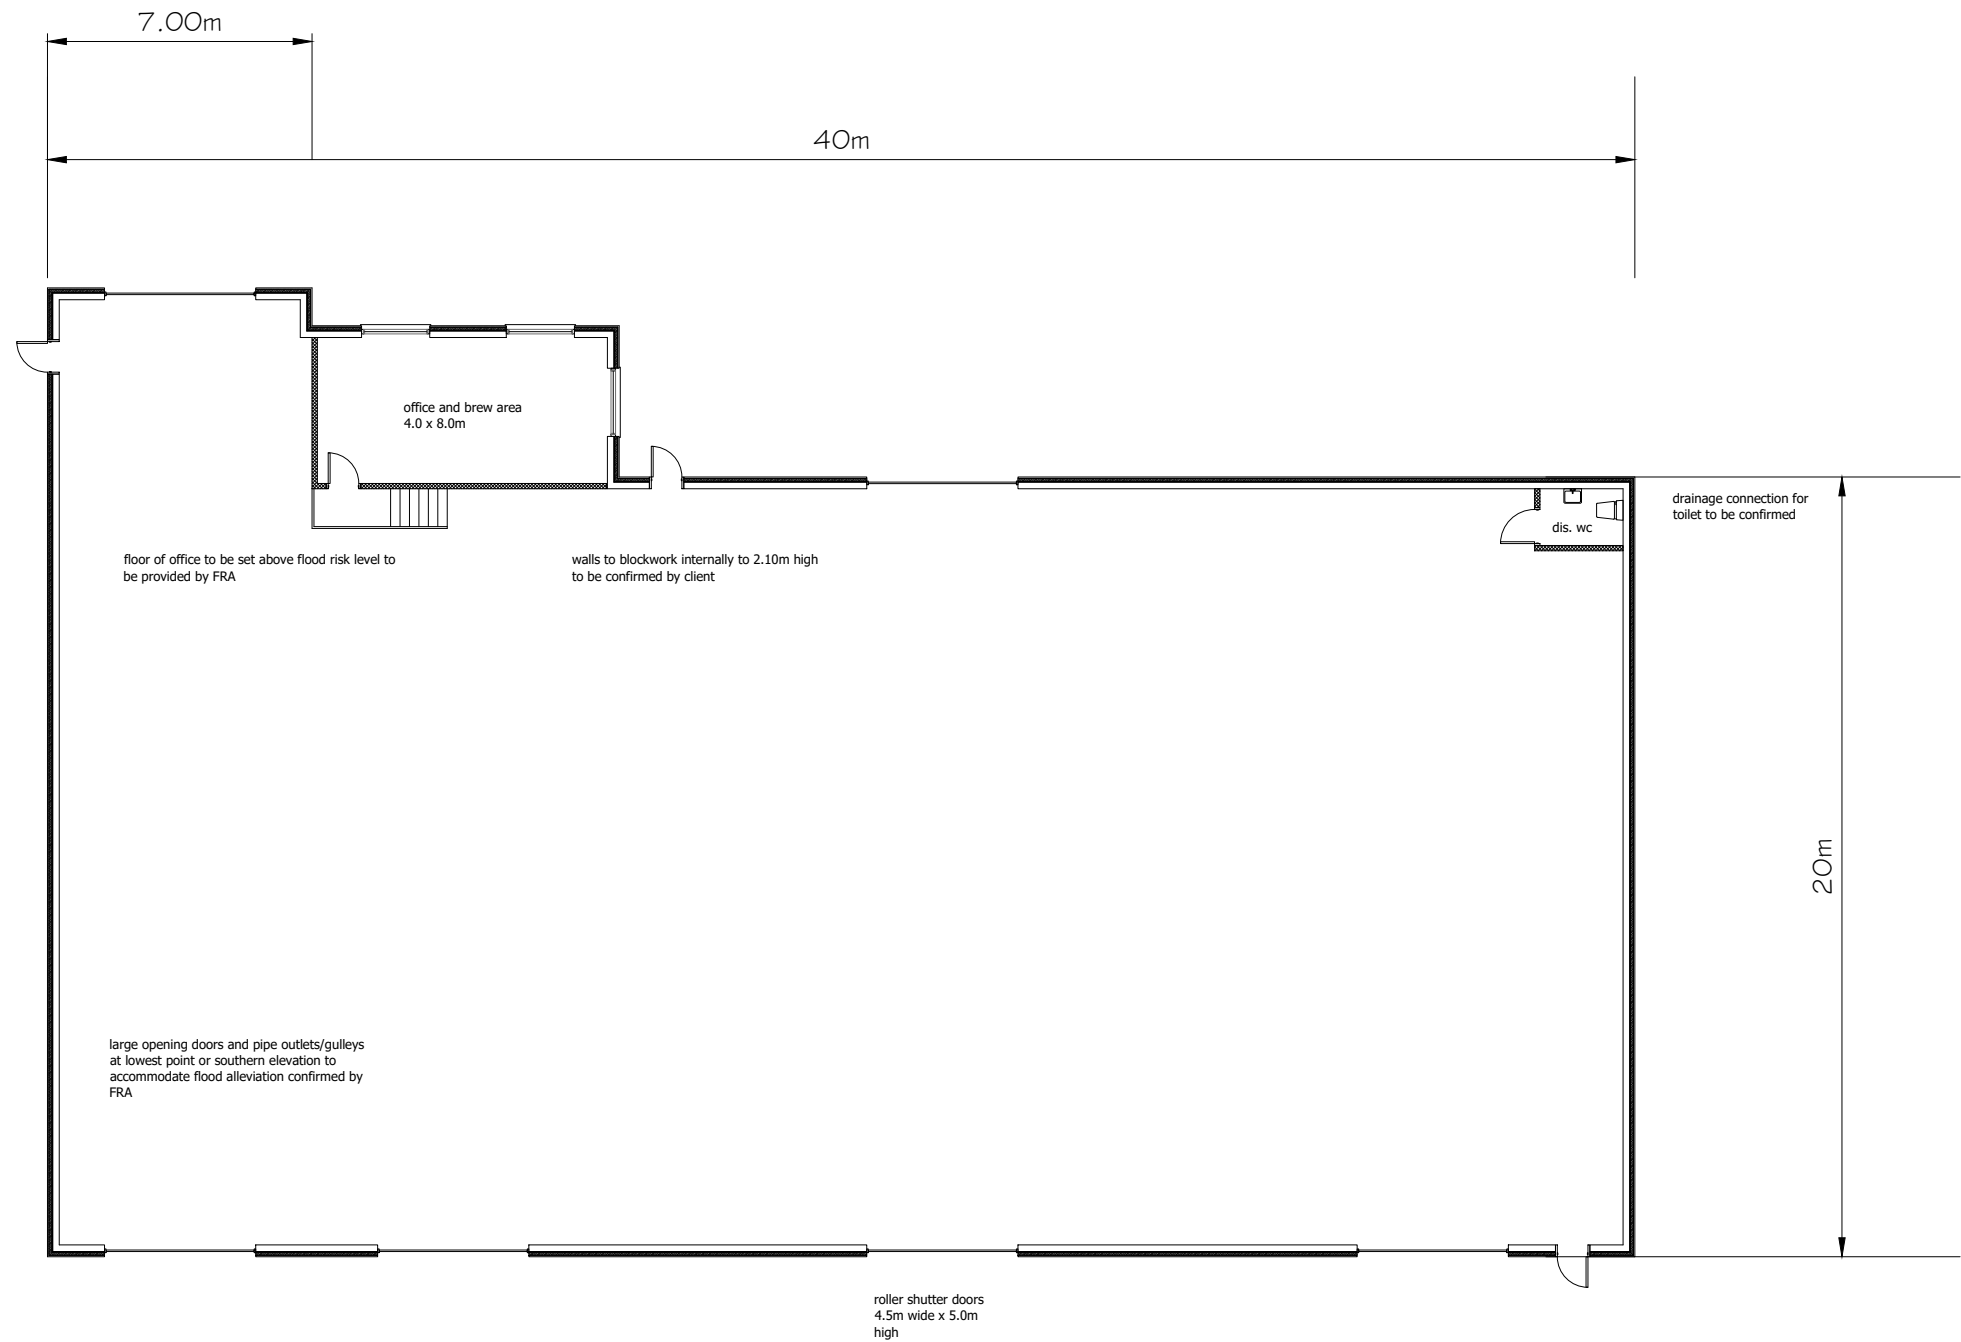


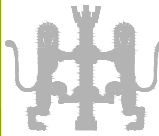

ground floor plan

Riley and Son Proposed Office Extension Irwell Works Woodhill Road Bury	Proposed Boiler Workshop	contract no	drawing no	revision	planning Revisions: A. Notes amended.PDC.November 2025	Blue Pit Mill Queensway Castleton Rochdale OL11 2PG +44 (0)1706 631347 info@cjpartnership.com www.cjpartnership.com	CJPARTNERSHIP ENVIRONMENTAL ARCHITECTS 
	work to figured dimensions	3690	14	A			
	© CJ Partnership owns the copyright of this design / drawing which must not be reproduced in whole or in part without the written permission of CJ Partnership	drawn by PDC	date October 2025	scale @ A3 1:200			