



Materials


- 1. profiled metal cladding to match existing building
- 2. profiled Metal cladding to roof with 10% roof-lights to match existing building

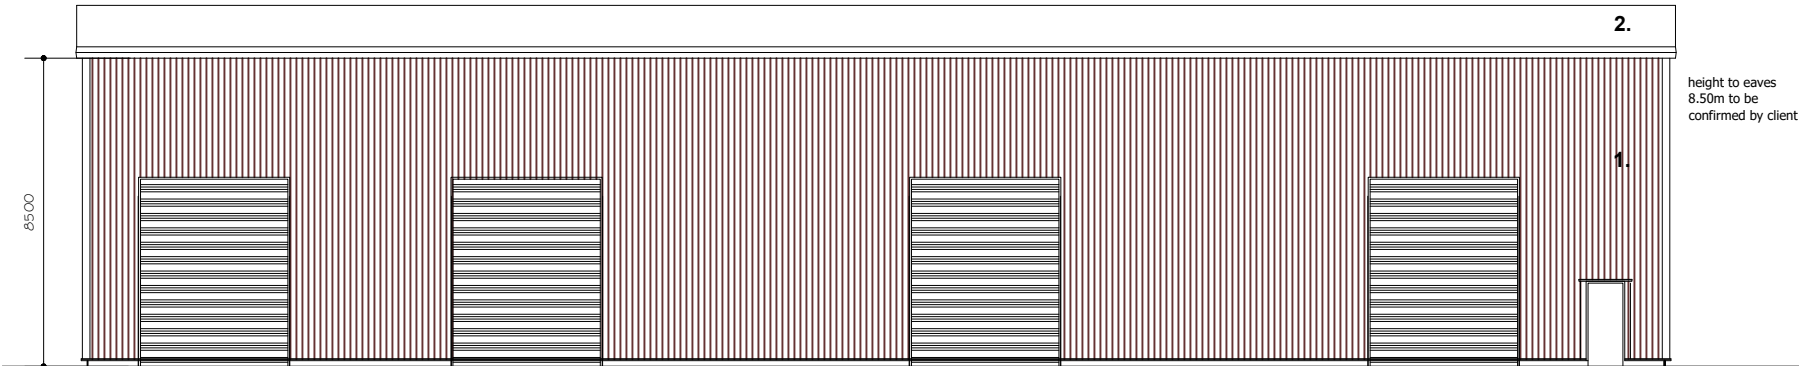


front elevation

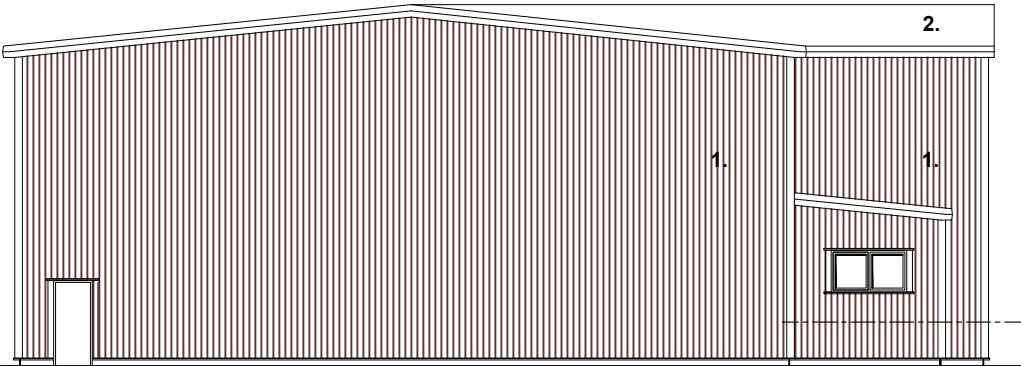

side elevation

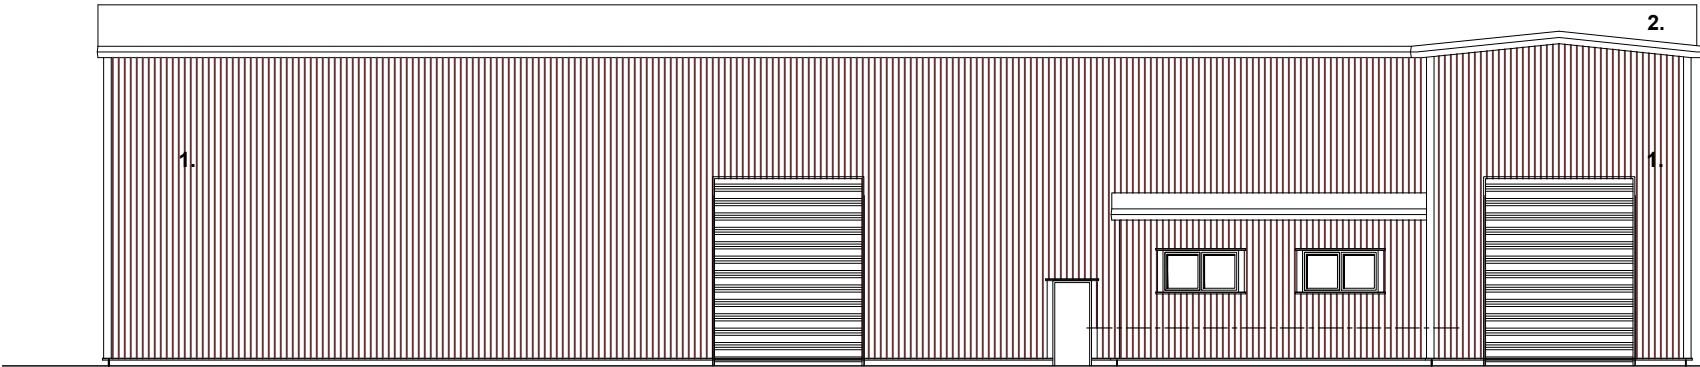

rear elevation

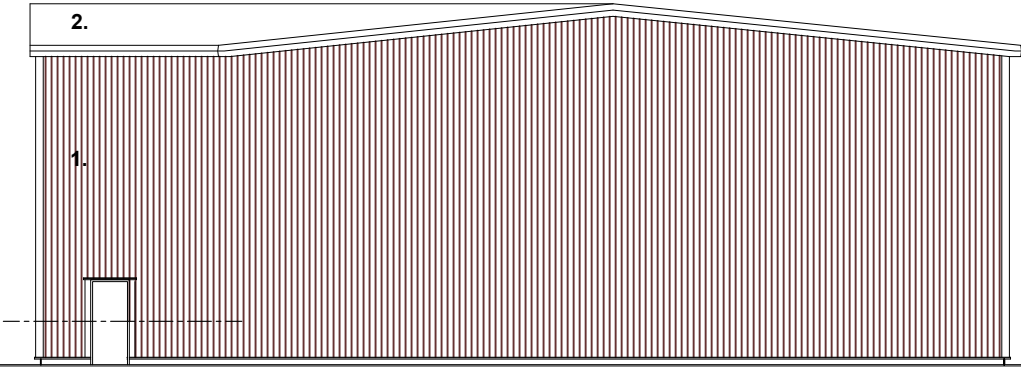

side elevation

Riley and Son
Proposed Office Extension
Irwell Works
Woodhill Road
Bury

Proposed Boiler Workshop
Elevations

work to figured dimensions

© CJ Partnership owns the copyright of this design / drawing which must not be reproduced in whole or in part without the written permission of CJ Partnership

contract no

3690

drawn by
PDC

drawing no

15

date
October 2025

revision

A

scale @ A3
1:200

planning

Revisions:
A. Dimension to eaves added.PDC.November 2025

Blue Pit Mill Queensway
Castleton Rochdale OL11 2PG

+44 (0)1706 631347
info@cjpartnership.com
www.cjpartnership.com

CJPARTNERSHIP
ENVIRONMENTAL ARCHITECTS

