



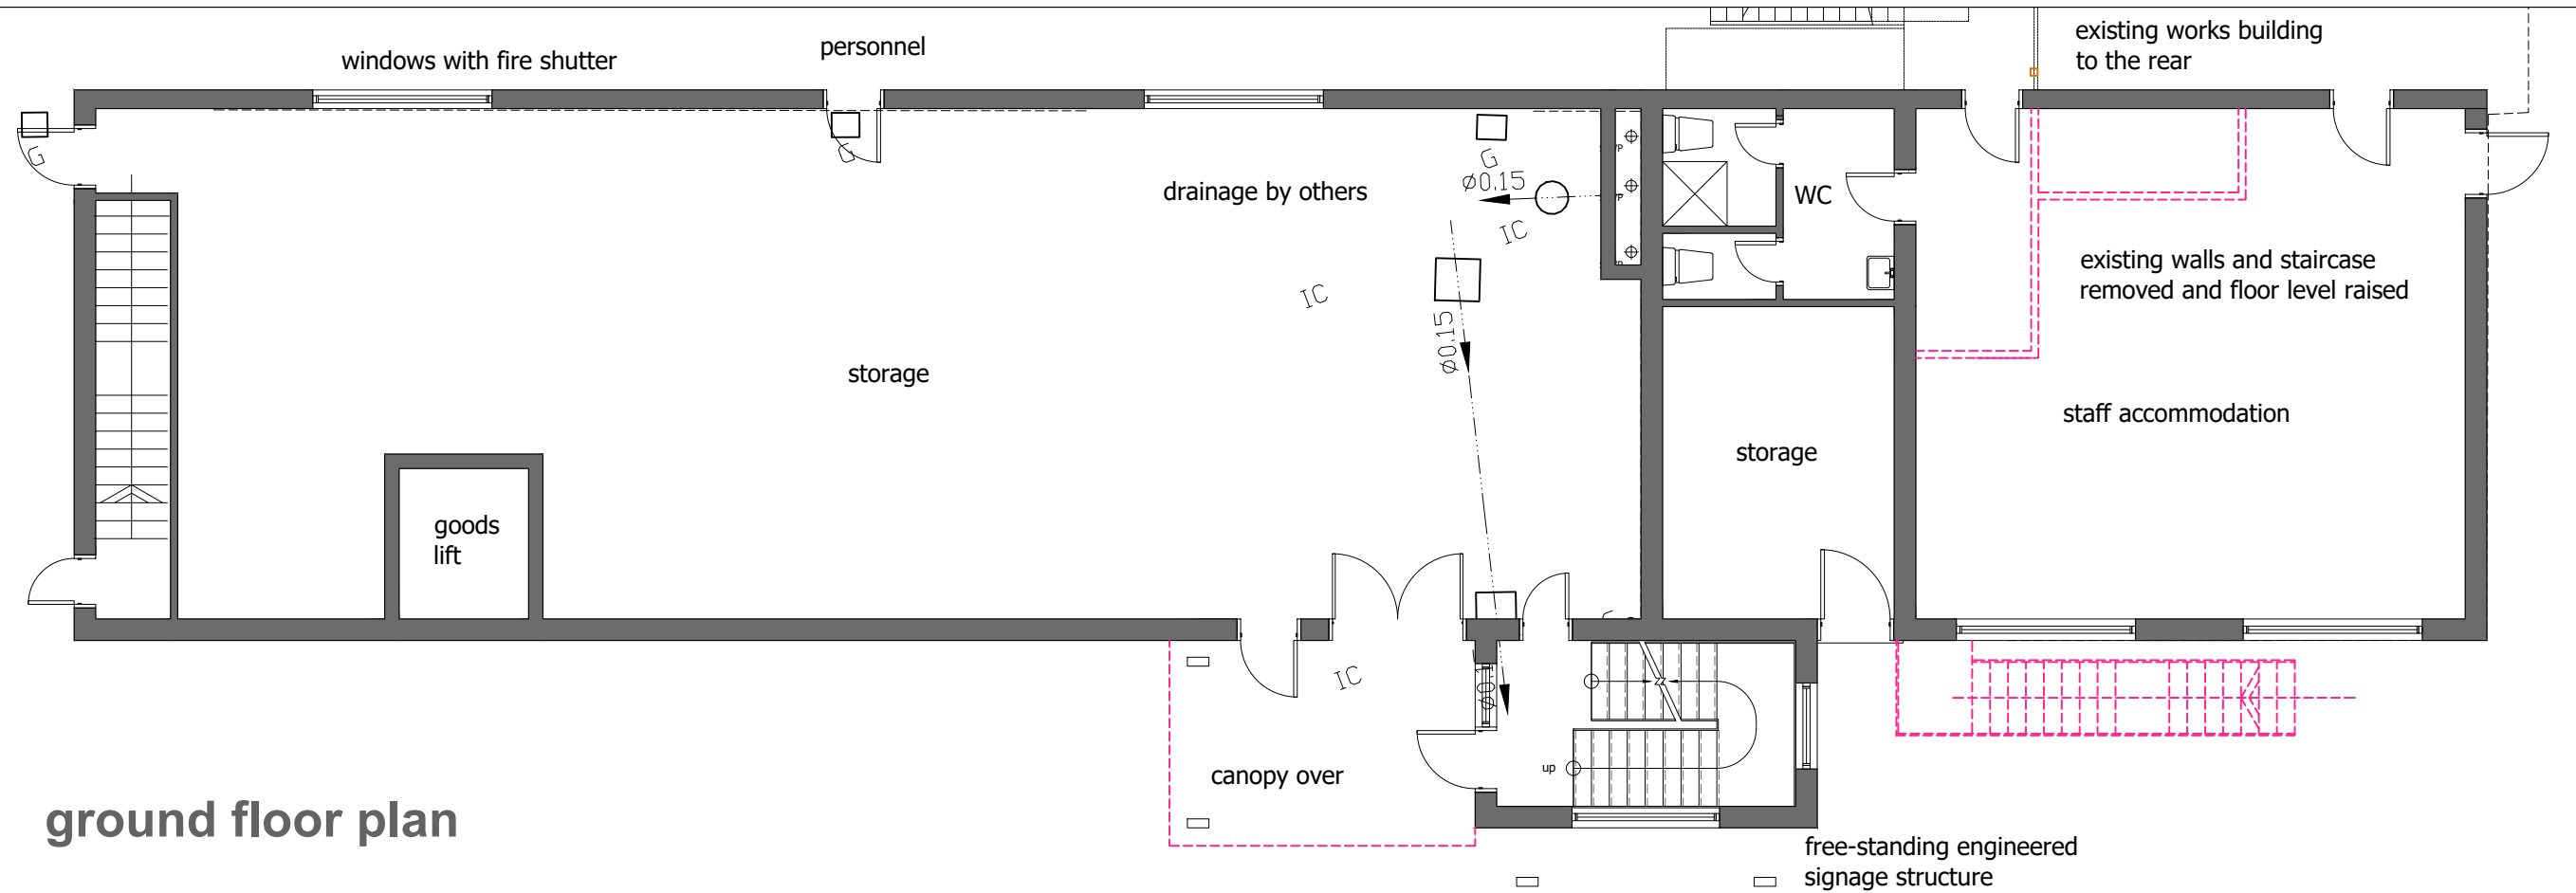

ground floor plan

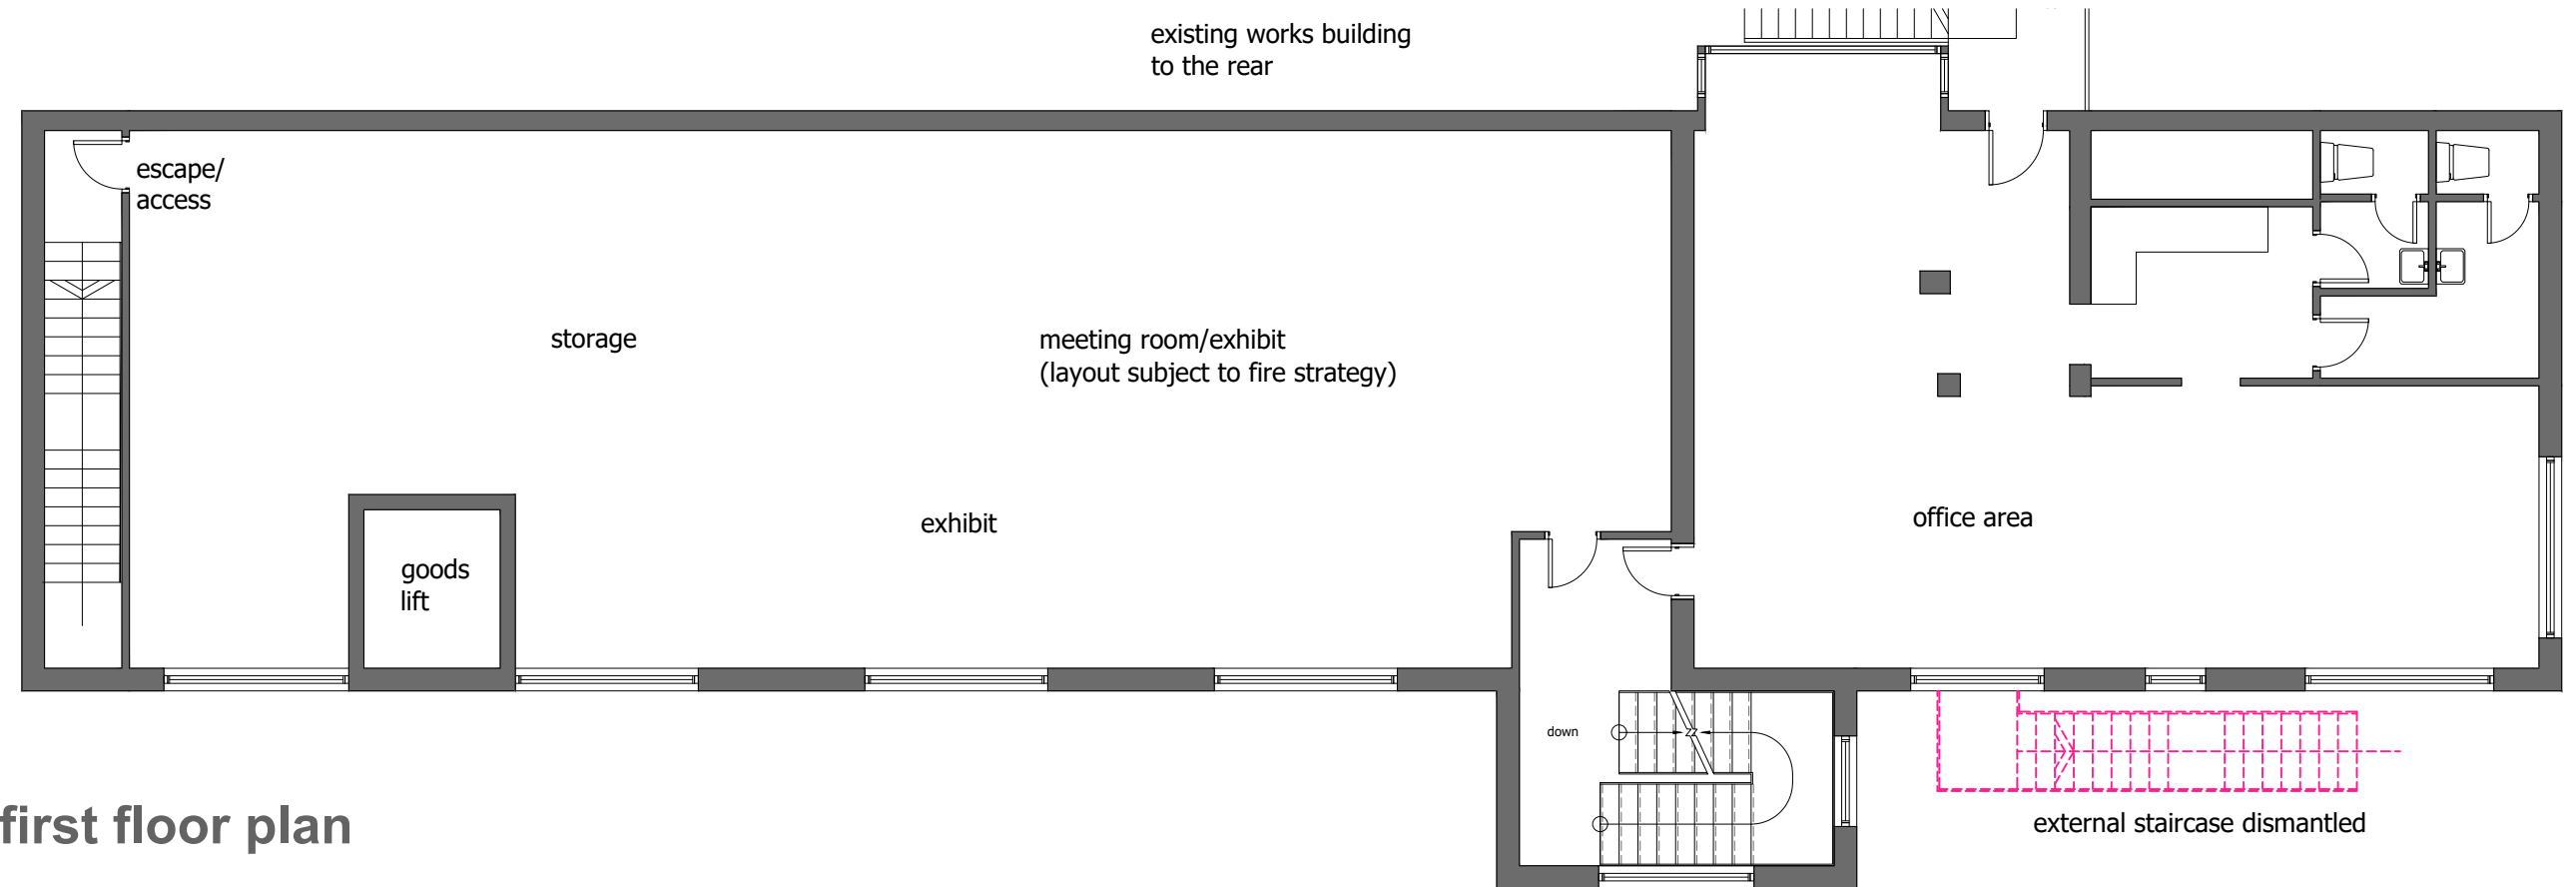

first floor plan

Riley and Son
Proposed Office Extension
Irwell Works
Woodhill Road
Bury

Extension to Northern Unit
Staff and Ancillary Building
work to figured dimensions
© CJ Partnership owns the copyright of this design /
drawing which must not be reproduced in whole or in
part without the written permission of CJ Partnership

contract no
3690
drawn by

drawing no
03
date

revision
D
scale @ A3
1:100

planning

Revisions:
A. Goods lift position amended and meeting room + Exhibit space added.PDC, February 2025
B. Layout amended and enclosed staircase added.PDC, October 2025
C. Internal layout at first floor amended and ground floor level to changing area raised.PDC, November 2025
D. Drawing title changed and further notation added.PDC, November 2025

Blue Pit Mill Queensway
Castleton Rochdale OL11 2PG
+44 (0)1706 631347
info@cjpartnership.com
www.cjpartnership.com

CJ PARTNERSHIP
ENVIRONMENTAL ARCHITECTS

