



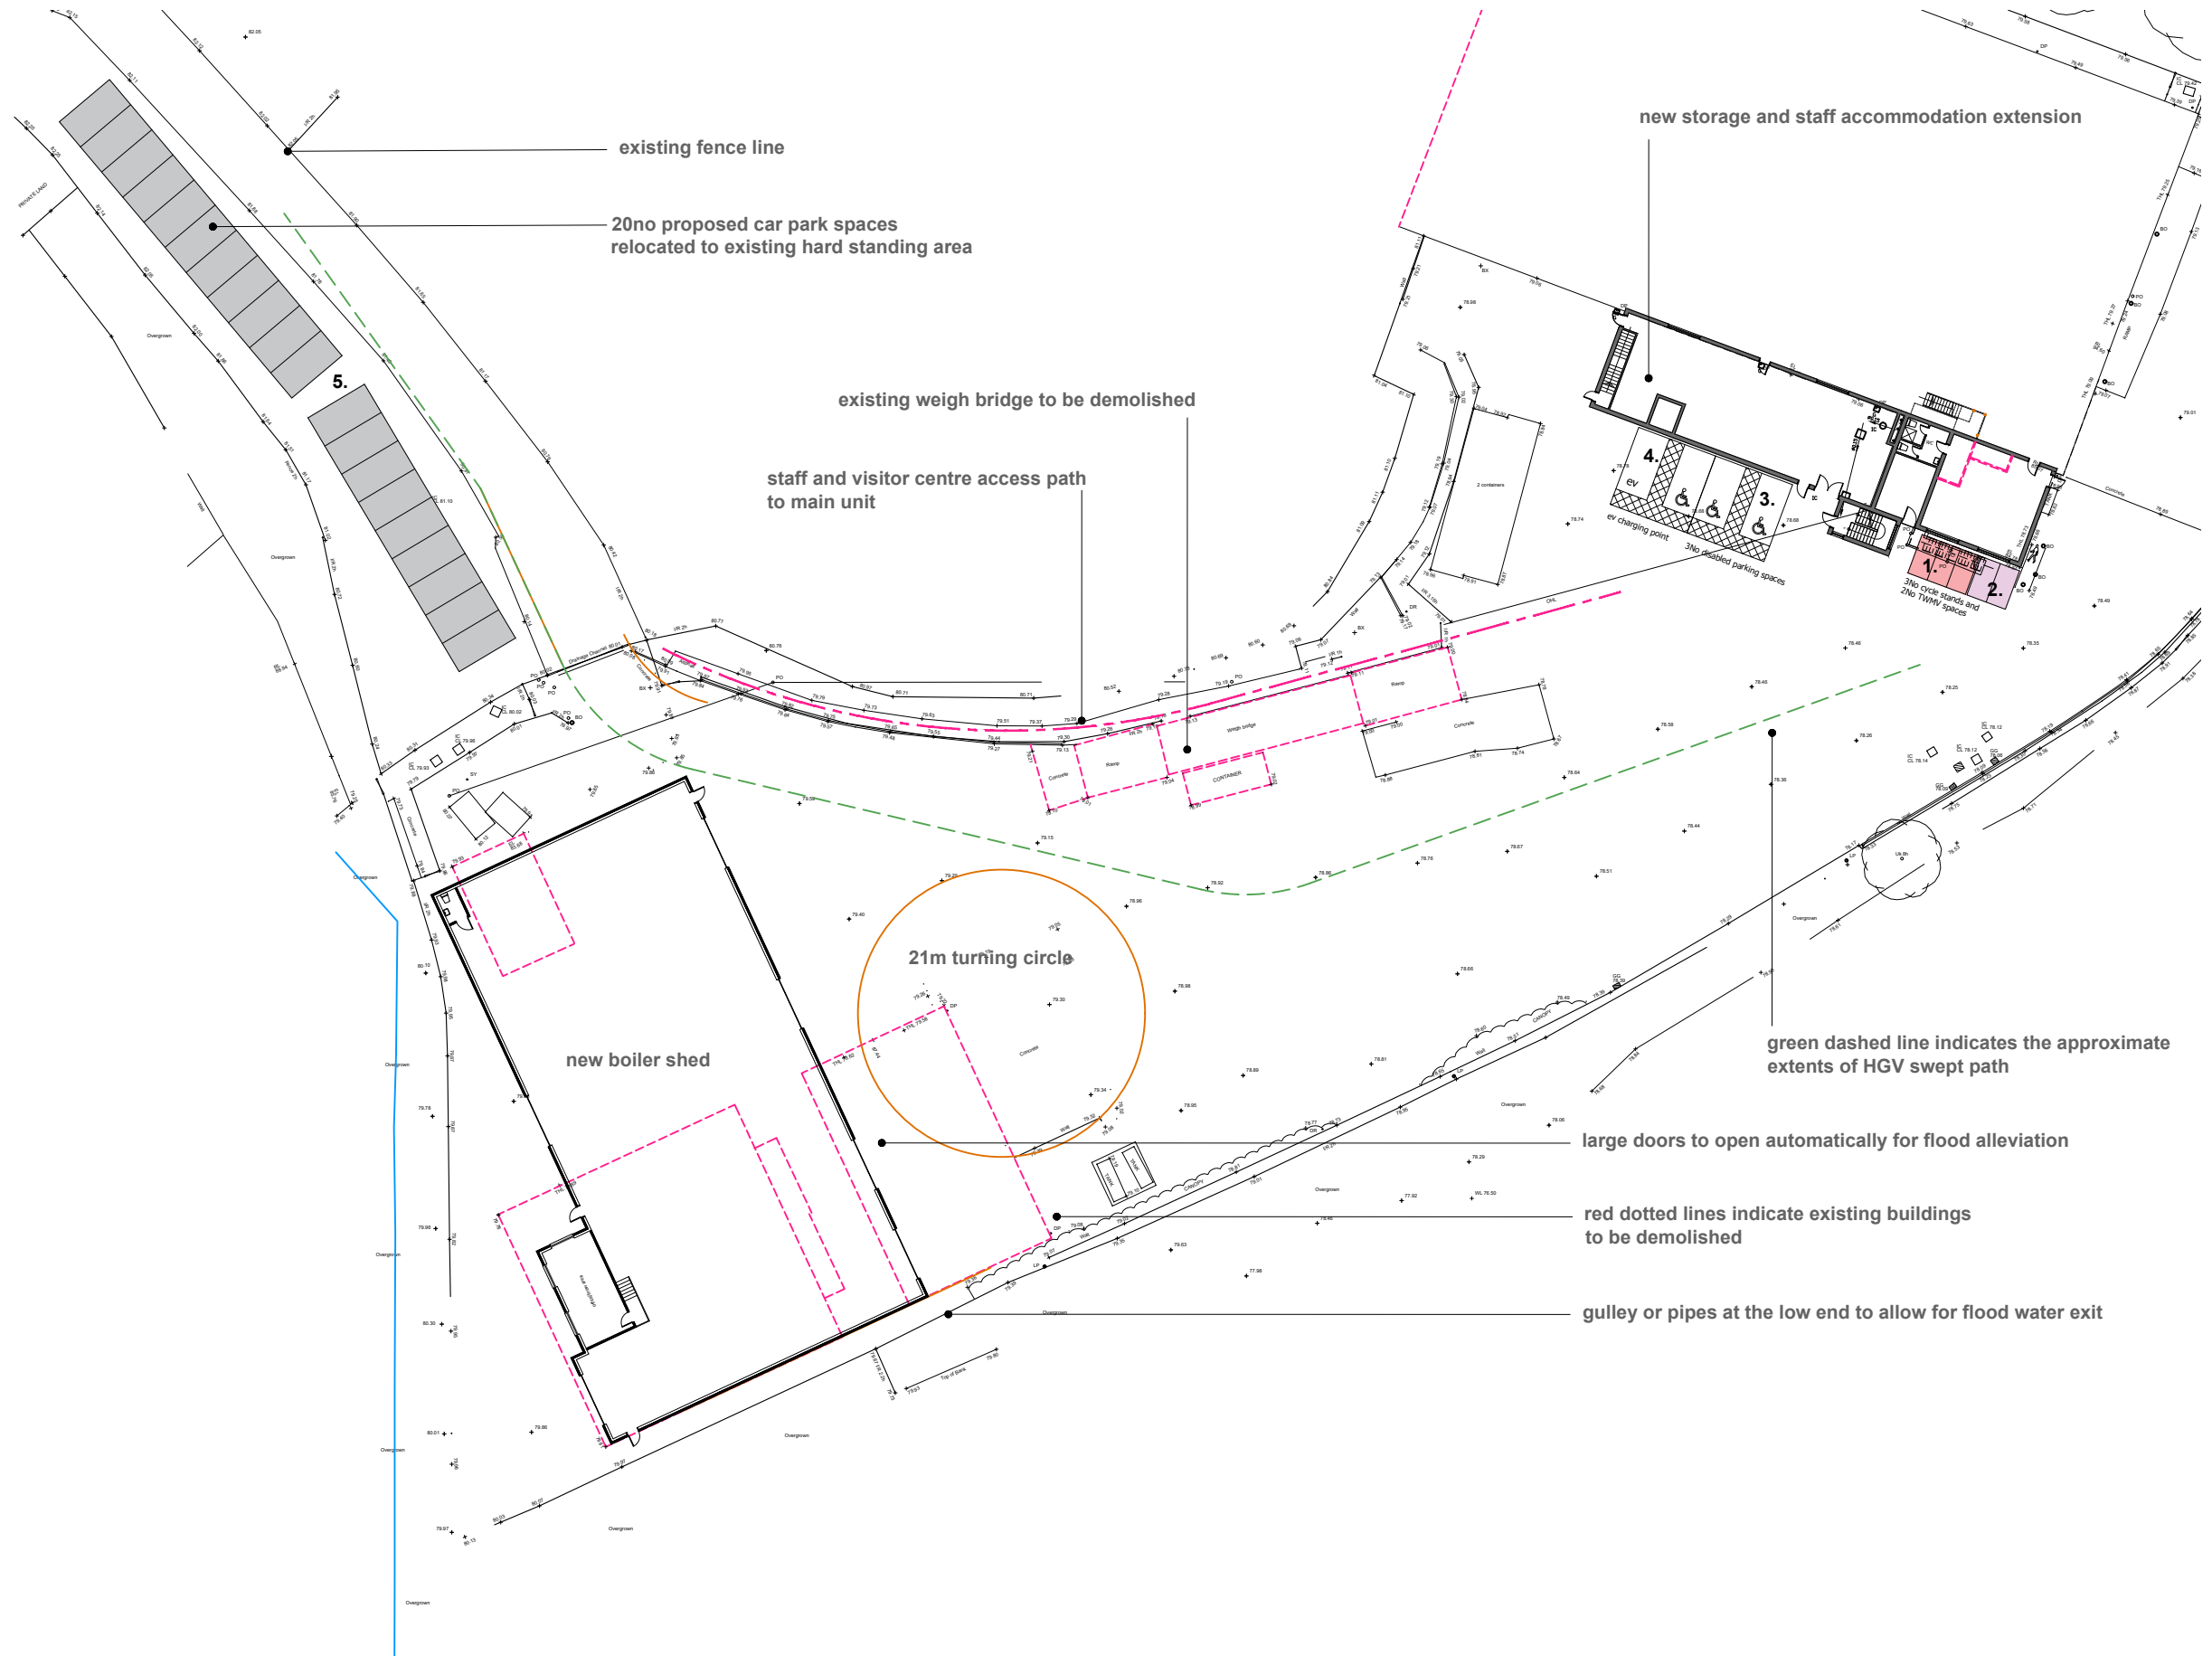


note: layout subject to on-site services investigations to allow for viability.

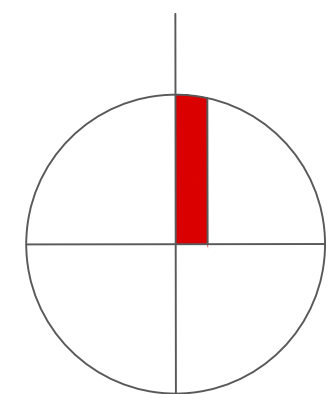

Key

- 1. 3No cycle stands
- 2. 2No TWMV stands
- 3. 3No disabled parking spaces
- 4. 1No ev charge point
- 5. 20No staff/visitor car park spaces

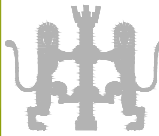Riley and Son Headquarters Irwell Works Woodhill Road Bury	Site Plan as Proposed	contract no	drawing no	revision	planning Revisions: A. Further notes and line of pedestrian access from the car park added.PDC,November 2025	Blue Pit Mill Queensway Castleton Rochdale OL11 2PG +44 (0)1706 631347 info@cjpartnership.com www.cjpartnership.com	CJ PARTNERSHIP ENVIRONMENTAL ARCHITECTS 
	work to figured dimensions	3690	13	A			
	© CJ Partnership owns the copyright of this design / drawing which must not be reproduced in whole or in part without the written permission of CJ Partnership	drawn by	date	scale @ A3			
			September 2025	1:500			