


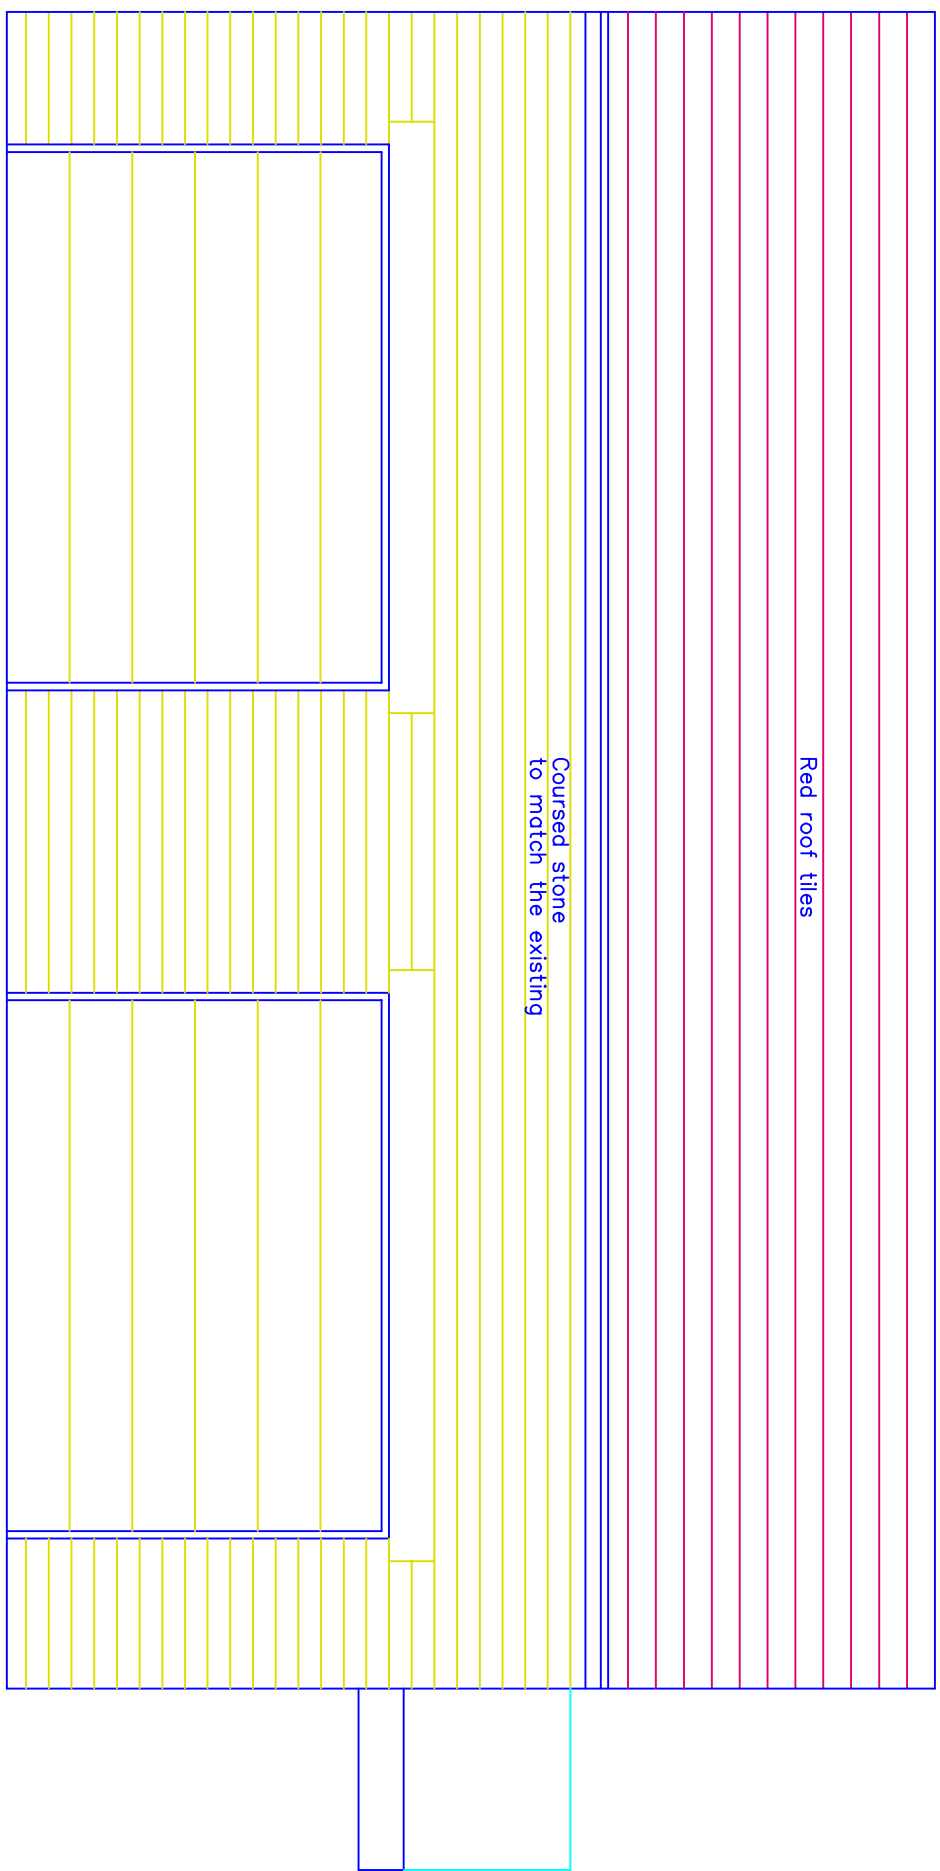


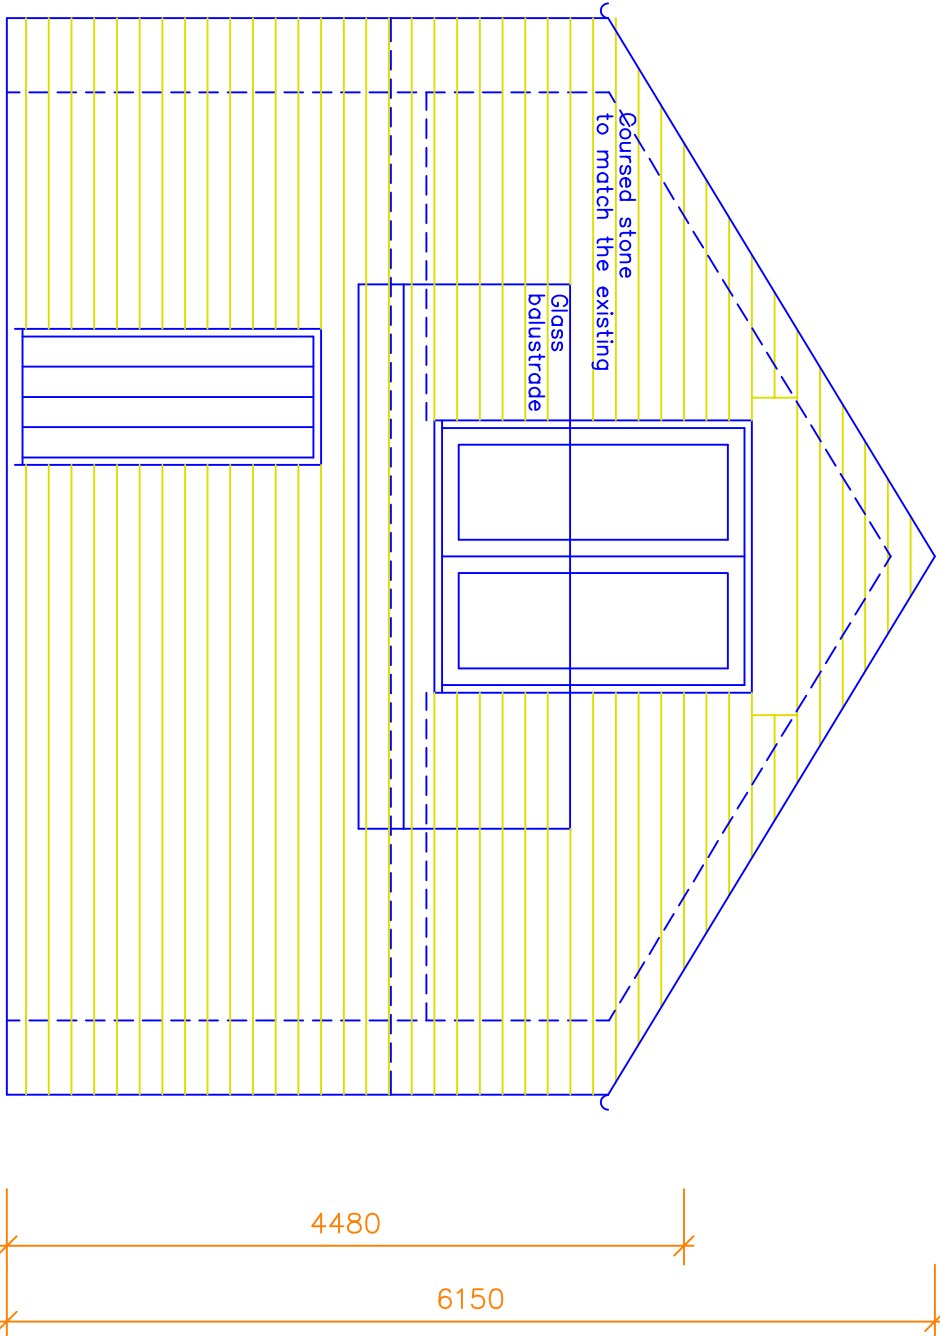


Proposed Front (north) Elevation

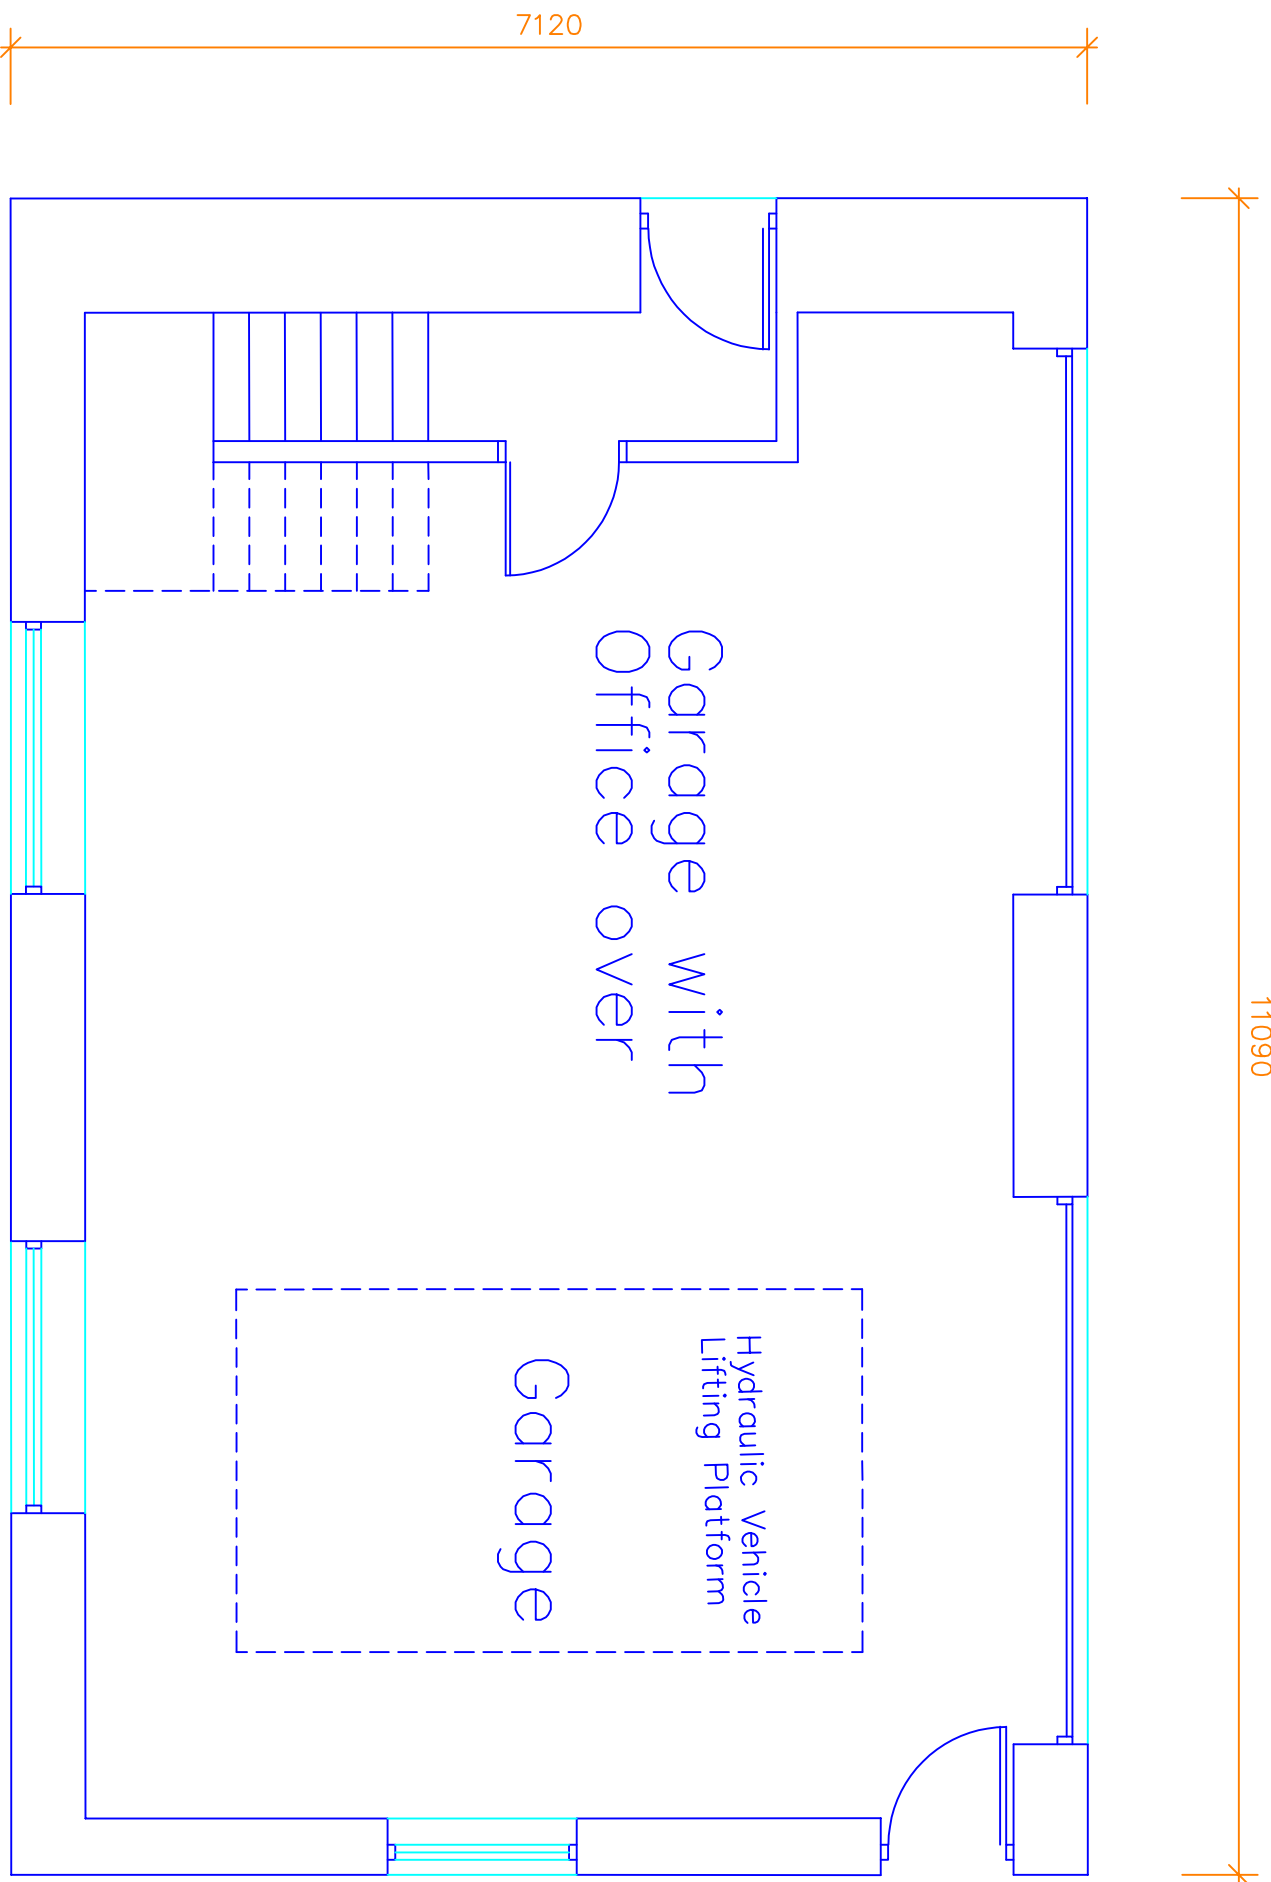


Proposed Side (west) Elevation

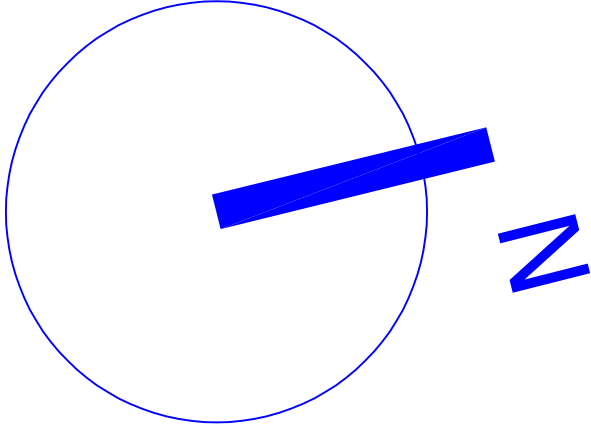


Proposed Ground Floor Plan

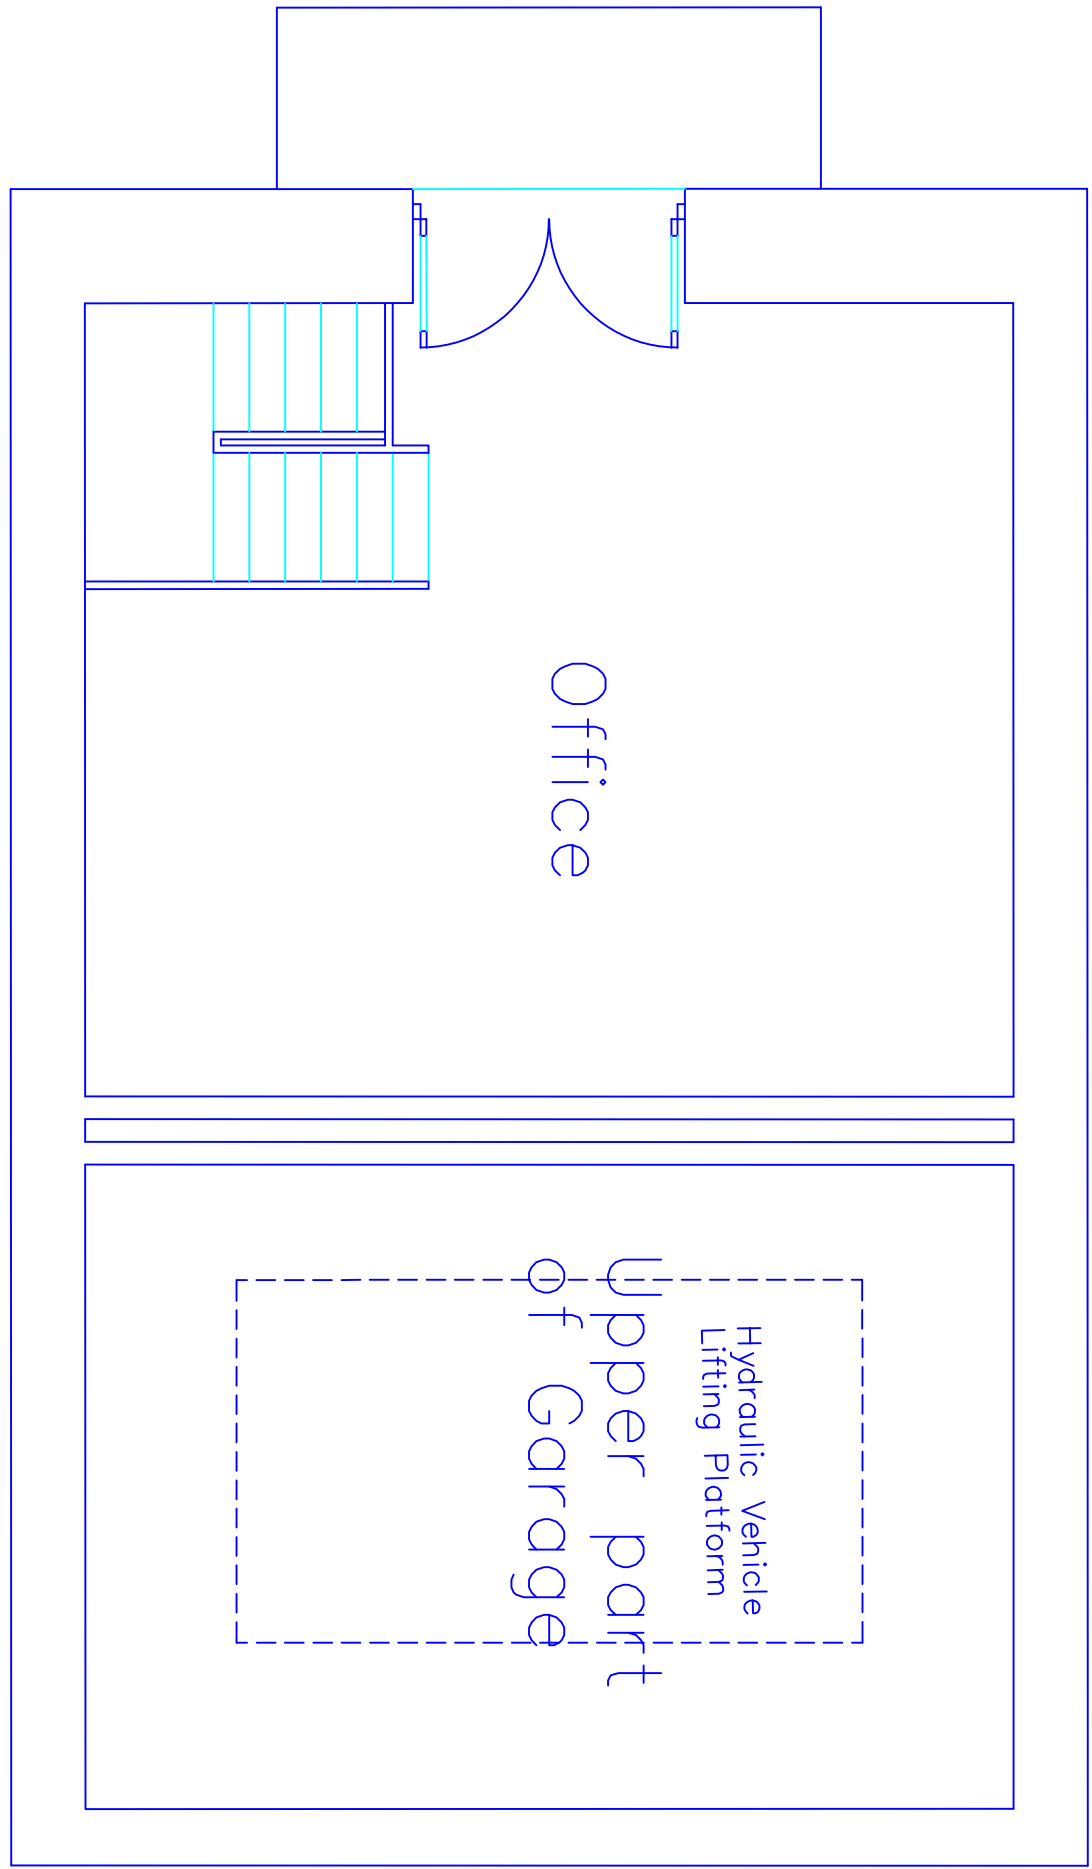

Proposed First Floor Plan

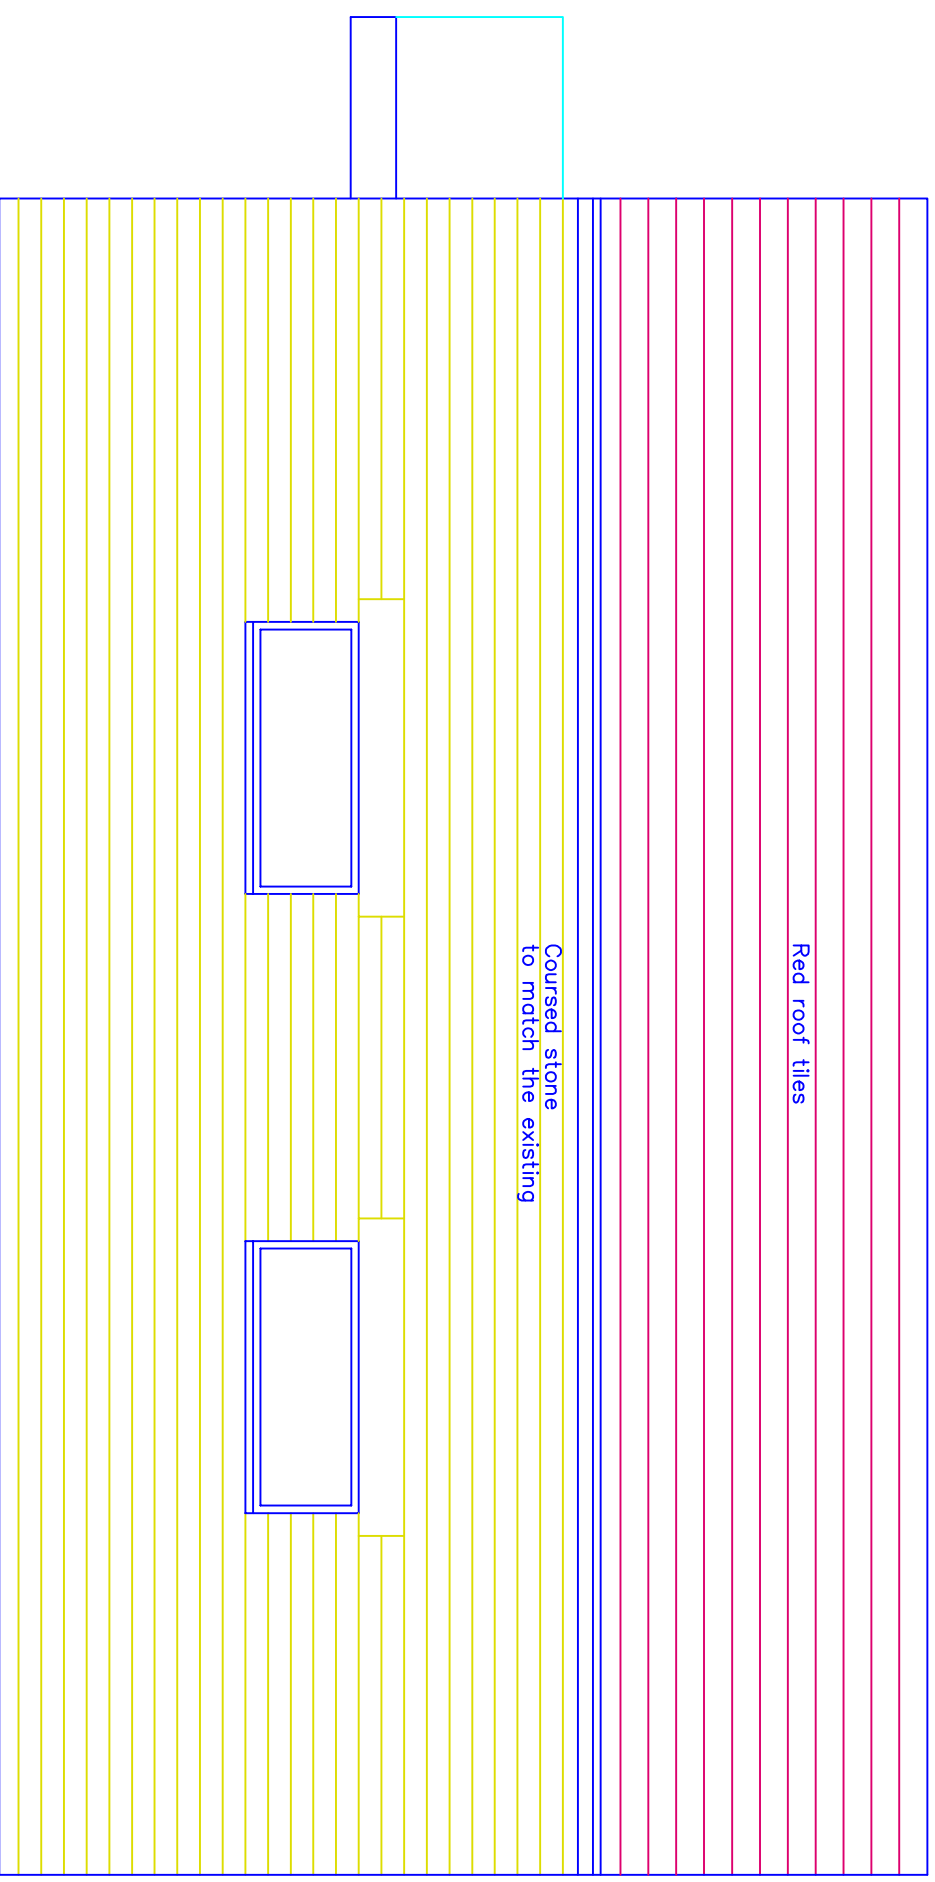

Proposed Rear (south) Elevation

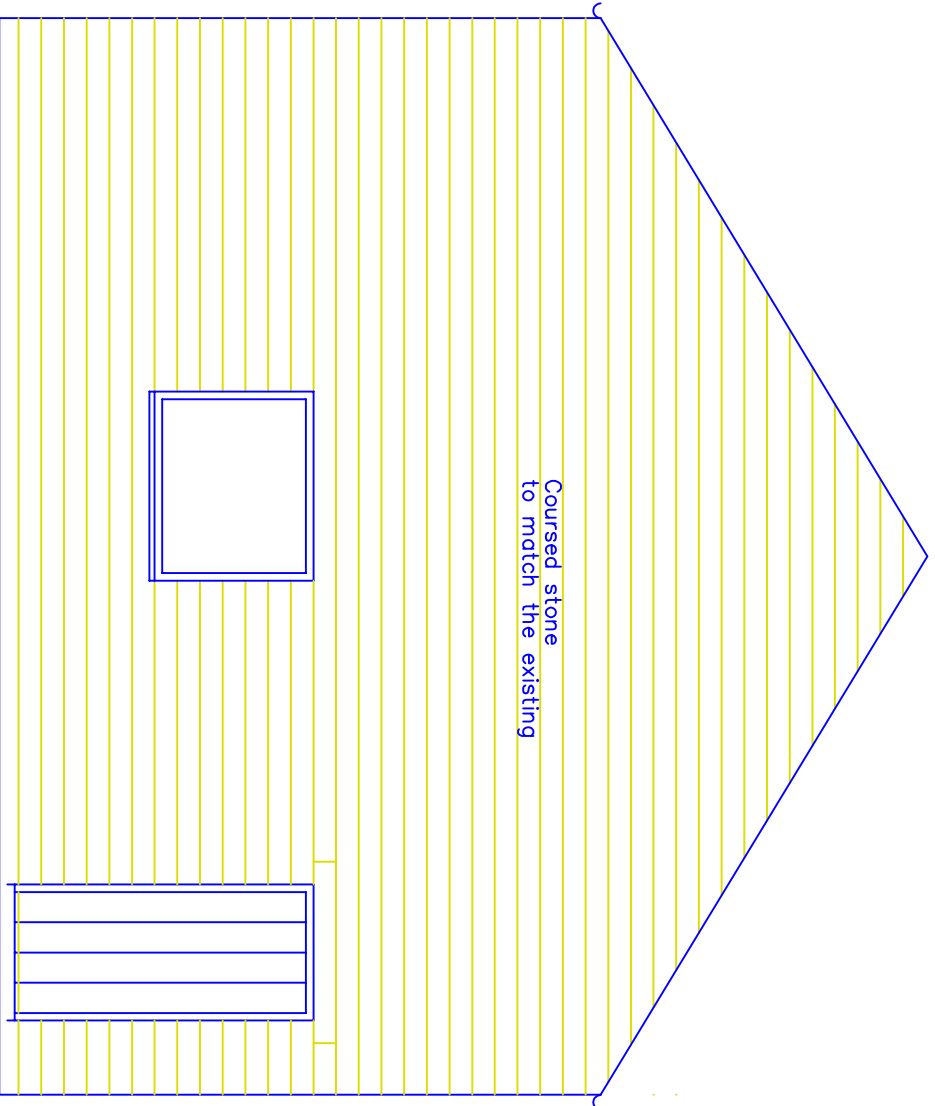

Proposed Side (east) Elevation

This drawing and design concept is the property of PPV design. It should not be reproduced without written permission

2. Helmsford Road, Holcombe Village
Ramsbottom, Lancashire BL8 4PA
Gary Bearden (K) (ons) DipArch RIBA
garrybearden@gmail.com
T: 07706 822751 M: 07712 669482

A East elev window reinstated
1st floor front elev windows removed
Eaves lowered 500mm
01.10.2025
0 1 2 3 m

Abbot's Farm
Woodhey Road
Ramsbottom
Bury BL9 9RD
scale 1:50 @ A1
June 2025

DA14-04A
Proposed Plans and Elevations
Garage with Office above
P P V d e s i g n L t d