


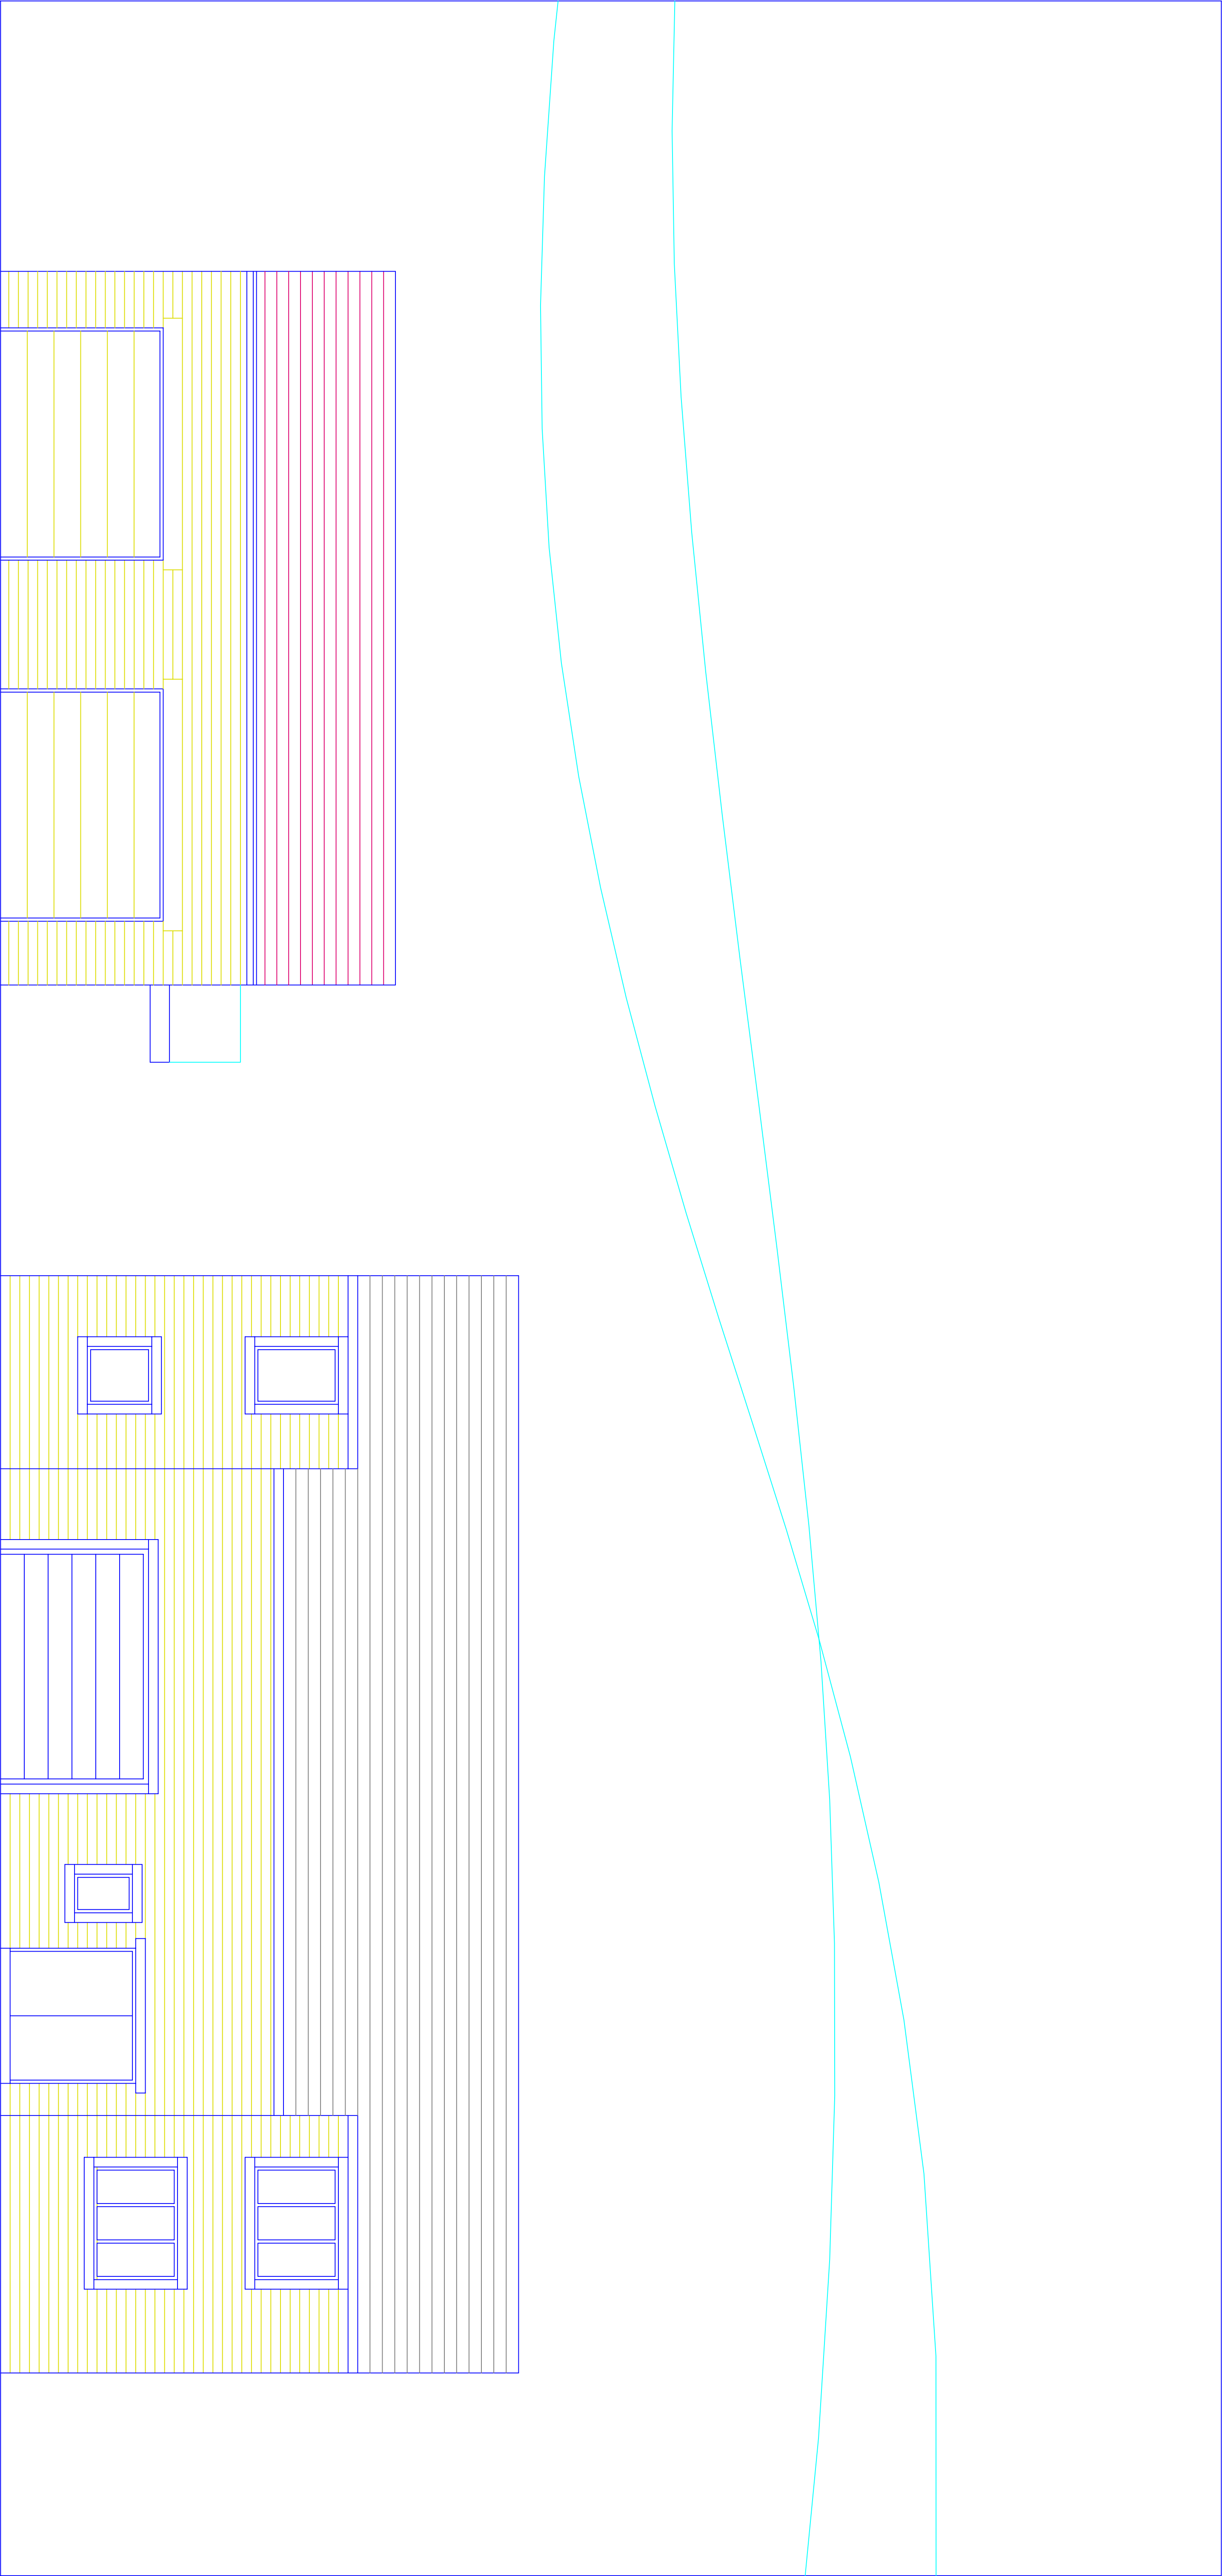

Proposed Front Elevation - house and garage

This drawing and design concept is the property of PPY design. It should not be reproduced without written permission

2 Helmshore Road, Holcombe Village
Ramsbottom, Lancashire BL8 4PA
Gary Bearden (BAK hons) DipArch RIBA
garypydesign@gmail.com
T. 01706 822151 M. 07712 669482

Abbot's Farm
Woodhey Road
Ramsbottom
Bury BL9 9RD

scale 1:50 @ A1
October 2025

DA14-06

Front Elevation, house and garage

P P Y d e s i g n L t d