




SOUTH ELEVATION
1:50 @ A1




NORTH ELEVATION
1:100 @ A1




SOUTH ELEVATION MEWS HOUSES
1:100 @ A1

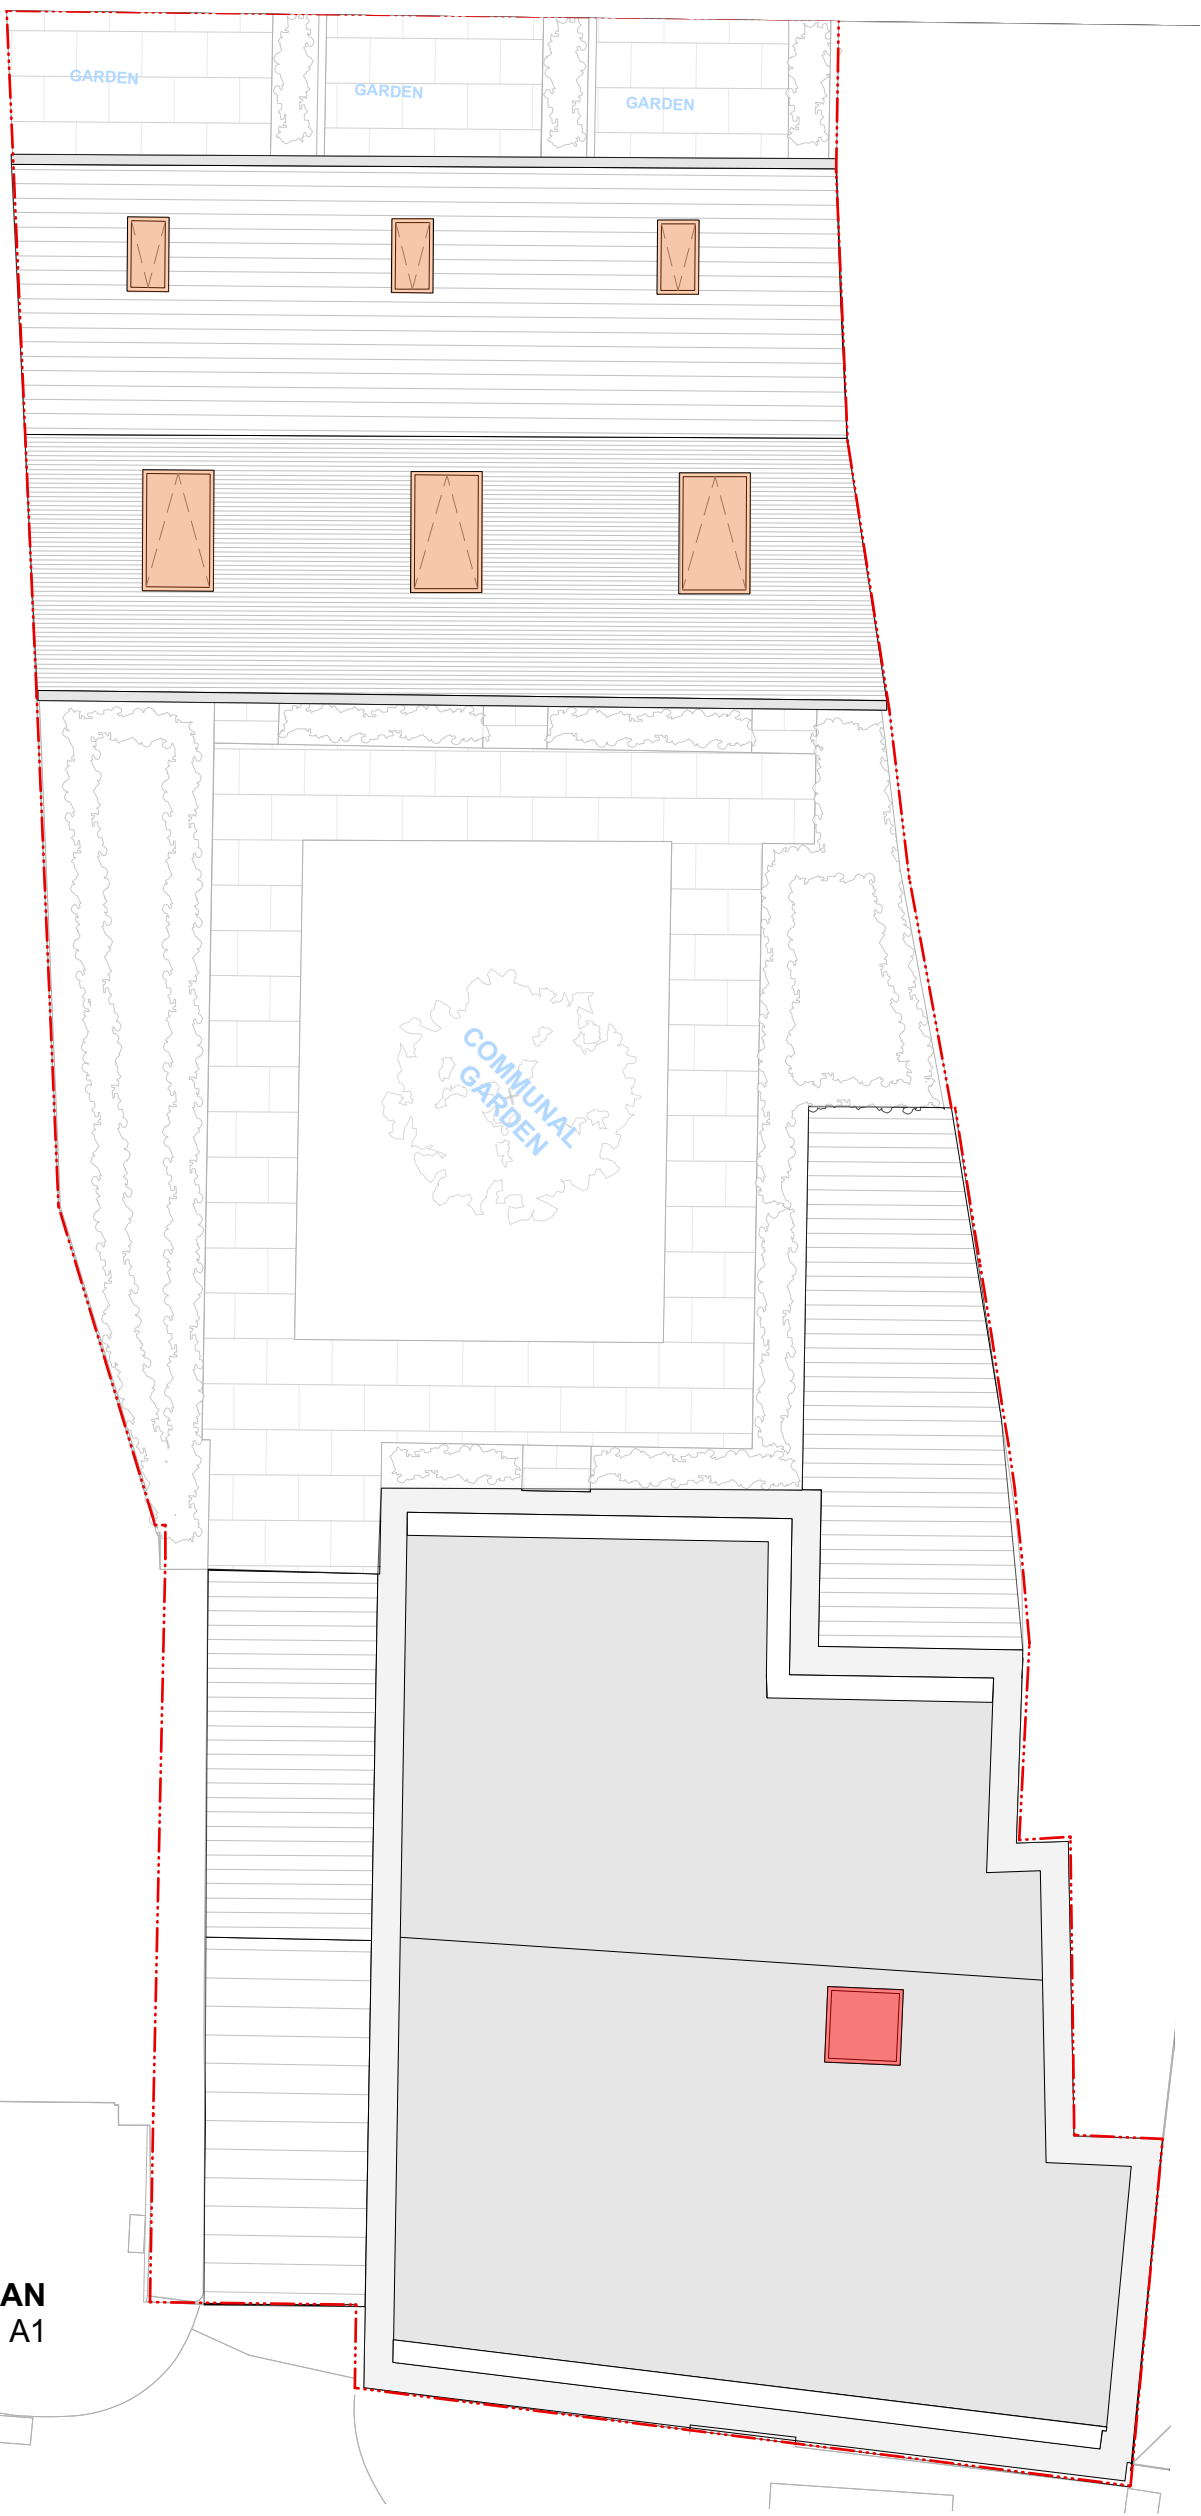

SITE PLAN
1:100 @ A1

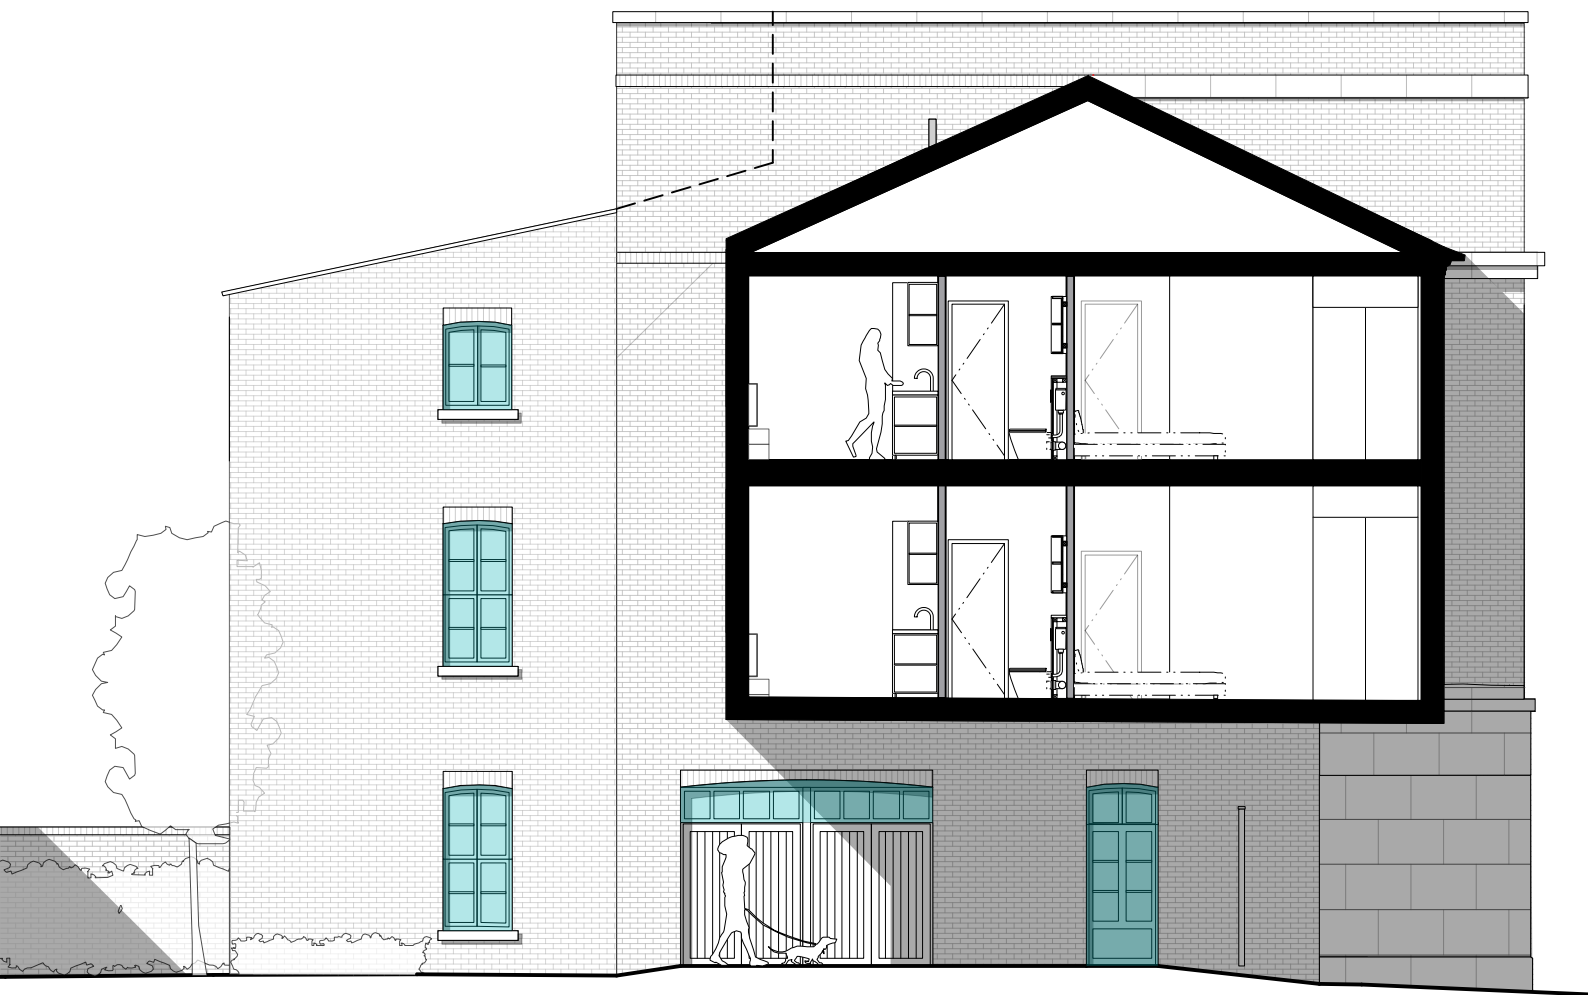

EAST ELEVATION
1:100 @ A1

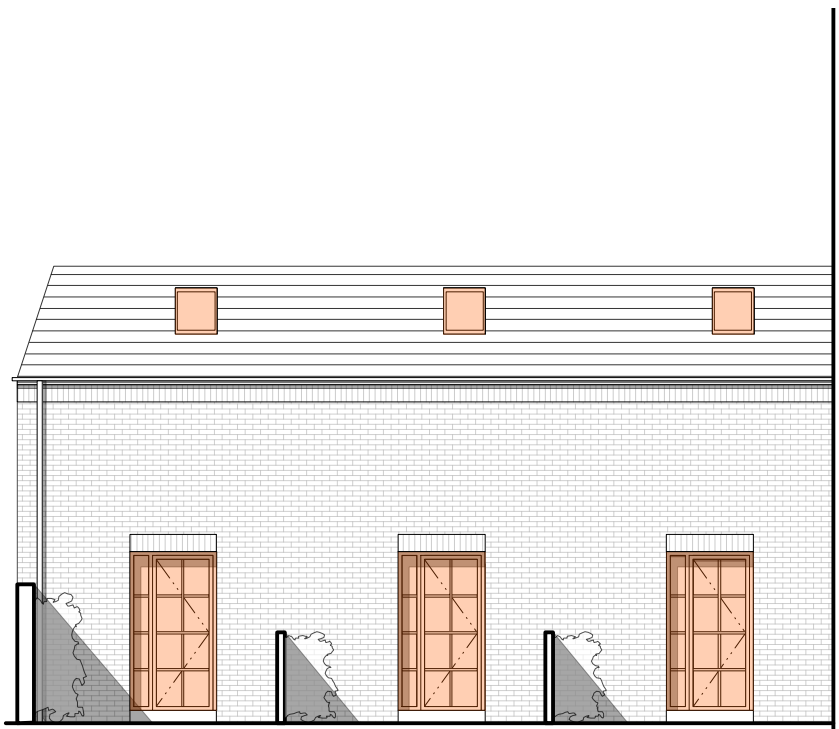

NORTH ELEVATION MEWS HOUSES
1:100 @ A1

COLOUR KEY

-  WINDOWS CLEANED BY POLE FROM GROUND. POLE CLEANING CAN REACH UP TO 19M.
-  ROOF LIGHT ACCESS- AUTOMATIC OPENING VENTILATION- ACCESS ROOF TO CHECK GUTTER
-  PRIVATE GARDENS WINDOWS / DOORS TO BE CLEANED BY RESIDENTS
-  ROOF LIGHTS- CENTRE PIVOT AND CLEANED FROM THE INSIDE BY RESIDENTS

0 1 2 3 4 5 6 7 8 9 10 M

MAINTENANCE PLAN
SCALE: VARIES

PLANNING

IMPORTANT NOTES:

CLIENT: 21 LIVING
PROJECT: PROPOSED RESIDENTIAL DEVELOPMENT
ADDRESS: 137 THE ROCK, BURY
DRAWING TITLE: MAINTENANCE PLAN
SCALE: 1:100 @ A1
DATE: APRIL 2023
DRAWING NO: A750_P_501

OLLIER SMURTHWAITE ARCHITECTS
40 King Street, Manchester, M2 6BA
T 0161 883 0838
F 0161 883 0839
E mail@olliersmurthwaite.com