




THE BUILDER MUST CHECK THE SITE AND THE APPROVED DRAWINGS BEFORE COMMENCING THE WORKS AND MUST TAKE ANY WORKING MEASUREMENTS AS NECESSARY. ANY DISCREPANCY IN THE DRAWING MUST BE REPORTED TO THE CLIENT .

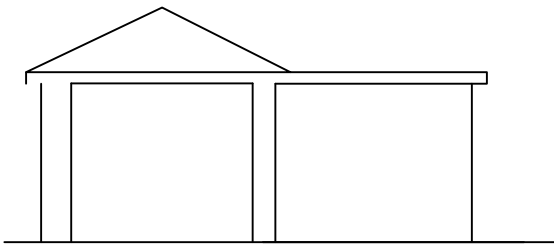


Elevation From Albert Avenue

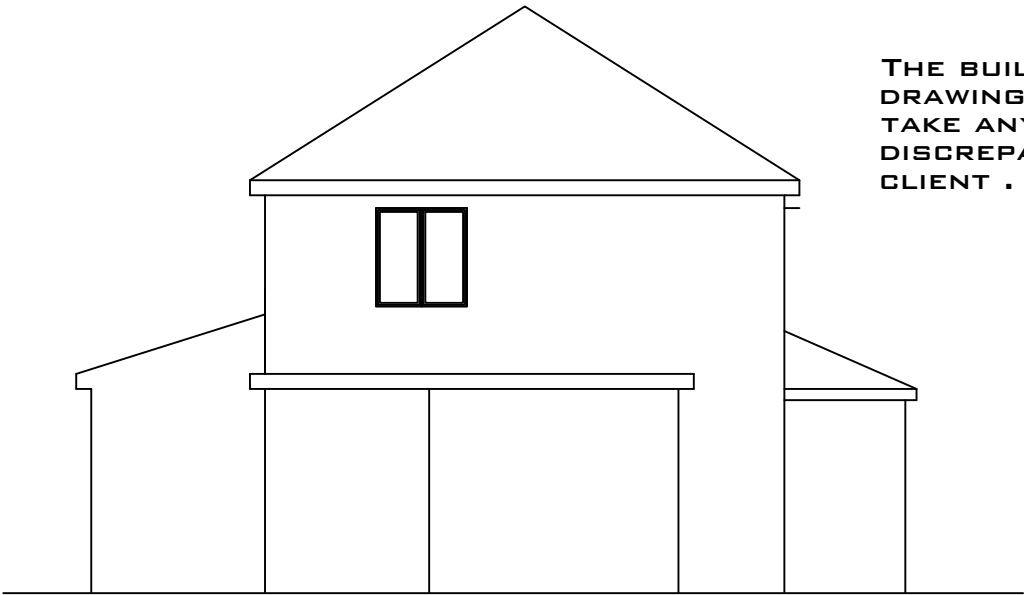


Side Elevation

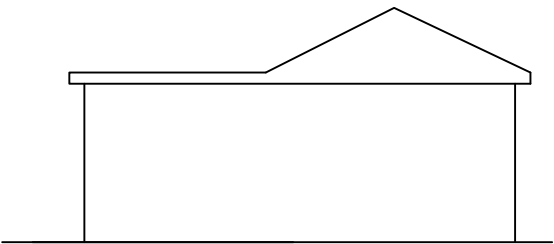

Elevation From No 33

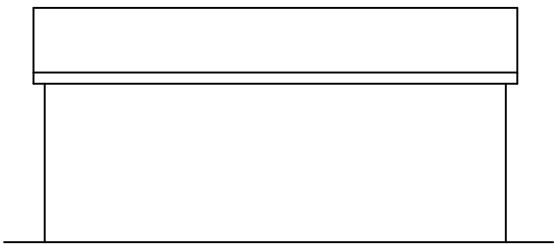

Elevation From No 141 Albert Street

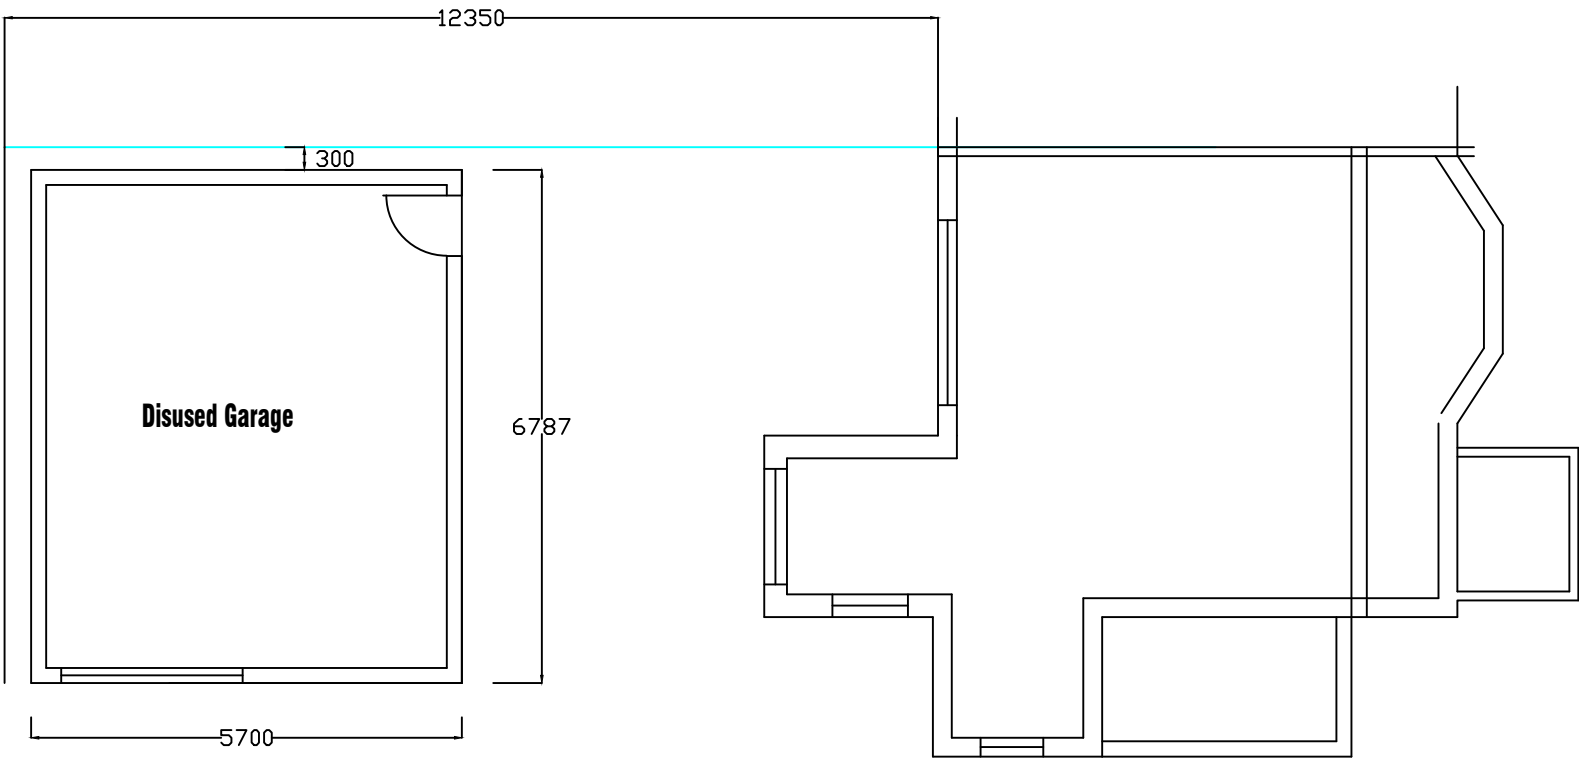

Site Plan

H S H

Engineering Design Services
428 Cheetham Hill Road Cheetham Manchester
M8 9LE. UK 01617956385,07940197 333

project title	Proposed construction of an outbuilding at the rear of the property.		
client	Mr Mohammed Rizwan & Mohammed Ansar		
dwg. title	Existing Plan		
dwg.no.	sheet no.	scale.	job no.
02		1:100 • A3	
31 Bury Old Road M25 0EY			
drawn by.	checked by.	approved by.	date
TZ			June 2019