


TILE HANGING TO
CABLE OUTRIGGER:
TAKE OFF + PROVIDE NEW
BATTENS. REPLACE TO
MATCH EXISTING

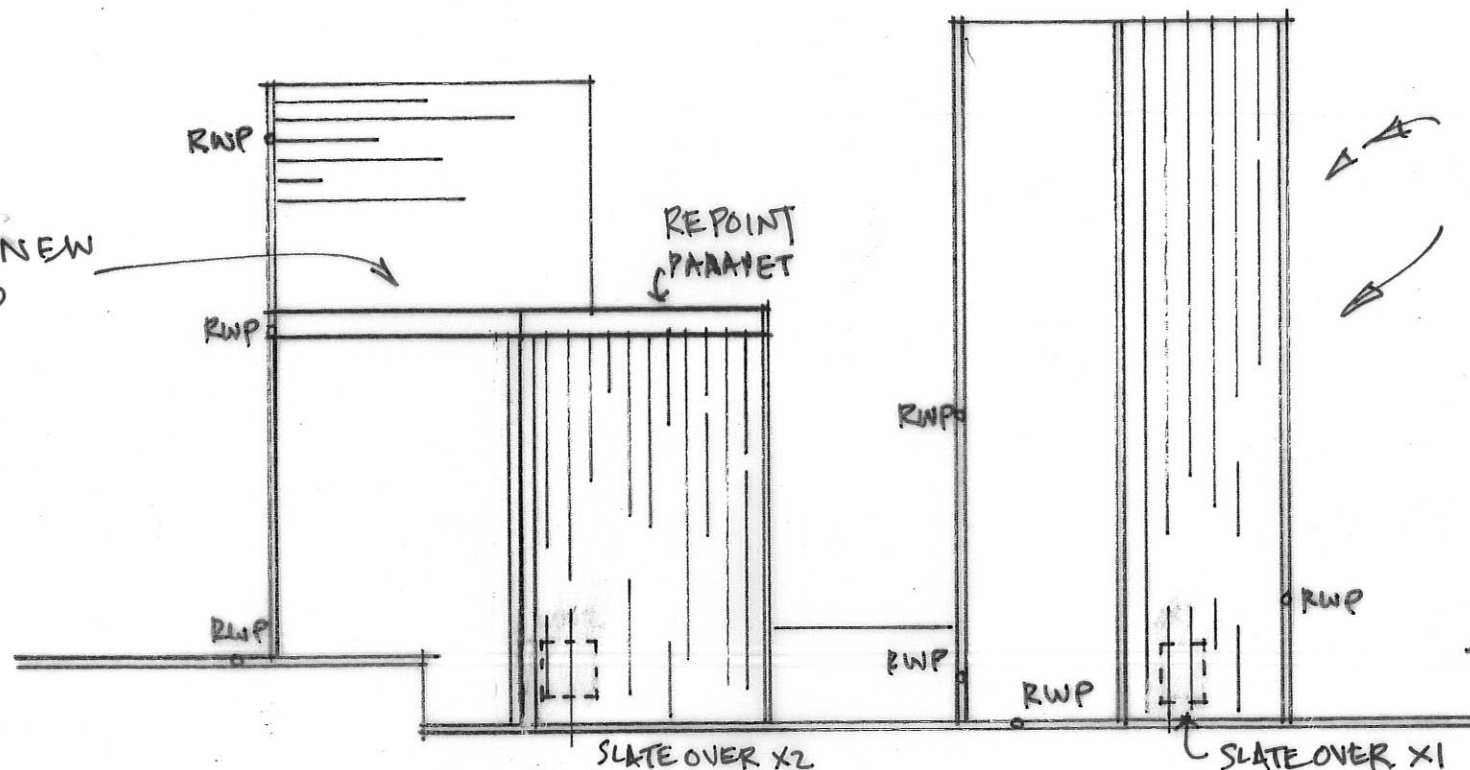


RAINWATER GOODS:
OVERHAUL/REPAIR EXISTING PVC GUTTERS
+ DOWNPIPES.

OUTRIGGER ROOFS:
RECOVER SLATE ROOF AS MAIN BUILDING
REMOVE OLD ROOFLIGHTS X1 + X2
RENEW ALL ABUTMENT FLASHINGS

ROOFLIGHTS RL1 + RL2 + RL3 TAKE OUT
SINGLE GLAZED LIGHTS + REPLACE
WITH VELUX CONSERVATION ROOF LIGHTS
TO SUIT EXISTING OPENINGS

DORMERS DHD2: REMOVE + REPLACE
SLATE HANGING TO MATCH EXISTING

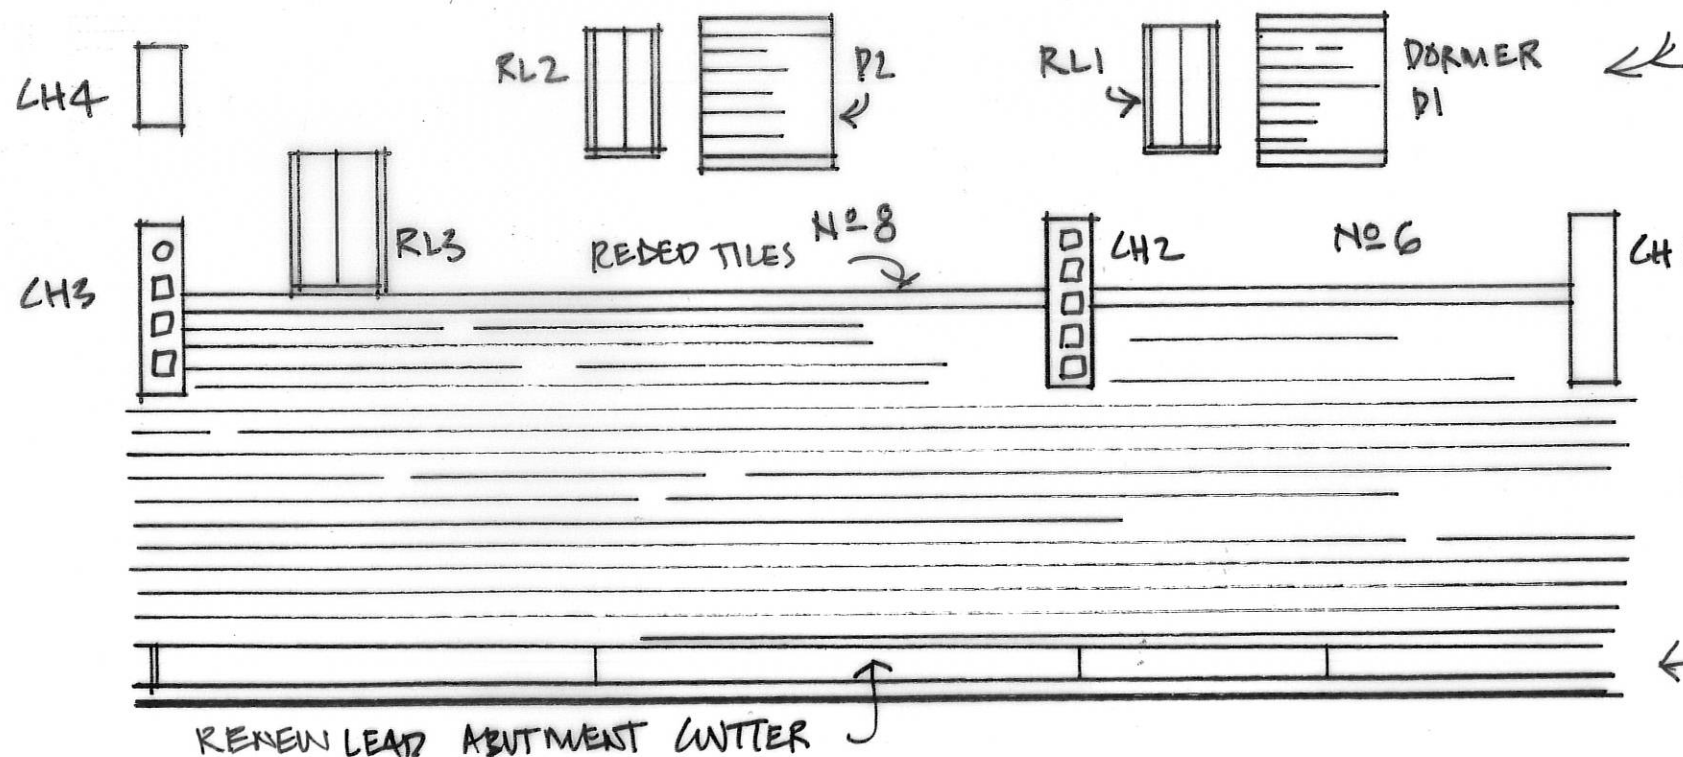

CHIMNEYS CH1, 2, 3, 4
REPOINT + RENEW FLASHINGS
RE-FLASH

SLATE ROOF:
REMOVE SLATES + RECOVER REUSING SLATES.
NEW BATTENS + BREATHABLE FELT

RENEW LEAD GUTTER, WITH CODE 6 LEAD ON
FELT + NEW WBP PLY (EXT QUALITY)
USE T.PREN/NEOPRENE EXPANSION JOINTS
DRESS DOWN EXISTING FLASHINGS
REBED RIDGES

6-8 MANCHESTER RD BURY. RE-ROOFING PROPOSALS FOR HORSFIELD INSOLVENCY PRACTITIONERS.
PRG: ROOF PLAN AS PROPOSED. SCALE 1:100 @ A3. EQUILIBRIUM ARCHITECTS LTD.

PRG: C-0447-P1