





Front Elevation
1 : 100

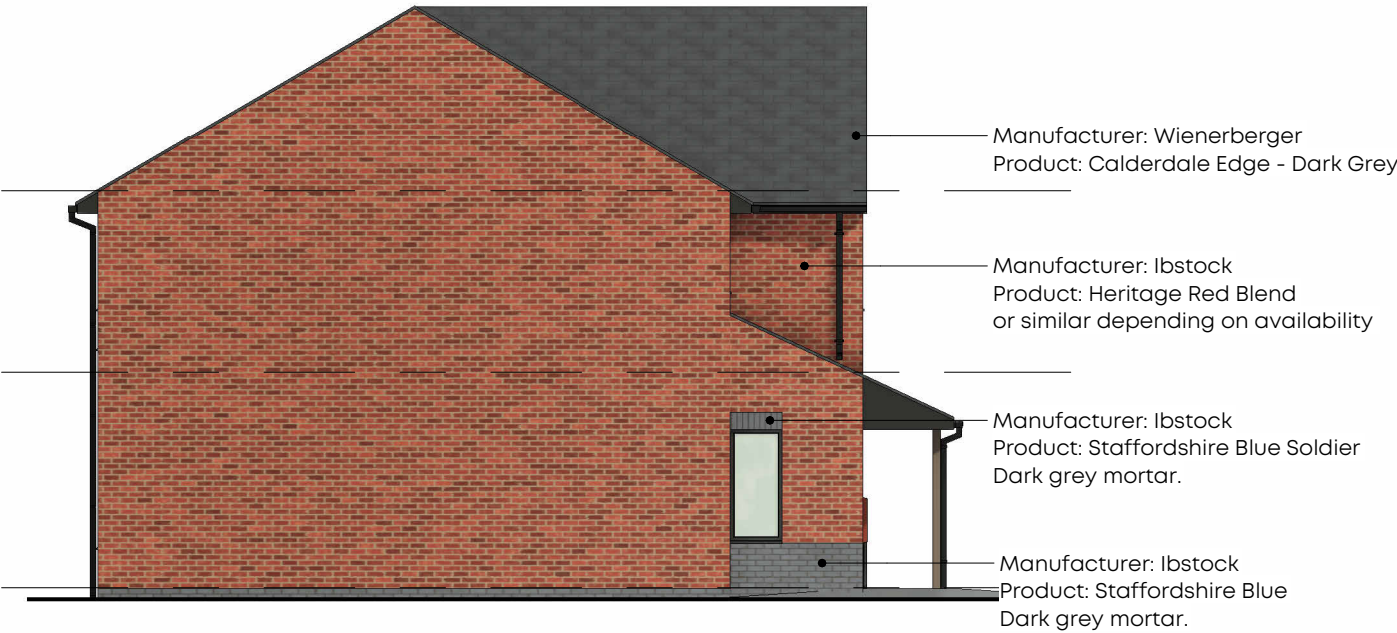

Side Elevation 1
1 : 100



Rear Elevation
1 : 100

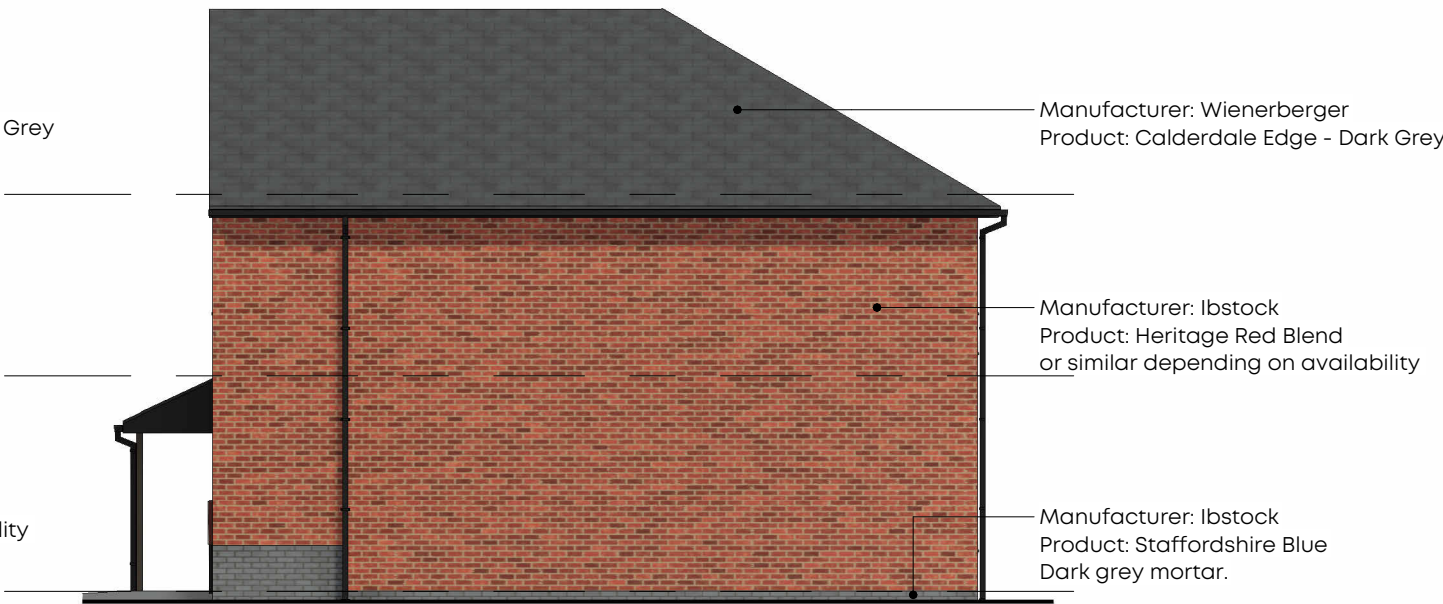

Side Elevation 2
1 : 100

+

CLIENT:

Onward

PROJECT:

New Residential Development
Victoria Avenue, Wheatfield, Bury

DRAWING NUMBER:

21059-PJA-B1-ZZ-DR-A-2101-A

DRAWING TITLE:

House Type B1 - 2B3P Maisonettes -
Elevations

STATUS:

PRELIMINARY

SCALE:

1 : 100@A2

DATE:

22.10.21

BY:

PO

CHECKED:

SH

Studio 2, The Lyceum,
Bath Street, Port Sunlight,
Merseyside, CH62 4UJ
0151 643 1234
admin@paddockjohnson.com
www.paddockjohnson.com
Paddock Johnson Partnership
Limited. Registered in England
and Wales. No. 06684275