



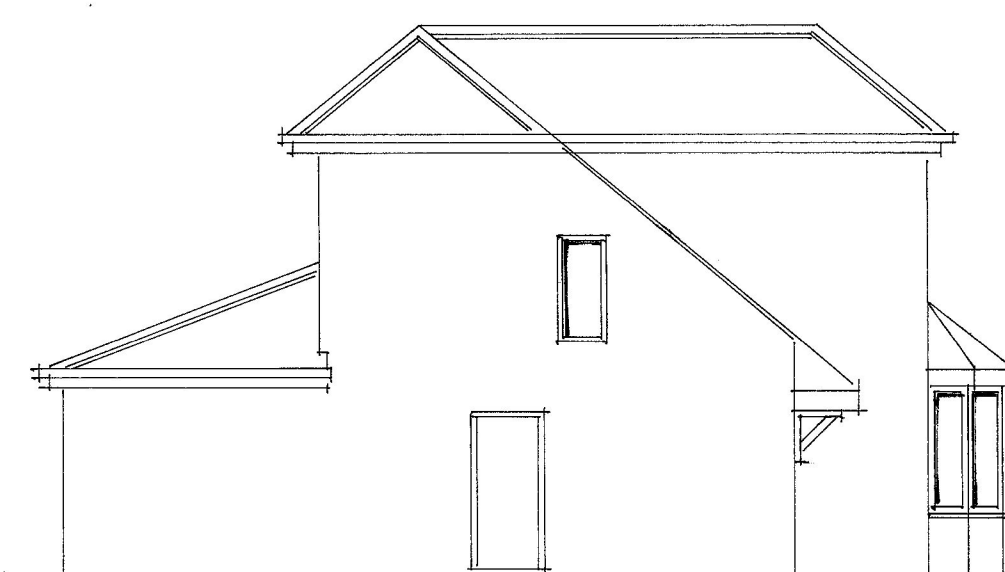


EXISTING SIDE ELEVATION




EXISTING FRONT ELEVATION

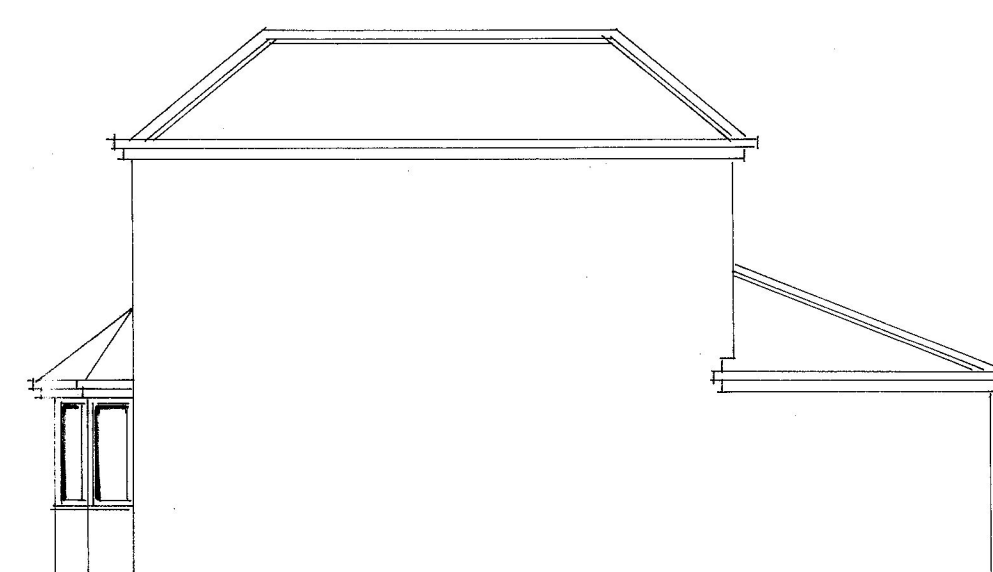

EXISTING SIDE ELEVATION

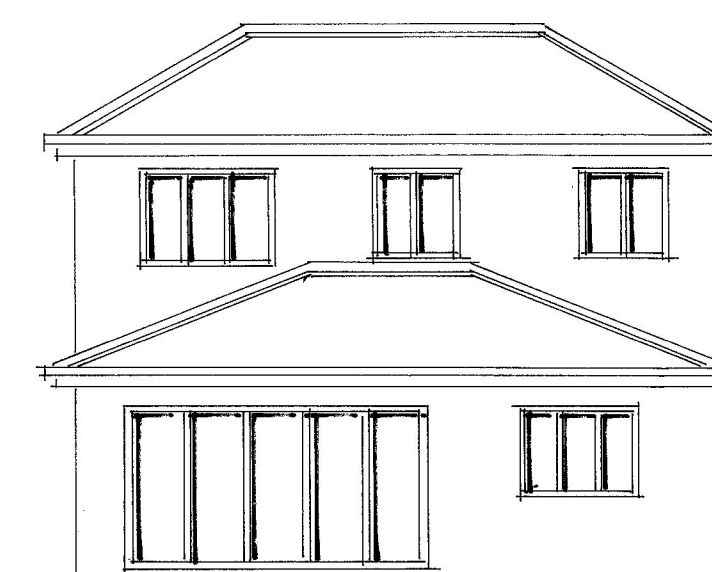


EXISTING REAR ELEVATION

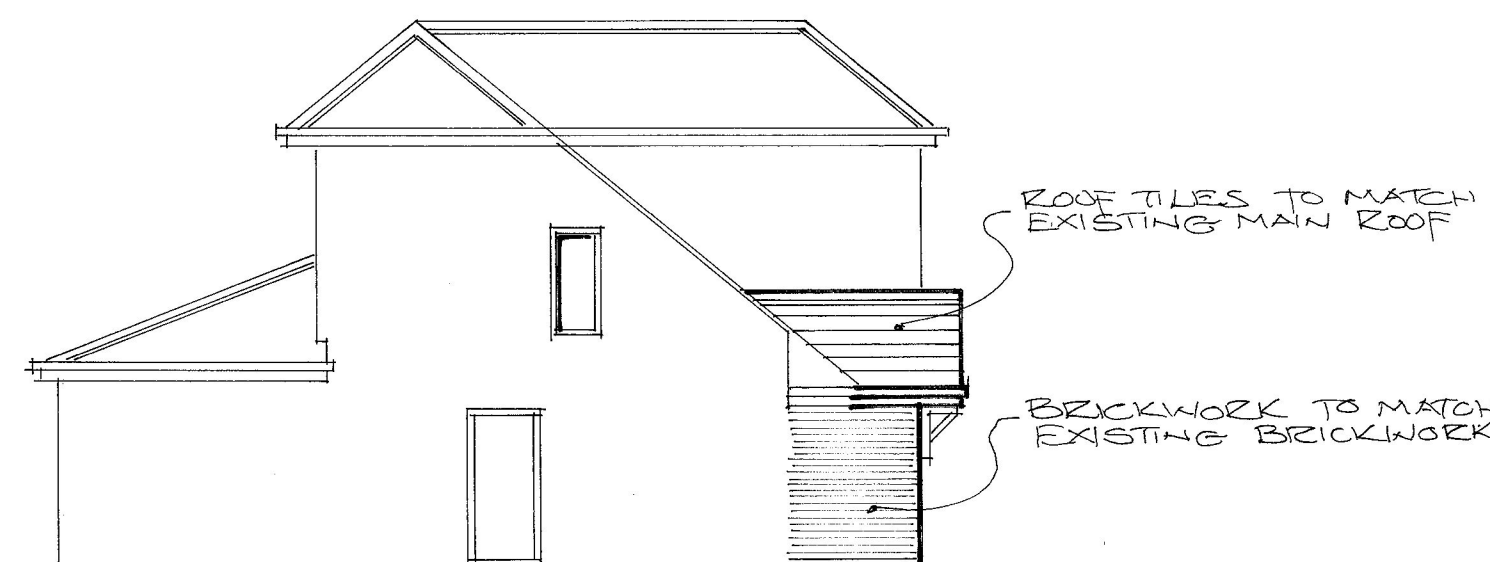


PROPOSED SIDE ELEVATION




PROPOSED FRONT ELEVATION

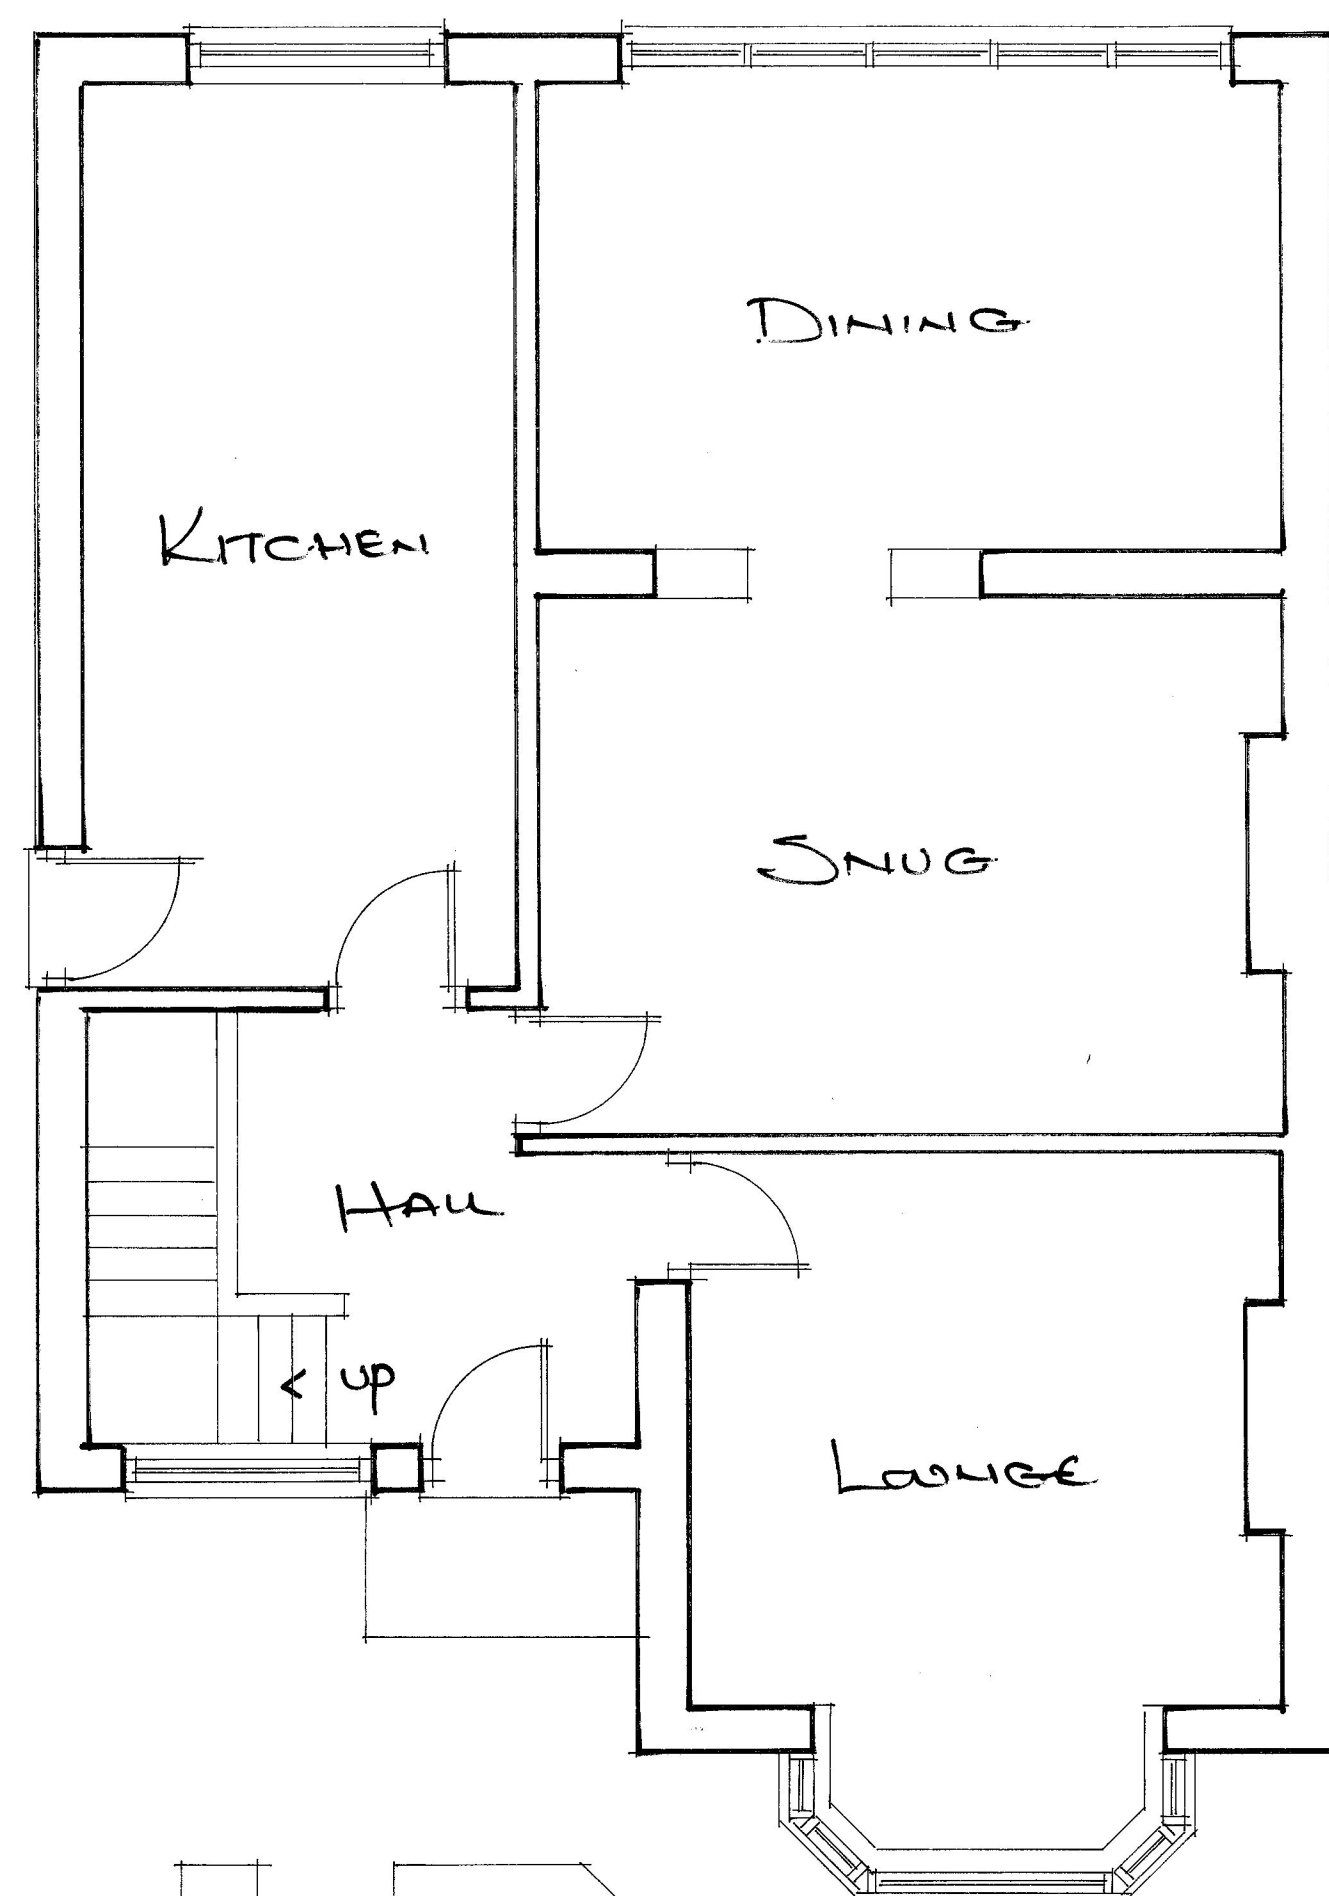

EXISTING GROUND FLOOR LAYOUT

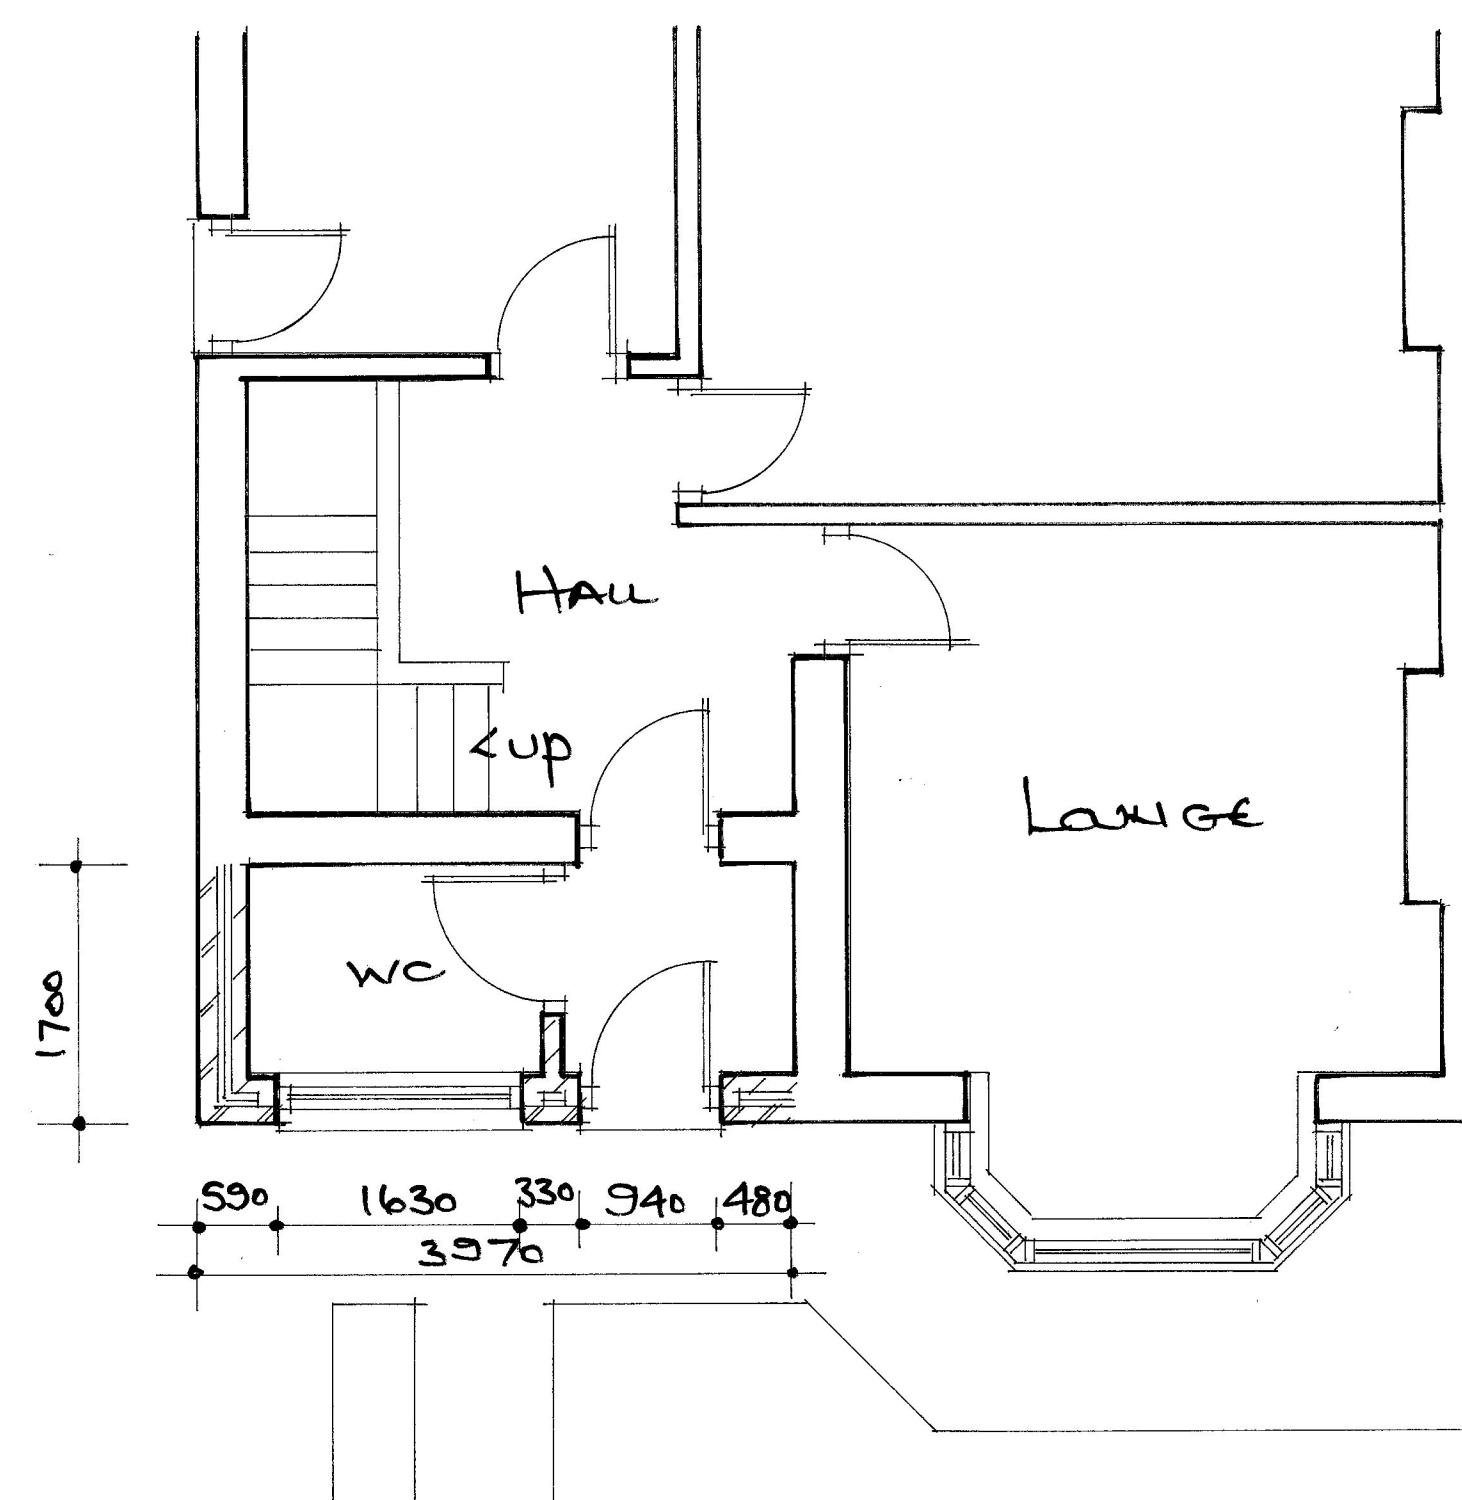

PROPOSED GROUND FLOOR LAYOUT

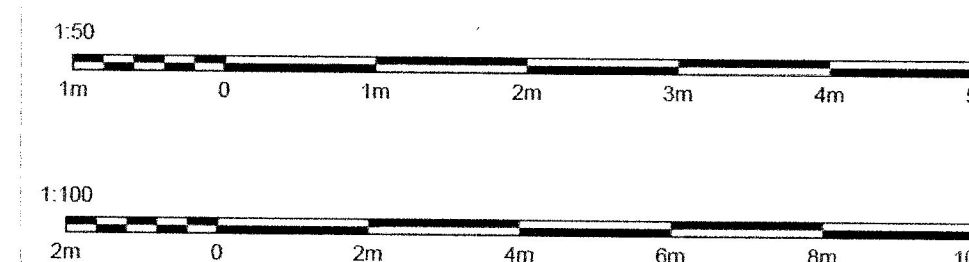

SITE 427 BURY AND BOLTON ROAD, RADCLIFFE, M26 4LJ.			
PROJECT PROPOSED SINGLE STOREY FRONT PORCH EXTENSION.			
TITLE EXISTING AND PROPOSED PLANS AND ELEVATIONS			
SCALE 1:50 1:100 @A1	DATE NOV 2025	DRAWN AJL	DRAWING NO BBR/PL/25/001

