


All dimensions are to be checked on site. This drawing shall not be scaled to ascertain dimensions.

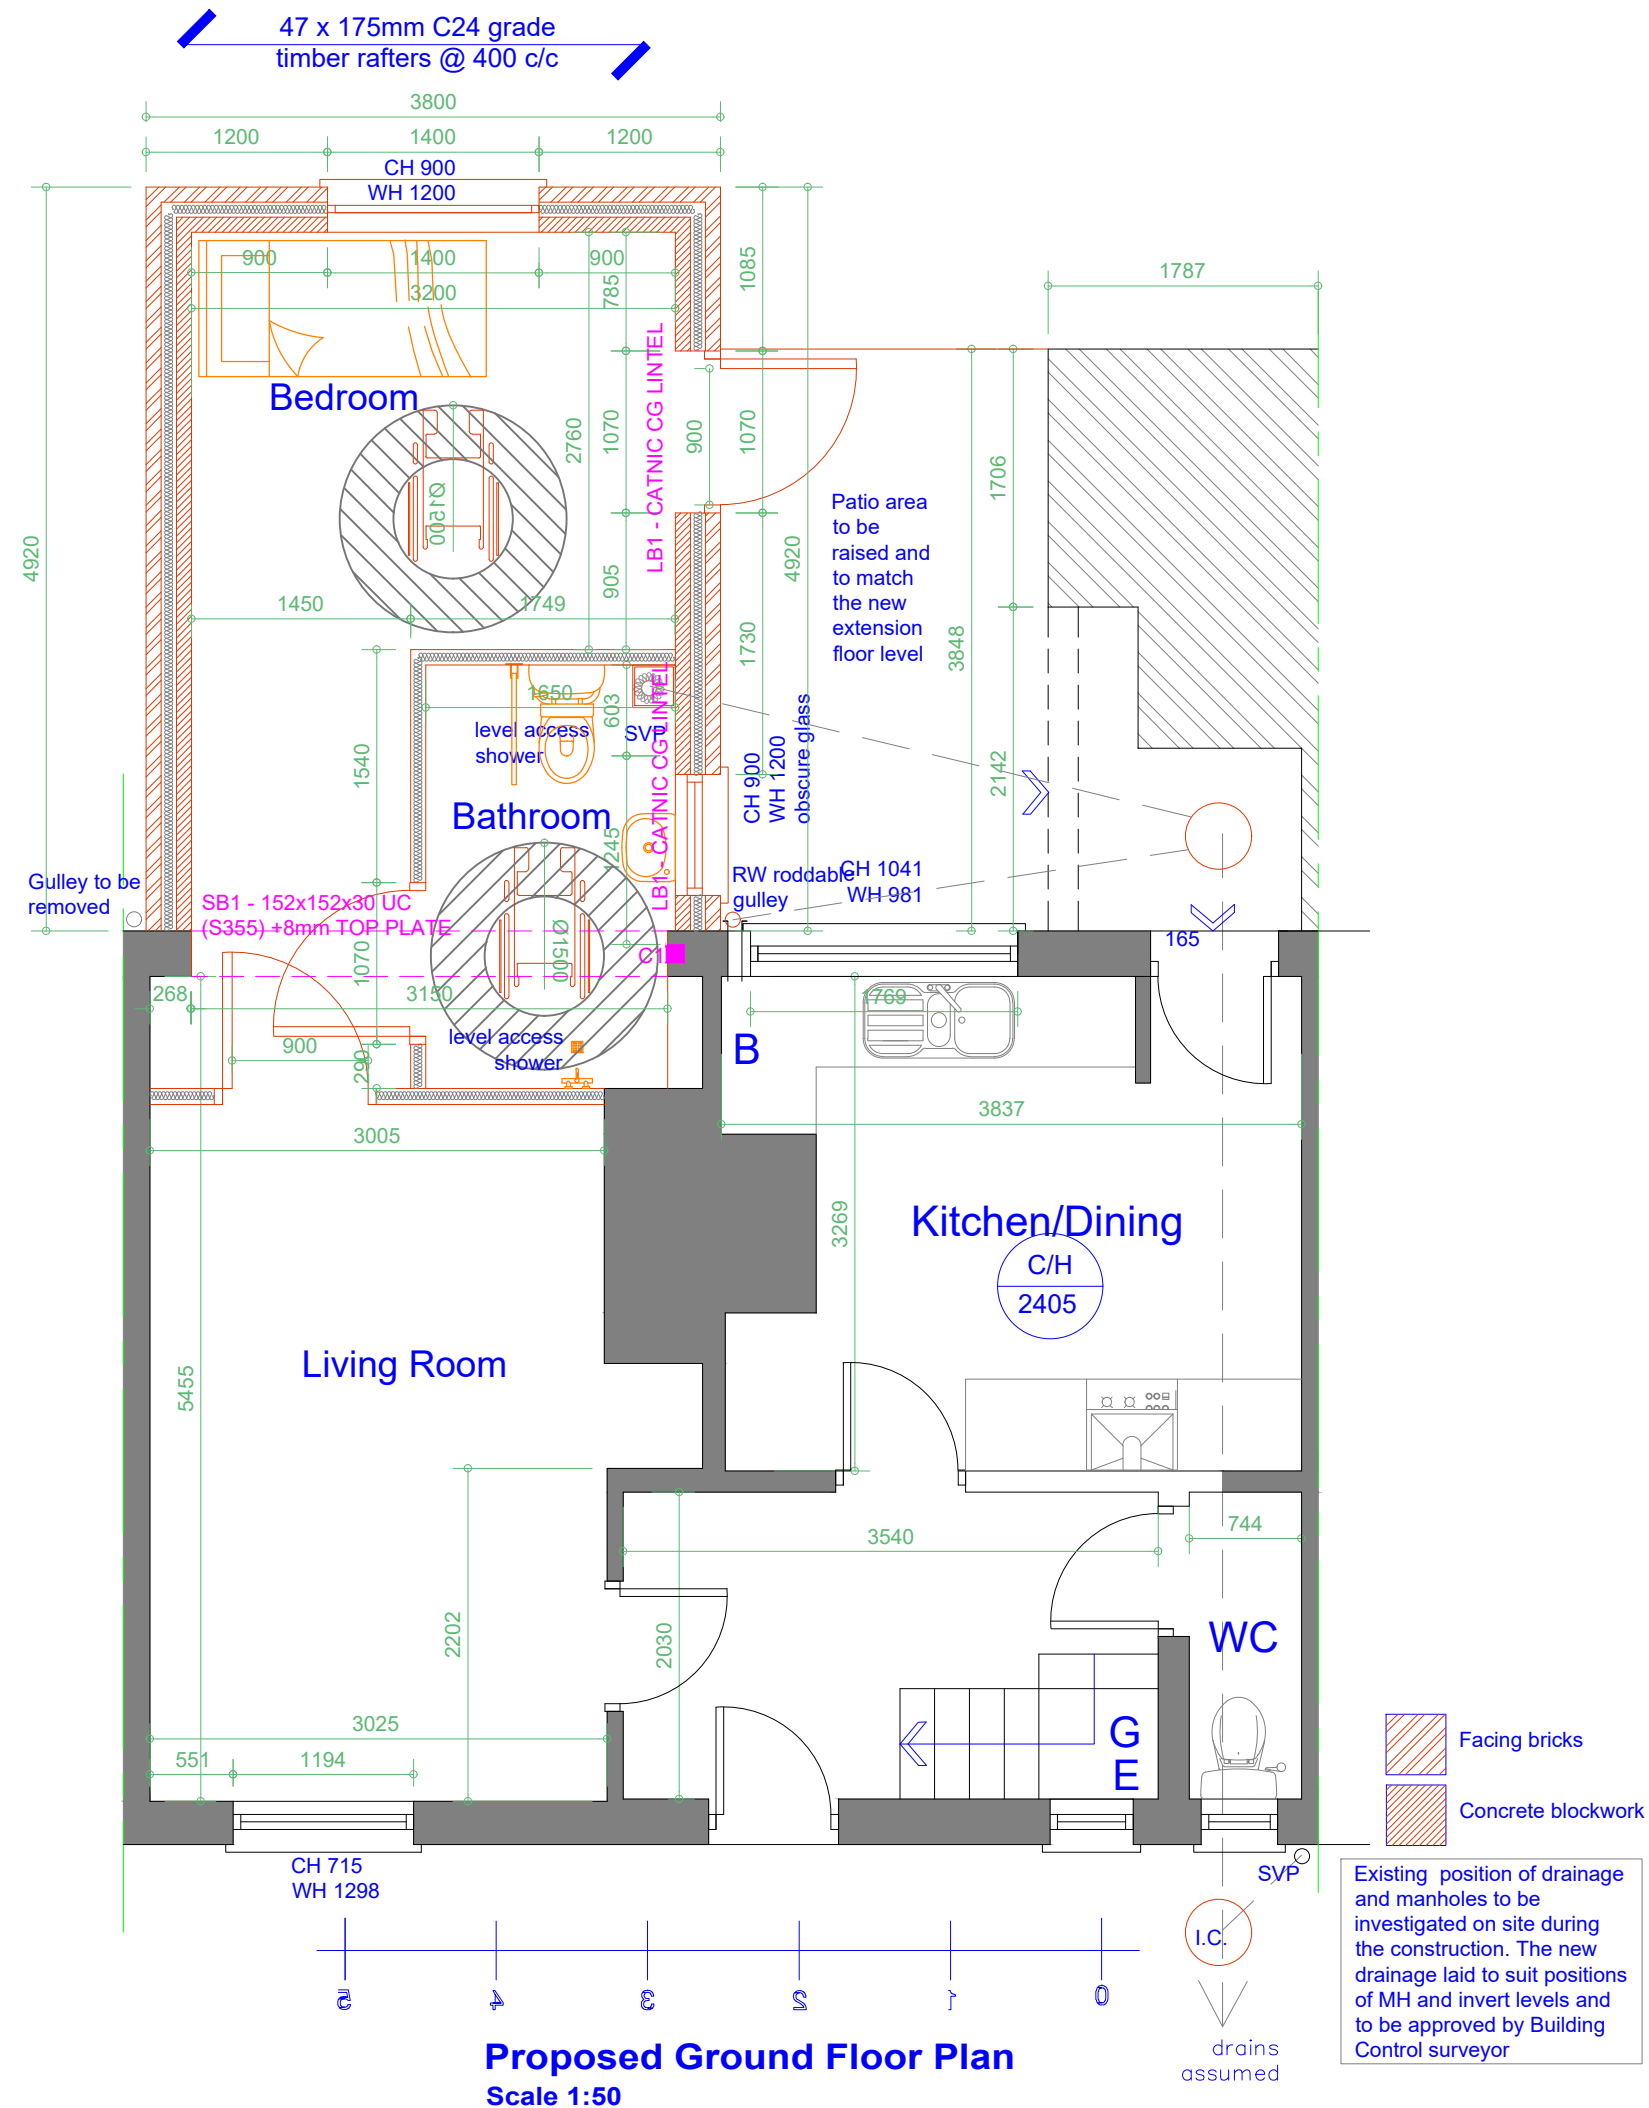

Rev	Date	Description
-----	------	-------------

Issued For : INFORMATION PURPOSES ONLY

Client
Mr. Chris Rybczinski (Bury MBC)

Project
6 Hazel Avenue, BL8 3EQ
Proposed single storey DDA rear extension.

Scheme - Drawing Title

Proposed Ground Floor Plan.

02	Date	13.11.25
Drawing No.	Revision	Scale 1:50 @A3



Plans To Build It Ltd
Tel: 0161 728 5730
Mob: 07741175755
www.planstobuildit.com