



All dimensions are to be checked on site. This drawing shall not be scaled to ascertain dimensions.

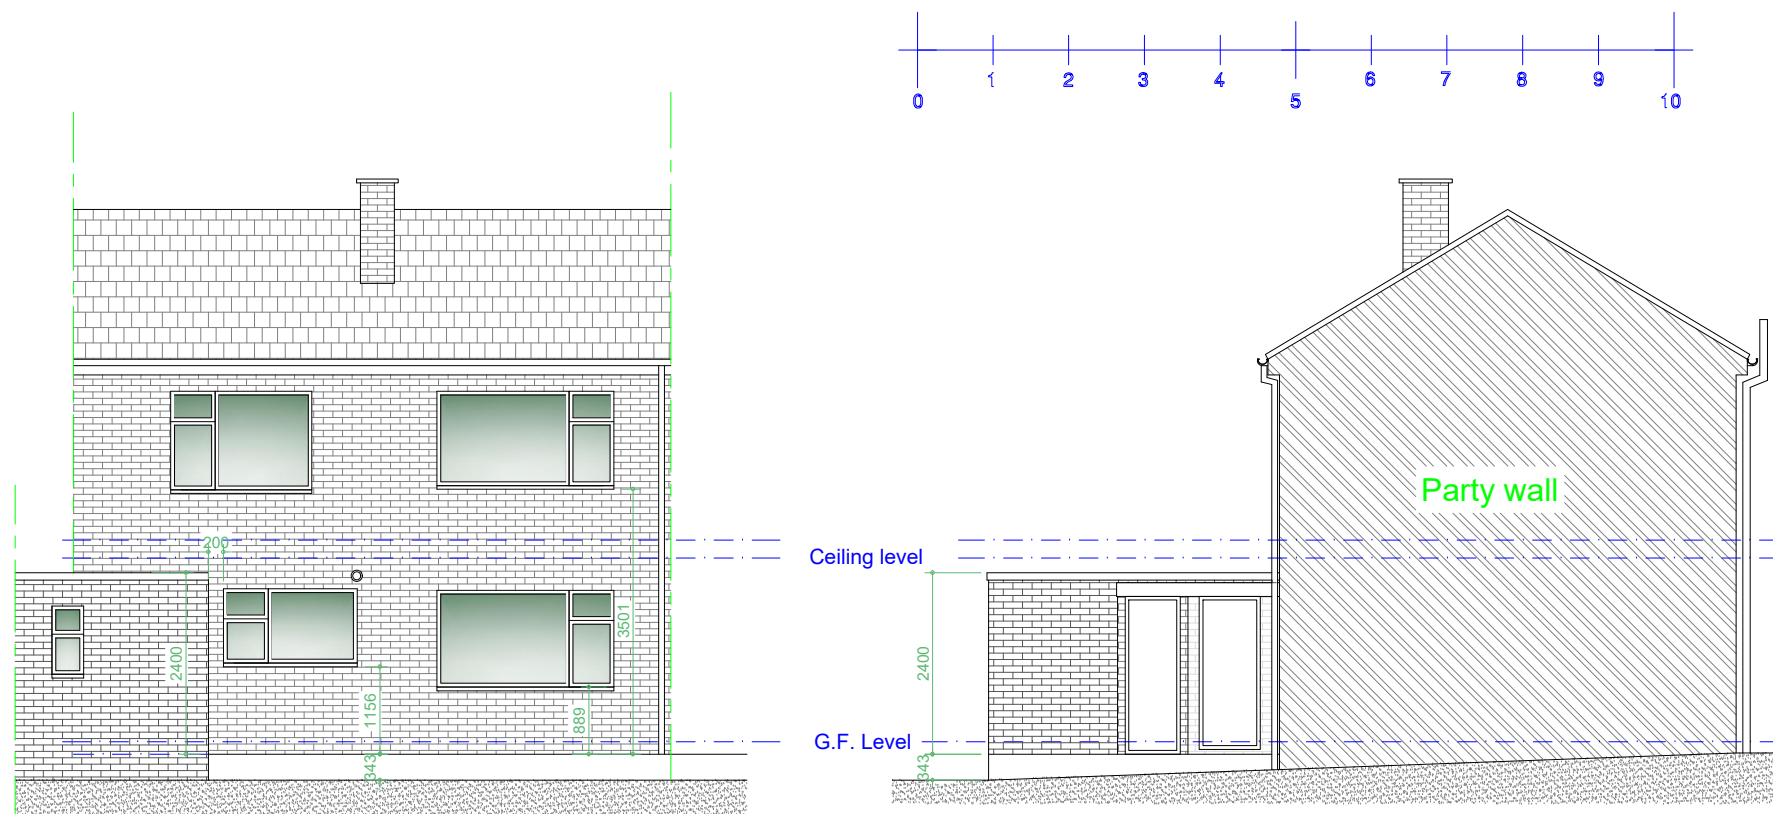


Existing Rear Elevation

Scale 1:100

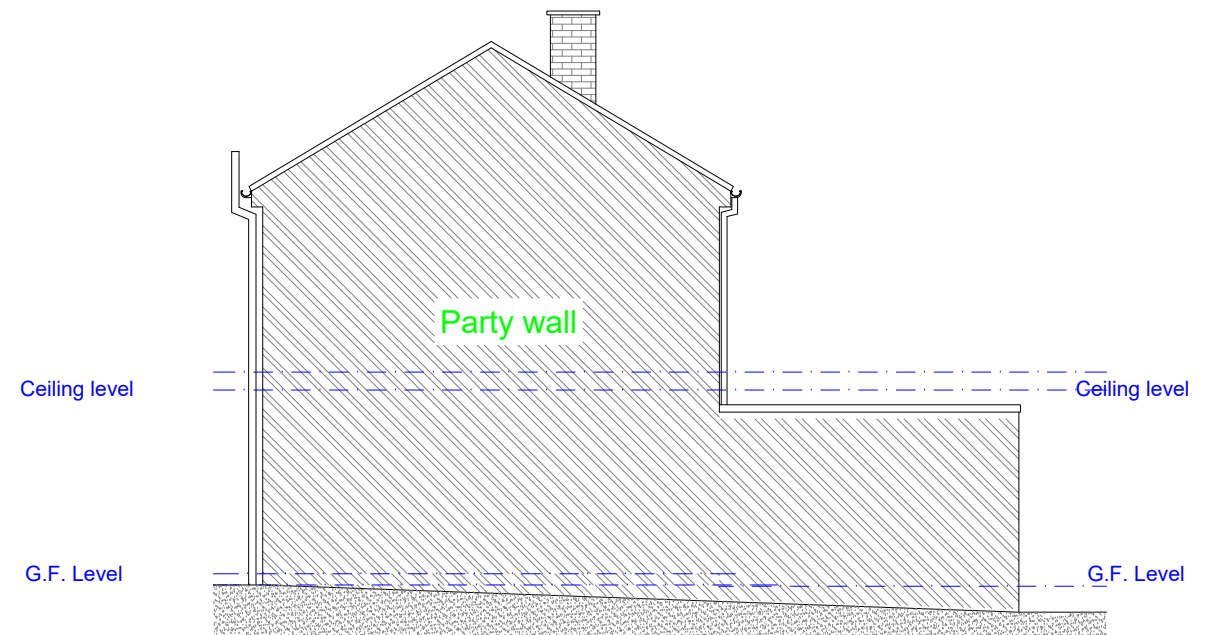


Existing L/H Side Party Wall Elevation

Scale 1:100

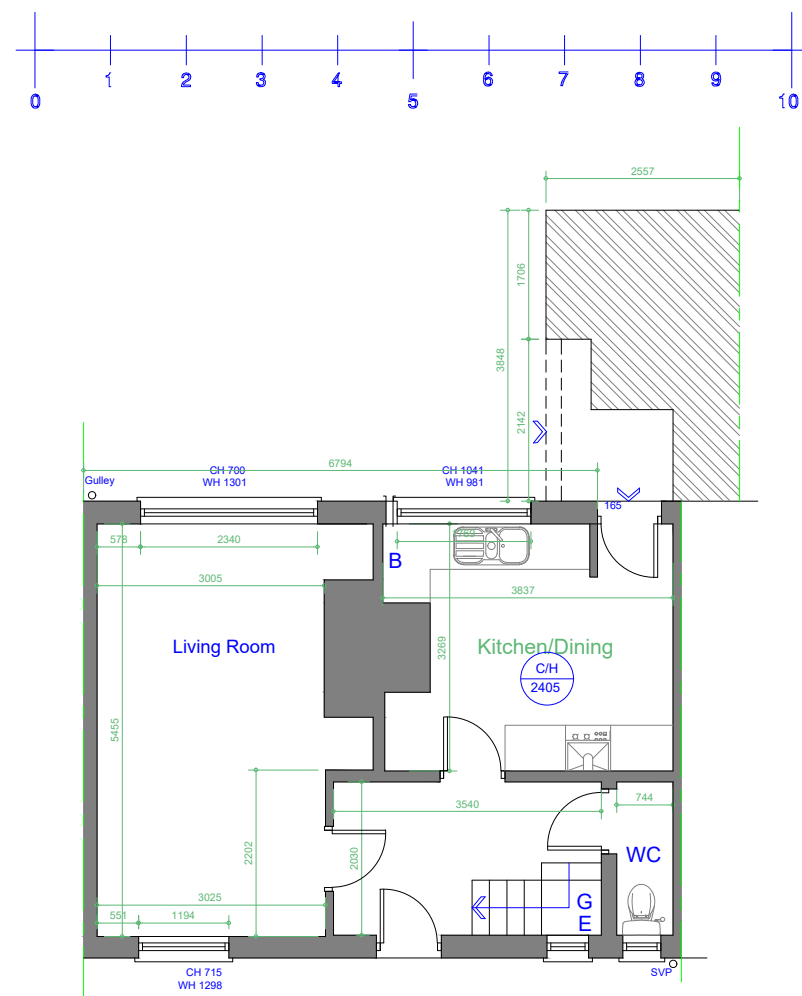

Existing Ground Floor Plan

Scale 1:100

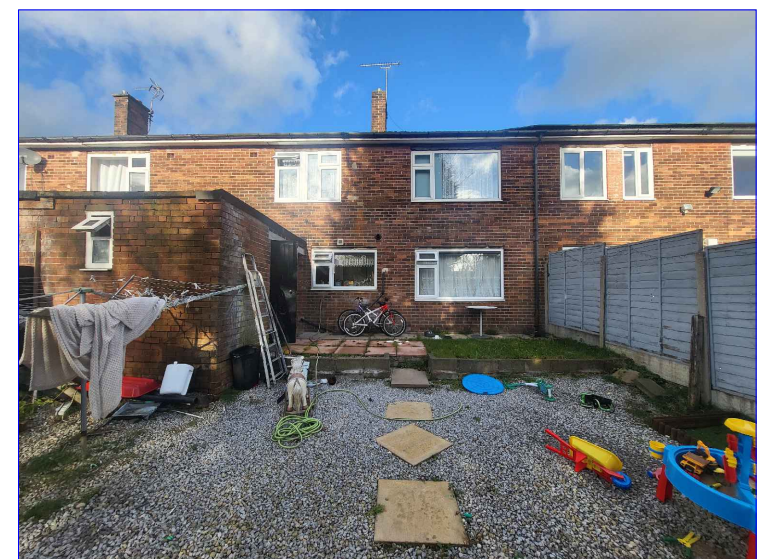

Rev	Date	Description
-----	------	-------------

Issued For : **INFORMATION PURPOSES ONLY**

Client
Mr. Chris Rybczinski (Bury MBC)

Project
6 Hazel Avenue, BL8 3EQ
Proposed single storey DDA rear extension.

Scheme - Drawing Title
Existing Floor Plans and Elevations.

01	Date	13.11.25
Drawing No.	Revision	Scale 1:100 @A3



Plans To Build It Ltd
Tel: 0161 728 5730
Mob: 07741175755
www.planstobuildit.com