


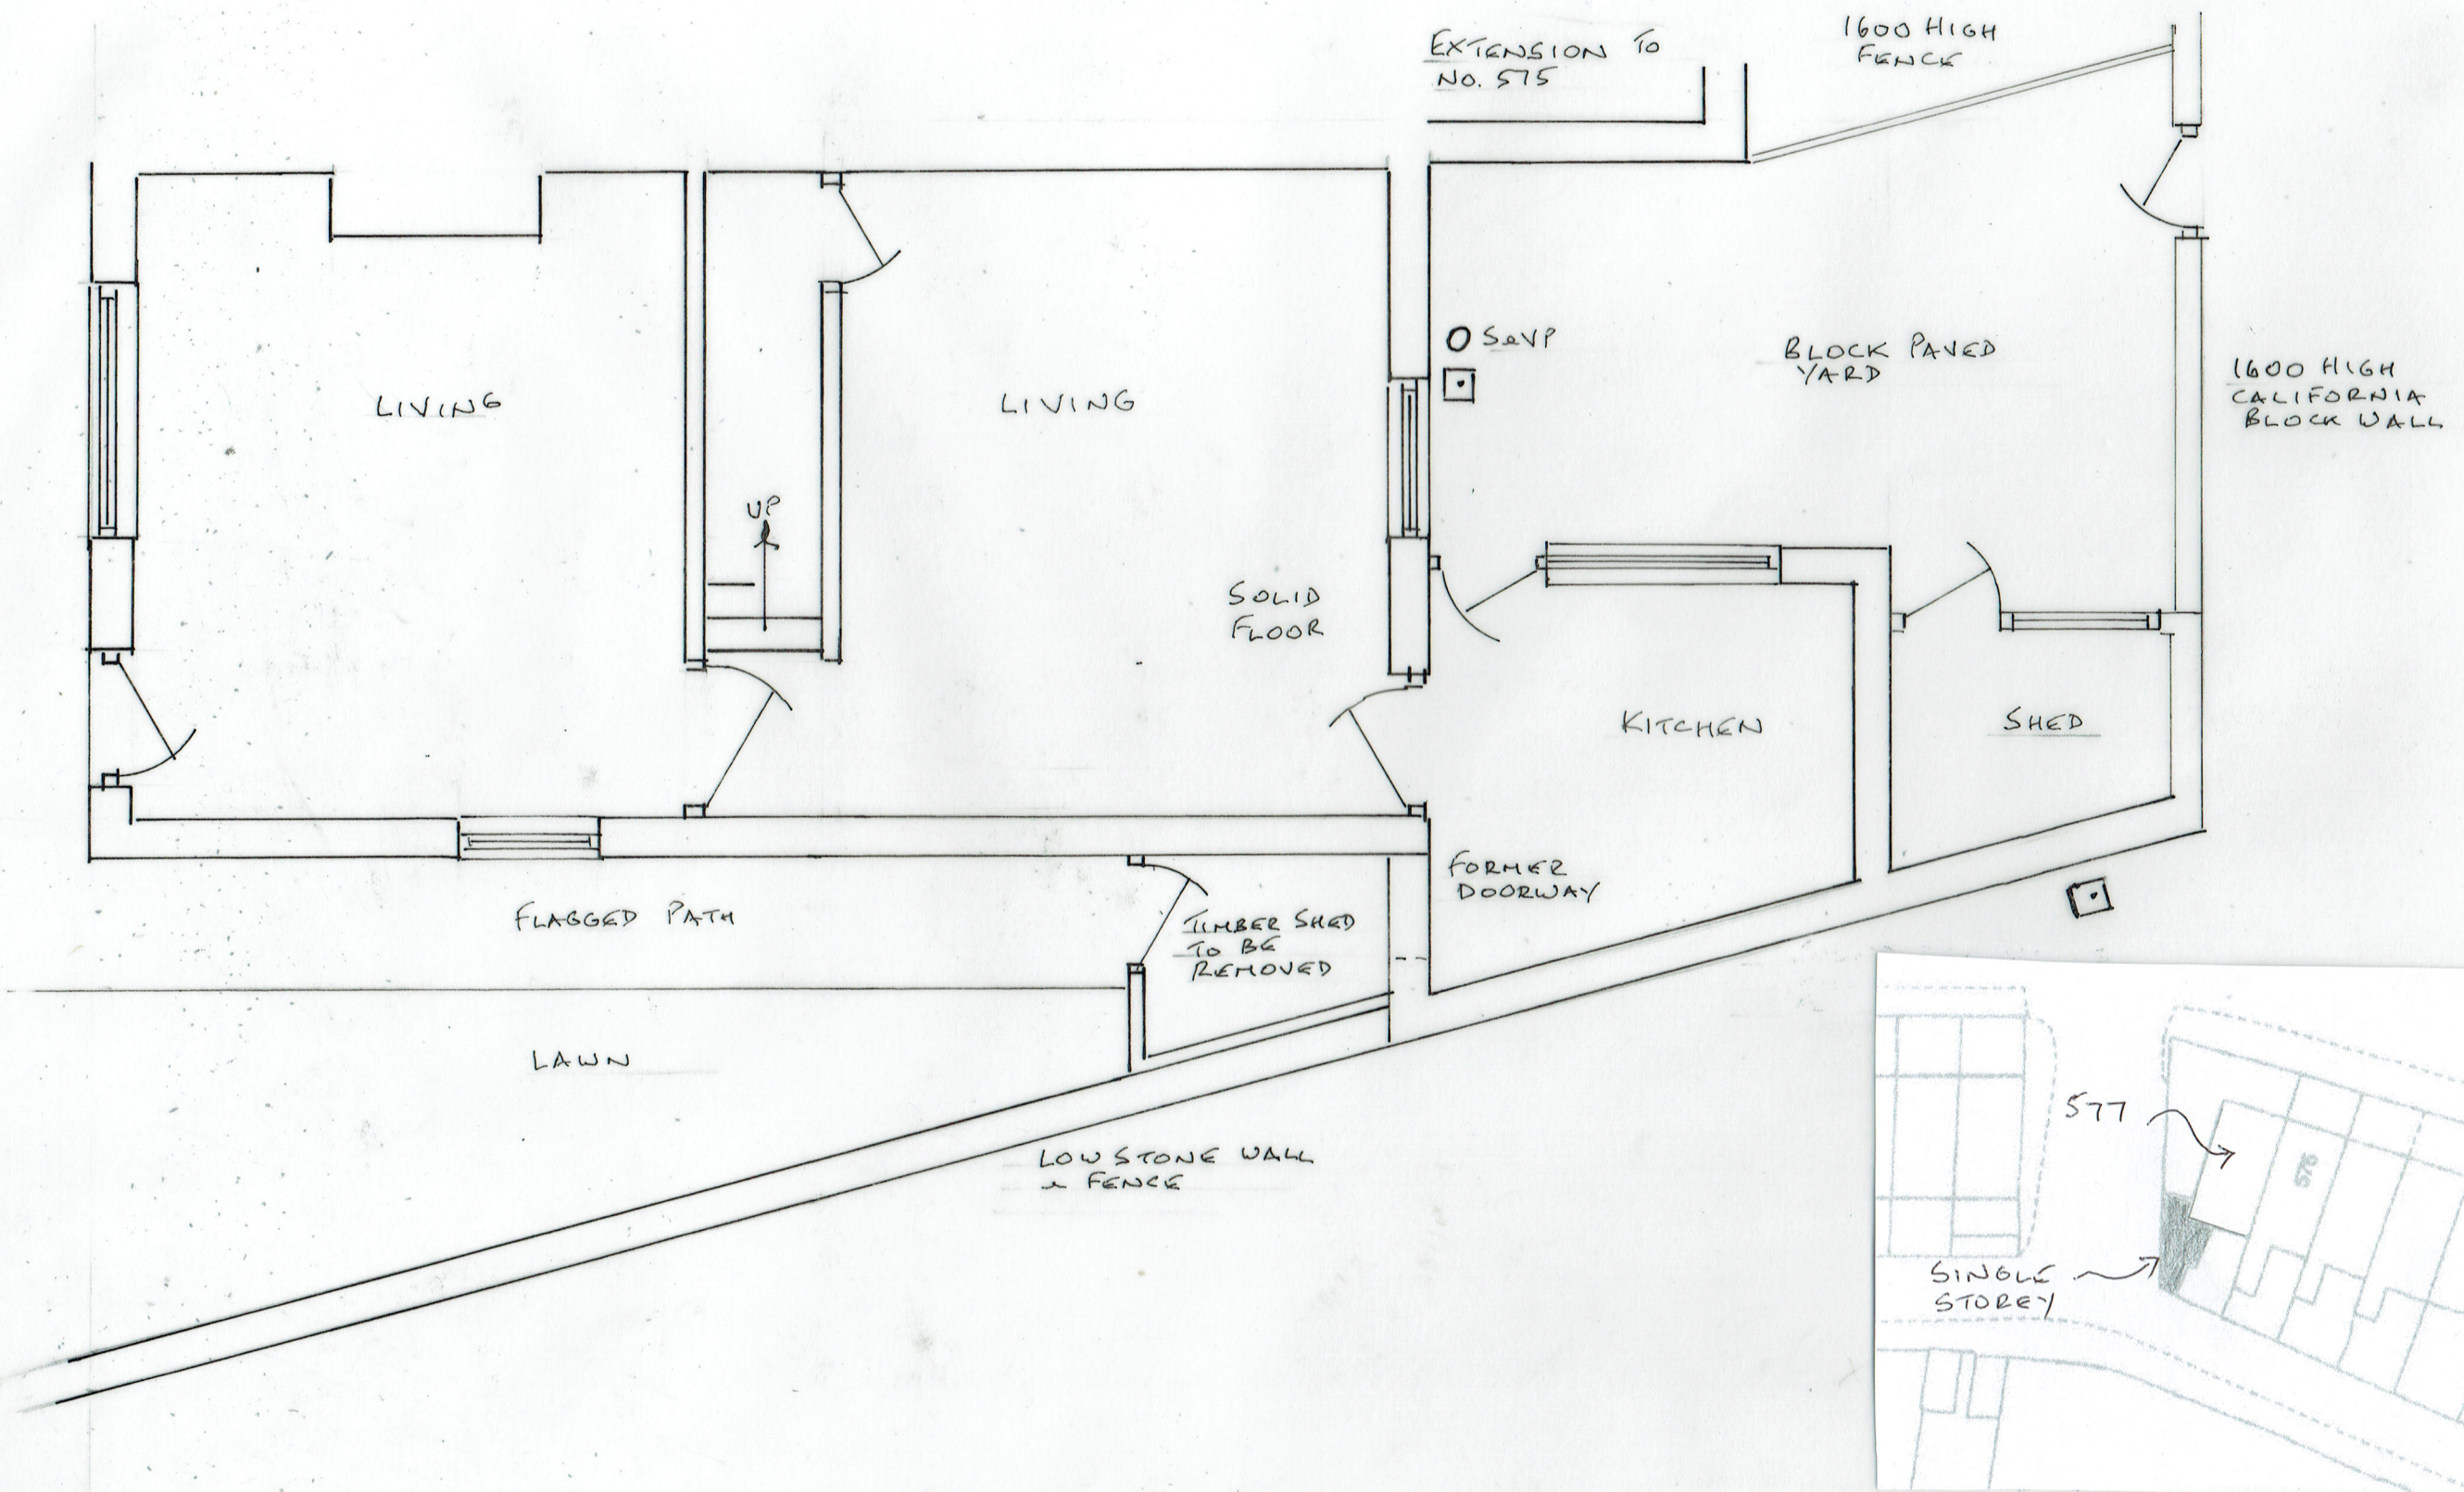

1. EXISTING PLAN

SITE PLAN (1:500)

0 ————— 5
METRES
SCALE 1:50 @ A3

23/02/2023

23/12/01

SINGLE STOREY SIDE & REAR EXTENSION
577 WALSHAW ROAD, WALSHAW BL8 3AF