




EXISTING SIDE ELEVATION
SCALE 1:100

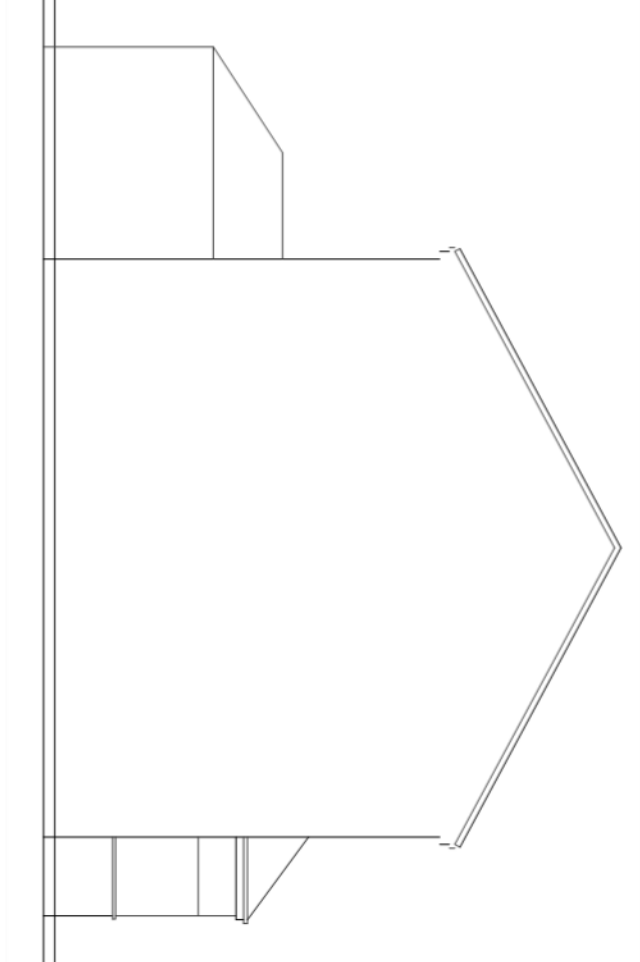


EXISTING SIDE ELEVATION
SCALE 1:100

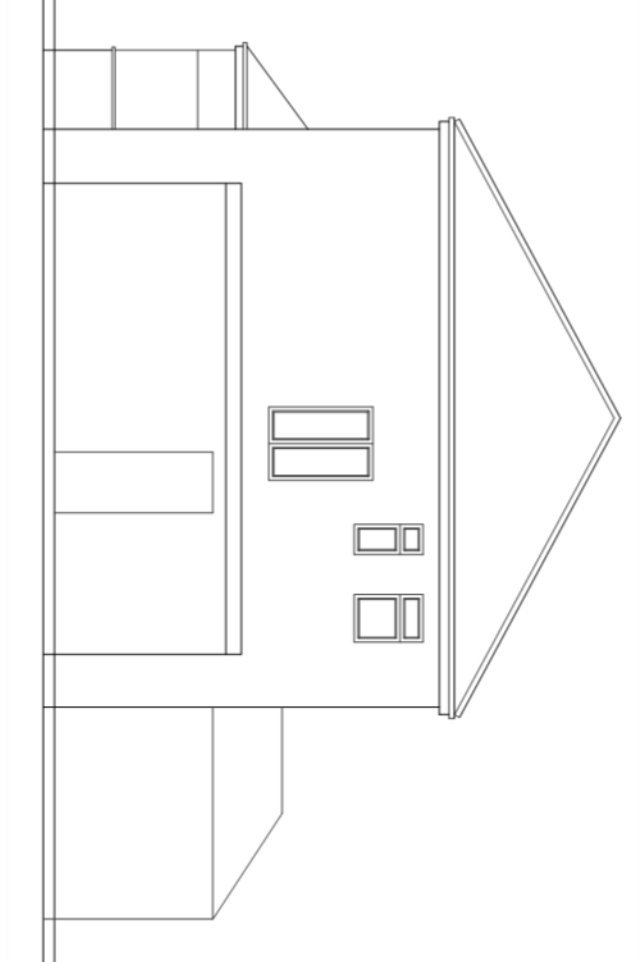


EXISTING FRONT ELEVATION
SCALE 1:100

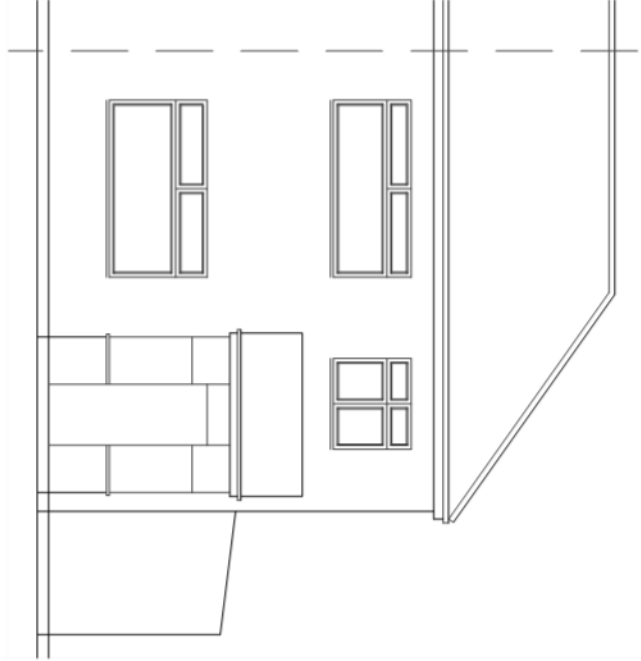


EXISTING REAR ELEVATION
SCALE 1:100

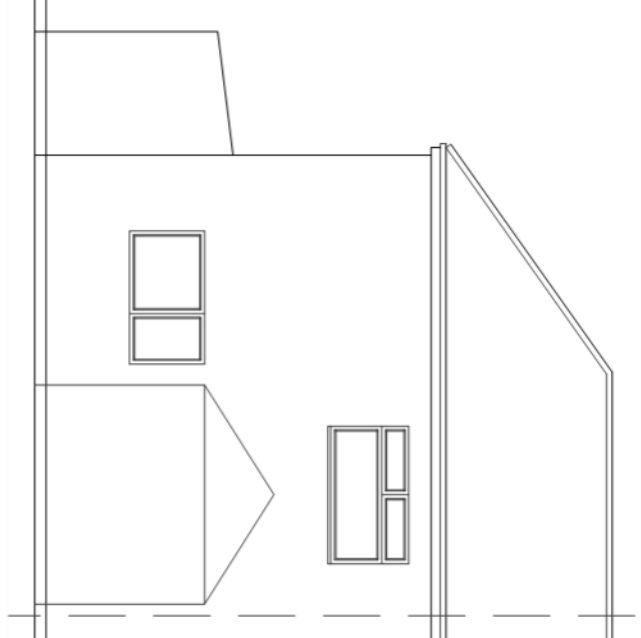


EXISTING GROUND FLOOR PLAN
SCALE 1:100

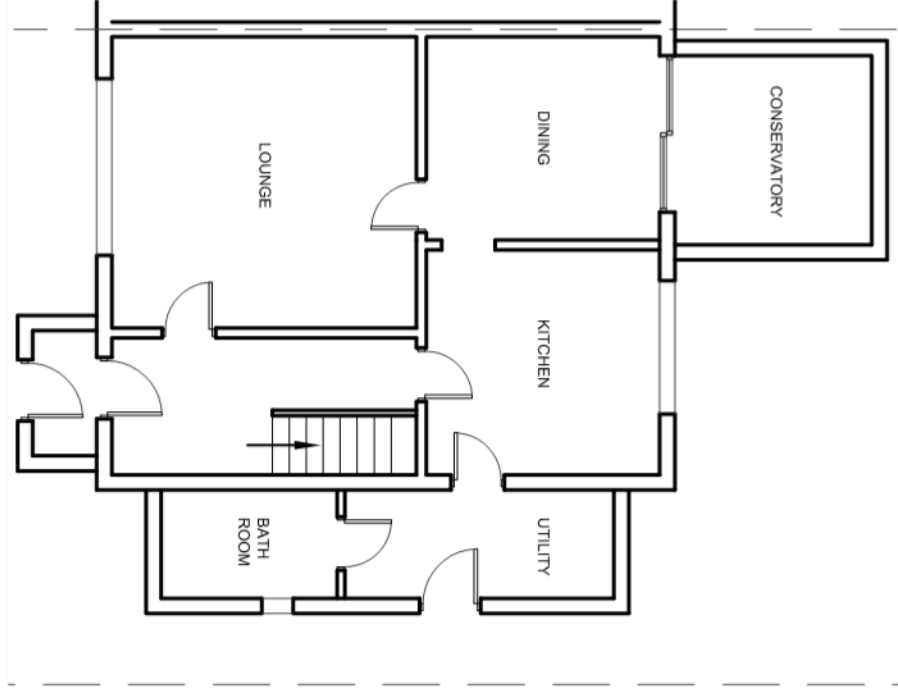


EXISTING FIRST FLOOR PLAN
SCALE 1:100

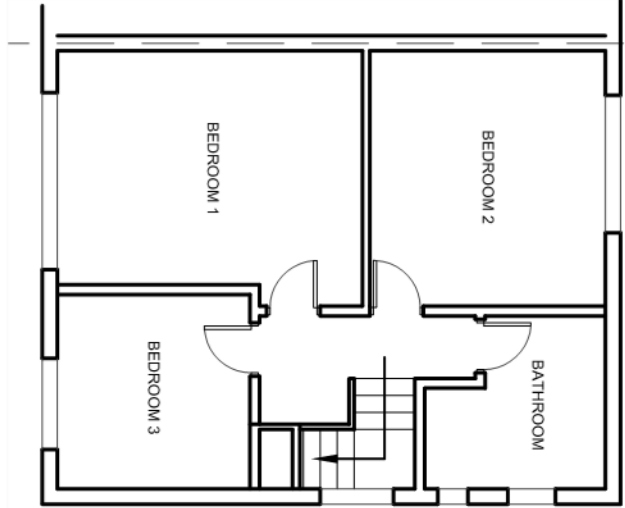


PROPOSED FRONT ELEVATION
SCALE 1:100

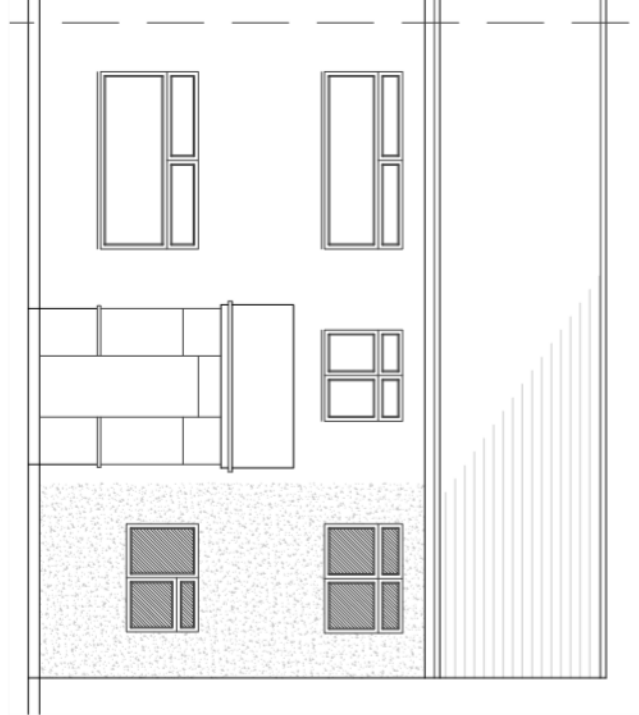


PROPOSED SIDE ELEVATION
SCALE 1:100

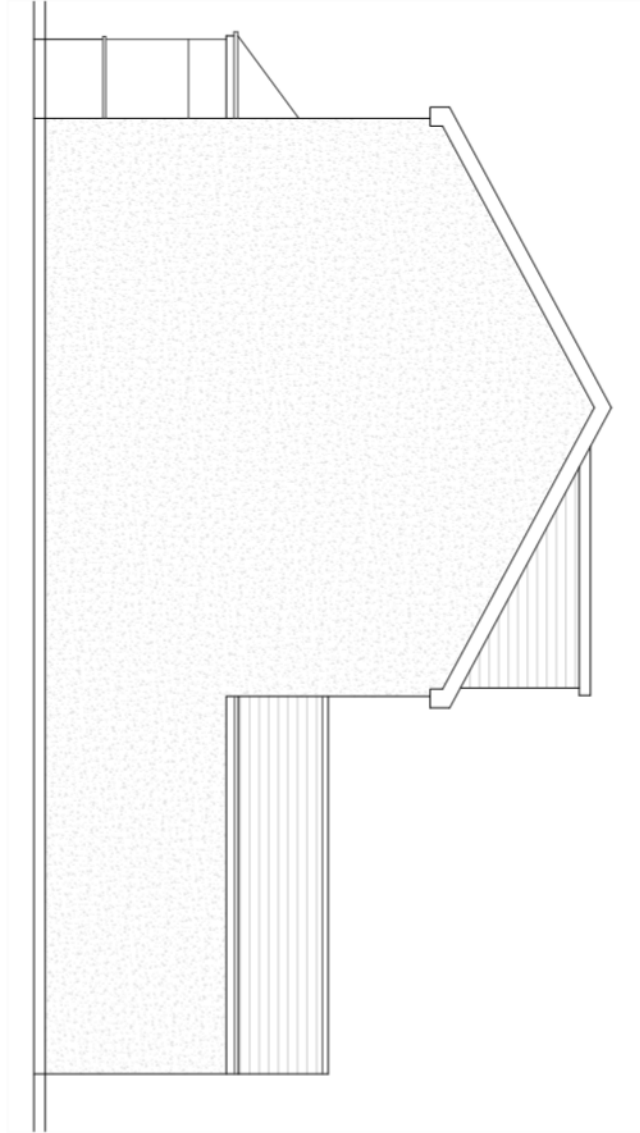


PROPOSED REAR ELEVATION
SCALE 1:100

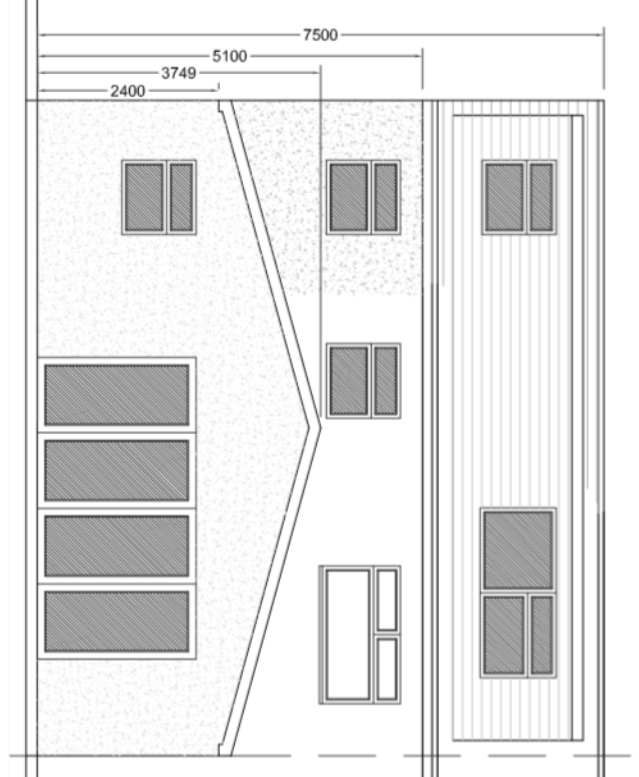


PROPOSED SIDE ELEVATION
SCALE 1:100

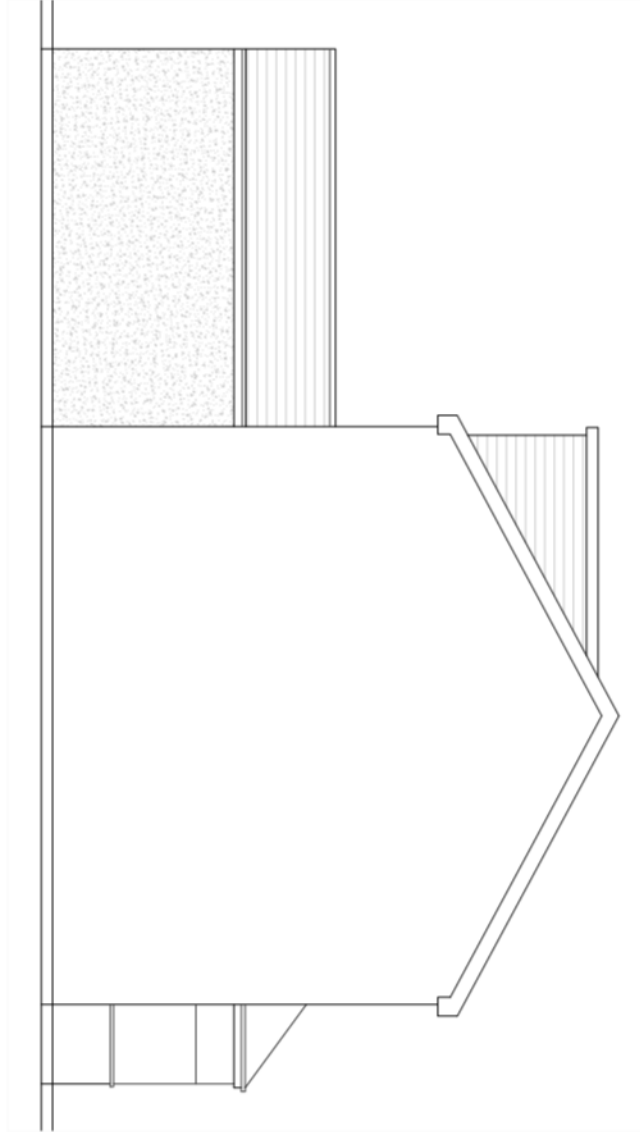


PROPOSED GROUND FLOOR PLAN
SCALE 1:100

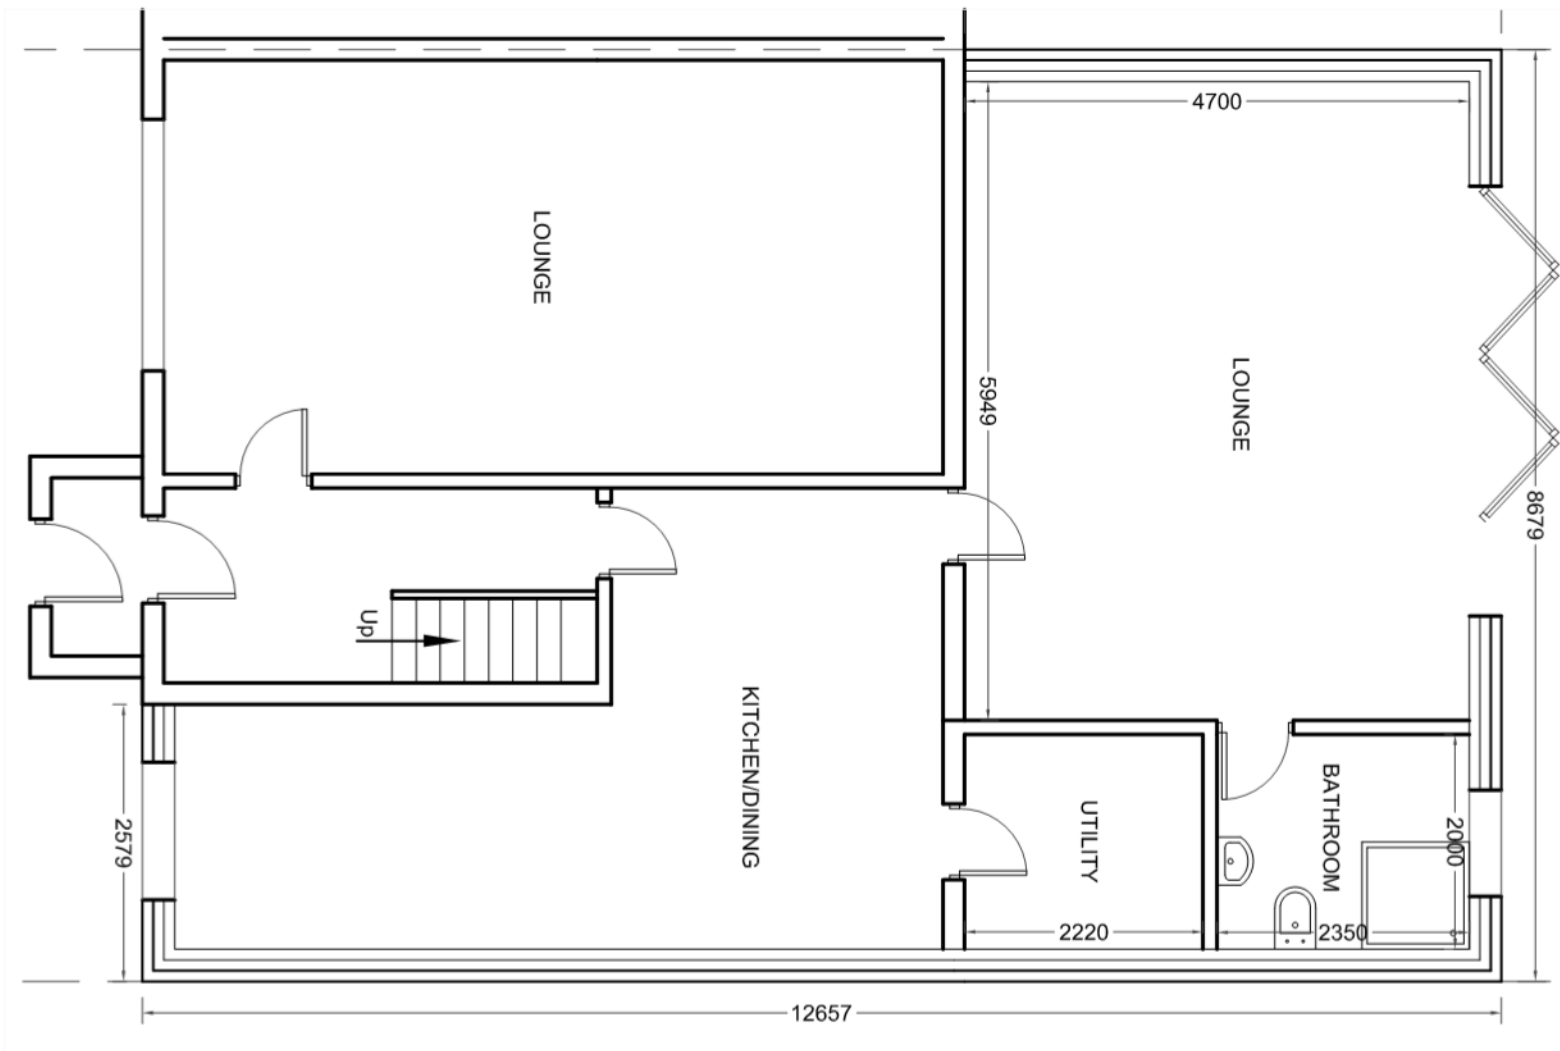

PROPOSED DORMER FLOOR PLAN
SCALE 1:100

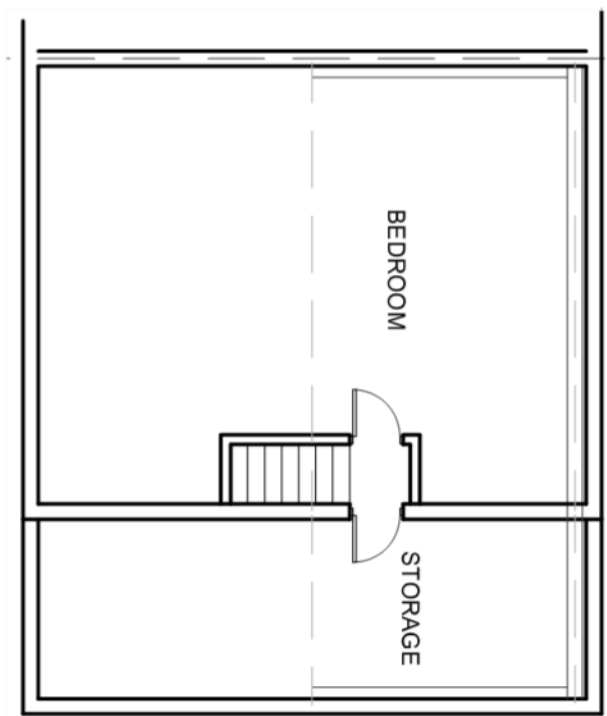

PROPOSED FIRST FLOOR PLAN
SCALE 1:100

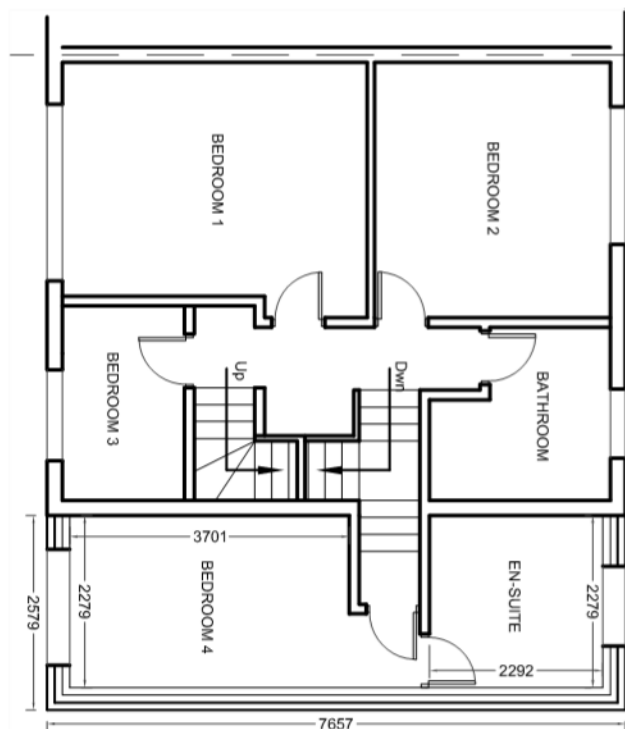

This drawing is the copyright of the ARCHITECTURAL CONSULTANT and no reproduction is allowed without prior permission. All Drawings must be checked, and amended prior to construction. Do not scale from this drawing. Do not scale from this drawing. Do not scale from this drawing.				Scale See DWG @A3			
DRAWING ISSUE:				Drawing No. Client			
☐ DRAFT PROPOSALS				5400/001 HR SAVED HUSBAND SAVED			
☒ PLANNING APPROVAL				Drawn By Project			
☐ BUILDING REGULATIONS				Z.S. PROPOSED DOUBLE STOREY SIDE EXTENSION			
☐ TENDERING				Checked By Revision			
☐ CONSTRUCTION				Z.S. EXISTING & PROPOSED PLANS			
Email: z.s.ahmed@gmail.com				Date			
Tel: 0775555233							