
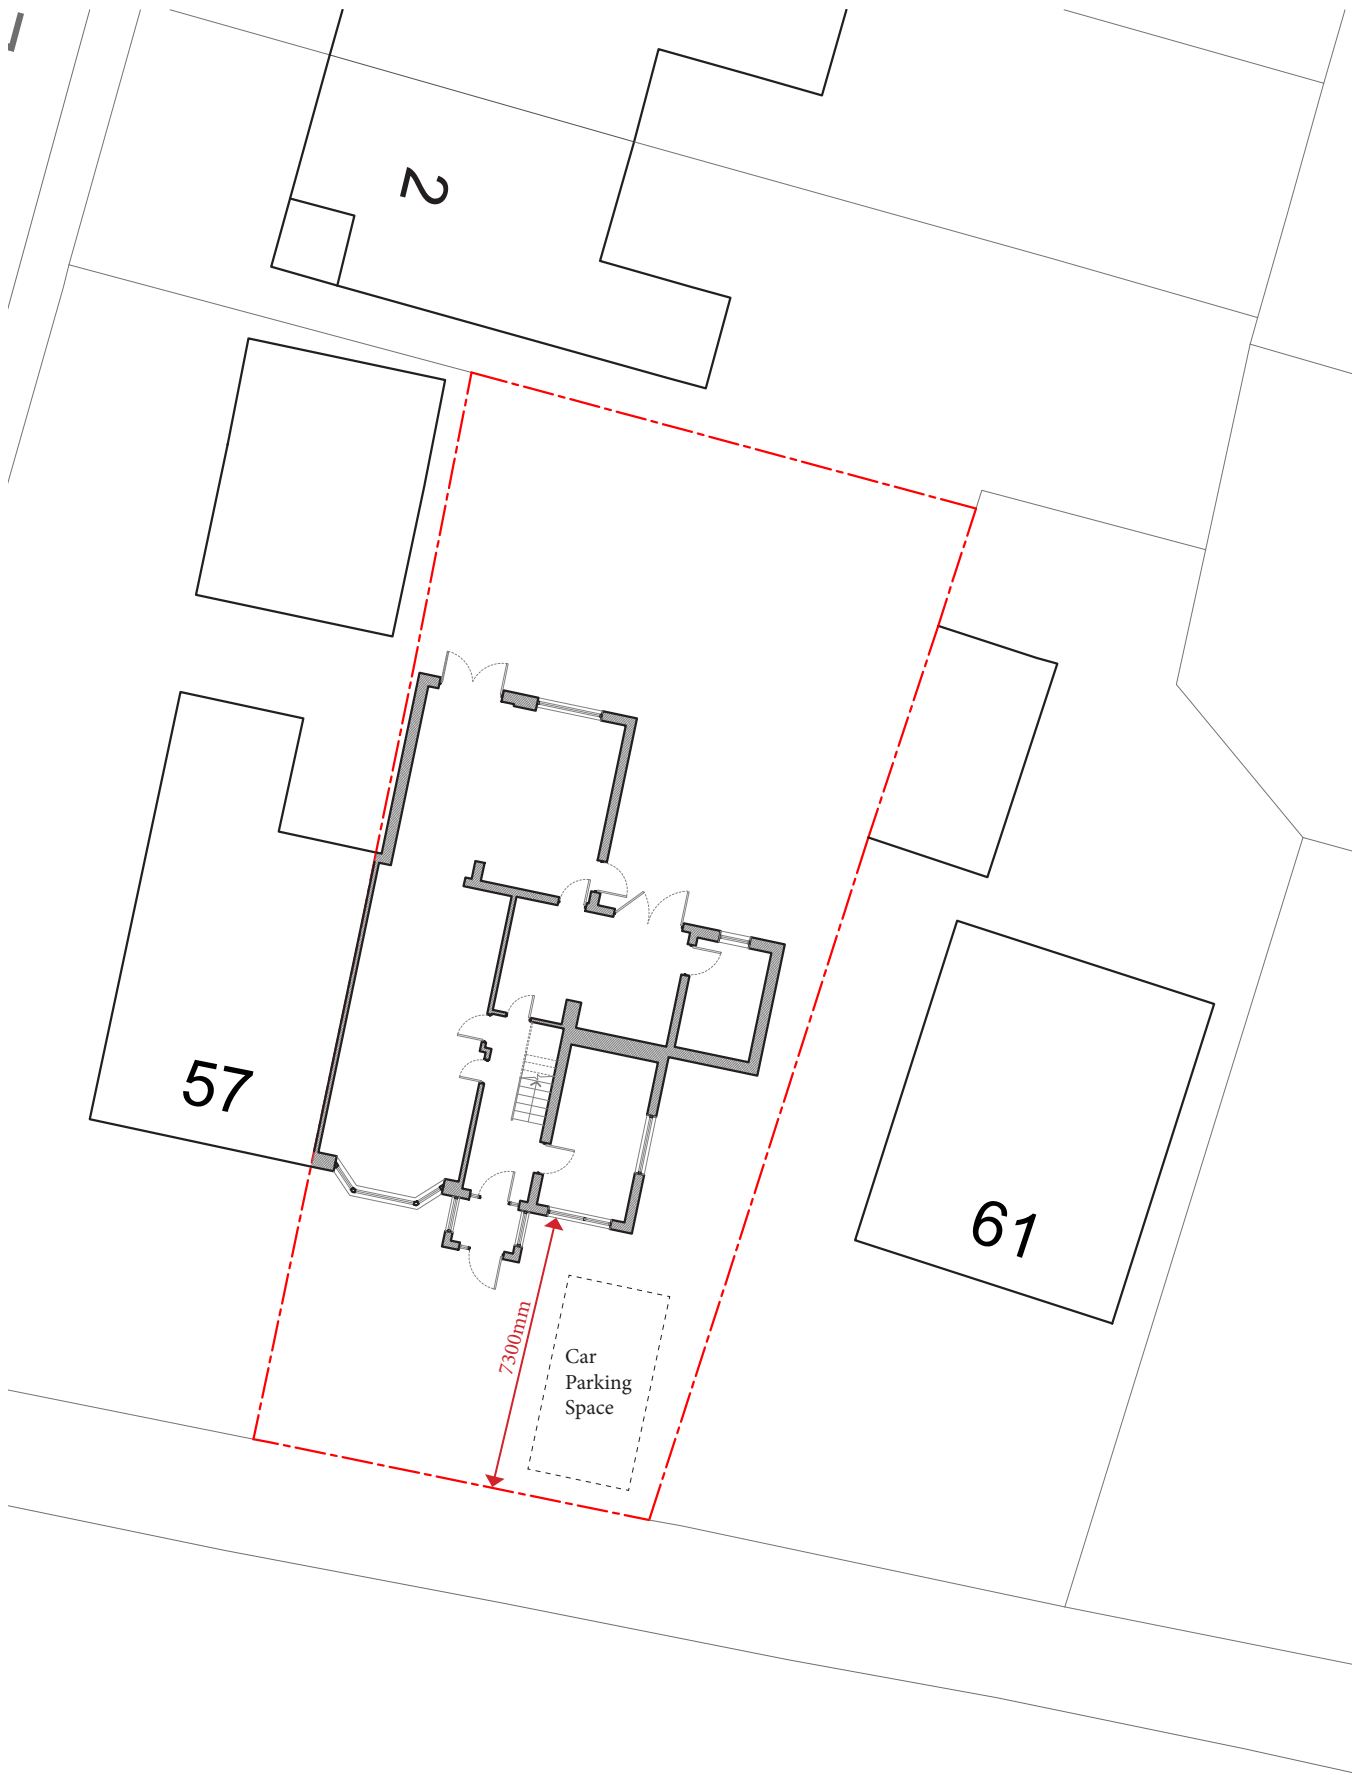


EXISTING SITE PLAN
1:200 @ A3

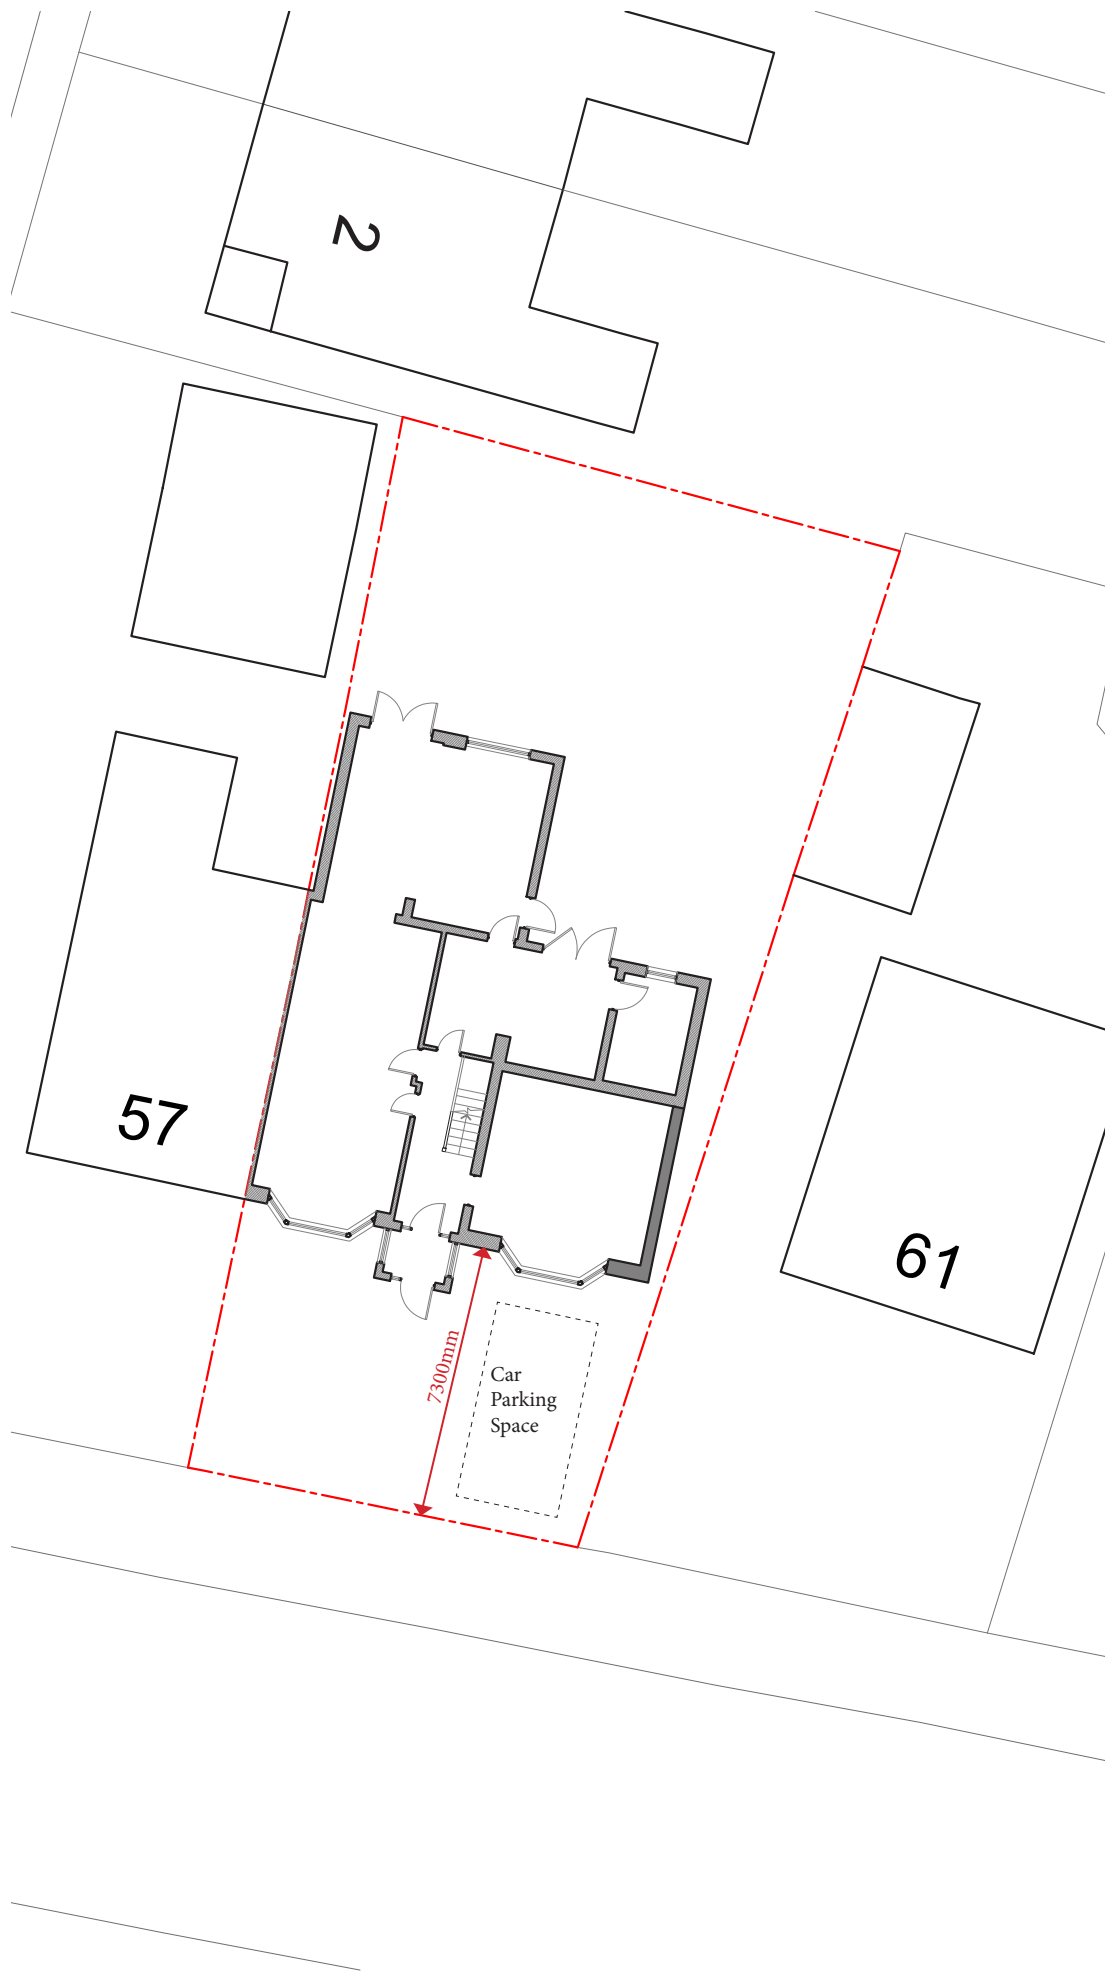

PROPOSED SITE PLAN
1:200 @ A3

Dimensioning

Figured dimensions only to be taken from these designs and drawings. Work to annotated dimensions only. All dimensions to be checked on site. Architectural designers to be informed immediately of any discrepancies before work proceeds. Drawings are to be read in conjunction with relevant specifications, structural engineers and service engineers' drawings.

Rev	Date	Description
-	23/07/23	Issued to client for comments
A	27/07/23	Issued for Planning



SALEEM
ARCHITECTS

Architecture | Masterplanning | Graphics

CLIENT:
Property Owner

PROJECT:
59 Meade Hill Road,
Prestwich,
M8 4LW

TITLE:
Existing / Proposed Site Plan

REV:
A

SCALE:
1:100 @ A3

DATE:
July 2023

DRAWING NO.
Sheet 5