

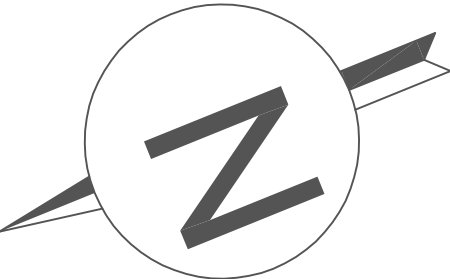


Comments
Proposed lower floor offices

6th June 2022
Version 1
All dims mm

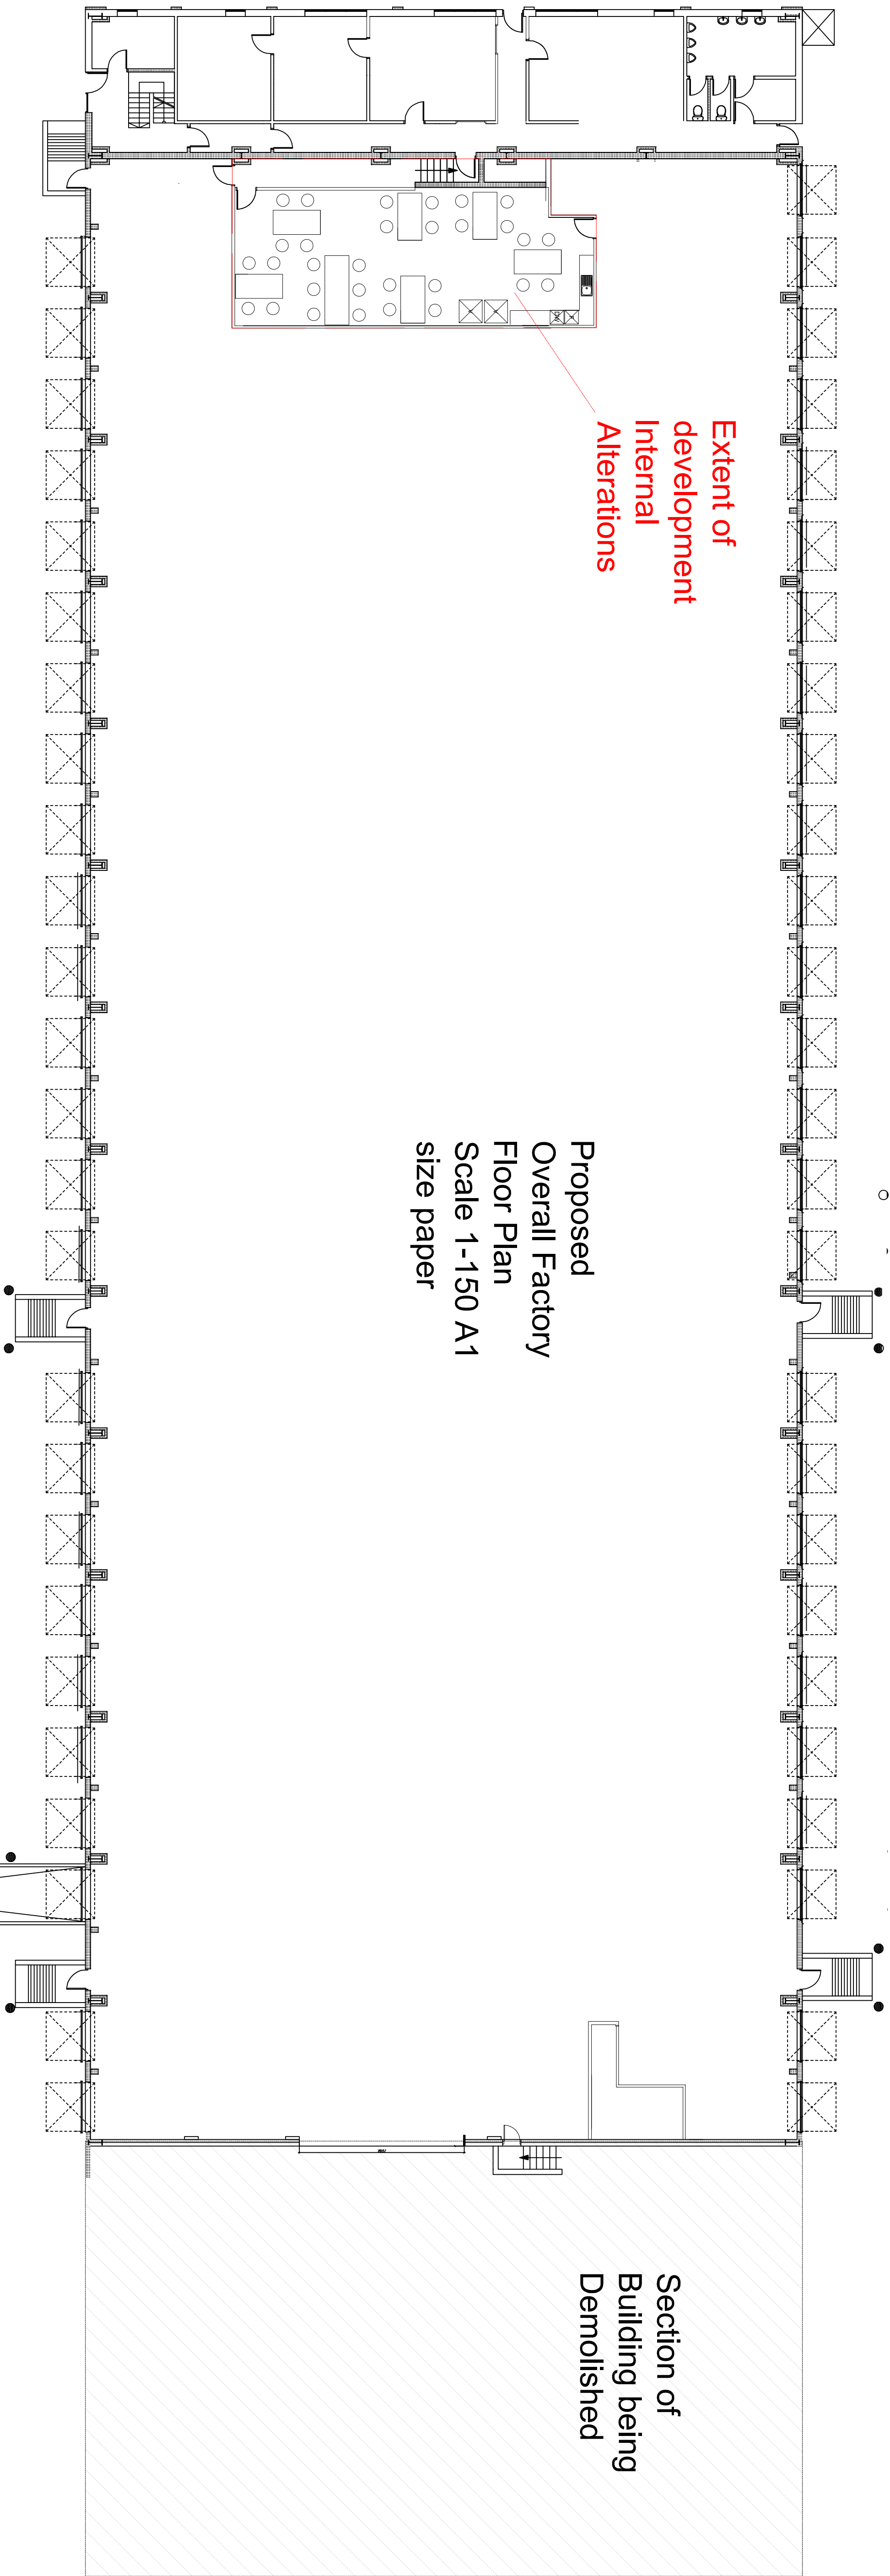

Proposed
Overall Factory
Floor Plan
Scale 1-150 A1
size paper

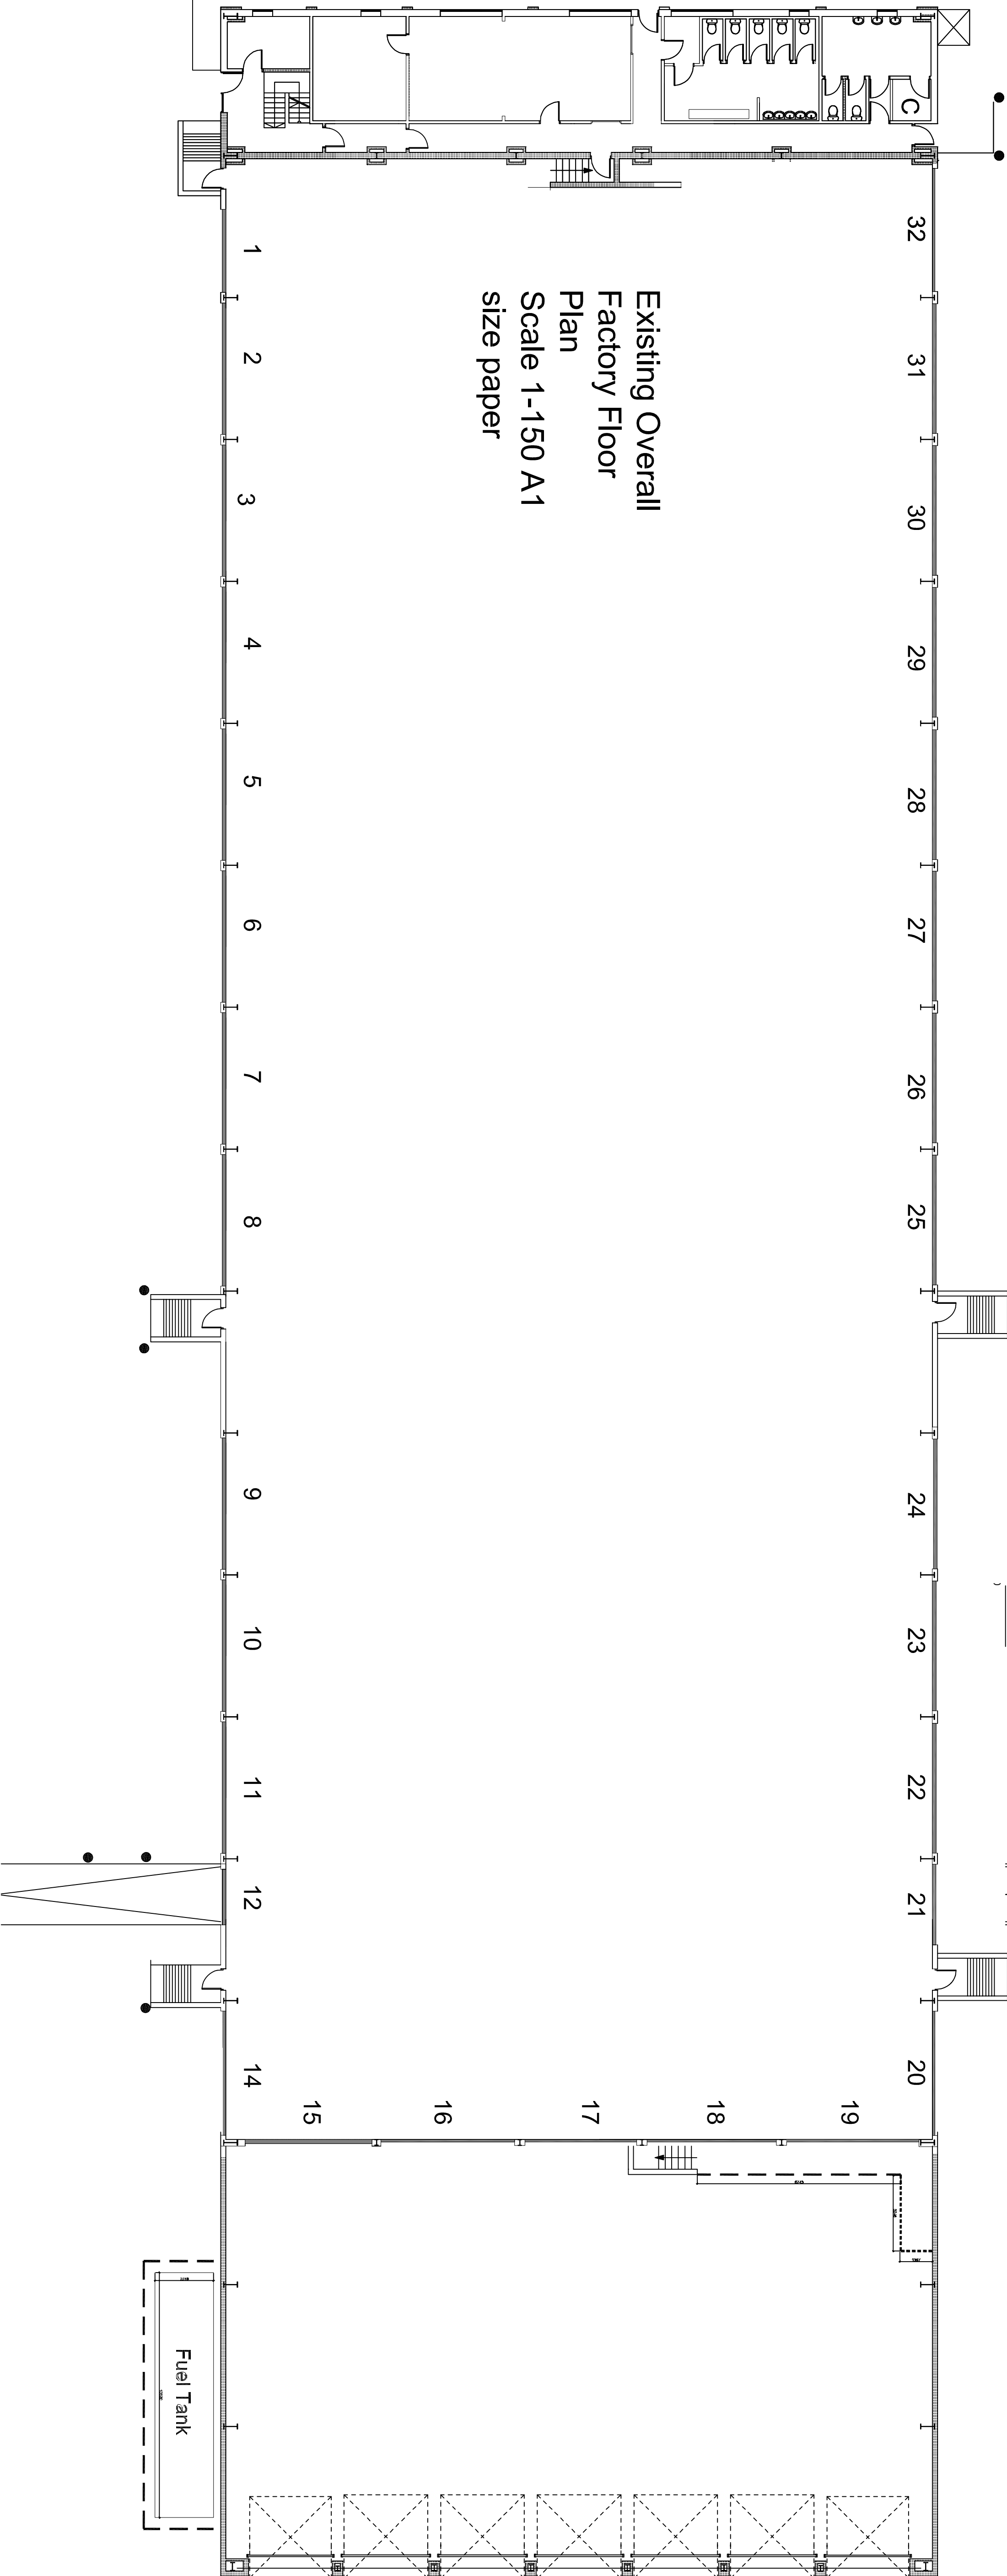

Existing Overall
Factory Floor
Plan
Scale 1-150 A1
size paper


DELIVERED EXACTLY™
1:150 @ A1

Stuart Adair stuart.adair@thedx.co.uk
Geodis Bldg, Roach Bank Rd, Bury BL9 8RQ
BUR005
Drawing No.