



DRAFT

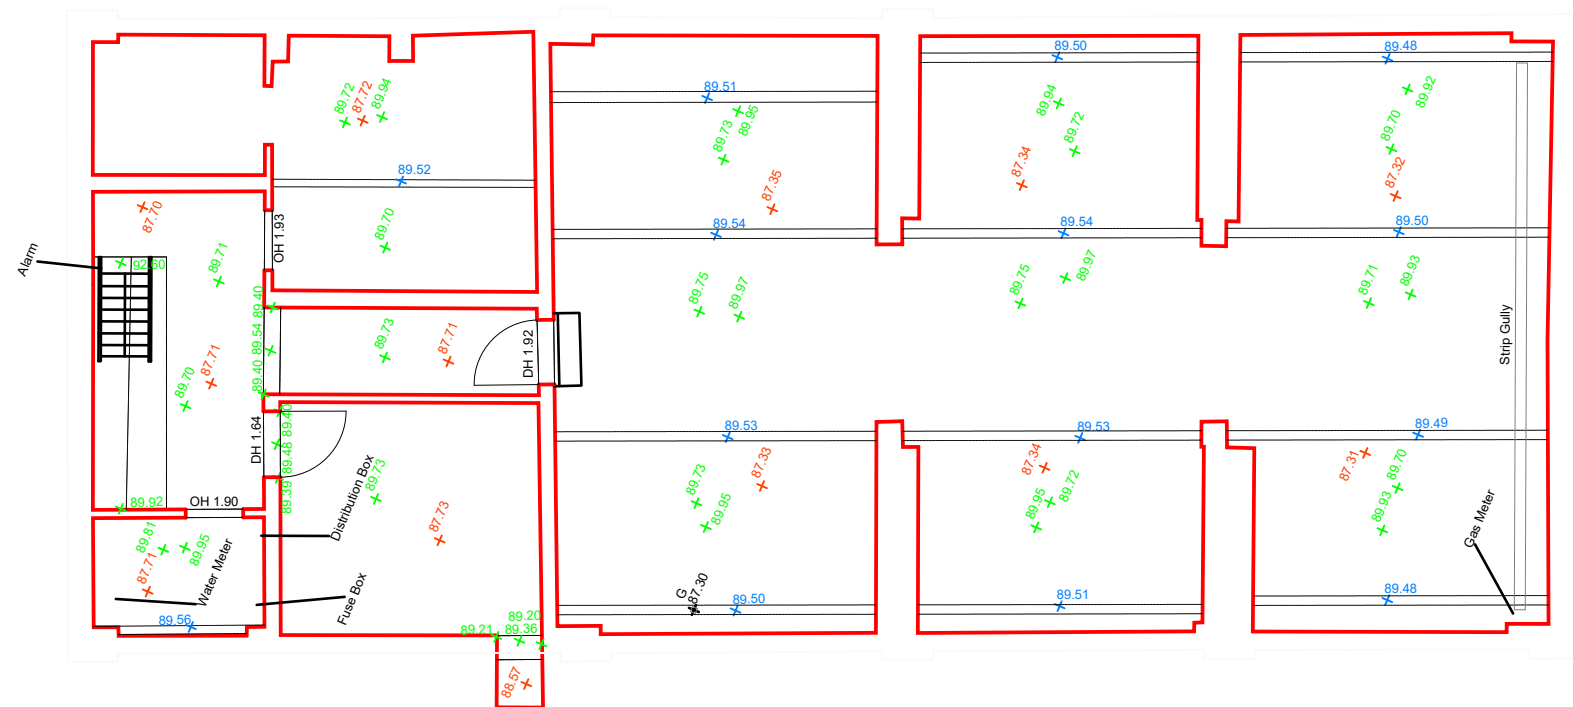


Existing Basement Floor Plan

 

				 HOWARD & SEDDON A.R.I.B.A. CHARTERED ARCHITECTS 64 WASHWAY ROAD SALE, CHESHIRE, M33 7RE TEL No. 0161 - 973 8296 FAX No. 0161 - 962 3485 E-MAIL : ADMIN@HOWARDANDEDSON.CO.UK	PROJECT PROPOSED RESIDENTIAL DEVELOPMENT LAND TO REAR OF EARL STREET PRESTWICH M25 1GQ	TITLE Existing Basement Floor Plan	DRAWN VK	DRG No. 14,347
							DATE 10/02/2021	025
							SCALE 1:100 @ A3	AMENDMENT A
A REV	FIRST ISSUE DESCRIPTION	VK BY	10/02/2021 DATE					

DRAFT

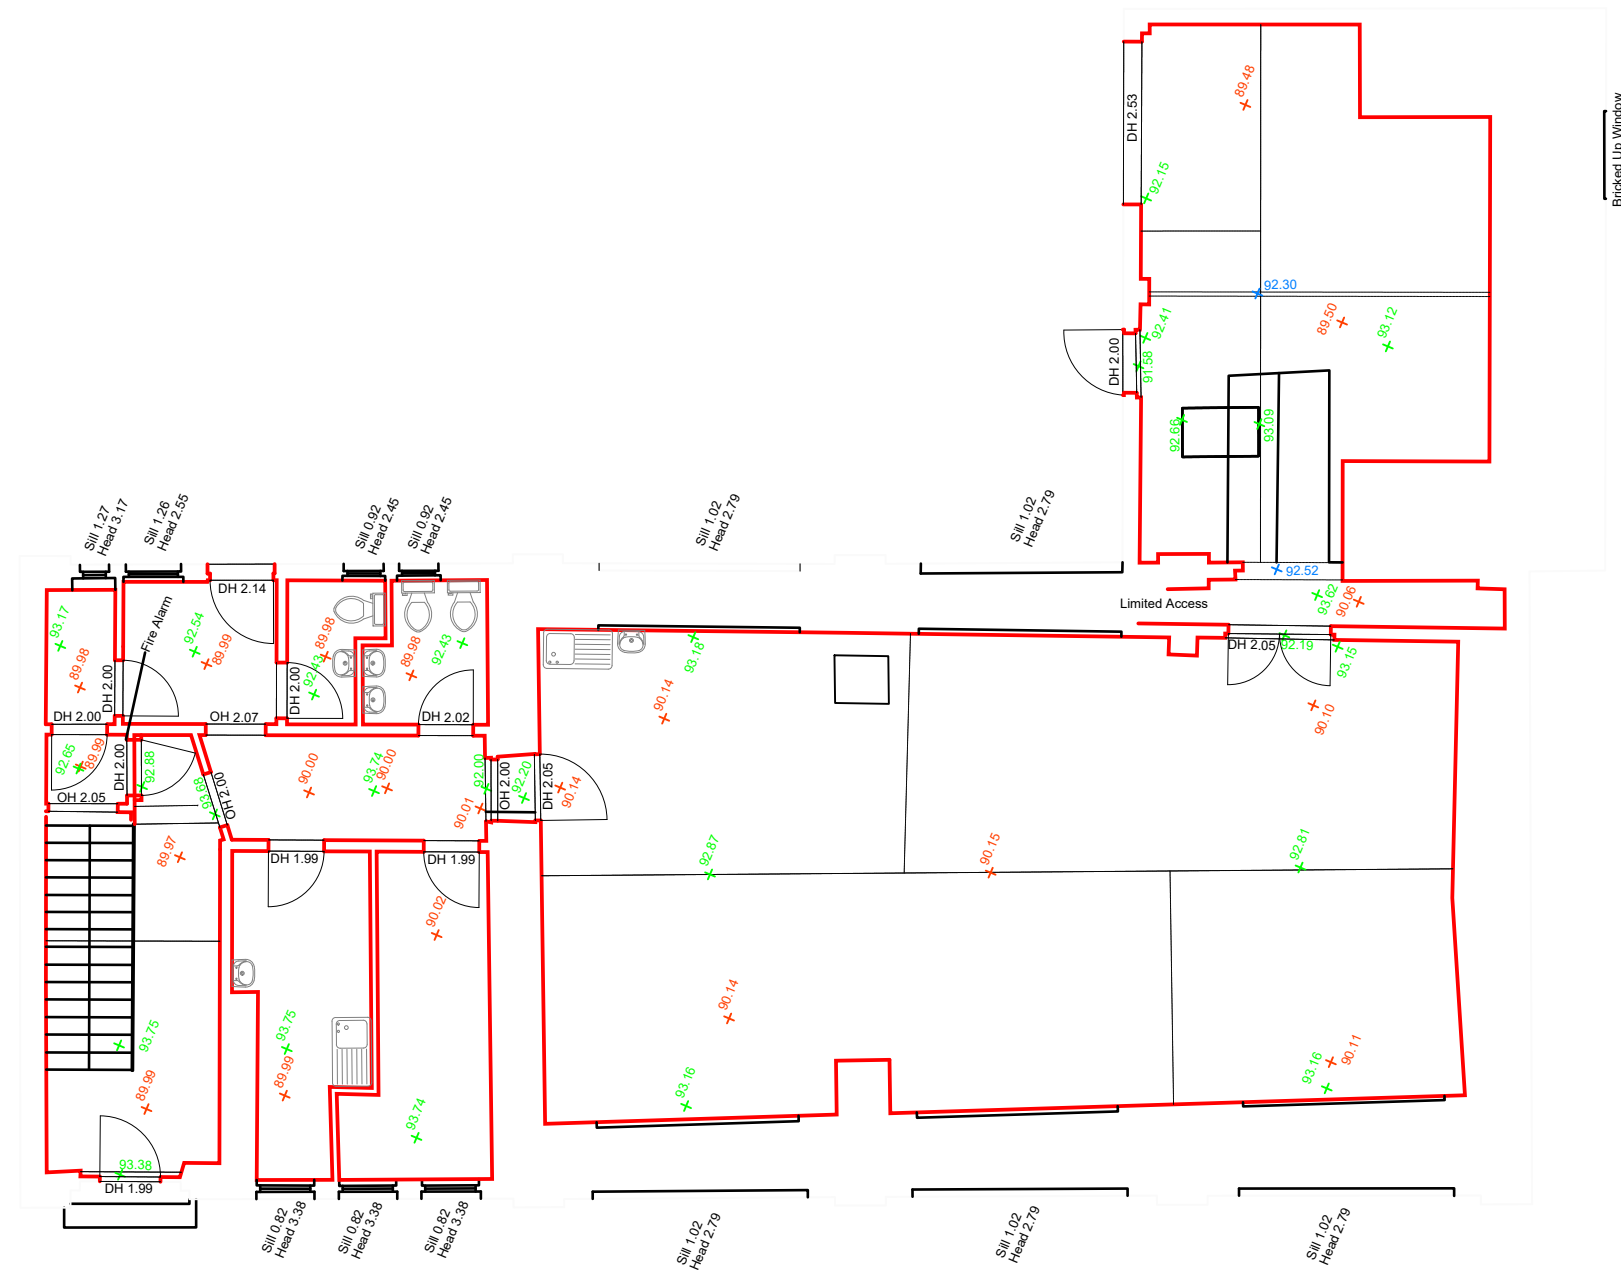


Existing Ground Floor Plan




SCALE 1:100

				 HOWARD & SEDDON A.R.I.B.A. CHARTERED ARCHITECTS 64 WASHWAY ROAD SALE, CHESHIRE, M33 7RE TEL NO. 0161 - 973 8296 FAX NO. 0161 - 962 3485 E-MAIL : ADMIN@HOWARDANDEDSON.CO.UK	PROJECT	TITLE Existing Ground Floor Plan	DRAWN VK	DRG No. 14,347
					PROPOSED RESIDENTIAL DEVELOPMENT LAND TO REAR OF EARL STREET PRESTWICH M25 1GQ		DATE 10/02/2021	026
A	FIRST ISSUE	VK	10/02/2021		CLIENT		SCALE 1:100 @ A3	AMENDMENT A
REV	DESCRIPTION	BY	DATE		Mr. MEDHDI YAZDANPANAH			

DRAFT

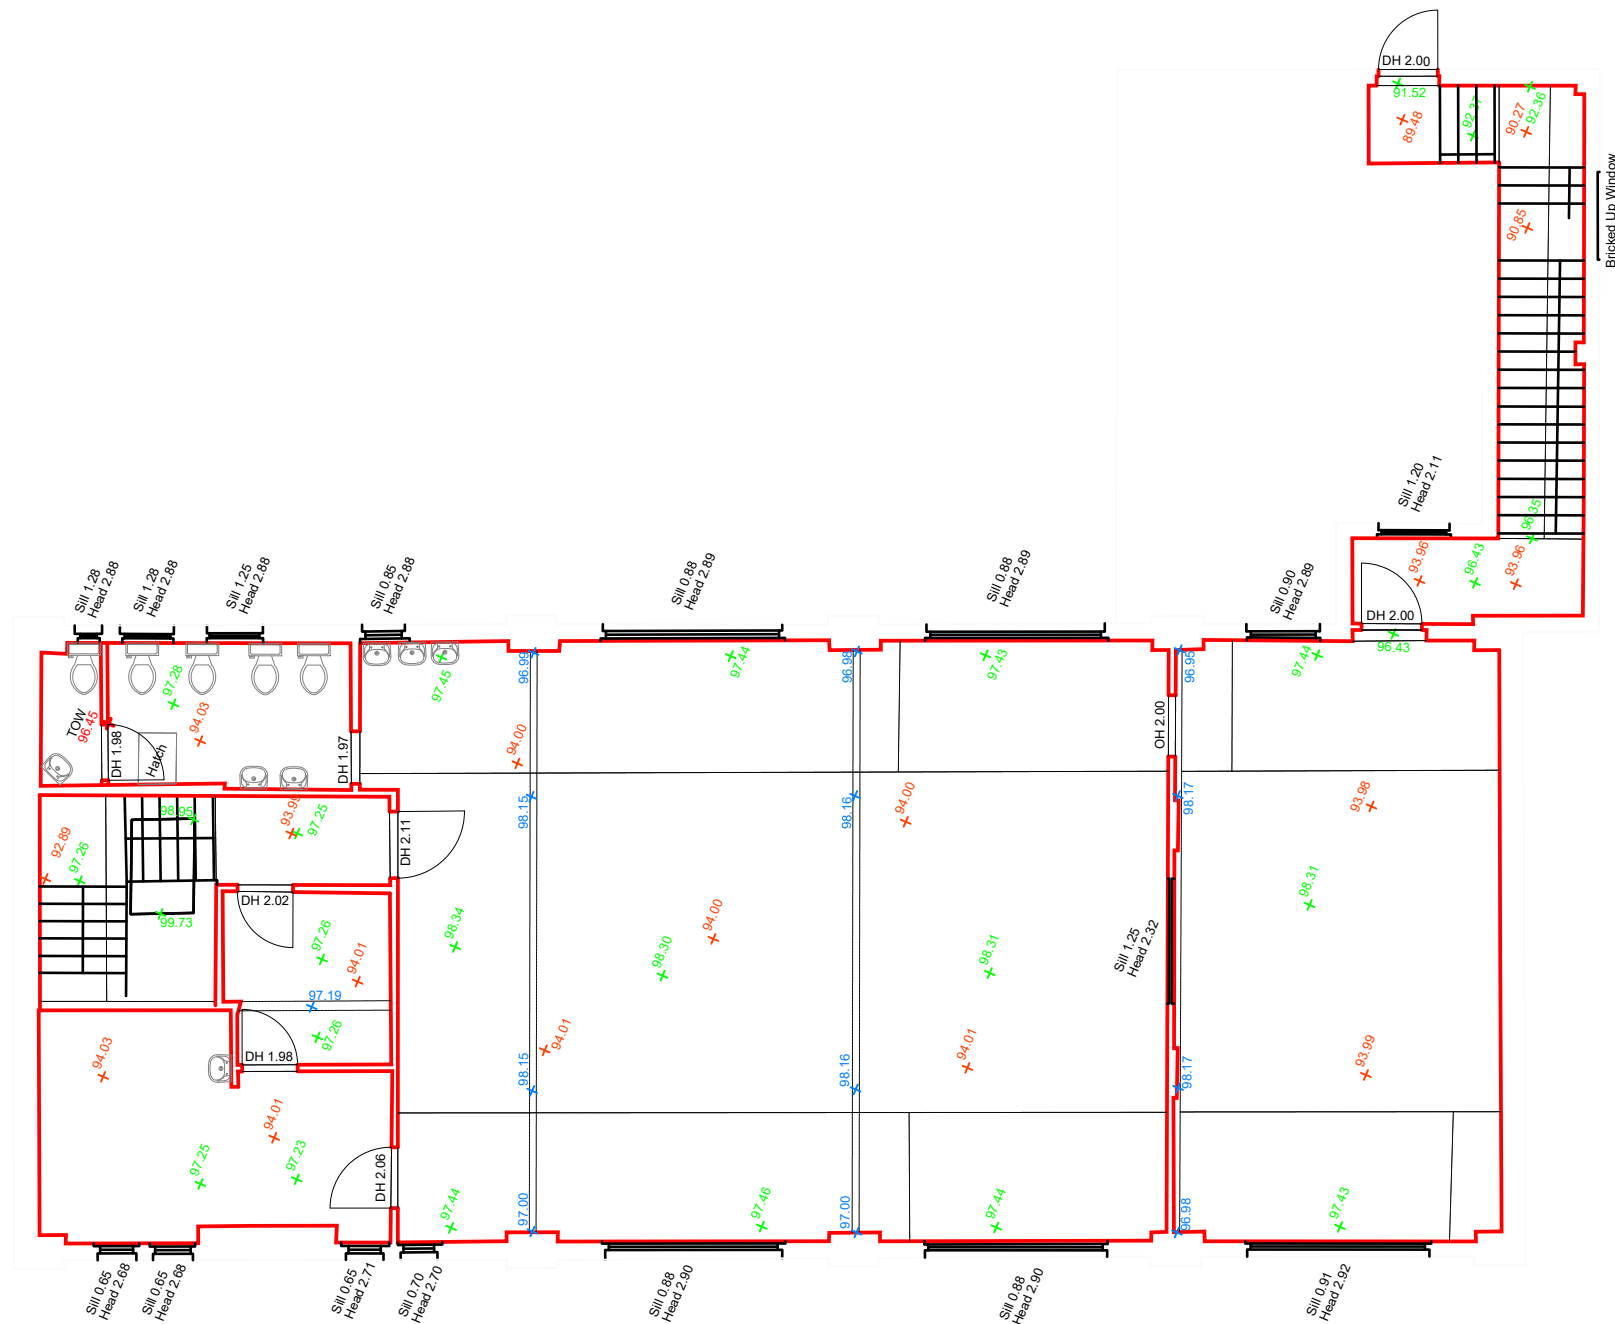

Existing First Floor Plan

 

				 HOWARD & SEDDON A.R.I.B.A. CHARTERED ARCHITECTS 64 WASHWAY ROAD SALE, CHESHIRE, M33 7RE TEL NO. 0161 - 973 8296 FAX NO. 0161 - 962 3485 E-MAIL : ADMIN@HOWARDANDEDSDON.CO.UK	PROJECT	TITLE Existing First Floor Plan	DRAWN VK	DRG No. 14,347
					DATE 10/02/2021		027	
A	FIRST ISSUE	VK	10/02/2021		CLIENT			SCALE 1:100 @ A3
REV	DESCRIPTION	BY	DATE		Mr. MEDHDI YAZDANPANAH			