


DRAFT



Existing Building - Site Photographs

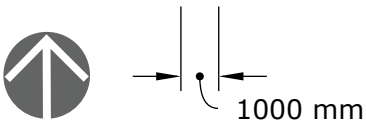

A	FIRST ISSUE	VK	10/02/21
Rev	DESCRIPTION	By	Date



HOWARD & SEDDON A.R.I.B.A.
CHARTERED ARCHITECTS
64 WASHWAY ROAD
SALE, CHESHIRE, M33 7RE
TEL NO. 0161 - 973 8296
FAX NO. 0161 - 962 3485
E-MAIL : ADMIN@HOWARDANDEDSDON.CO.UK

Project
PROPOSED RESIDENTIAL
DEVELOPMENT LAND TO REAR OF
EARL STREET PRESTWICH M25 1GQ
Client
Mr. MEDHDI YAZDANPANA

Title
Existing Building -
Site Photographs


Drawn VK	DRG no. 14,347
Date 10/02/21	28
Scale 1:x(A3)	Amendment A

+9.44m

PROGRESS DRAWING

This drawing is not intended to be used for contract pricing or fabrication purposes. All content is subject to change

DRAFT

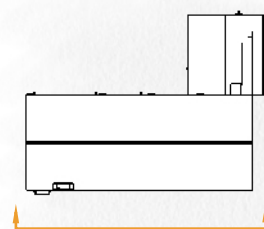

As Existing

Brick Wall

Double Glazing PVC

+7.49m

FFL 4 +5.59m


FFL 3 +2.50m

FFL 2 +0.00m

Basement (Cellar)

FFL 1 -2.40m

Existing Building - Front Elevation

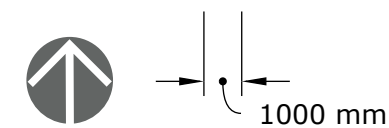

				 HOWARD & SEDDON A.R.I.B.A. CHARTERED ARCHITECTS 64 WASHWAY ROAD SALE, CHESHIRE, M33 7RE TEL NO. 0161 - 973 8296 FAX NO. 0161 - 962 3485 E-MAIL : ADMIN@HOWARDANDEDDON.CO.UK	Project PROPOSED RESIDENTIAL DEVELOPMENT LAND TO REAR OF EARL STREET PRESTWICH M25 1GQ	Title Existing Building - Front Elevation	Drawn VK	DRG no. 14,347 29
							Date 10/02/21	
A	FIRST ISSUE	VK	10/02/21		Client Mr. MEDHDI YAZDANPANA		Scale 1:100(A3)	Amendment A
Rev	DESCRIPTION	By	Date					

+9.44m

PROGRESS DRAWING

This drawing is not intended to be used for contract pricing or fabrication purposes. All content is subject to change

DRAFT



Existing Building - Rear Elevation



				 HOWARD & SEDDON A.R.I.B.A. CHARTERED ARCHITECTS 64 WASHWAY ROAD SALE, CHESHIRE, M33 7RE TEL NO. 0161 - 973 8296 FAX NO. 0161 - 962 3485 E-MAIL : ADMIN@HOWARDANDEDSON.CO.UK	Project PROPOSED RESIDENTIAL DEVELOPMENT LAND TO REAR OF EARL STREET PRESTWICH M25 1GQ	Title Existing Building - Rear Elevation	Drawn VK	DRG no. 14,347 30
					Date 10/02/21			
A	FIRST ISSUE	VK	10/02/21		Client Mr. MEDHDI YAZDANPANA	Scale 1:100(A3)	Amendment A	
Rev	DESCRIPTION	By	Date					

+9.44m


PROGRESS DRAWING

This drawing is not intended to be used for contract pricing or fabrication purposes. All content is subject to change

DRAFT

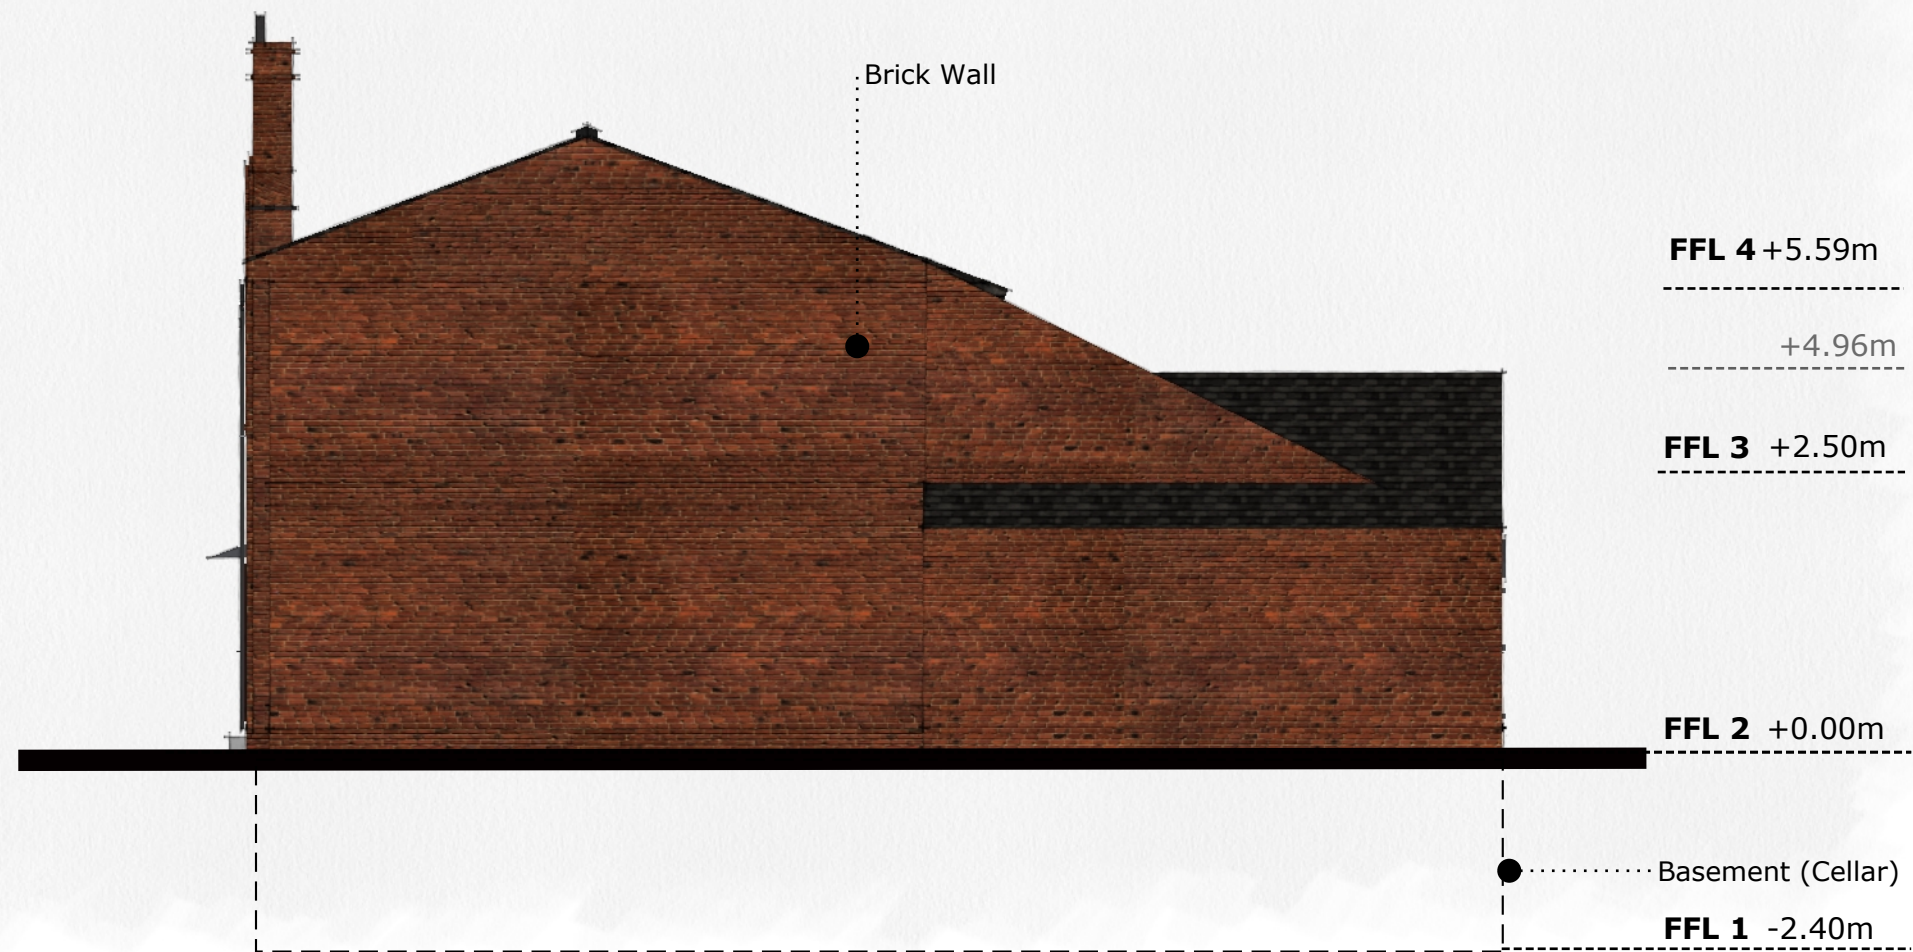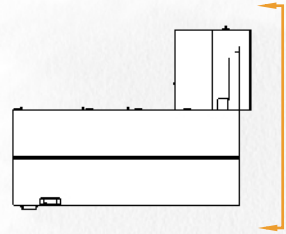

Existing Building - Side Elevation A

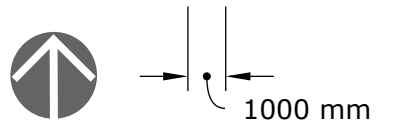



				 HOWARD & SEDDON A.R.I.B.A. CHARTERED ARCHITECTS 64 WASHWAY ROAD SALE, CHESHIRE, M33 7RE TEL NO. 0161 - 973 8296 FAX NO. 0161 - 962 3485 E-MAIL : ADMIN@HOWARDANDEDDON.CO.UK	Project PROPOSED RESIDENTIAL DEVELOPMENT LAND TO REAR OF EARL STREET PRESTWICH M25 1GQ	Title Existing Building - Site Elevation A	Drawn VK	DRG no. 14,347
							Date 10/02/21	31
A	FIRST ISSUE	VK	10/02/21		Client Mr. MEDHDI YAZDANPANA		Scale 1:100(A3)	Amendment A
Rev	DESCRIPTION	By	Date					

+9.44m


PROGRESS DRAWING

This drawing is not intended to be used for contract pricing or fabrication purposes. All content is subject to change


DRAFT

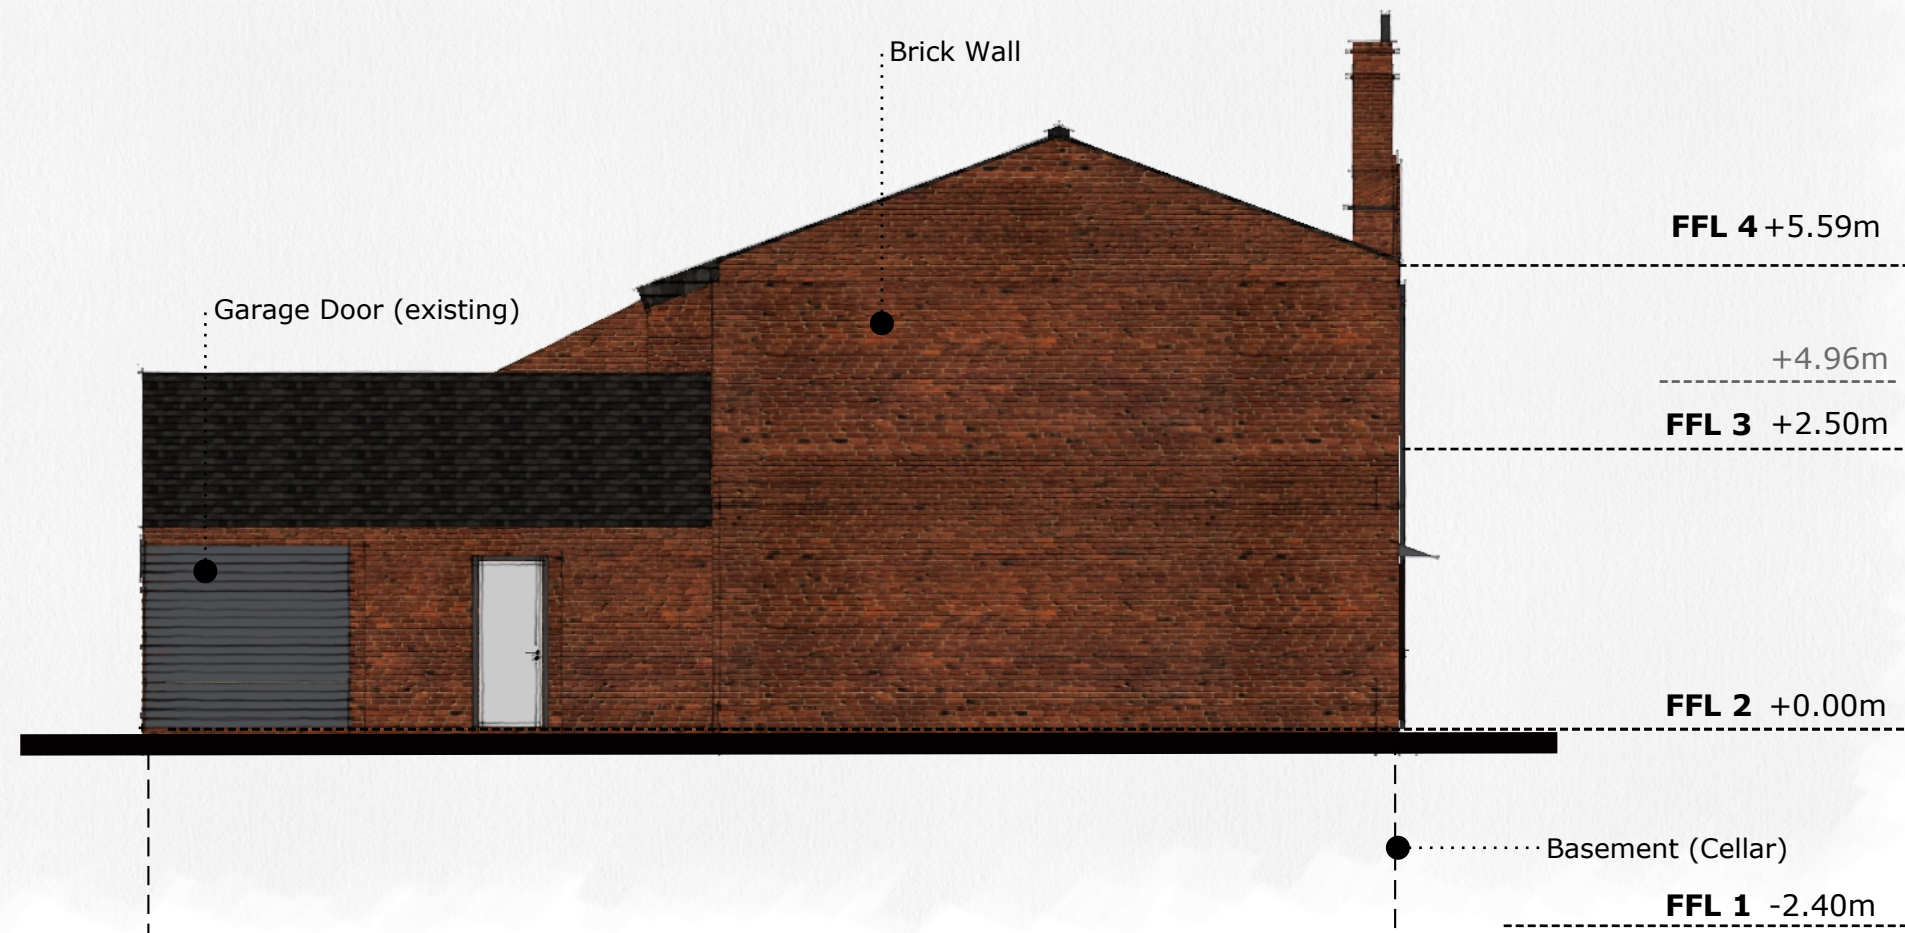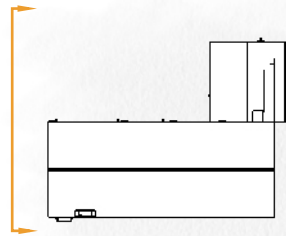


Existing Building - Side Elevation B

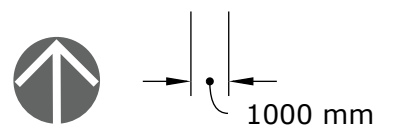

				 HOWARD & SEDDON A.R.I.B.A. CHARTERED ARCHITECTS 64 WASHWAY ROAD SALE, CHESHIRE, M33 7RE TEL NO. 0161 - 973 8296 FAX NO. 0161 - 962 3485 E-MAIL : ADMIN@HOWARDANDEDDON.CO.UK	Project PROPOSED RESIDENTIAL DEVELOPMENT LAND TO REAR OF EARL STREET PRESTWICH M25 1GQ	Title Existing Building - Site Elevation B	Drawn VK	DRG no. 14,347 32
					Date 10/02/21			
A	FIRST ISSUE	VK	10/02/21		Client Mr. MEDHDI YAZDANPANA		Scale 1:100(A3)	Amendment A
Rev	DESCRIPTION	By	Date					

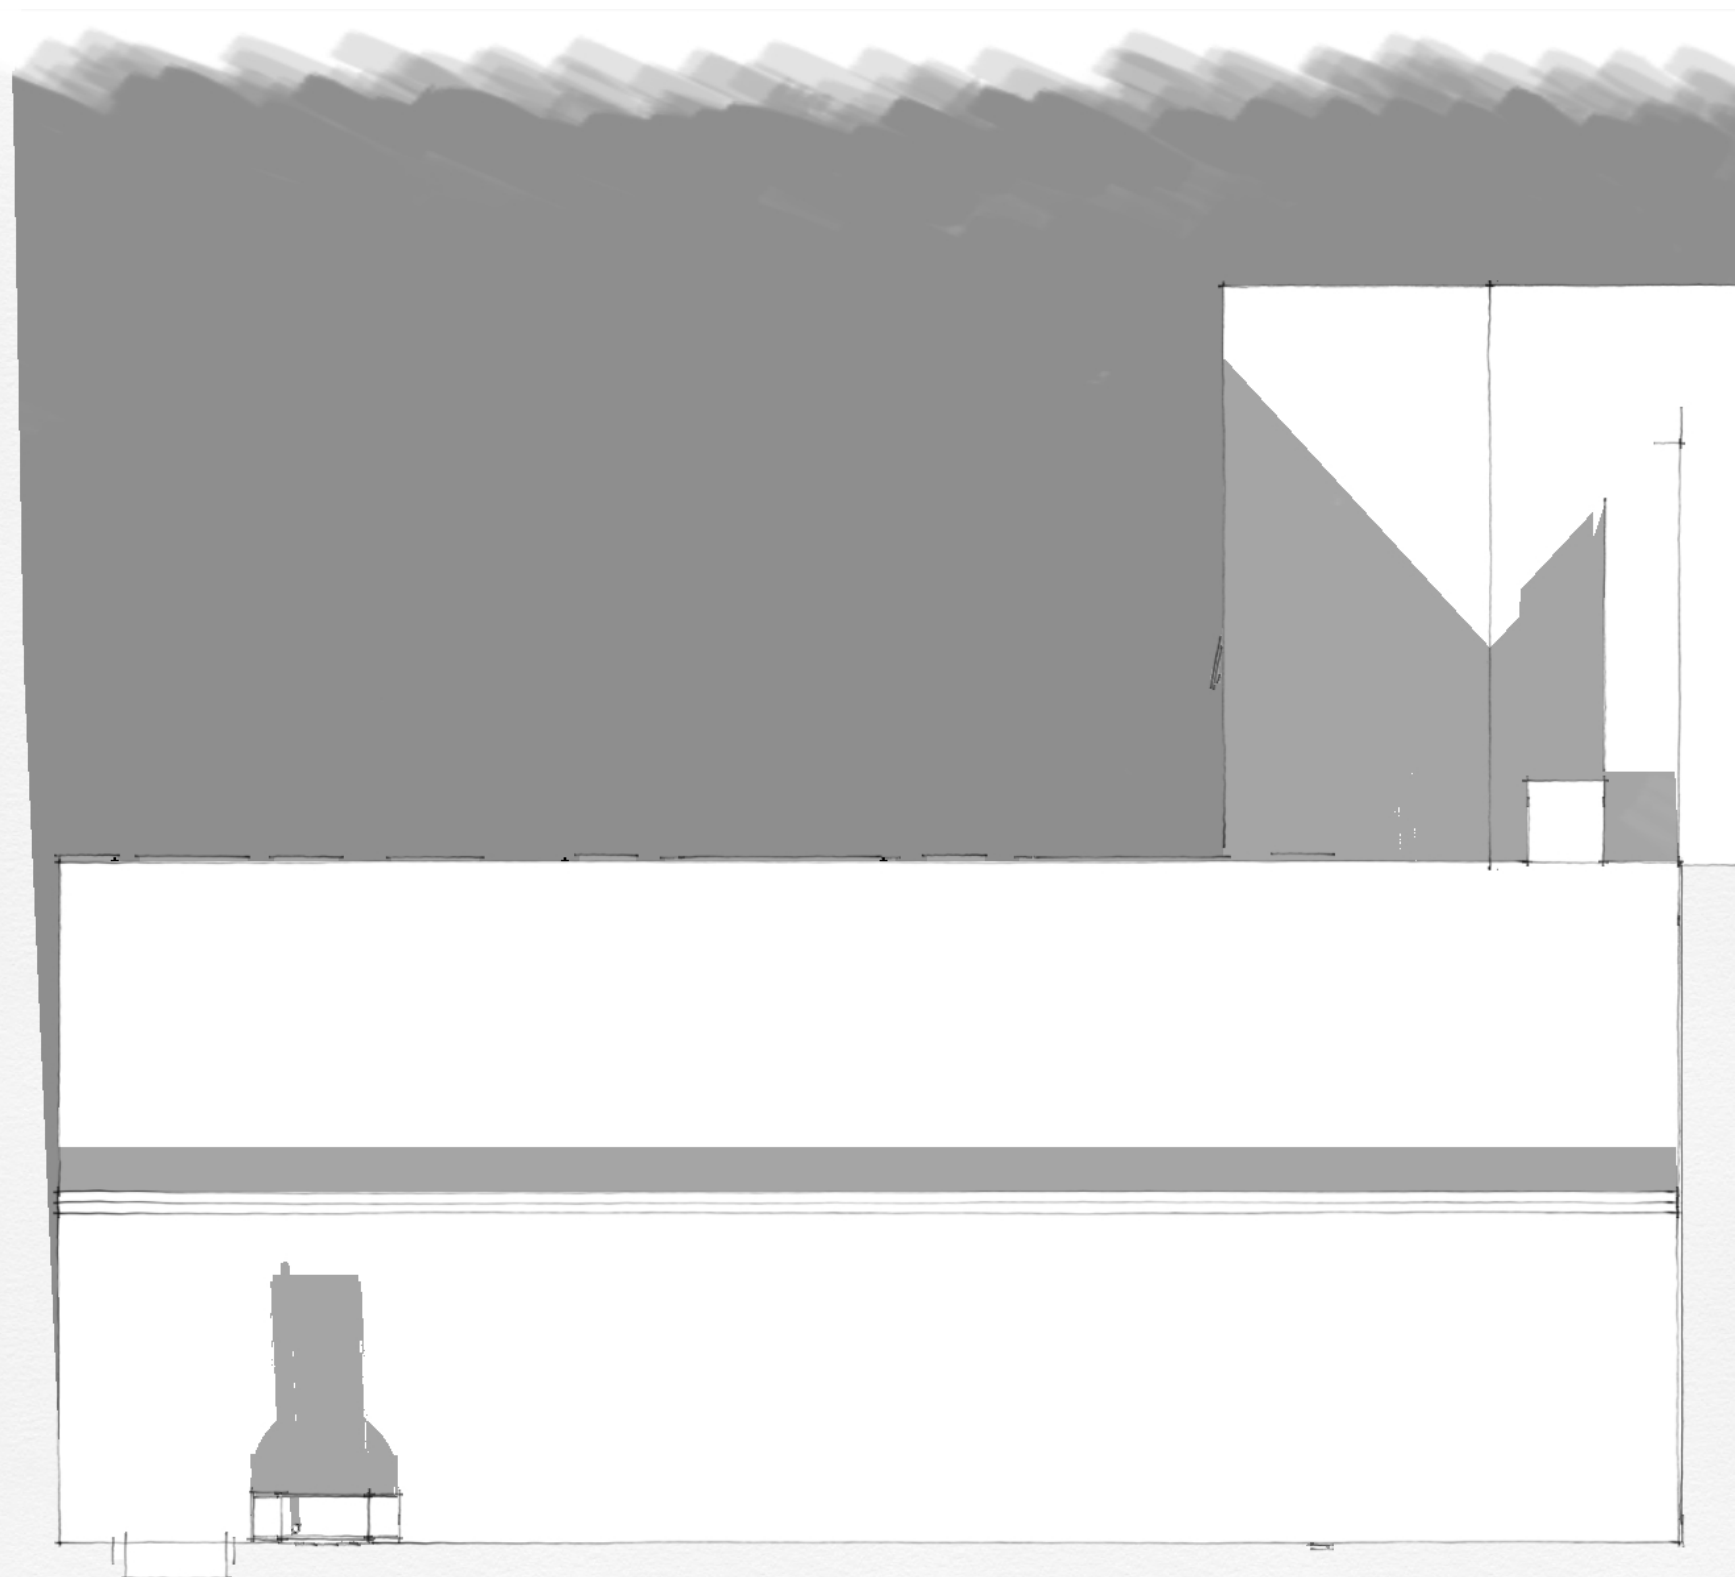

Existing Building - Roof Plan

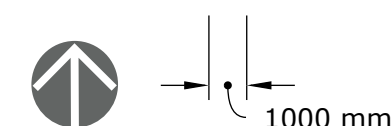

				 HOWARD & SEDDON A.R.I.B.A. CHARTERED ARCHITECTS 64 WASHWAY ROAD SALE, CHESHIRE, M33 7RE TEL NO. 0161 - 973 8296 FAX NO. 0161 - 962 3485 E-MAIL : ADMIN@HOWARDANDEDSON.CO.UK	Project PROPOSED RESIDENTIAL DEVELOPMENT LAND TO REAR OF EARL STREET PRESTWICH M25 1GQ	Title Existing Building - Roof Plan	Drawn VK	DRG no. 14,347
							Date 10/02/21	33
A	FIRST ISSUE	VK	10/02/21		Client Mr. MEDHDI YAZDANPANA		Scale 1:100(A3)	Amendment A
Rev	DESCRIPTION	By	Date					