



Front Elevation (Lord Street)
1:50



Internal Courtyard Elevation
1:50




Side Elevation (Spring Street)
1:50



Side Elevation (Courtyard)
1:50



Rear Elevation
1:50

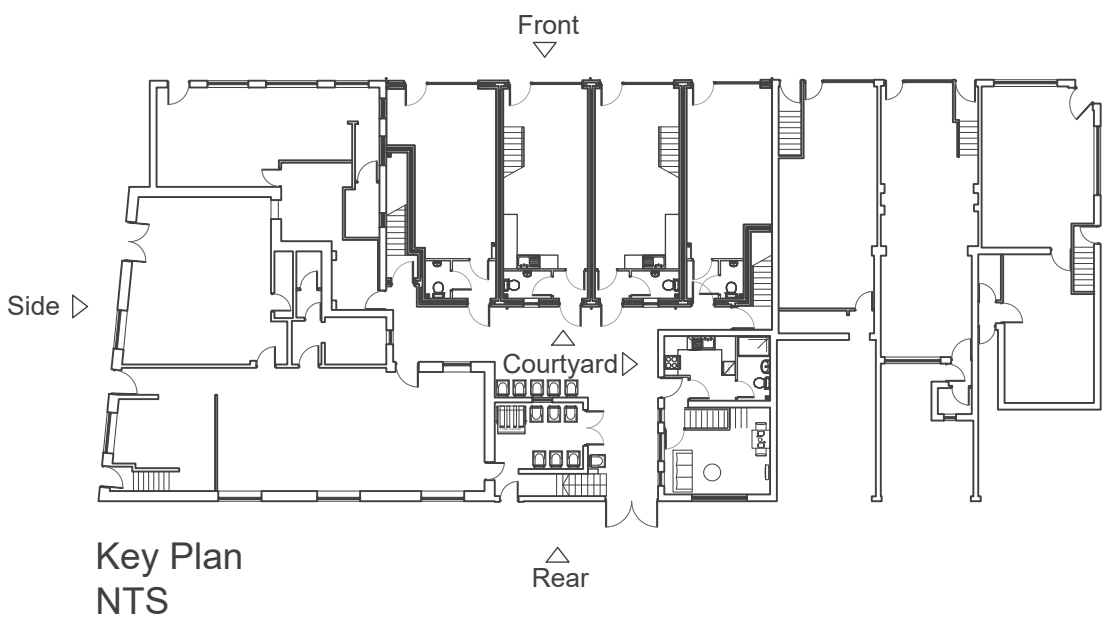


Notes

Designer takes no responsibility for any dimensions obtained by scaling from this drawing. If no dimension is shown the recipient must ascertain the dimension specifically from the Designer or by site measurement. Supplying this drawing in digital form is solely for convenience and no reliance may be placed on digital data. All data must be checked against hard copy. Dimensions must be checked on site. Any discrepancies must be reported to the Designer immediately. This drawing is copyright of Duke Design Services

Rev	Description	Date	By

Duke Design Services

T:07450607284 W:ddesignservices.co.uk
E:edd@dukedesignservices.co.uk

 

C	Concept	G	Contract
D	Planning	J	Construction
E	Building Regs	L	As Built
F	Tender	Sk	Sketch

Client:	Mr M Altaf		
Project:	Lord Street, Bury, BL9 0RE		
Scale:	1:50	Is original size	Date: Mar 2025

Drawing Number	Description	Rev
23(19)_009	Proposed Elevations	-

Scale 1:50