


Notes
Designer takes no responsibility for any dimensions obtained by scaling from this drawing. If no dimension is shown the recipient must ascertain the dimension specifically from the Designer or by site measurement. Supplying this drawing in digital form is solely for convenience and no reliance may be placed on digital data. All data must be checked against hard copy. Dimensions must be checked on site. Any discrepancies must be reported to the Designer immediately.

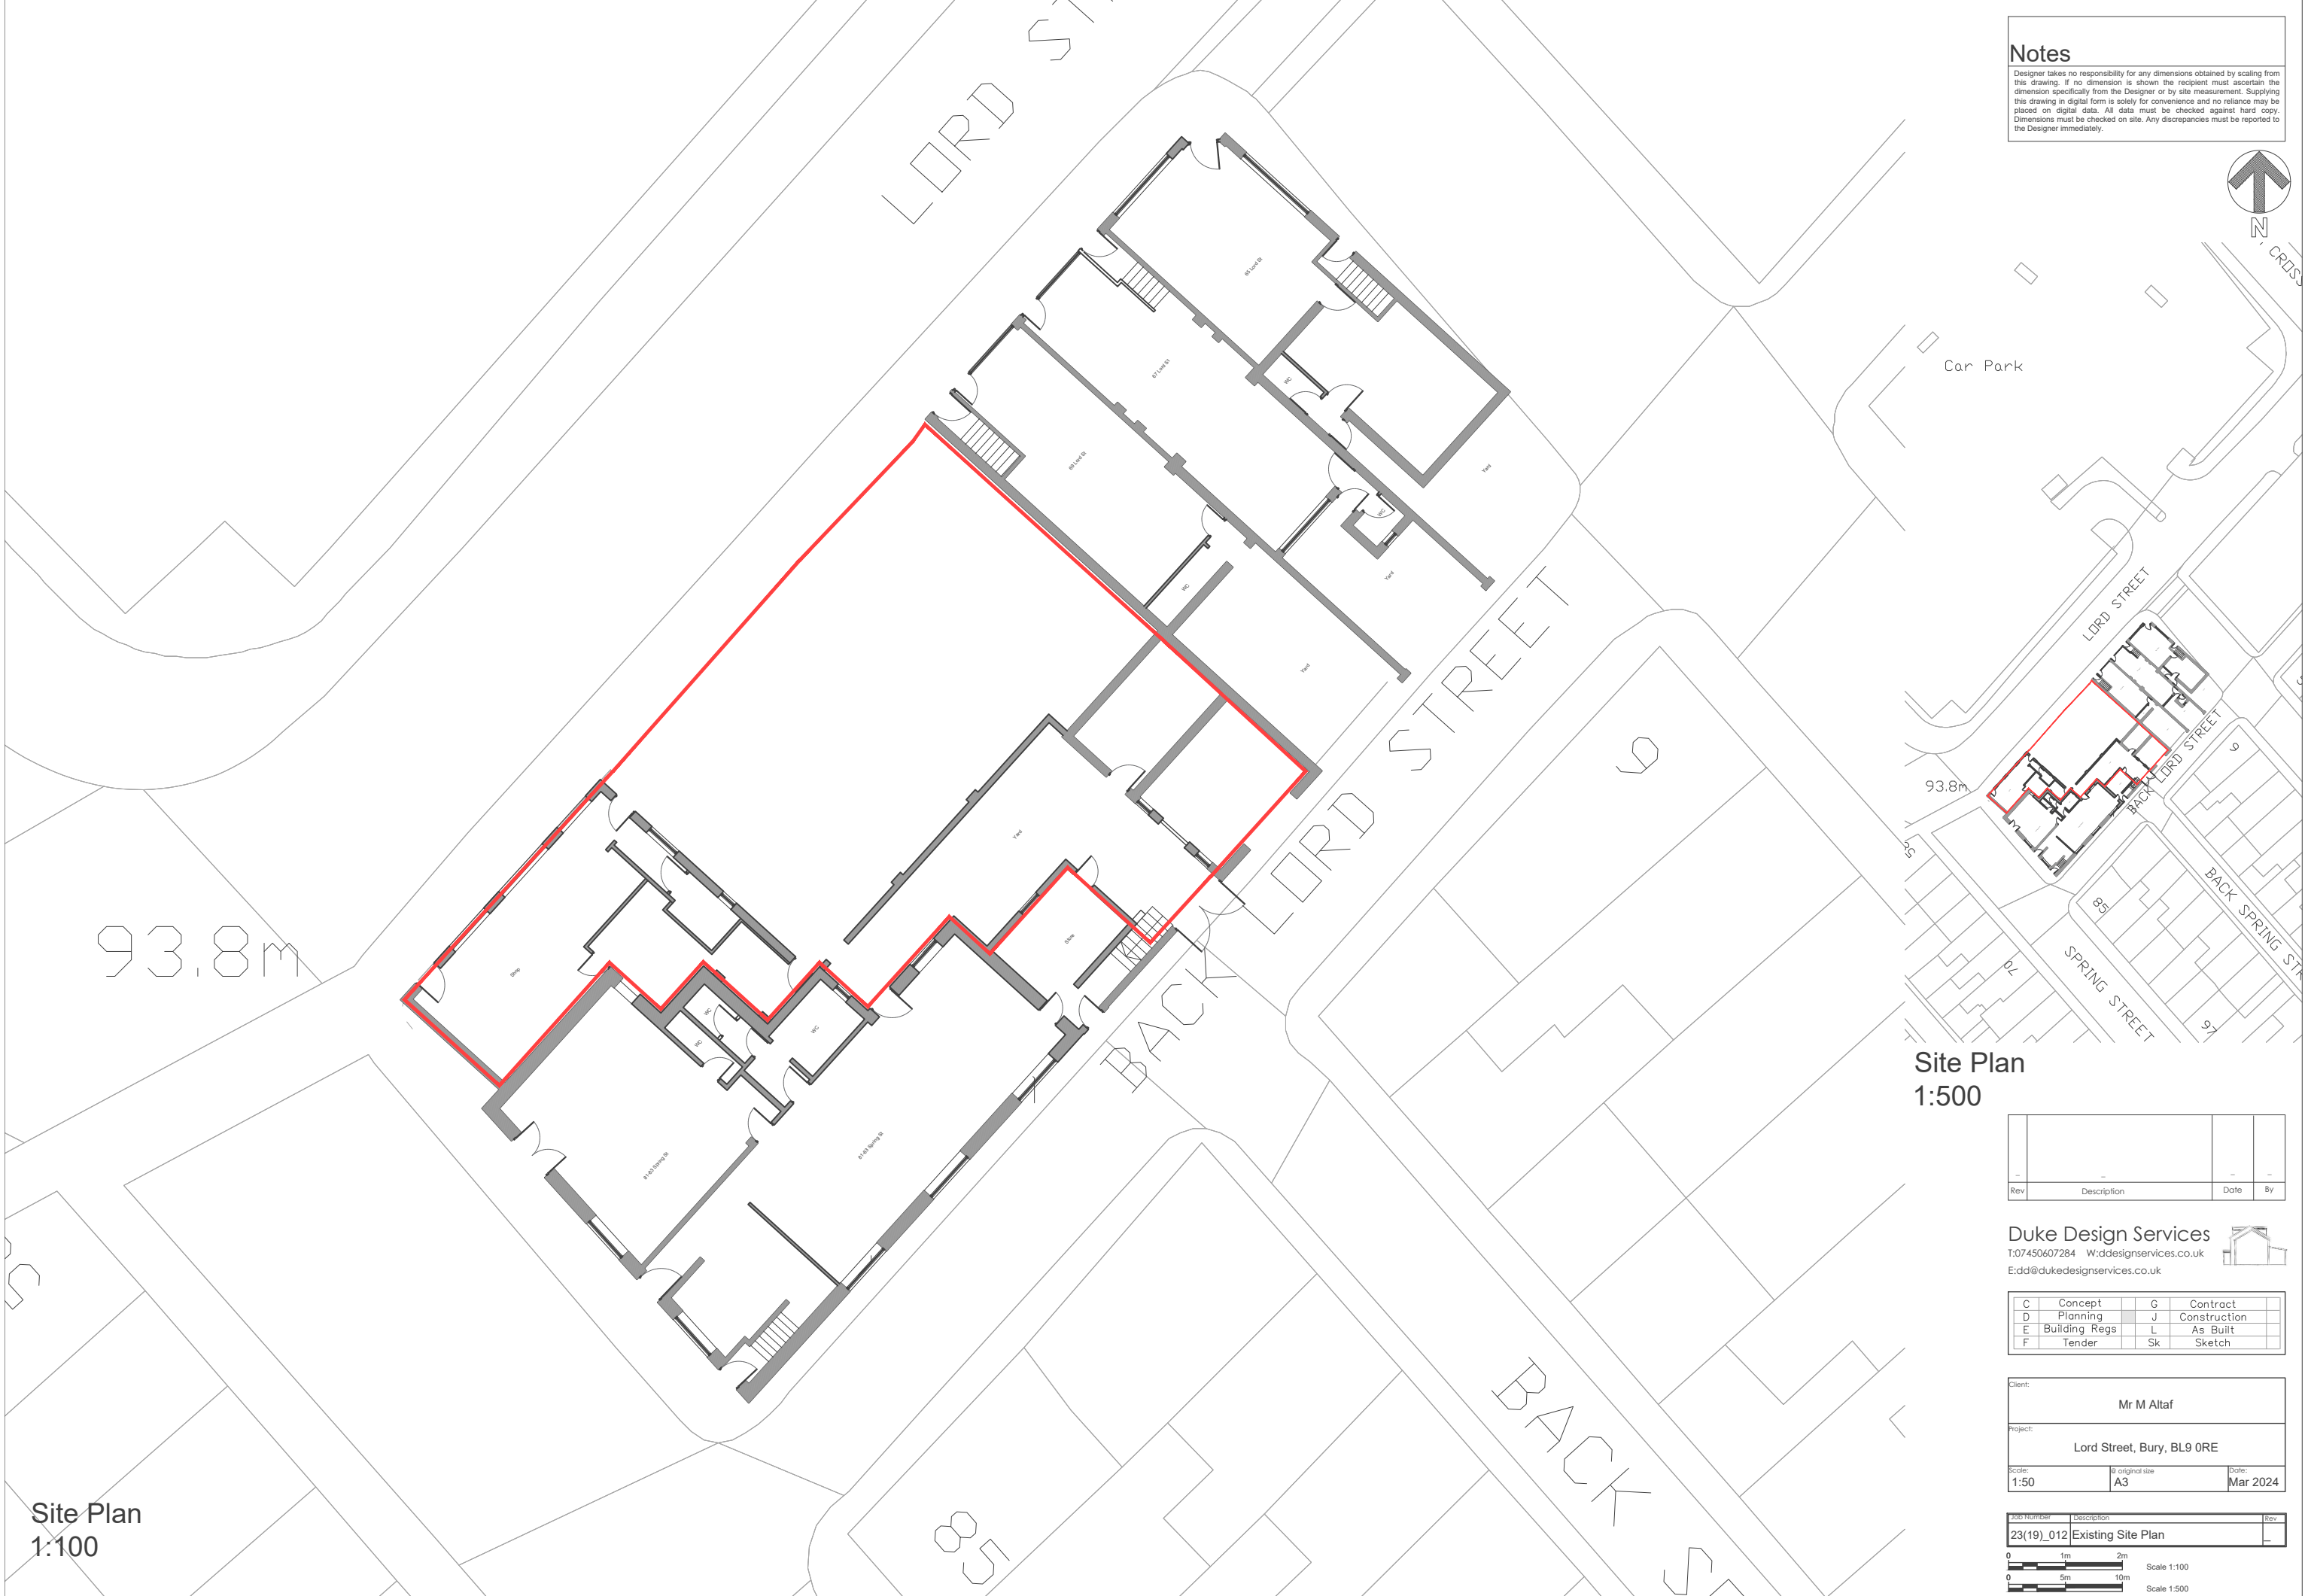

Car Park

Site Plan
1:500

Rev	Description	Date	By


Duke Design Services
T:07450607284 W:ddesignservices.co.uk
E:dd@dukedesignservices.co.uk



C	Concept	G	Contract
D	Planning	J	Construction
E	Building Regs	L	As Built
F	Tender	Sk	Sketch

Client: Mr M Altaf		
Project: Lord Street, Bury, BL9 0RE		
Scale: 1:50	Is original size A3	Date: Mar 2024

Job Number	Description	Rev
23(19)_012	Existing Site Plan	

 

Site Plan
1:100