
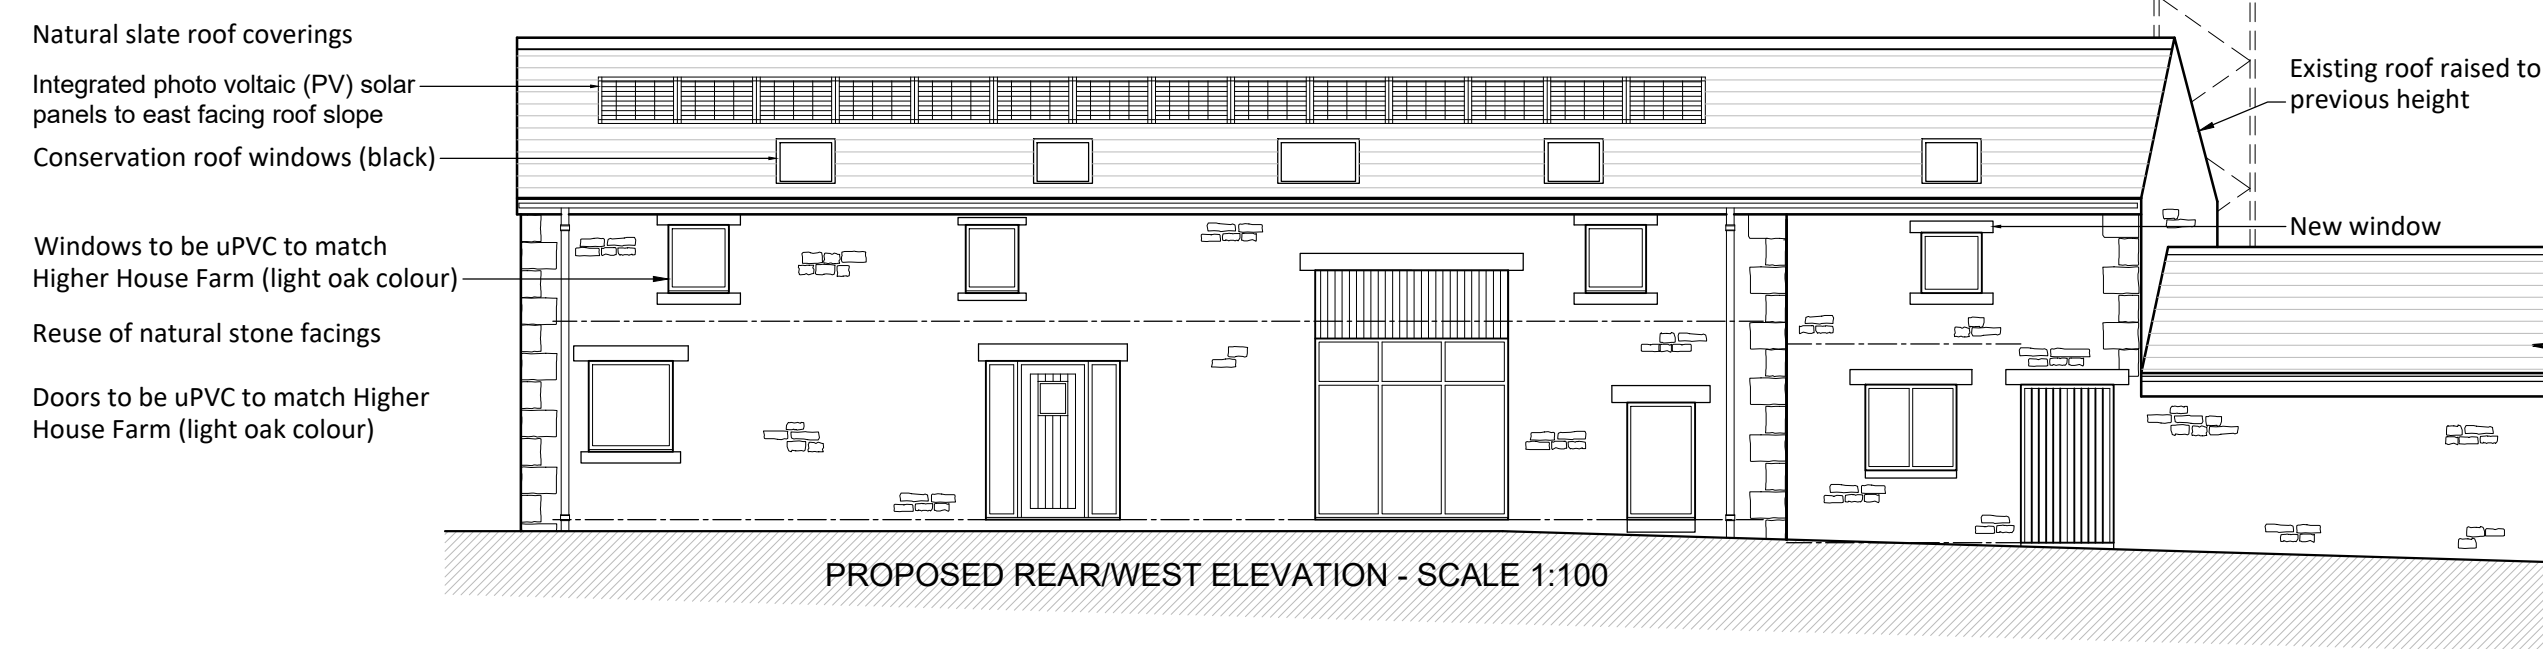
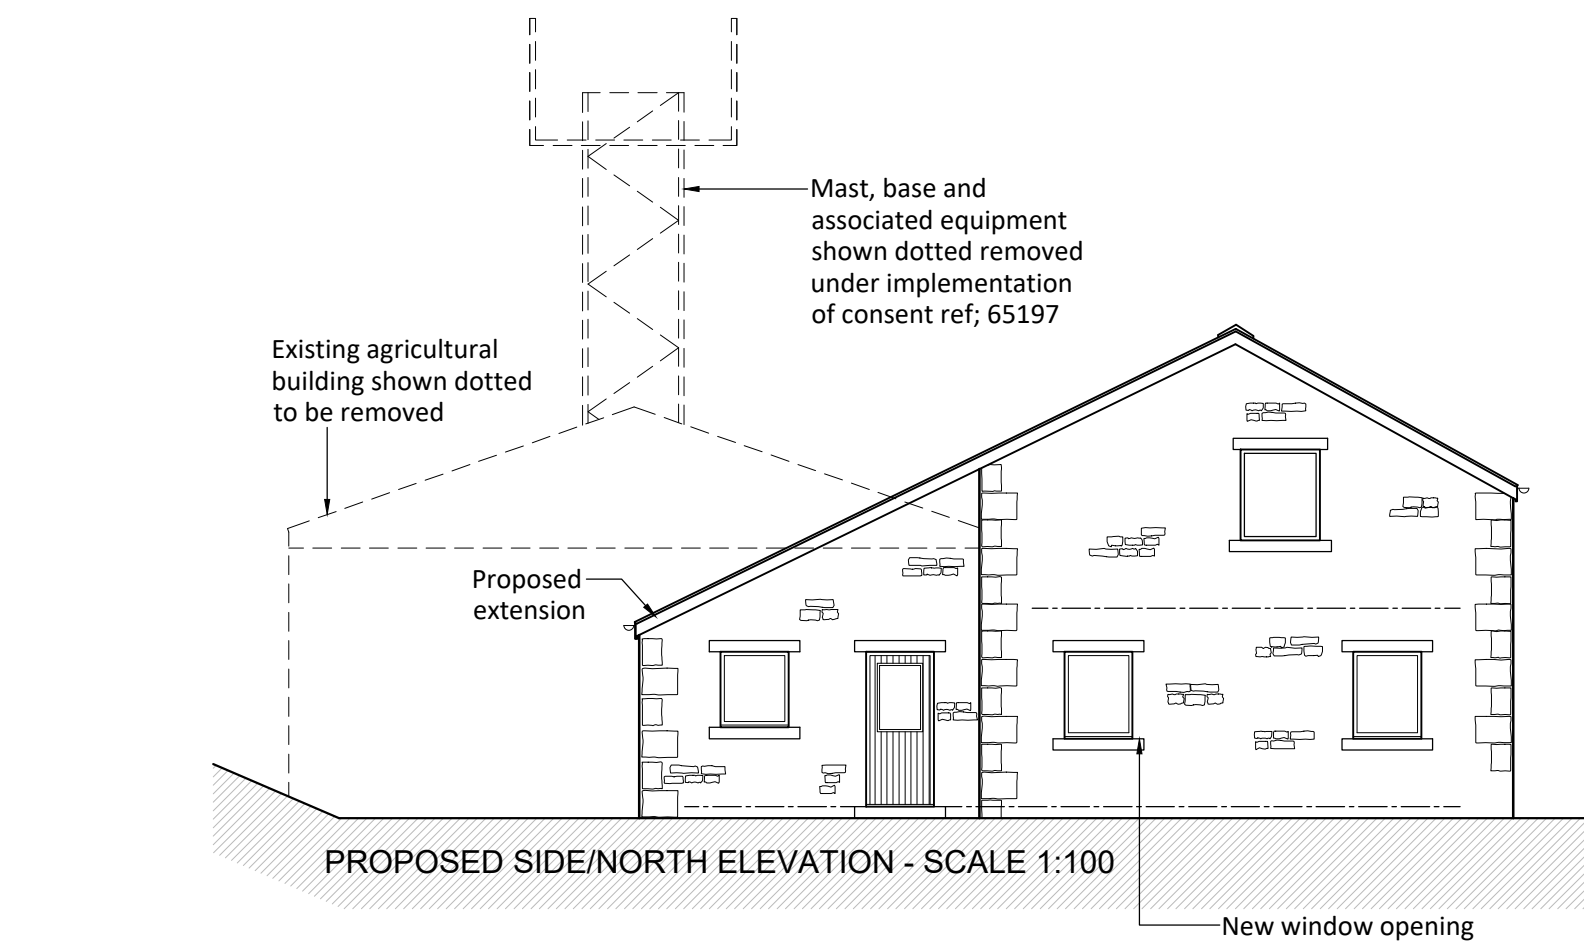


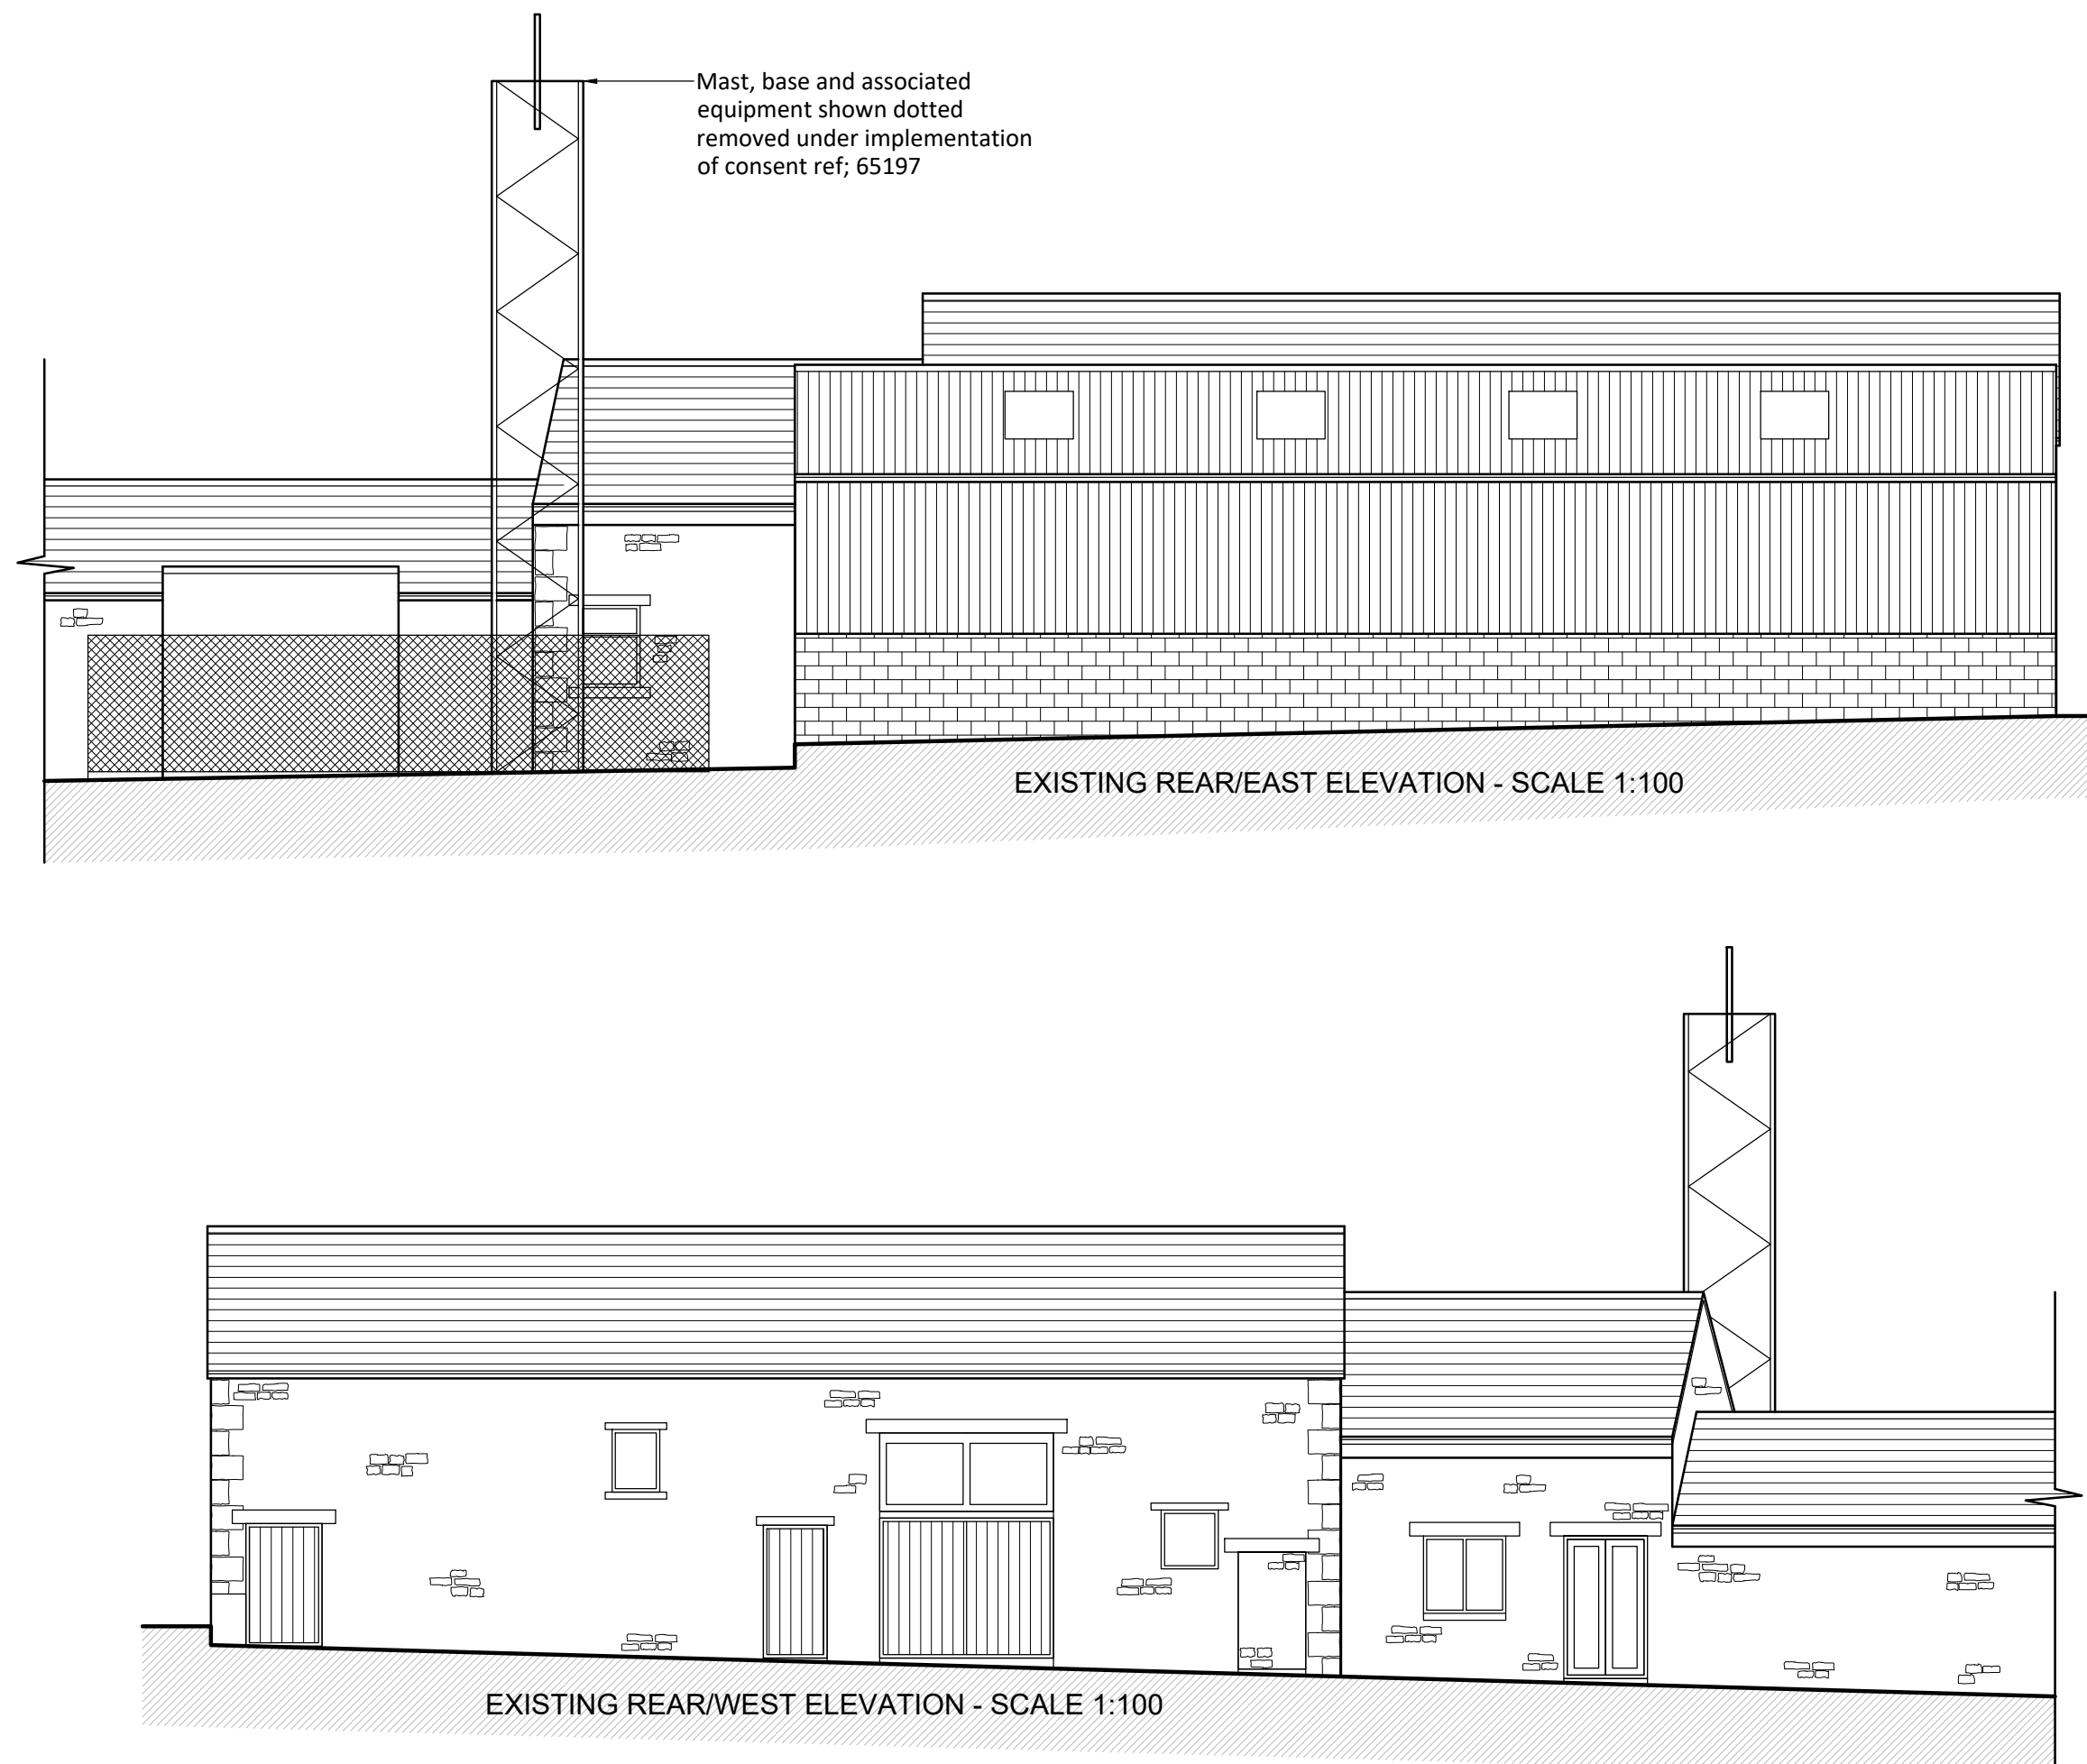

EXISTING SIDE/SOUTH ELEVATION - SCALE 1:100

EXISTING SIDE/NORTH ELEVATION - SCALE 1:100

[illegible]