

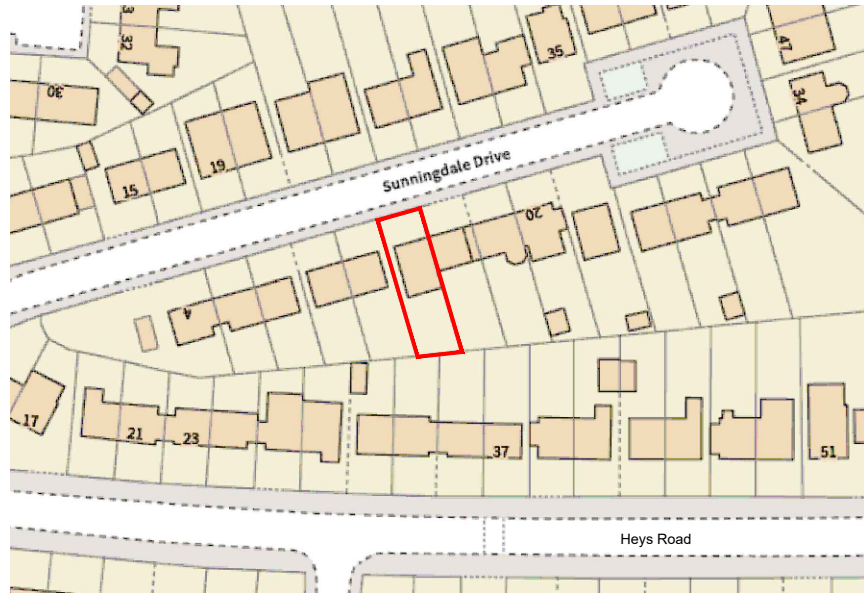


 

Location Plan (Scale - 1:1250)
0m 10 20 30 40 50 60m


Existing dropped kerb.

Existing driveway.

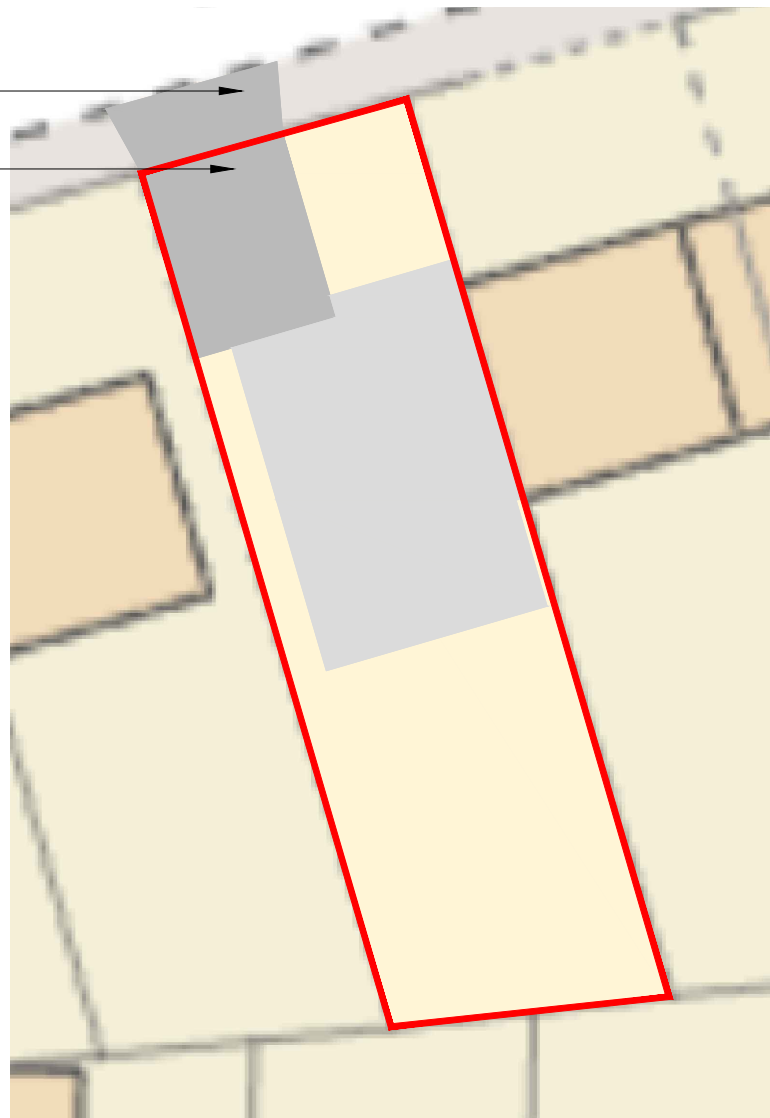

Existing Site Plan (Scale - 1:200)
0m 2 4 6 8 10m

Existing driveway to be extended.

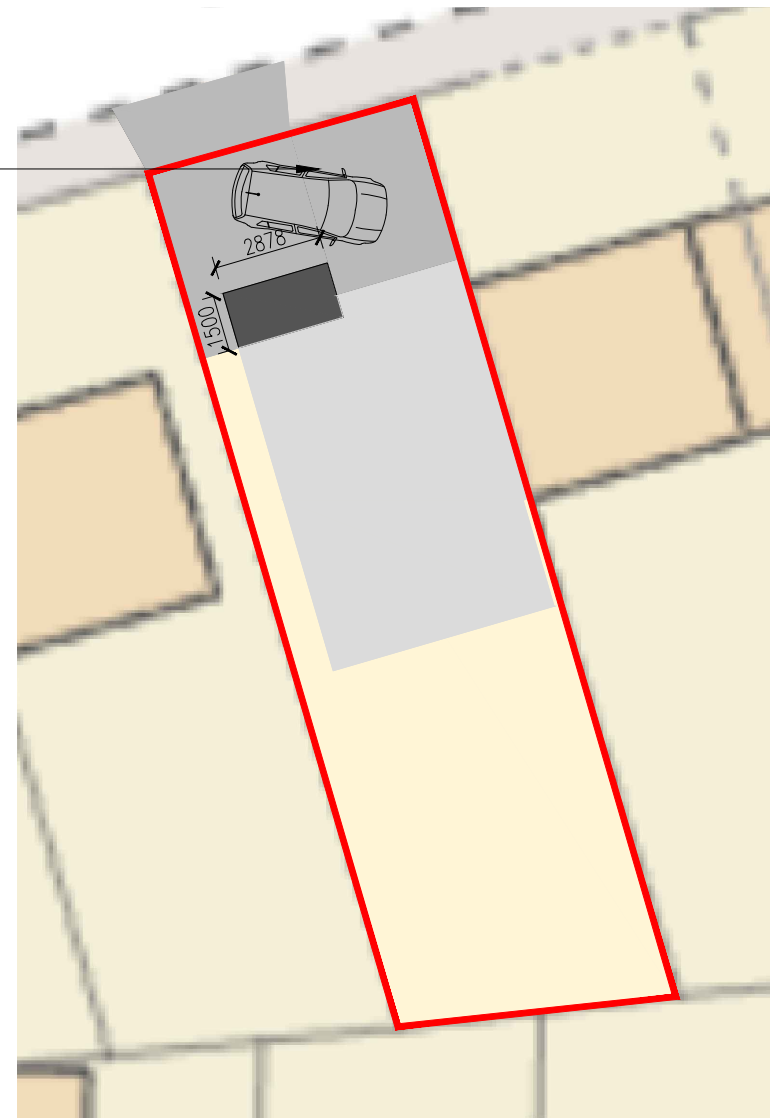

Proposed Site Plan (Scale - 1:200)
0m 2 4 6 8 10m

DO NOT SCALE FROM THIS DRAWING.
This drawing is to be read in conjunction with all related drawings. All dimensions must be checked and verified on site before commencing any work or material production. The originator should be notified immediately of any discrepancy.



A 19.01.22 Extension projection reduced to 1.5m.
Extension to dropped kerb removed.

Rev	Date	Description
-----	------	-------------

Issued For : **INFORMATION PURPOSES ONLY**

Client
-

Project
**14 Sunningdale Drive
Prestwich
M25 1JX**

Scheme - Drawing Title
Location & Site Plan

Project No.	Drawing No.	Revision	Scale	Date
-/-	01	A	As Noted @ A3	29-09-2021


DO NOT SCALE FROM THIS DRAWING.
This drawing is to be read in conjunction with all related drawings. All dimensions must be checked and verified on site before commencing any work or material production. The originator should be notified immediately of any discrepancy.




Ronson
building design

Tel: 07926826016
craig@ronsonbuildingdesign.co.uk

Existing red dashed areas to be removed and then make good surrounding areas ready to receive new construction.

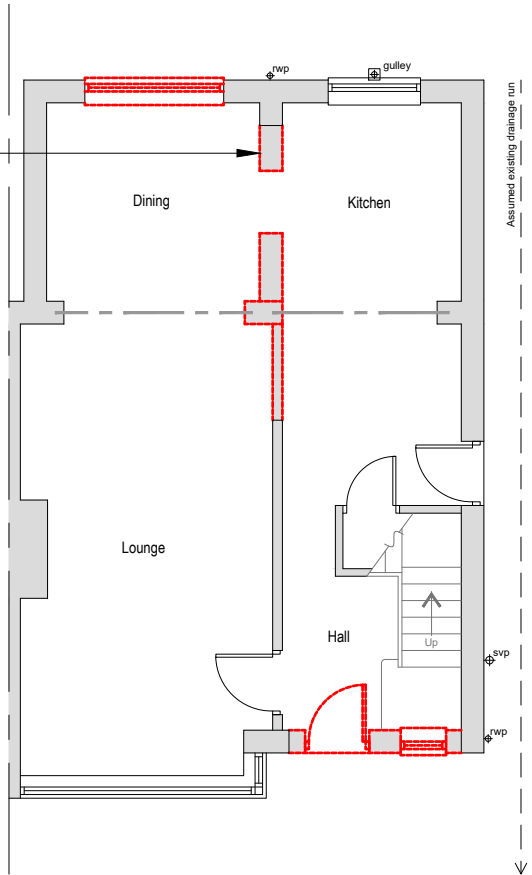


Existing GF Plan

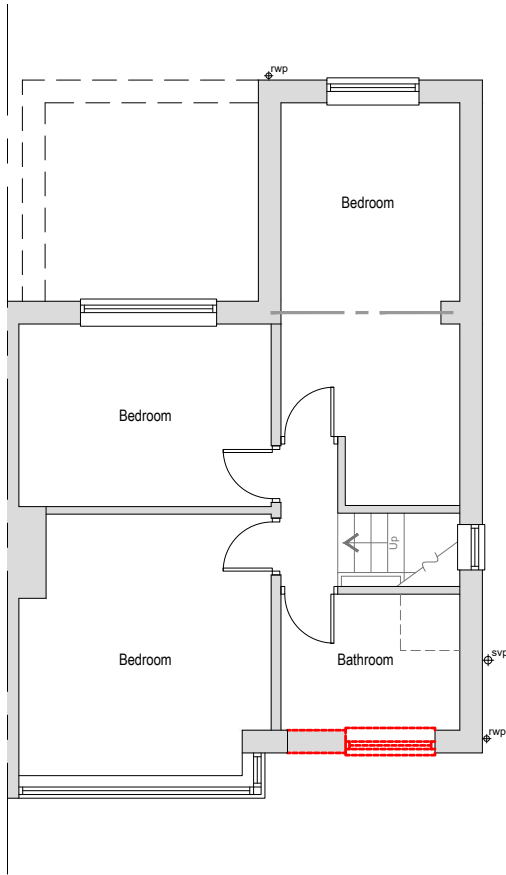

Existing FF Plan



Existing Front Elevation

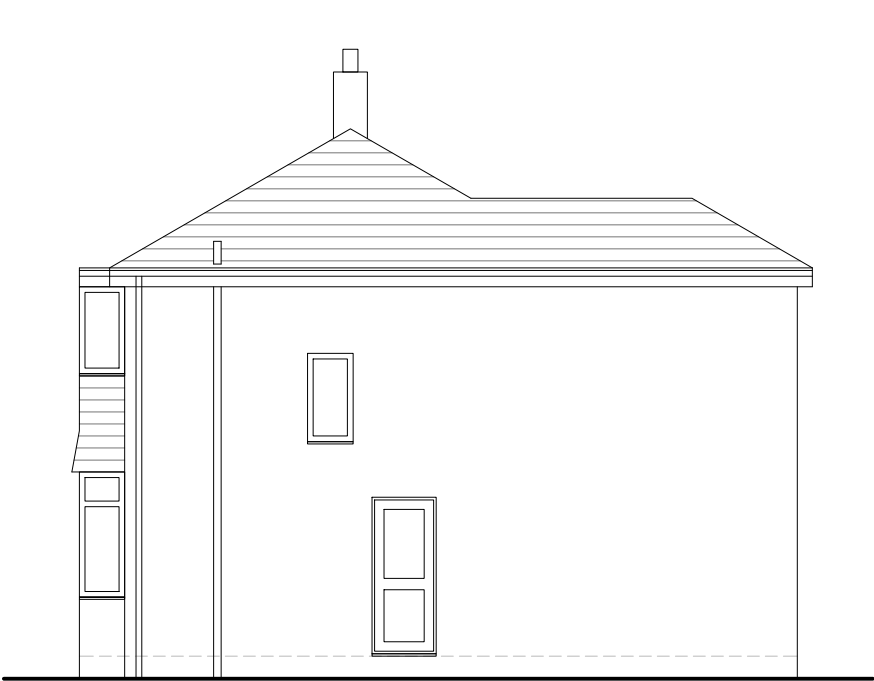

Existing Side Elevation




Existing Rear Elevation



Rev	Date	Description
Issued For : INFORMATION PURPOSES ONLY		
Client		
-		
Project		
14 Sunningdale Drive Prestwich M25 1JX		
Scheme - Drawing Title		
Existing Plans & Elevations		
-	02	Date 29-09-2021
Project No.	Drawing No.	Revision
		Scale 1:100 @A3


DO NOT SCALE FROM THIS DRAWING.
This drawing is to be read in conjunction with all related drawings. All dimensions must be checked and verified on site before commencing any work or material production. The originator should be notified immediately of any discrepancy.

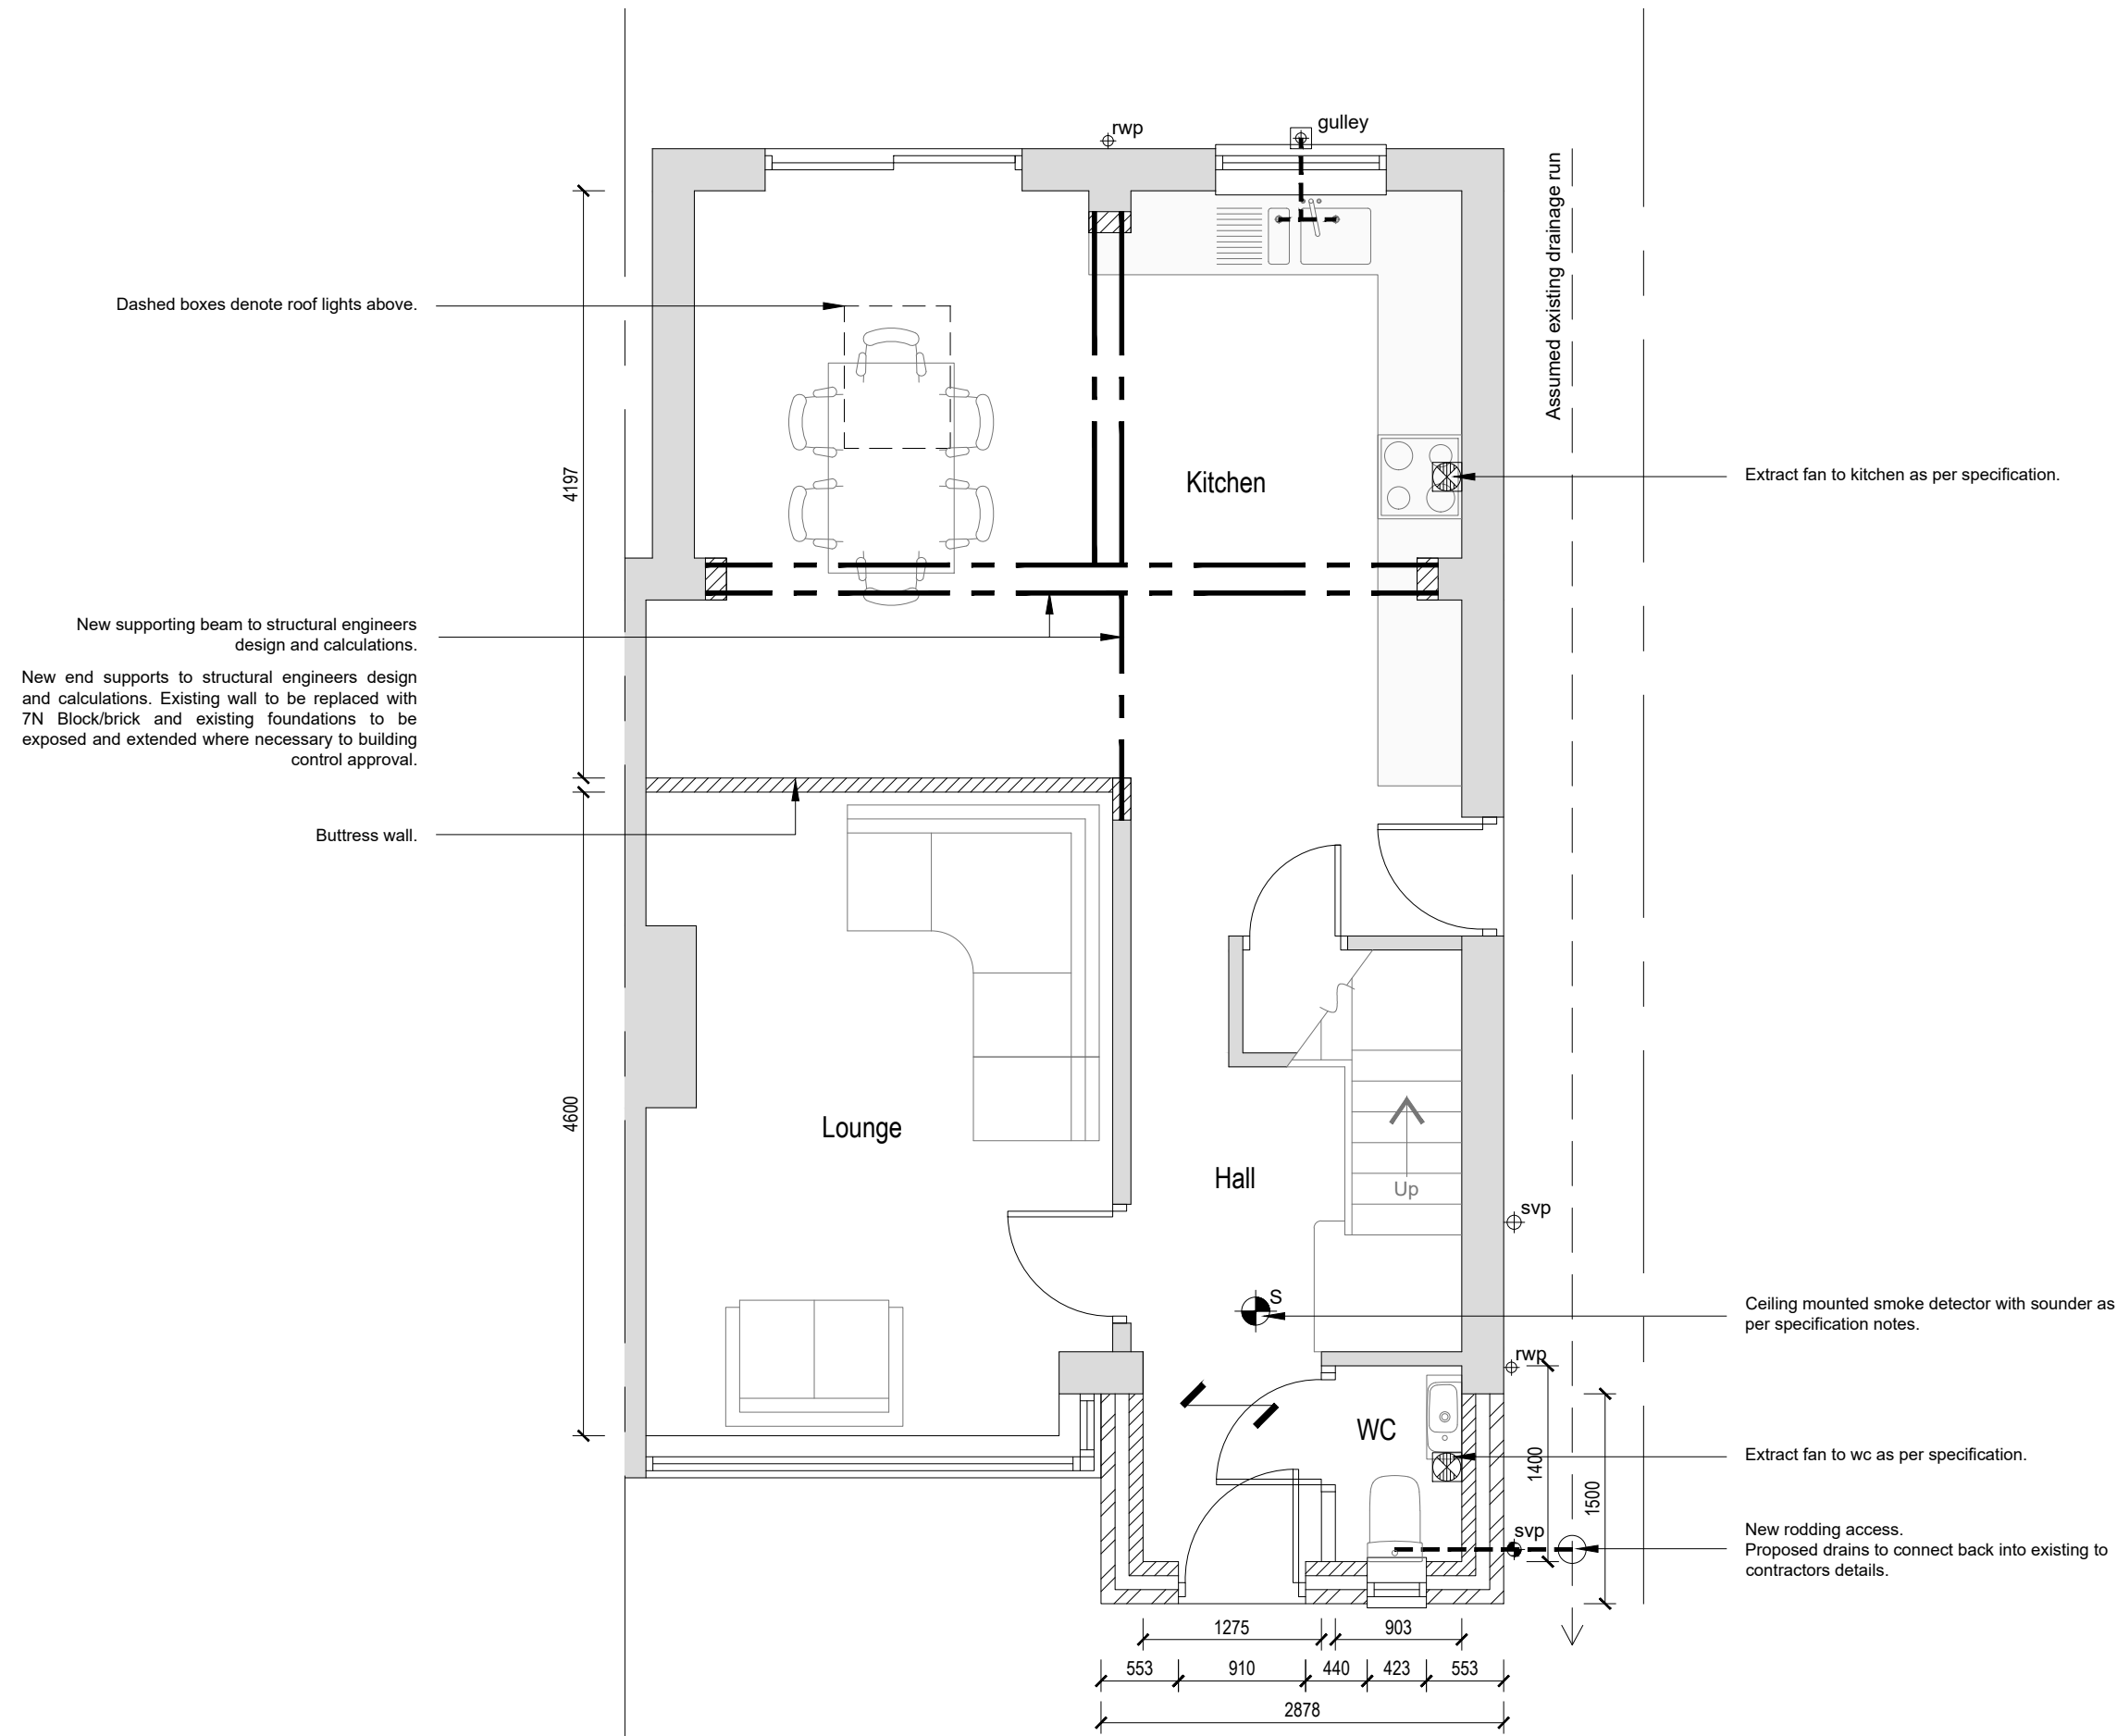

Proposed GF Plan



A 19.01.22 Extension projection reduced to 1.5m.		
Rev	Date	Description
Issued For : INFORMATION PURPOSES ONLY		
Client -		
Project 14 Sunningdale Drive Prestwich M25 1JX		
Scheme - Drawing Title Proposed Plans		
-/	03	A
Project No.	Drawing No.	Revision
		Date 29-09-2021
		Scale 1:50 @A3

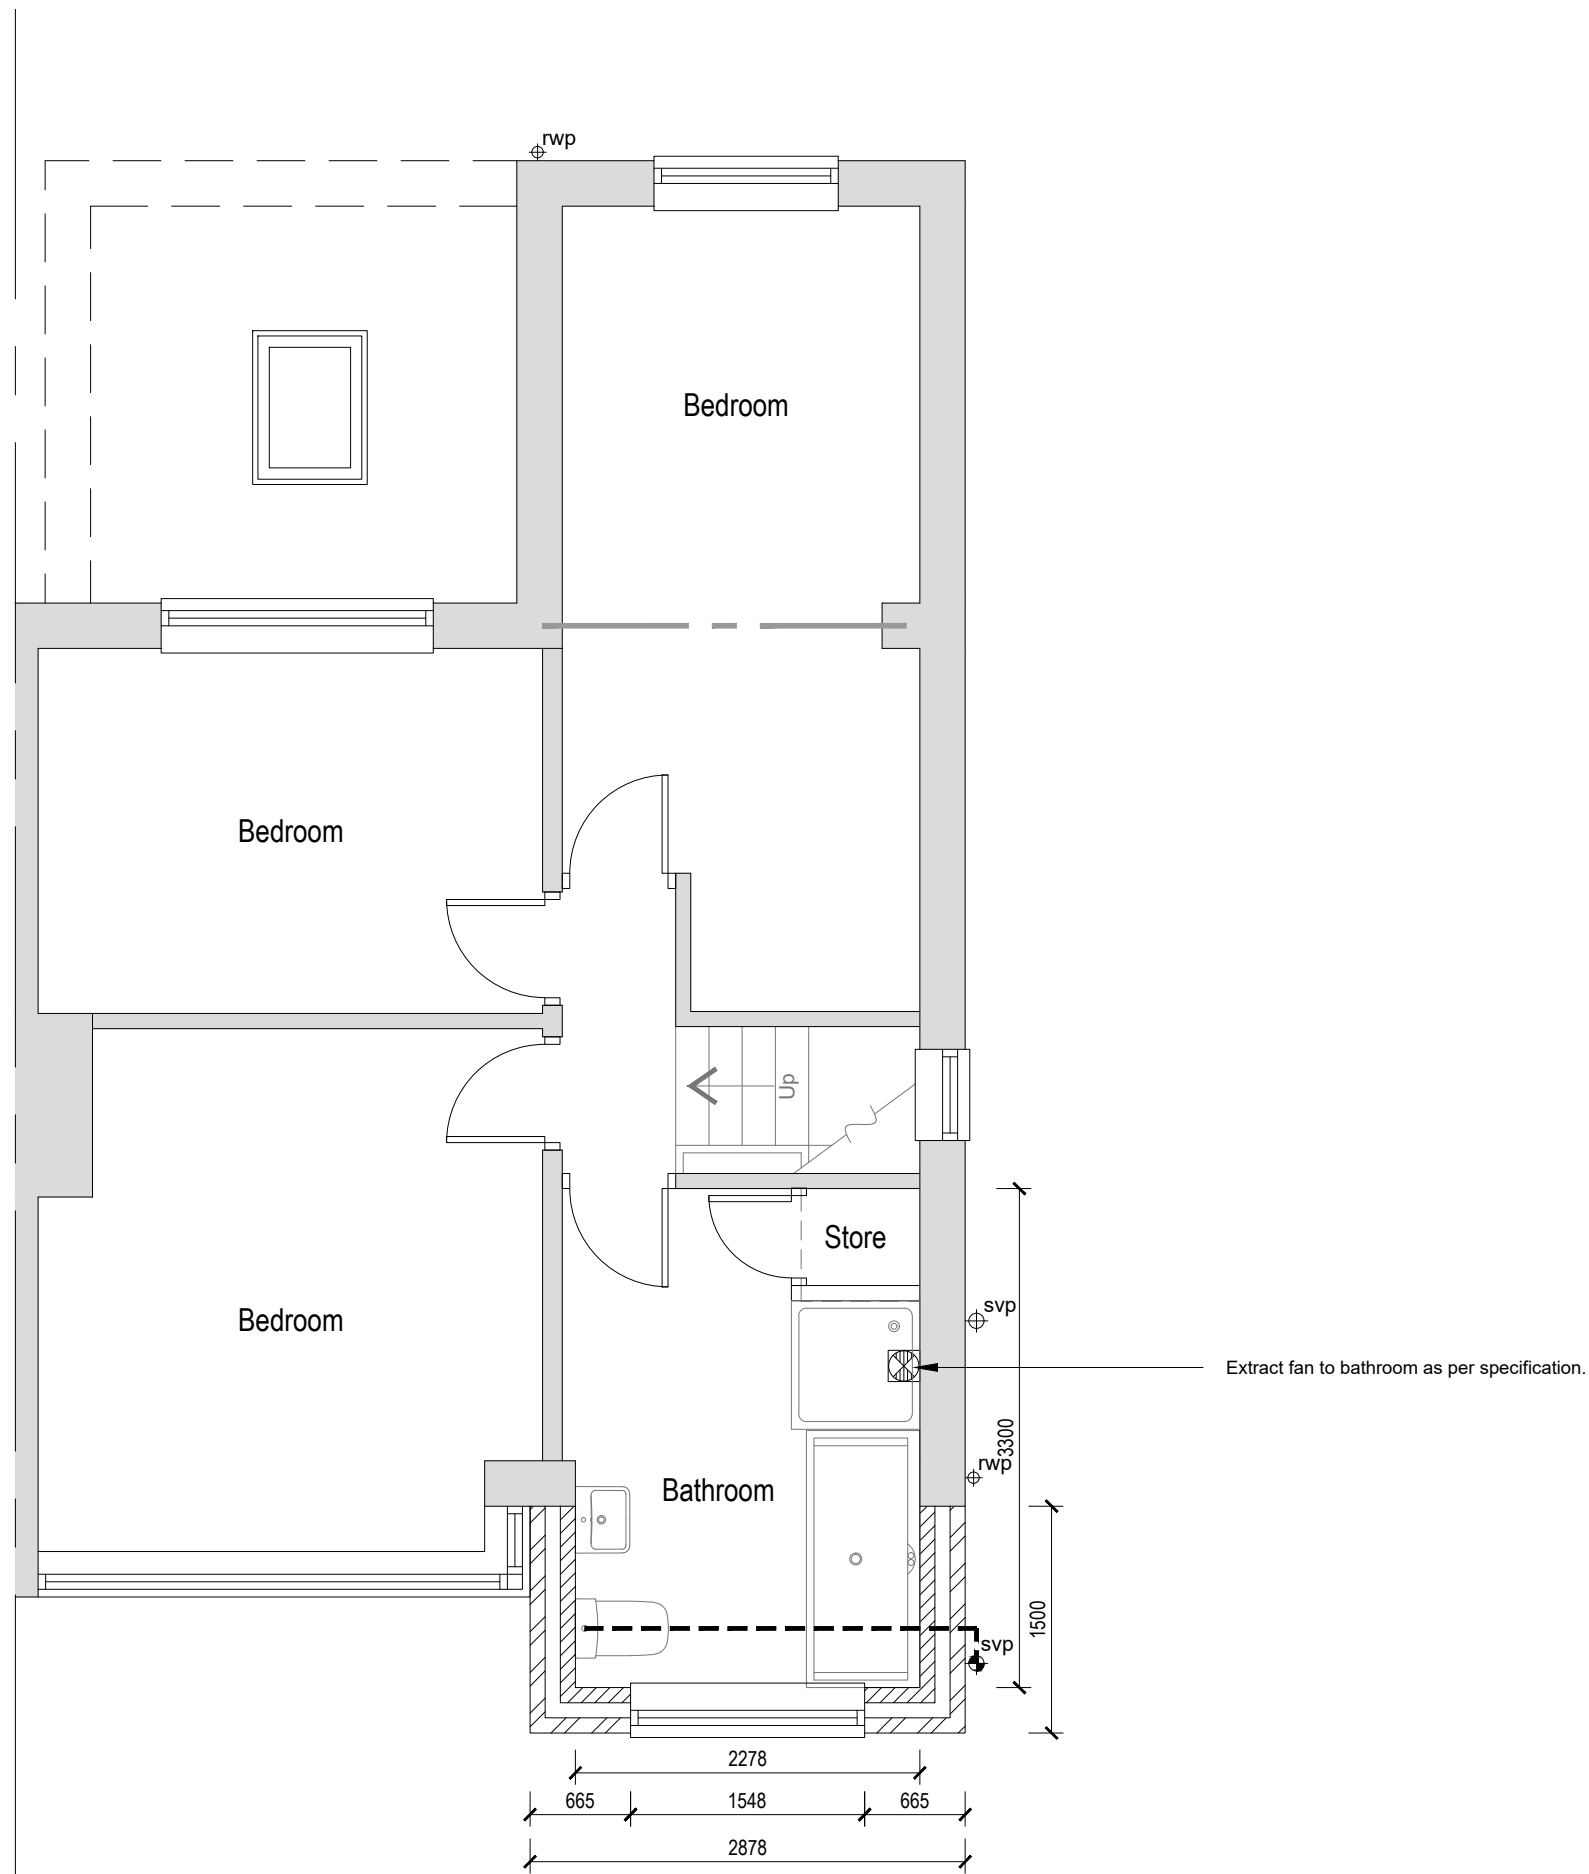


Proposed FF Plan



DO NOT SCALE FROM THIS DRAWING.
This drawing is to be read in conjunction with all related drawings. All dimensions must be checked and verified on site before commencing any work or material production. The originator should be notified immediately of any discrepancy.

Ronson
building design
Tel: 07926826016
craig@ronsonbuildingdesign.co.uk

A 19.01.22 Extension projection reduced to 1.5m.		
Rev	Date	Description
Issued For : INFORMATION PURPOSES ONLY		
Client -		
Project 14 Sunningdale Drive Prestwich M25 1JX		
Scheme - Drawing Title Proposed Plans		
-/	04	A
Project No.	Drawing No.	Revision
		Date 29-09-2021
		Scale 1:50 @A3

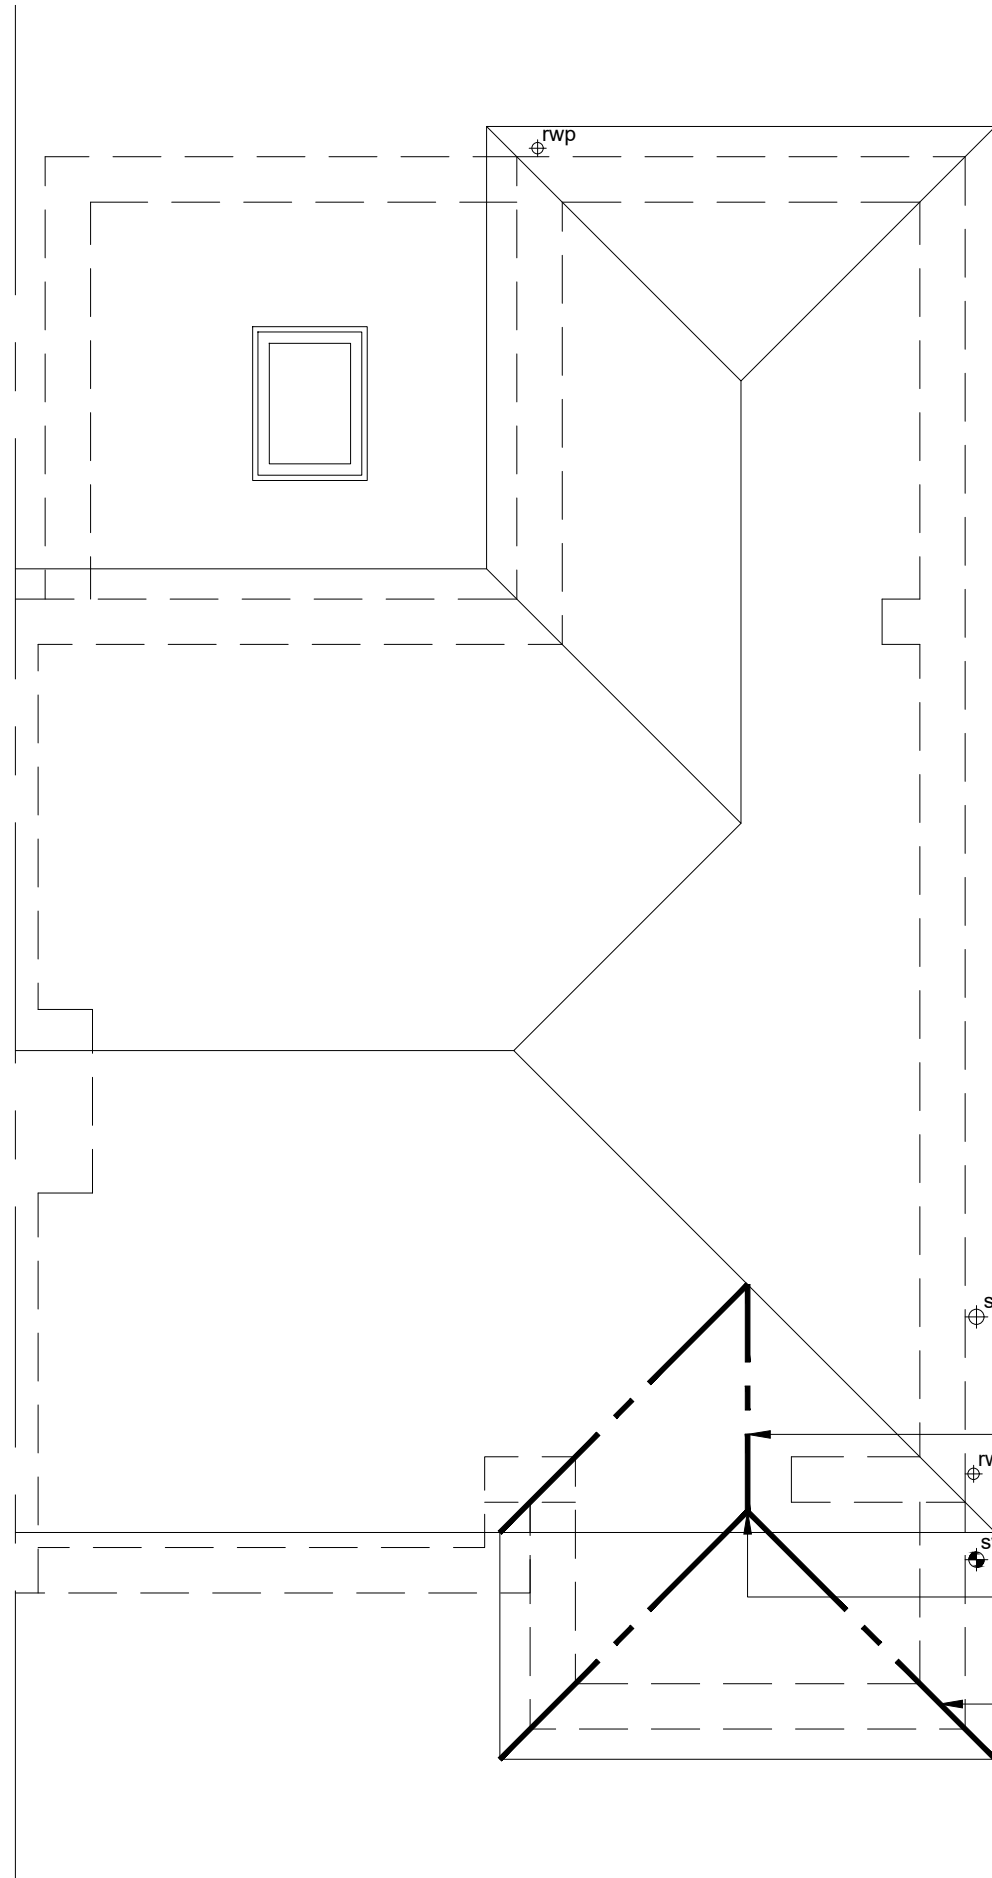

Proposed FF Plan



DO NOT SCALE FROM THIS DRAWING.
This drawing is to be read in conjunction with all related drawings. All dimensions must be checked and verified on site before commencing any work or material production. The originator should be notified immediately of any discrepancy.



Tel: 07926826016
craig@ronsonbuildingdesign.co.uk


19.01.22				Extension projection reduced to 1.5m.			
Rev		Date		Description			
Issued For : INFORMATION PURPOSES ONLY							
Client							
-							
Project							
14 Sunningdale Drive							
Prestwich							
M25 1JX							
Scheme - Drawing Title							
Proposed Plans							
-/		05		A		Date	
Project No.		Drawing No.		Revision		29-09-2021	
						Scale 1:50 @A3	

DO NOT SCALE FROM THIS DRAWING.
This drawing is to be read in conjunction with all related drawings. All dimensions must be checked and verified on site before commencing any work or material production. The originator should be notified immediately of any discrepancy.




Ronson
building design

Tel: 07926826016
craig@ronsonbuildingdesign.co.uk

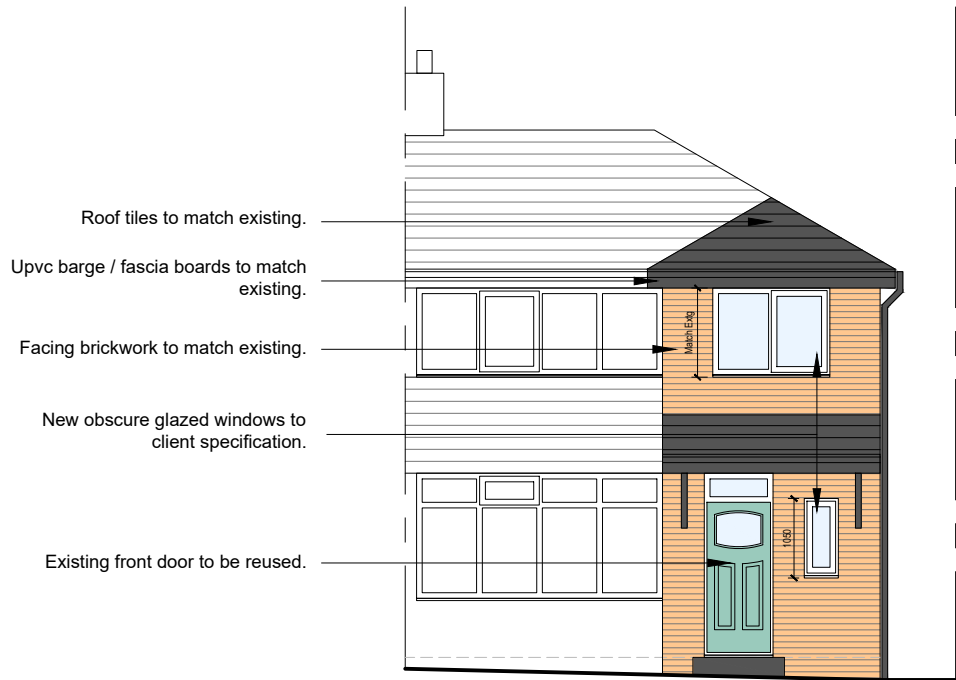


Proposed Front Elevation

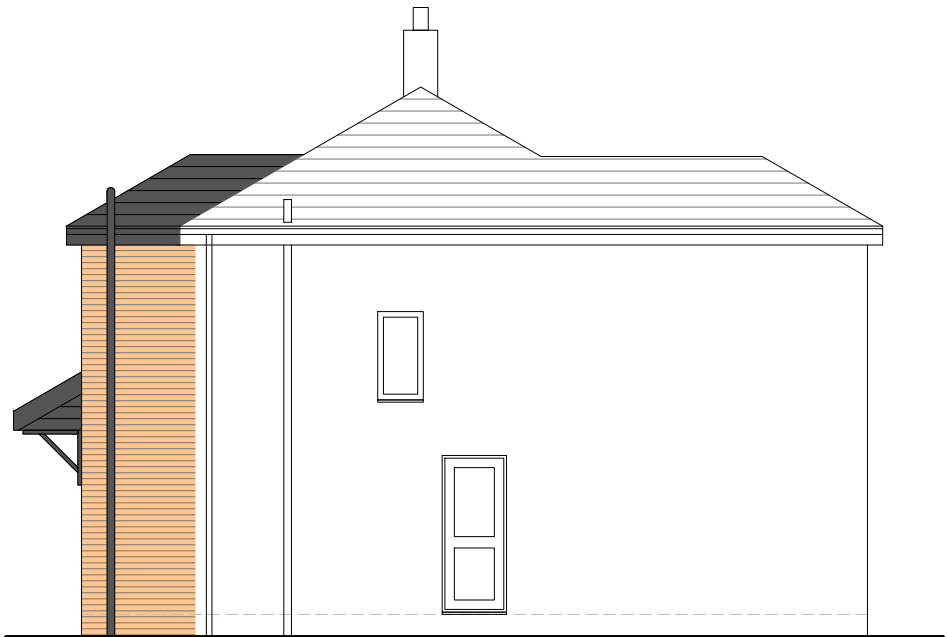

Proposed Side Elevation



Proposed Rear Elevation

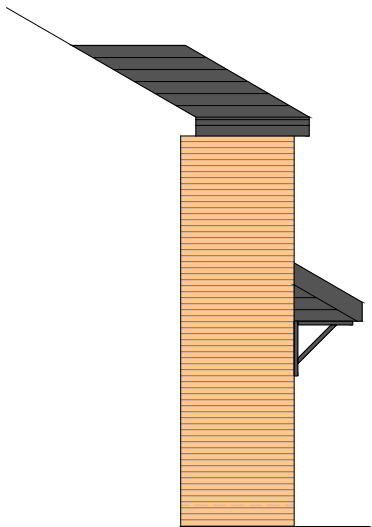

Proposed Side Elevation



A 19.01.22 Extension projection reduced to 1.5m.

Rev	Date	Description
-----	------	-------------

Issued For : INFORMATION PURPOSES ONLY

Client

-

Project

14 Sunningdale Drive
Prestwich
M25 1JX

Scheme - Drawing Title

Proposed Elevations

- /	06	A	Date 29-09-2021
Project No.	Drawing No.	Revision	Scale 1:100 @A3