



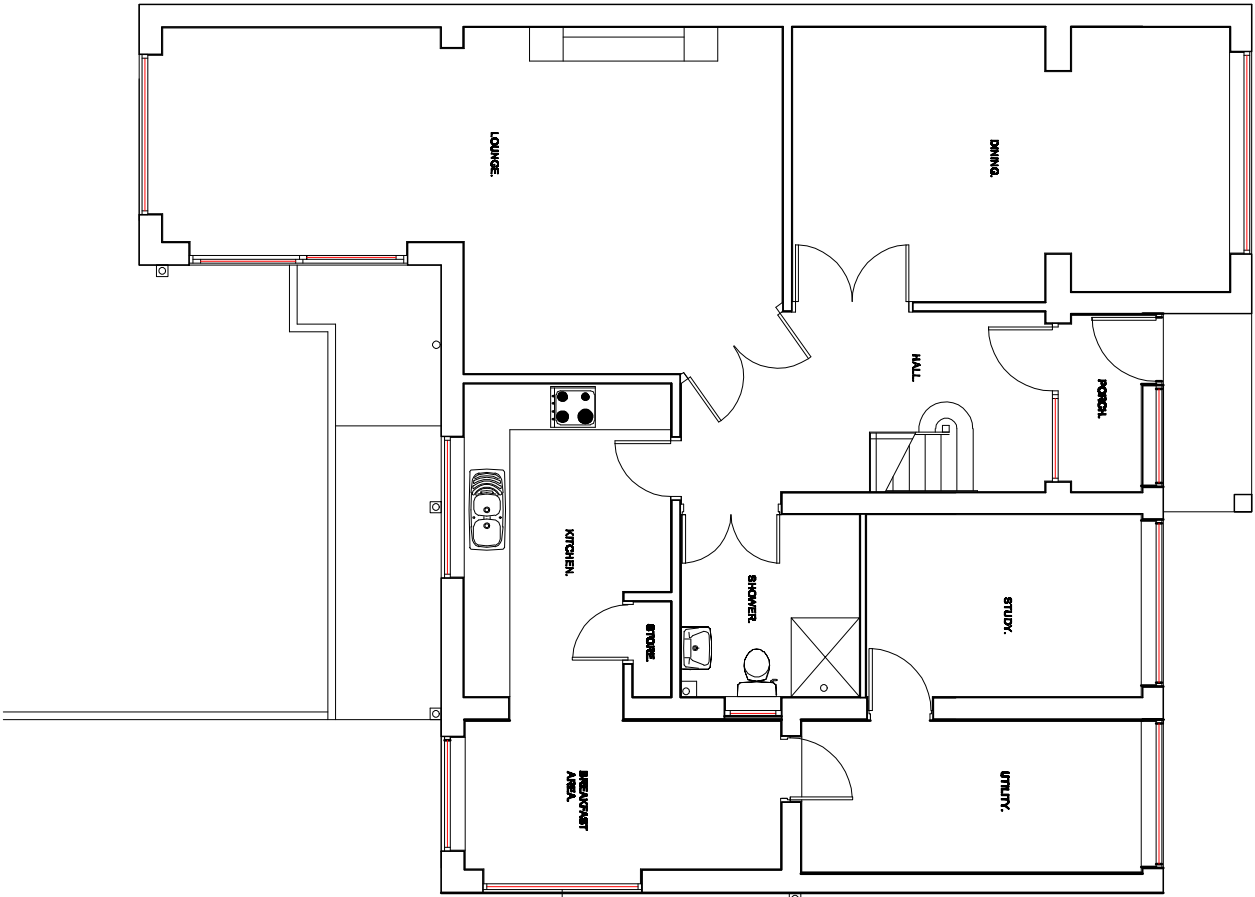

PROPOSED GROUND FLOOR PLAN.

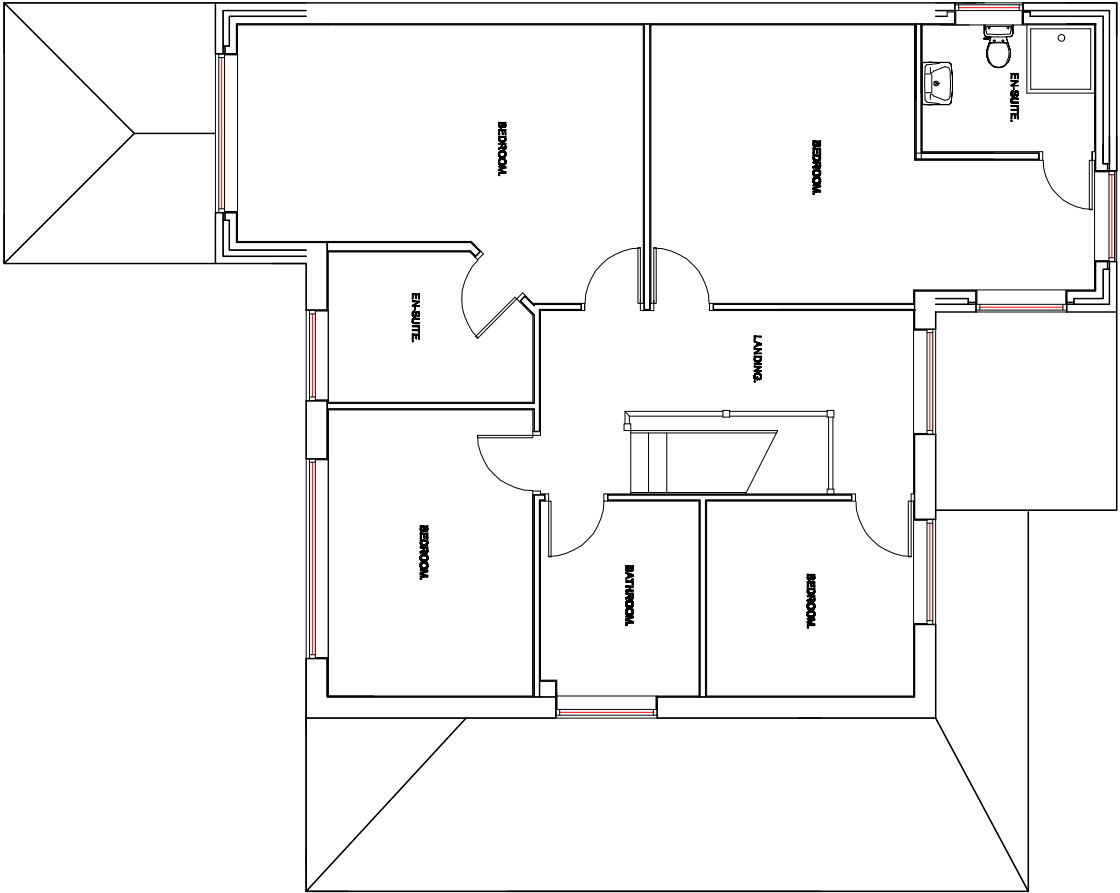

PROPOSED FIRST FLOOR PLAN.

Revision A - Amendments To First Floor windows. - 5th December 2022.	Title: PROPOSED FIRST FLOOR EXTENSIONS ABOVE EXISTING FRONT AND REAR EXTENSIONS.	Project: 294, BRANDLESHOLME ROAD, BURY, BL8 1ER	MTC Designs Scale 1:100 @ A3 Date: November 2022 31 Edend Drive Bolton BL2 6TB T: 01204 418714, M: 0770028014 Email: mitchellmccormack@aol.com Drawing No: P04A
--	--	---	---