

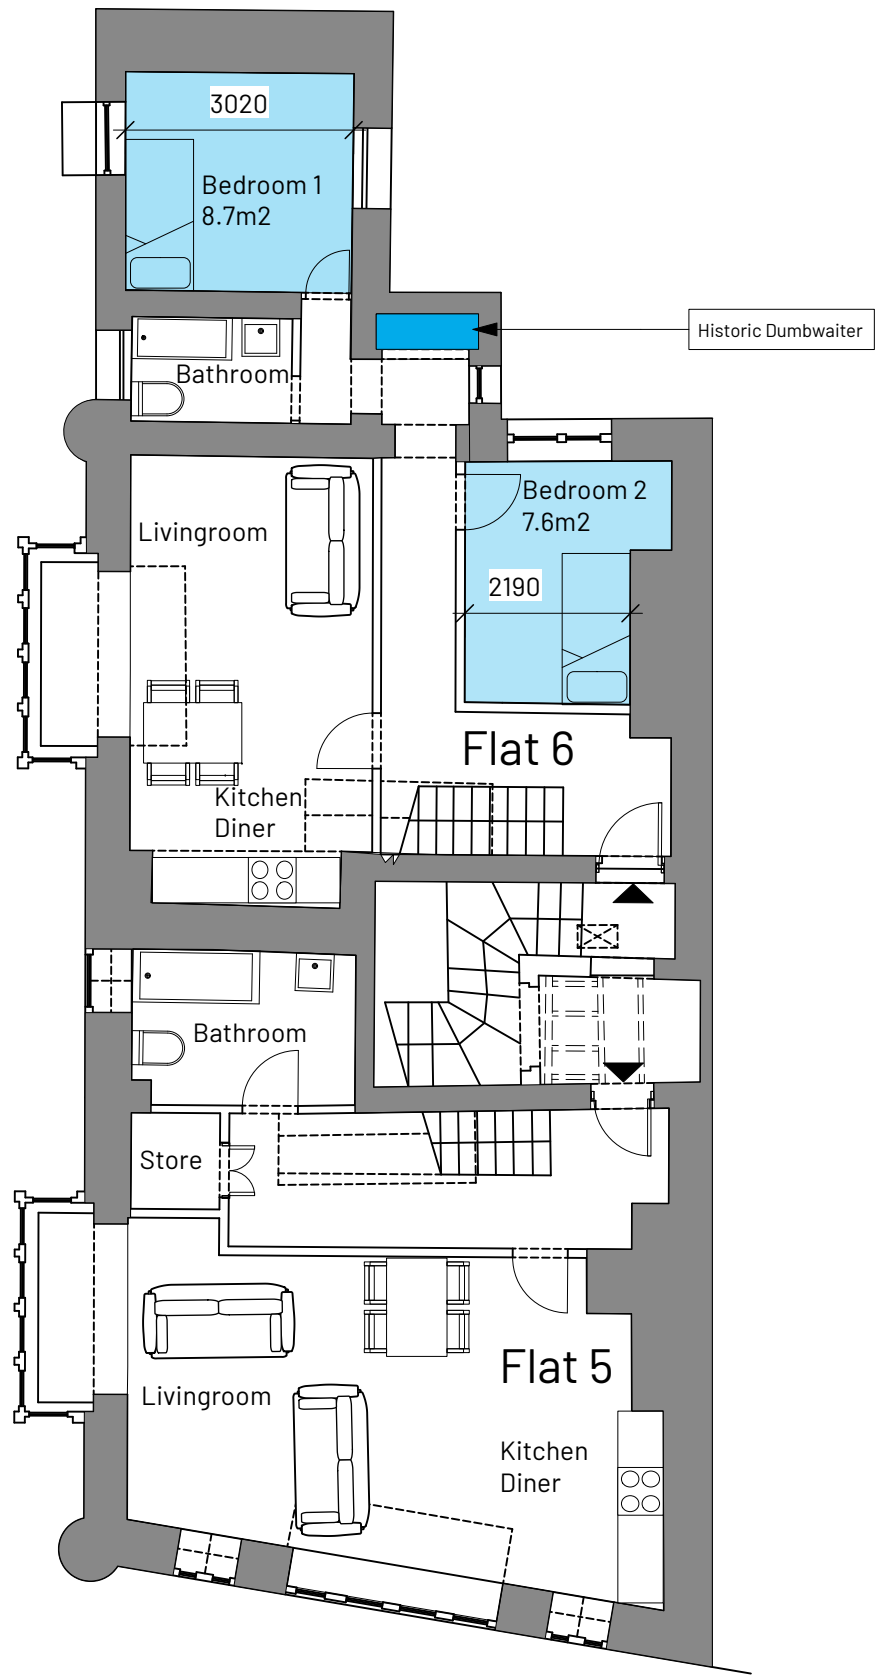


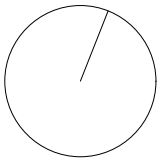

1 Third Floor plan
Scale: 1:100

 

B	20/03/2025	Bedroom areas and dims included	RG
A	23/10/2024	Dumbwaiter annotation added	GS AB
REV	NOTE	DRN	CHK

UNION CLUB APARTMENTS
BURY

Proposed Third Floor
Plan Scheme A

PROJECT REF.	2065
DRWG NO.	P(140)
REVISION	B
SCALE	1:100 @ A3
DATE 1st DRAWN	Jan 24 PL

SK sketch E existing P proposed T tender C construction FI final issue

+44 161 236 0051
ARCHITECT@ATELIERMB.CO.UK

ATELIER.MB