

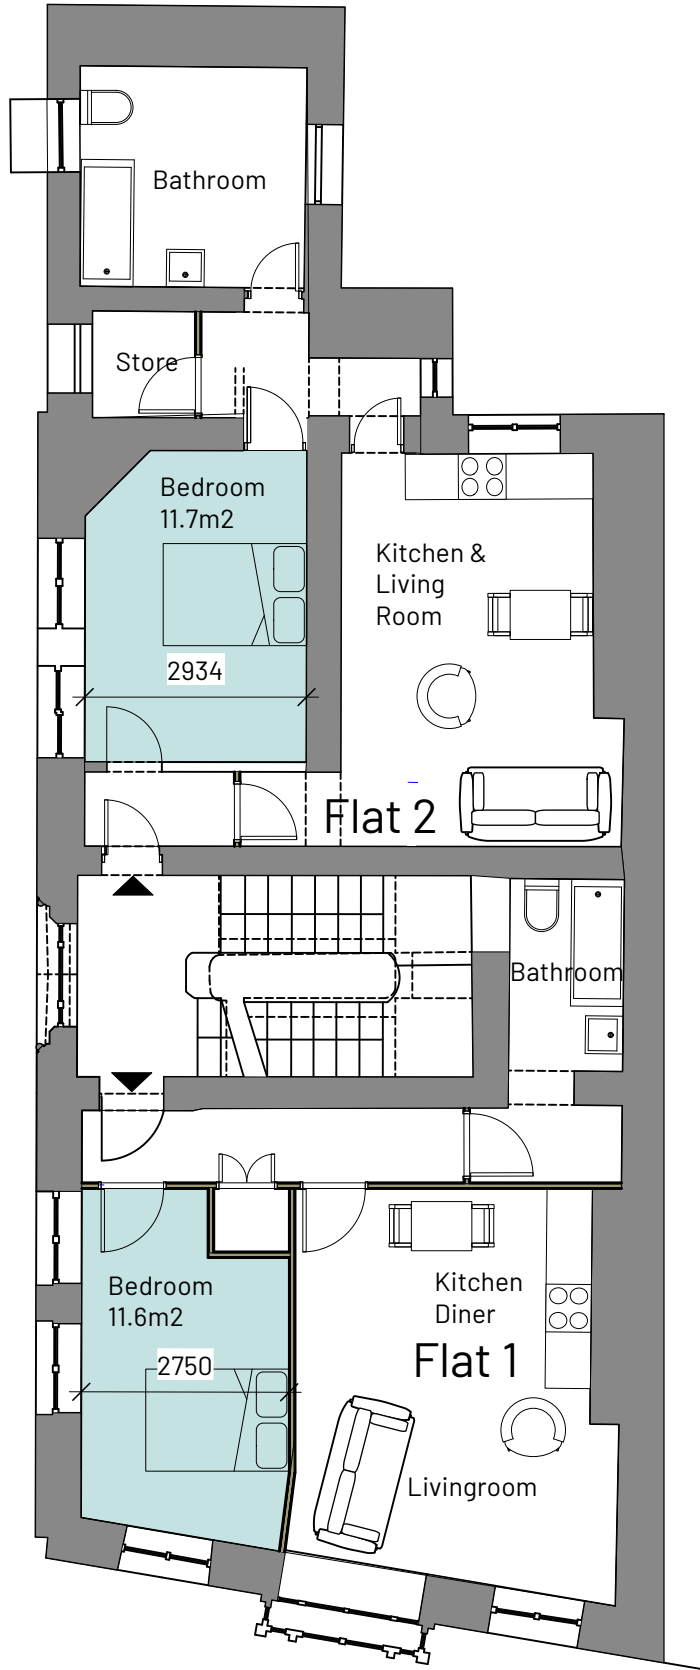


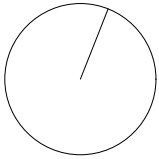

1 First Floor plan
Scale: 1:100

 

A 20/03/2025 Bedroom areas and
dms included RG

REV	NOTE	DRN	CHK
-----	------	-----	-----

UNION CLUB APARTMENTS
BURY

Proposed First Floor
Plan Scheme A

PROJECT REF.	2065
DRWG NO.	P(120)
REVISION	A
SCALE	1:100 @ A3
DATE 1st	Jan 24
DRAWN	PL

SK sketch E existing P proposed T tender C construction FI final issue

+44 161 236 0051
ARCHITECT@ATELIERMB.CO.UK

ATELIER.MB