




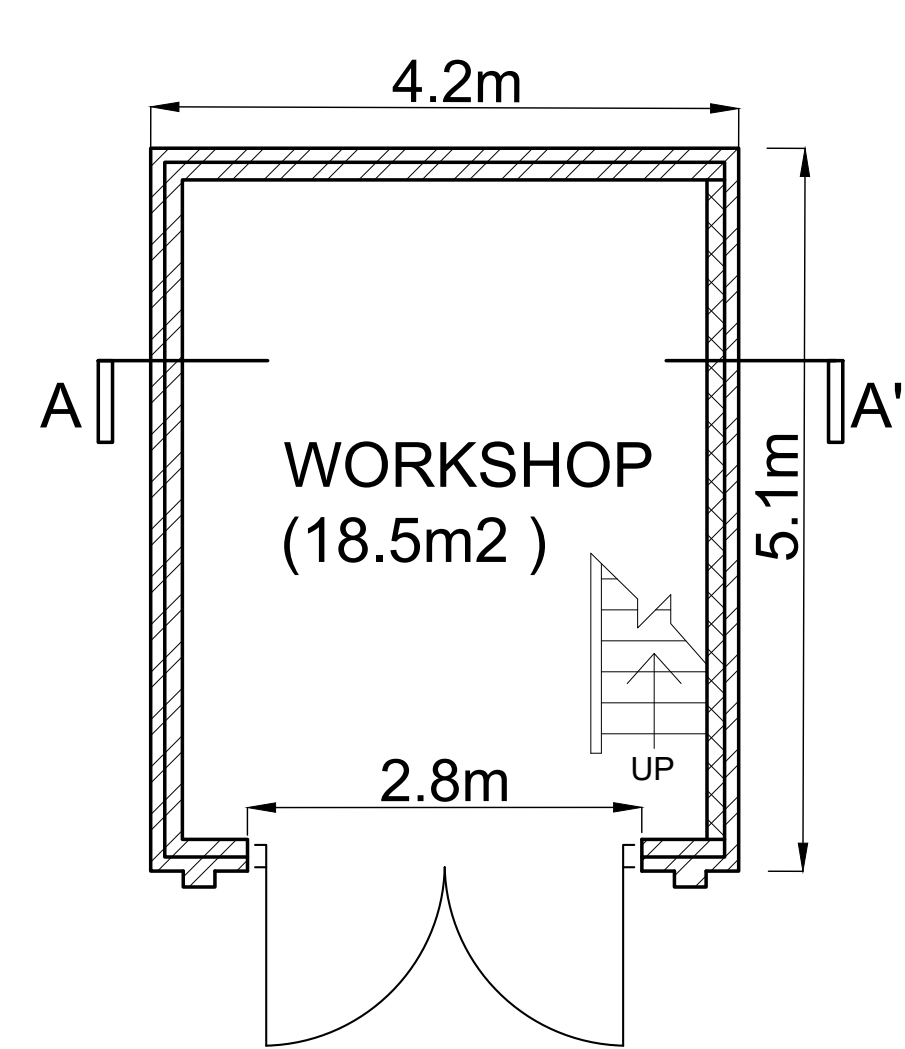


GROUND FLOOR PLAN

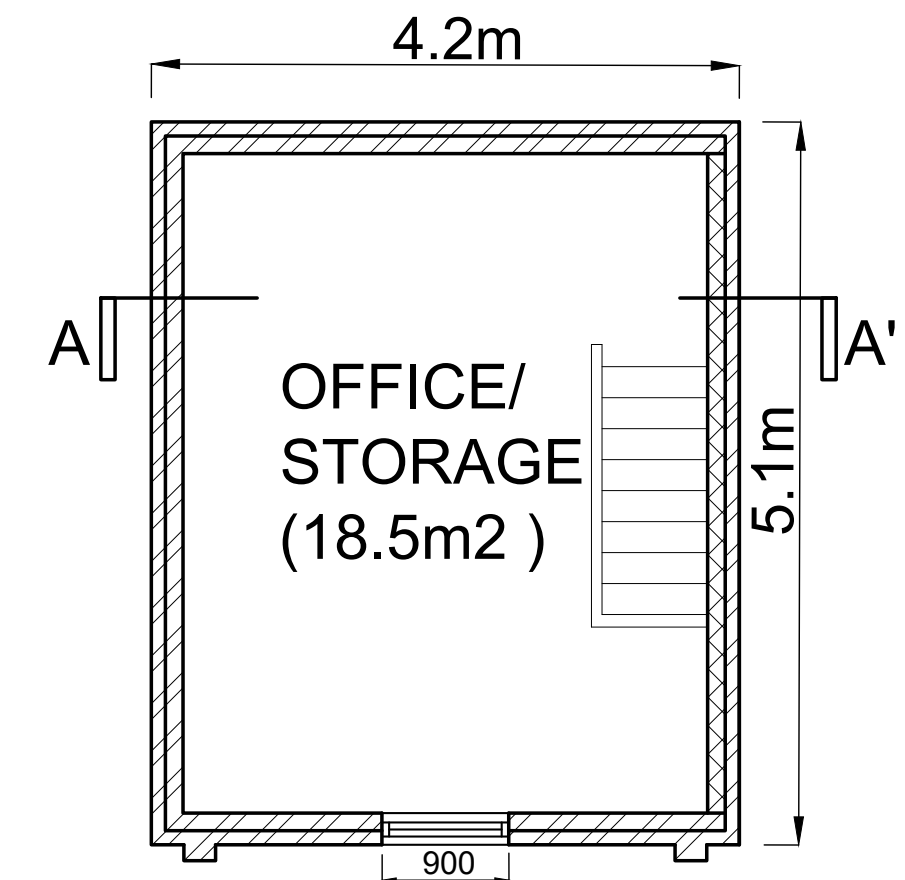


FIRST FLOOR PLAN

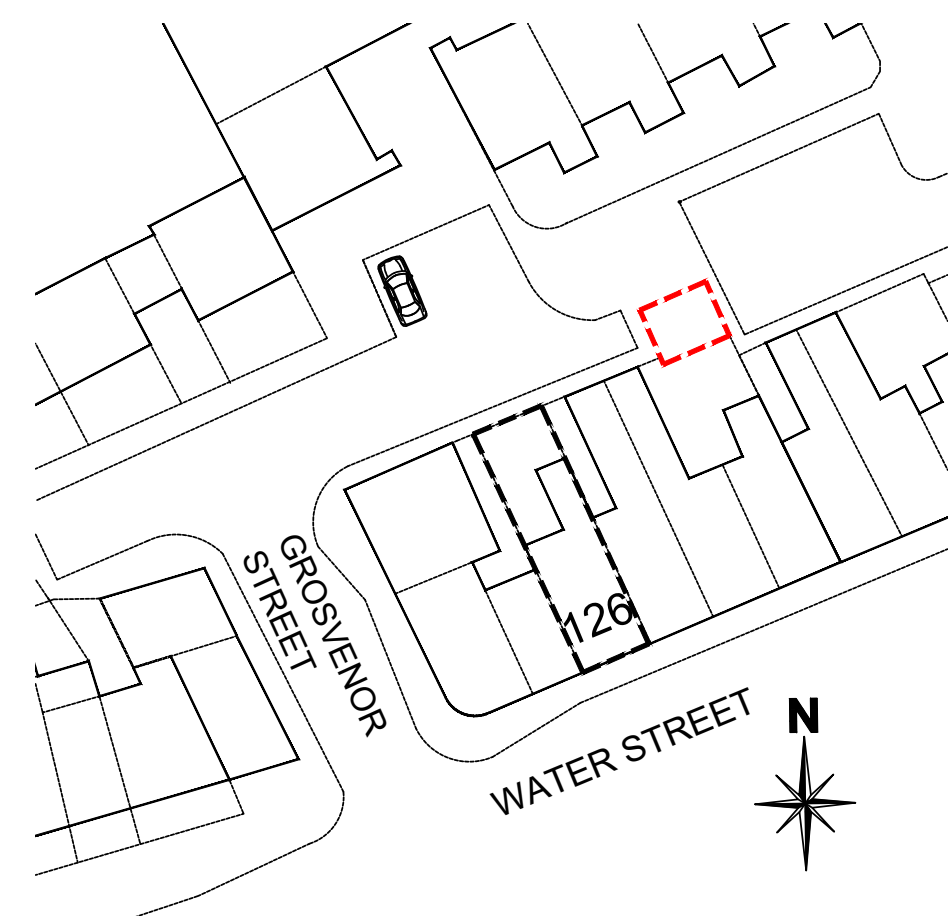


BLOCK PLAN
SCALE: 1:500

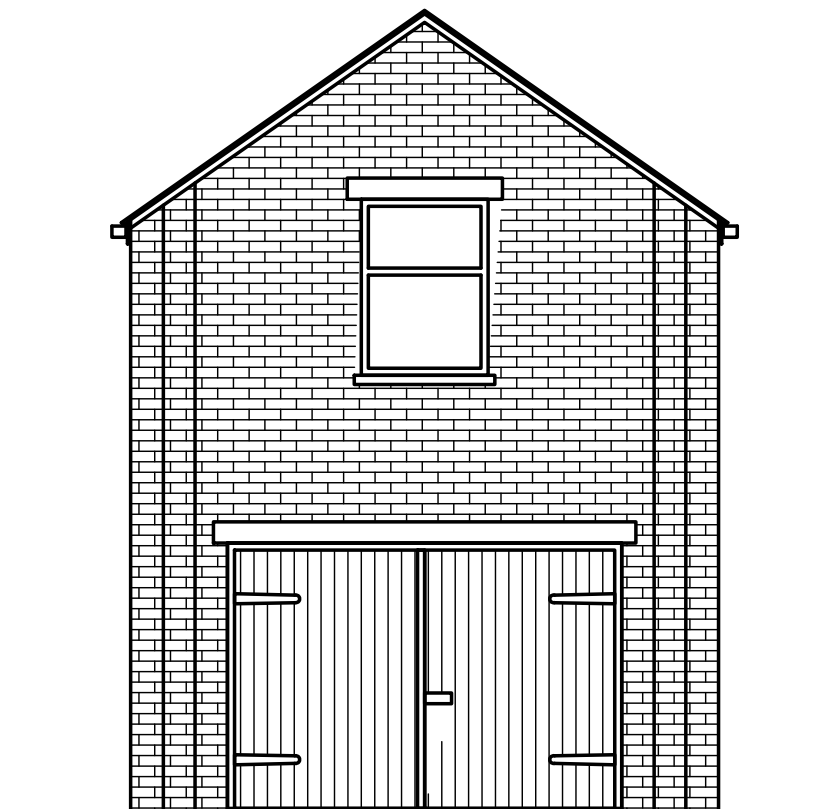


FRONT
ELEVATION

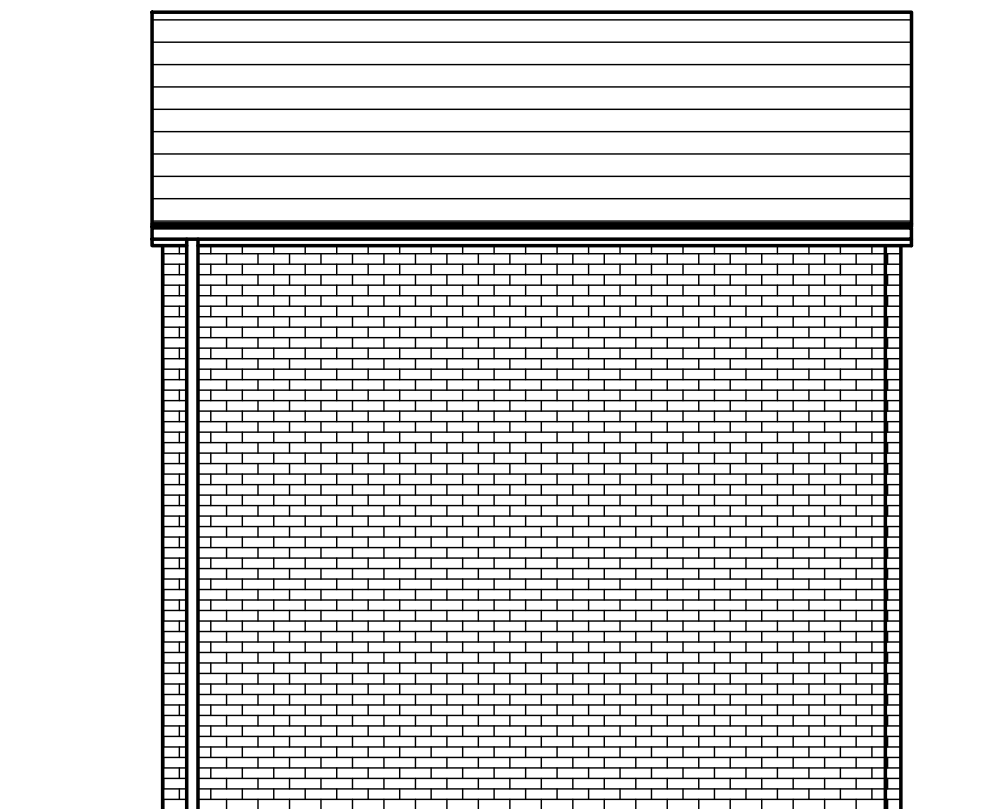


SIDE
ELEVATION 1

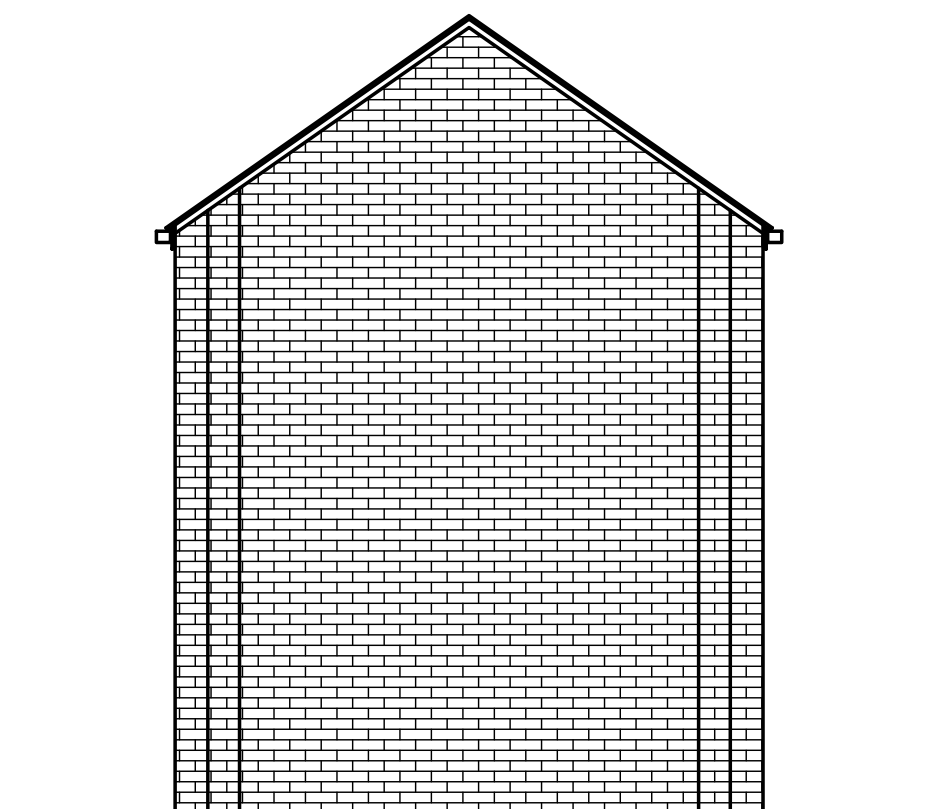


REAR
ELEVATION

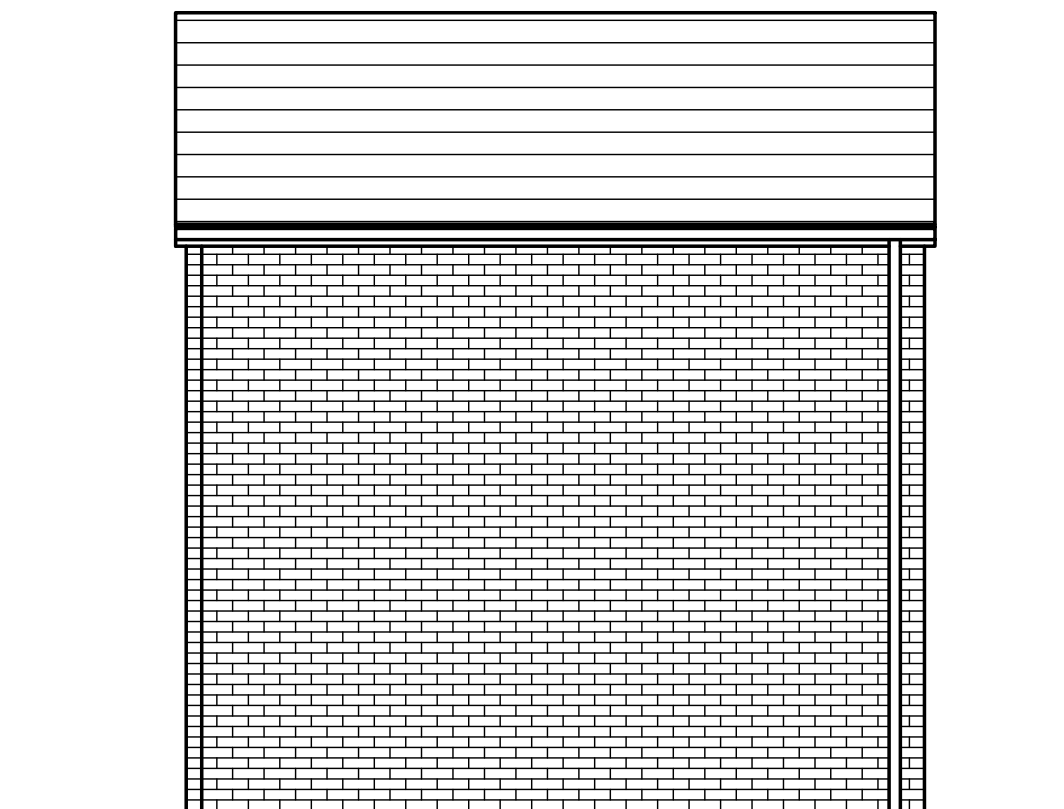

SIDE
ELEVATION 2

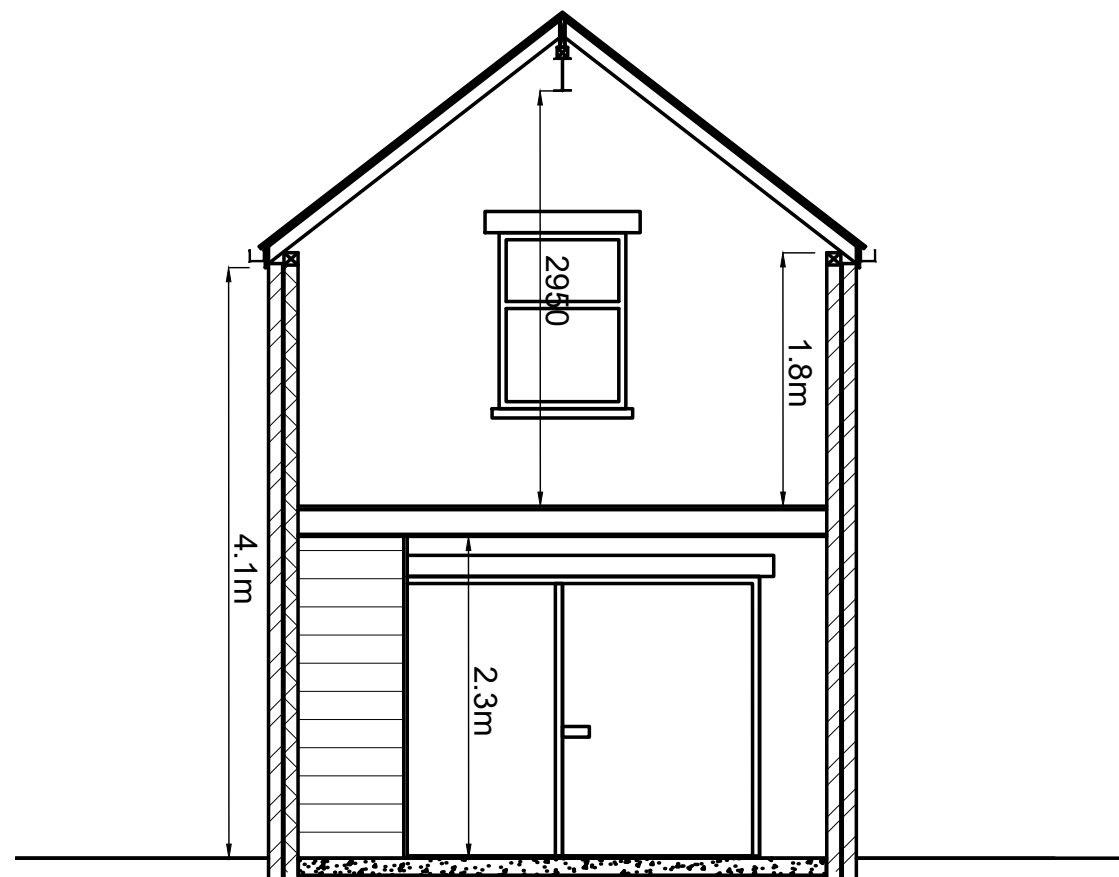

CROSS
SECTION AA'

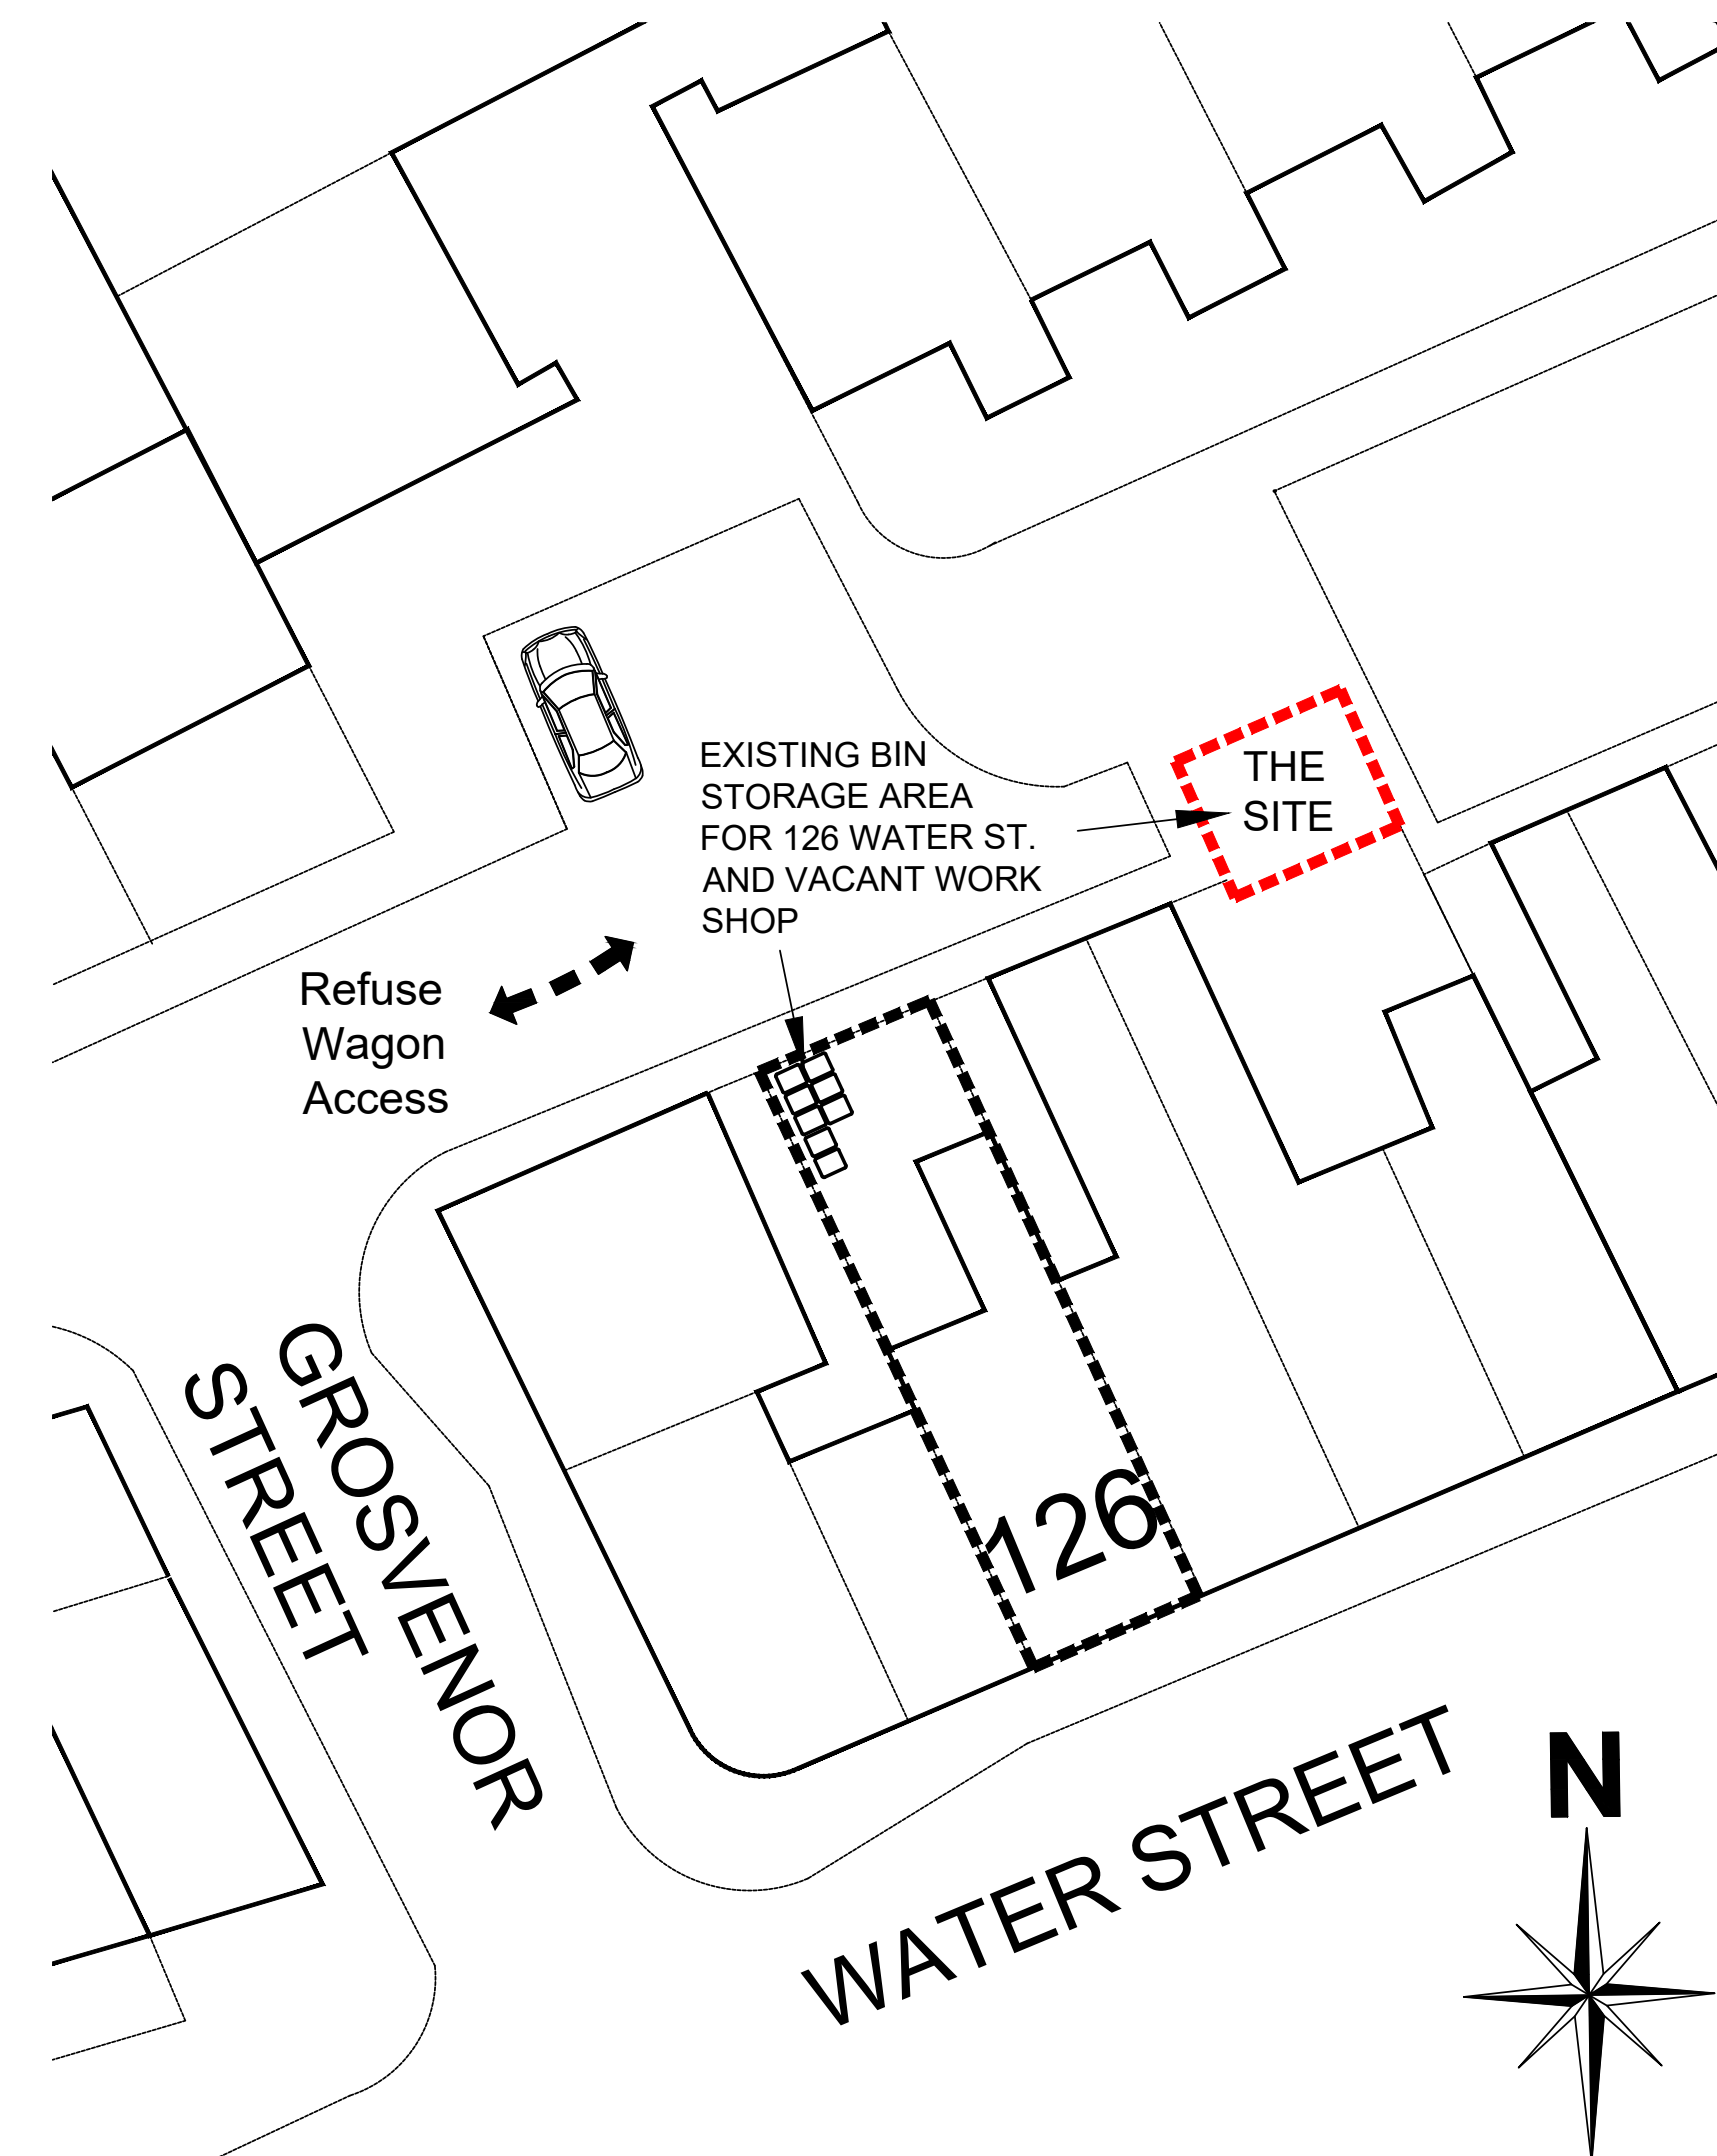

SITE PLAN
SCALE= 1:200

[REV.] DATE: [DETAILS:]
BM ARCHITECTURAL DESIGNS,
APARTMENT 8,
224 GREAT CLOWES STREET,
MANCHESTER M7 2ZS
TEL: 07415 493002
email- benjamin.maguire10@gmail.com
Project: CONVERSION OF FORMER WORKSHOP
BUILDING TO THE REAR OF
WATER STREET, RADCLIFFE,
BURY M26 4BE
Title: EXISTING PLANS
Client: CASSEL AND FLETCHER
PROPERTY MANAGEMENT
Scale: 1:50@A1 Date: 03/ 2023 Drawn: BM
Status: PLANNING
Drawing no: BM/0323/WATER/PL1 Rev:
Architectural Design/ Planning/ Construction/ Building Regs