


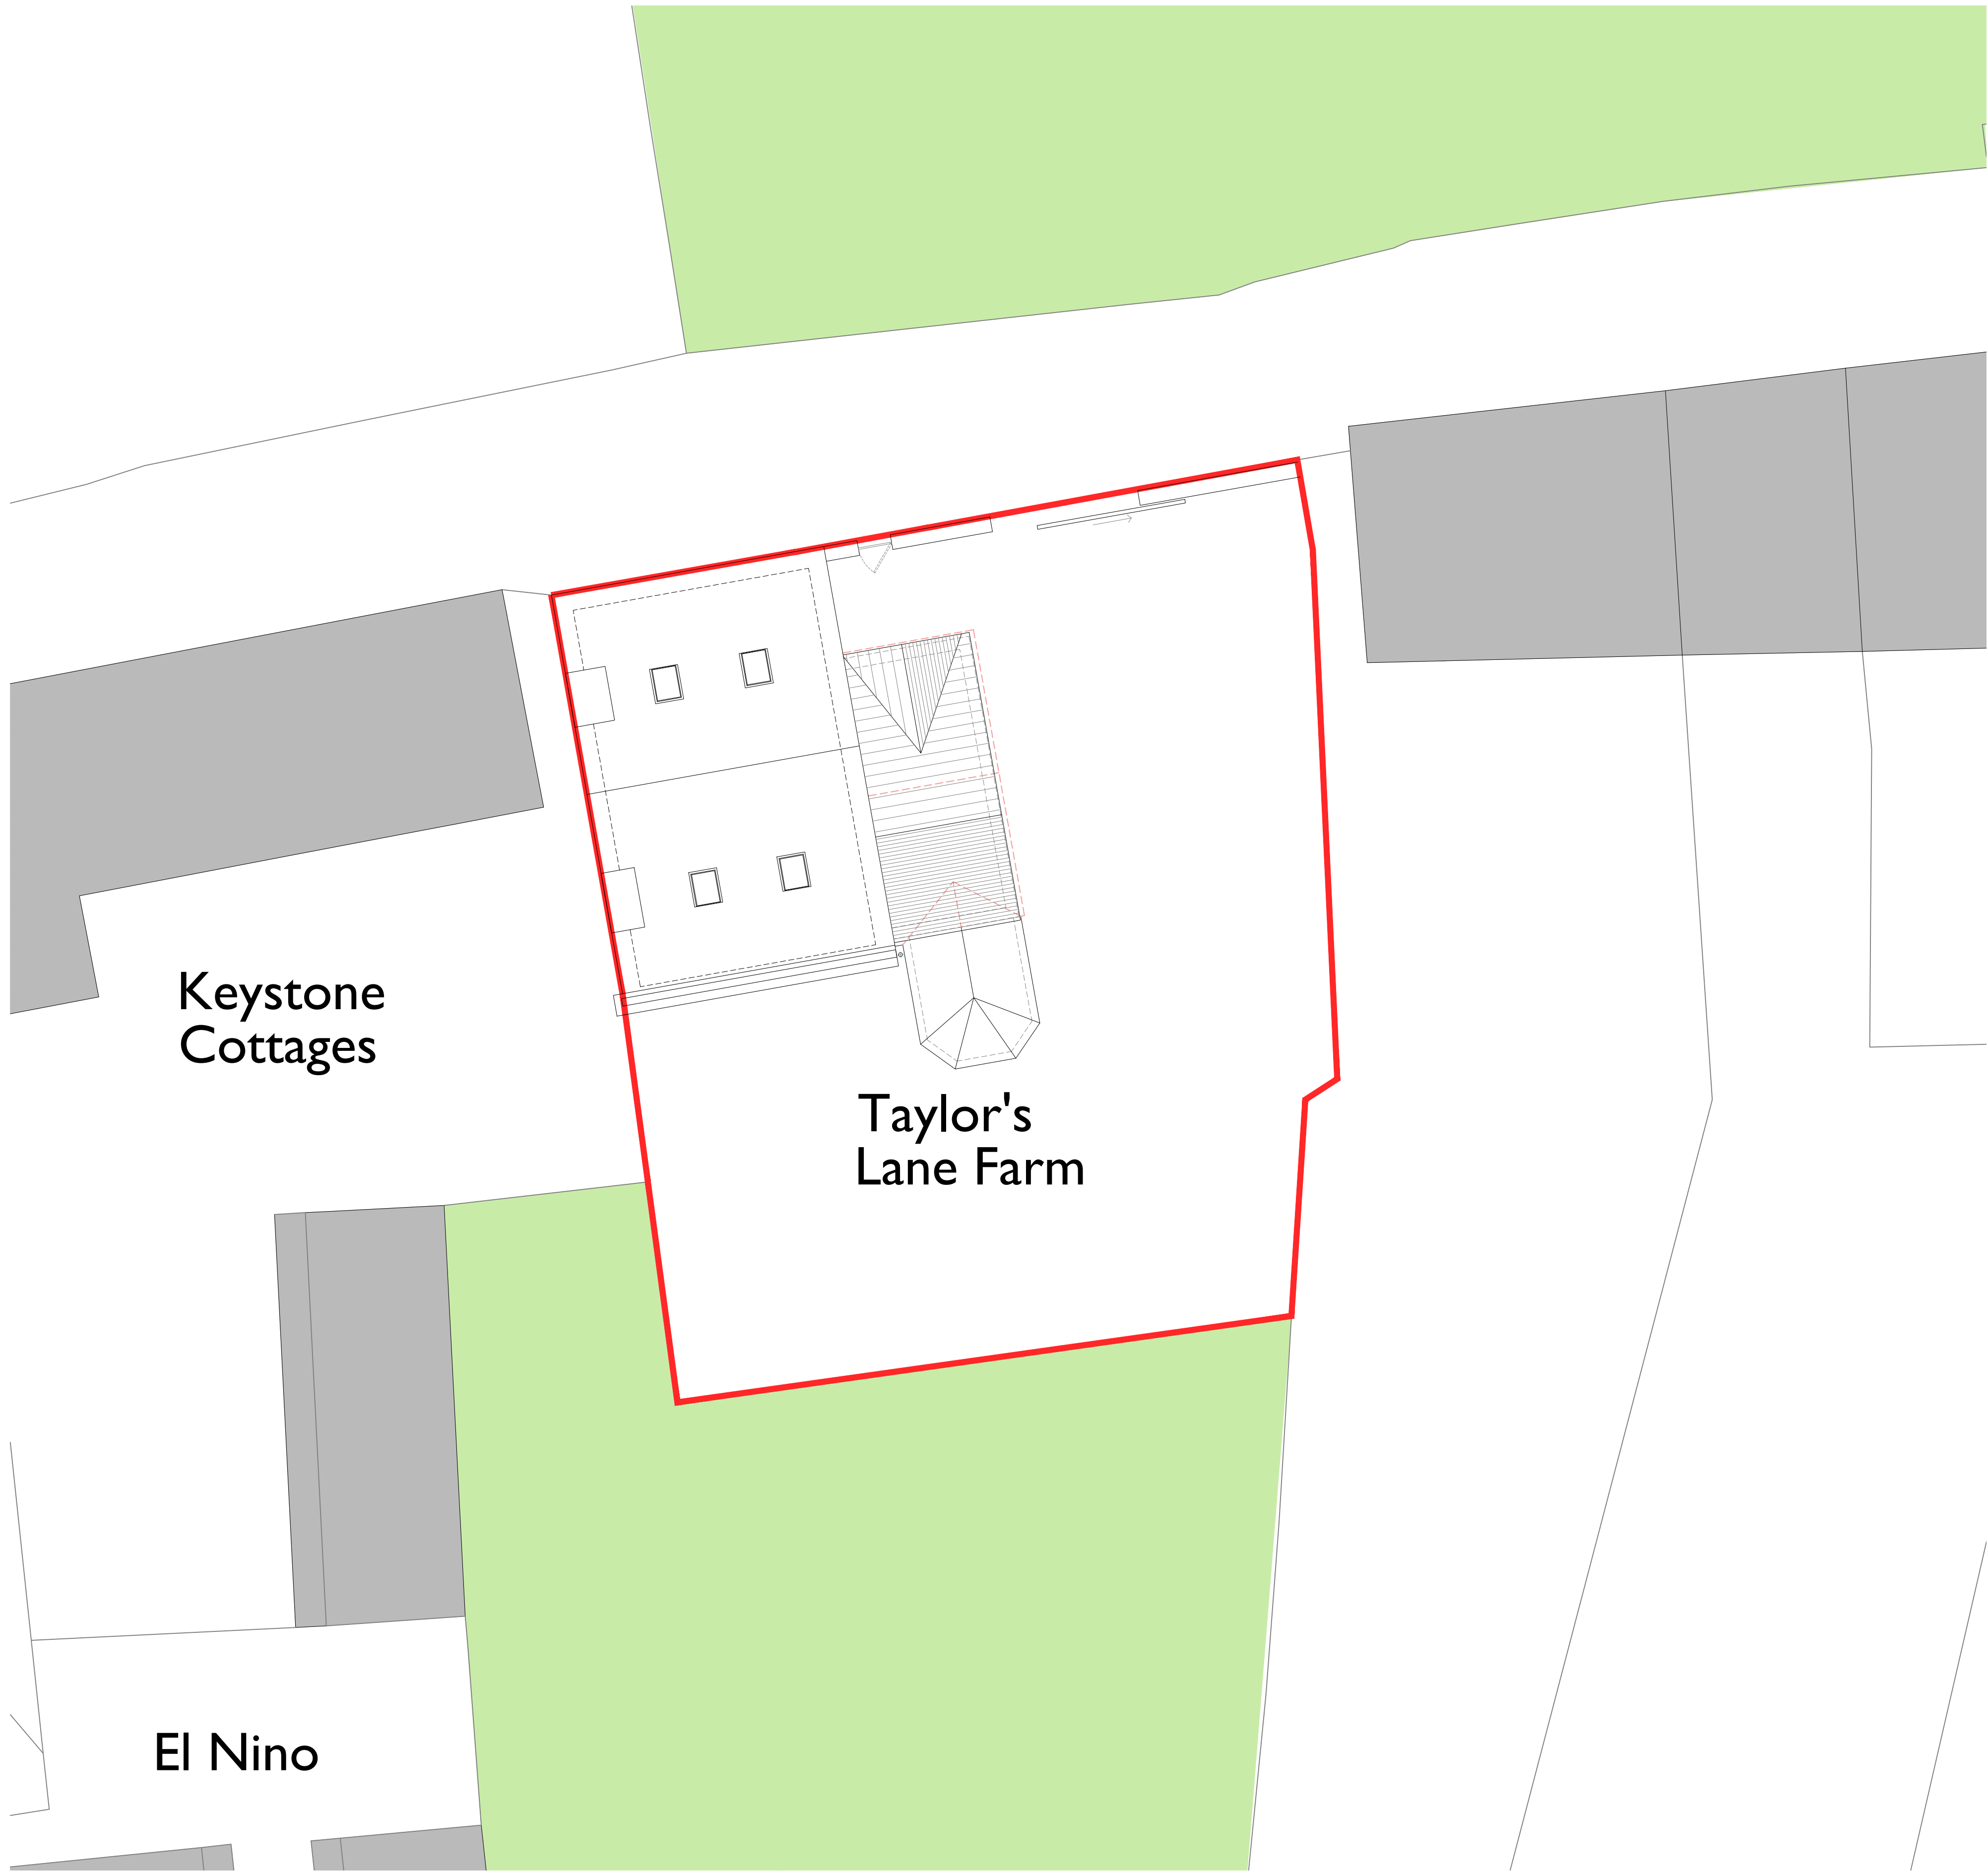

site plan
scale 1:100



location plan
scale 1:1250

0 10 20 30 40 50 60 70 80 90 100

