





PROPOSED FRONT ELEVATION


PROPOSED REAR ELEVATION

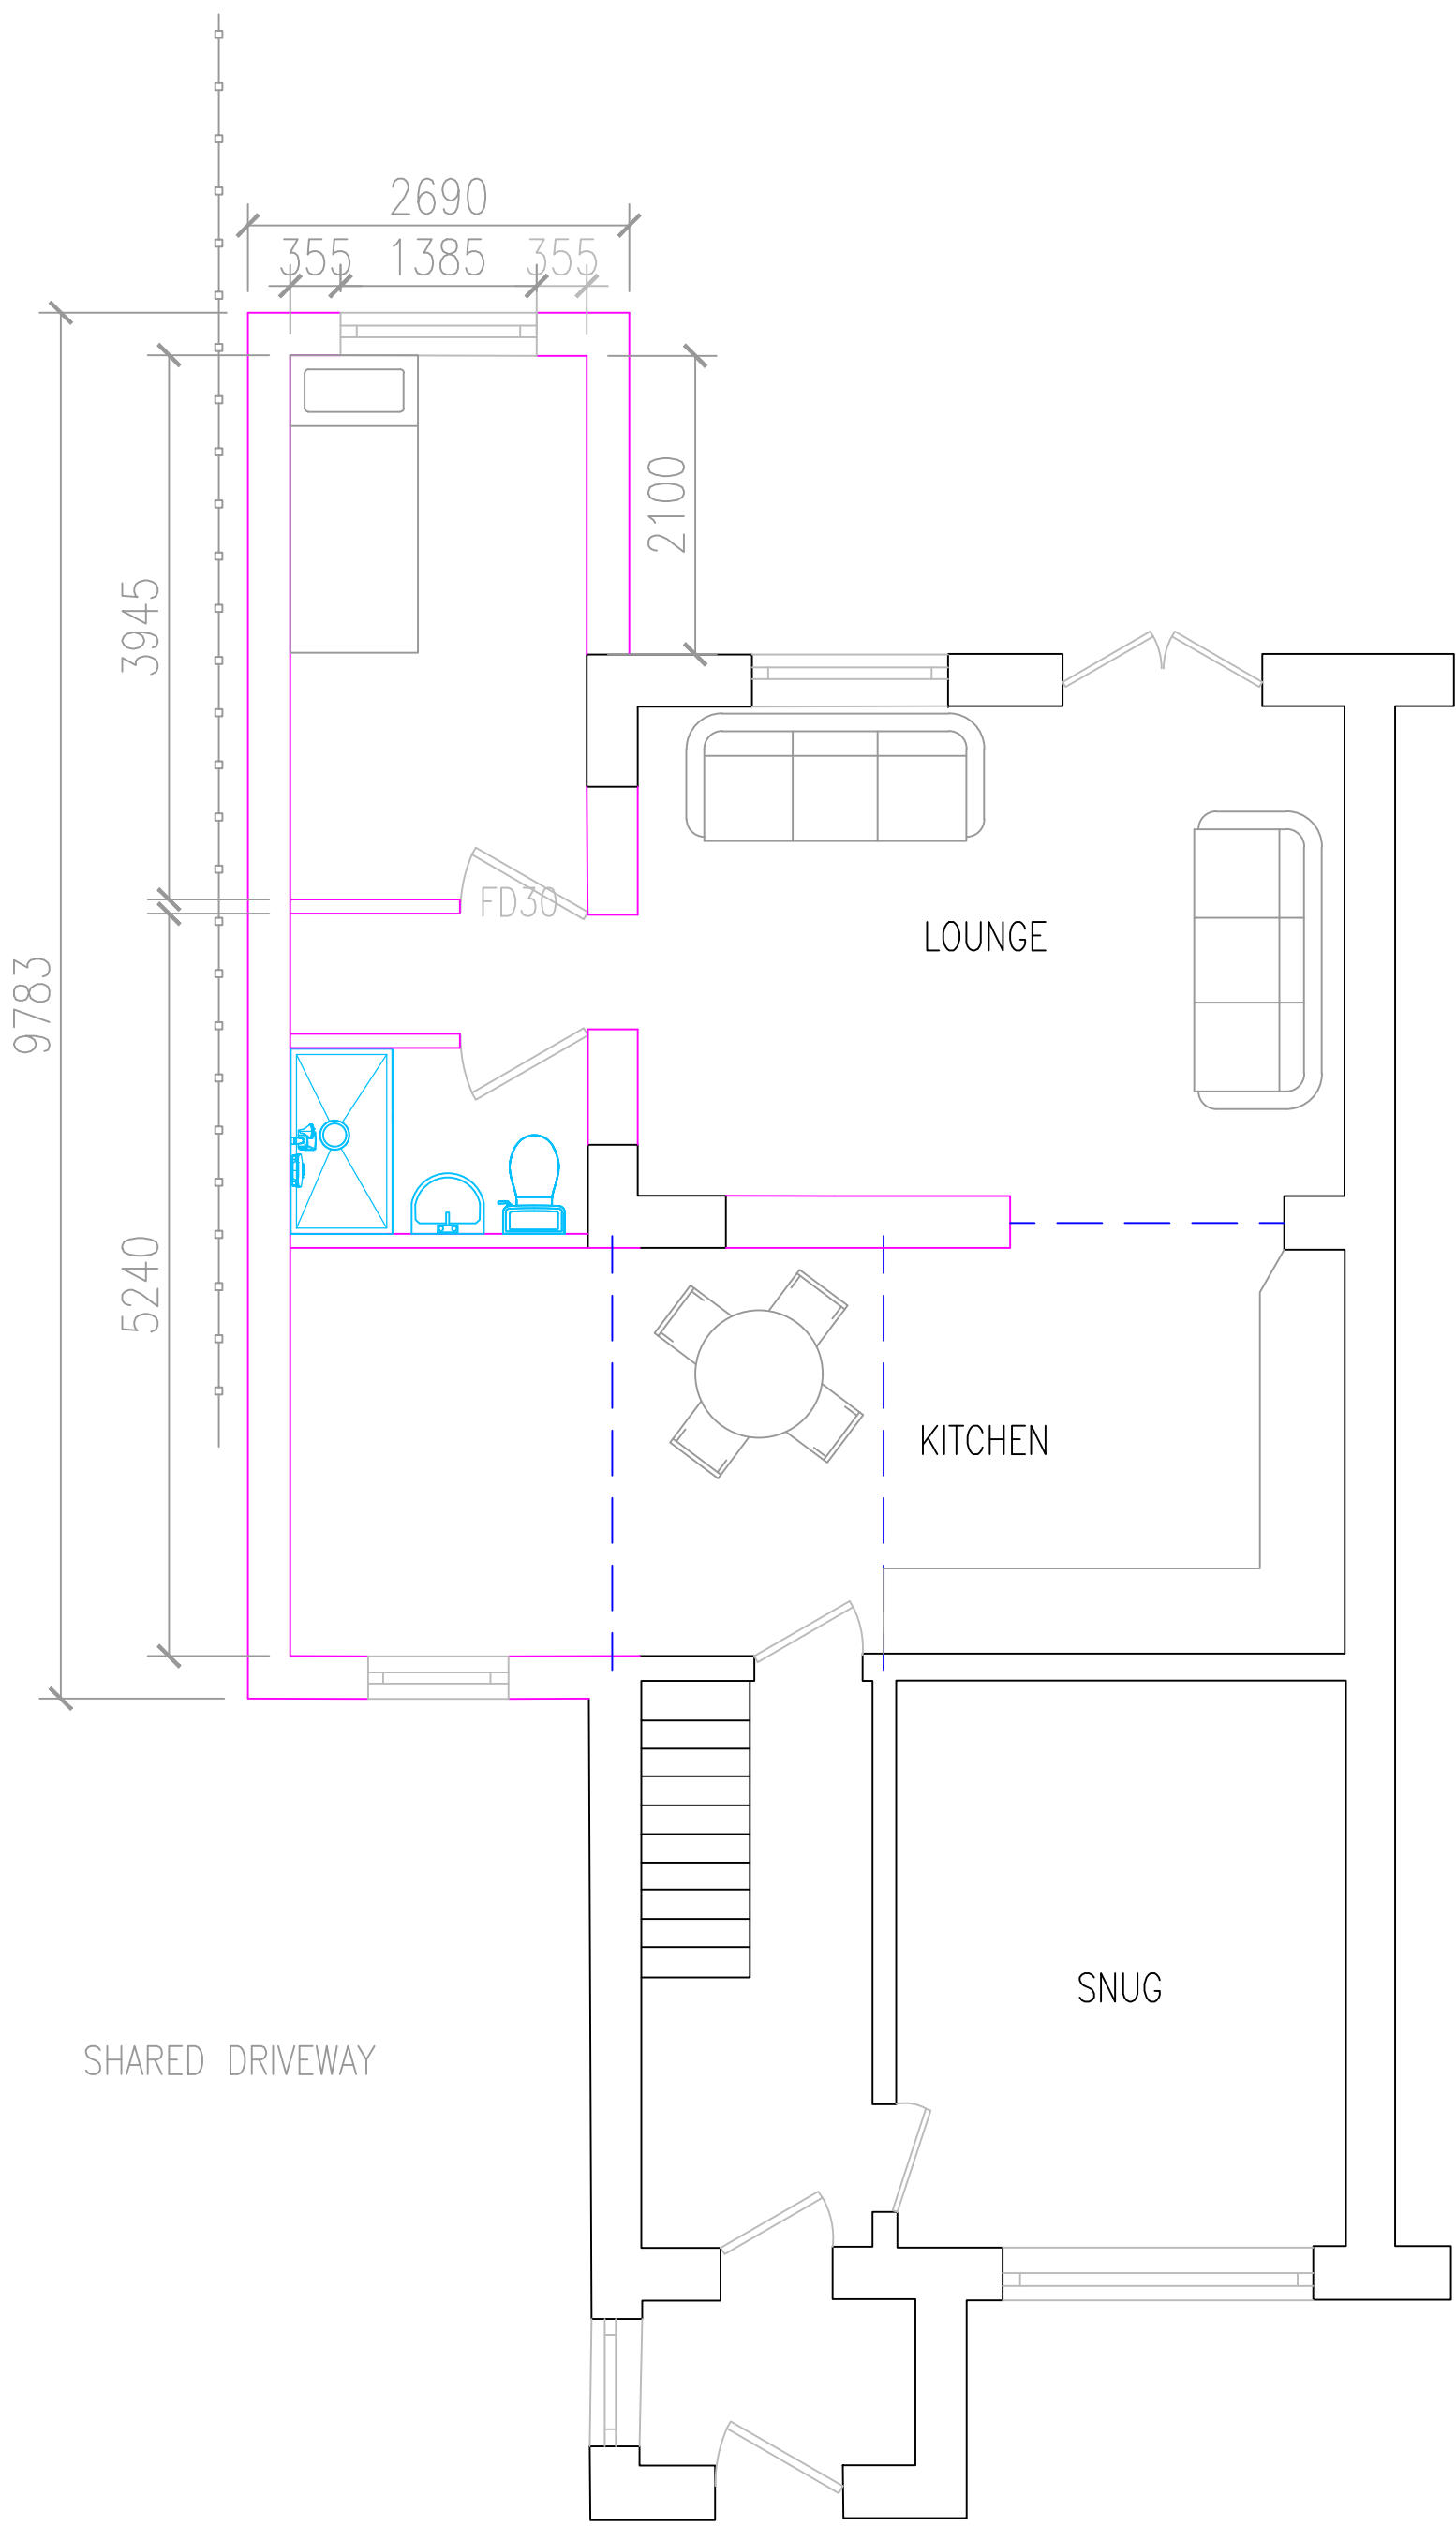

PROPOSED GROUND FLOOR

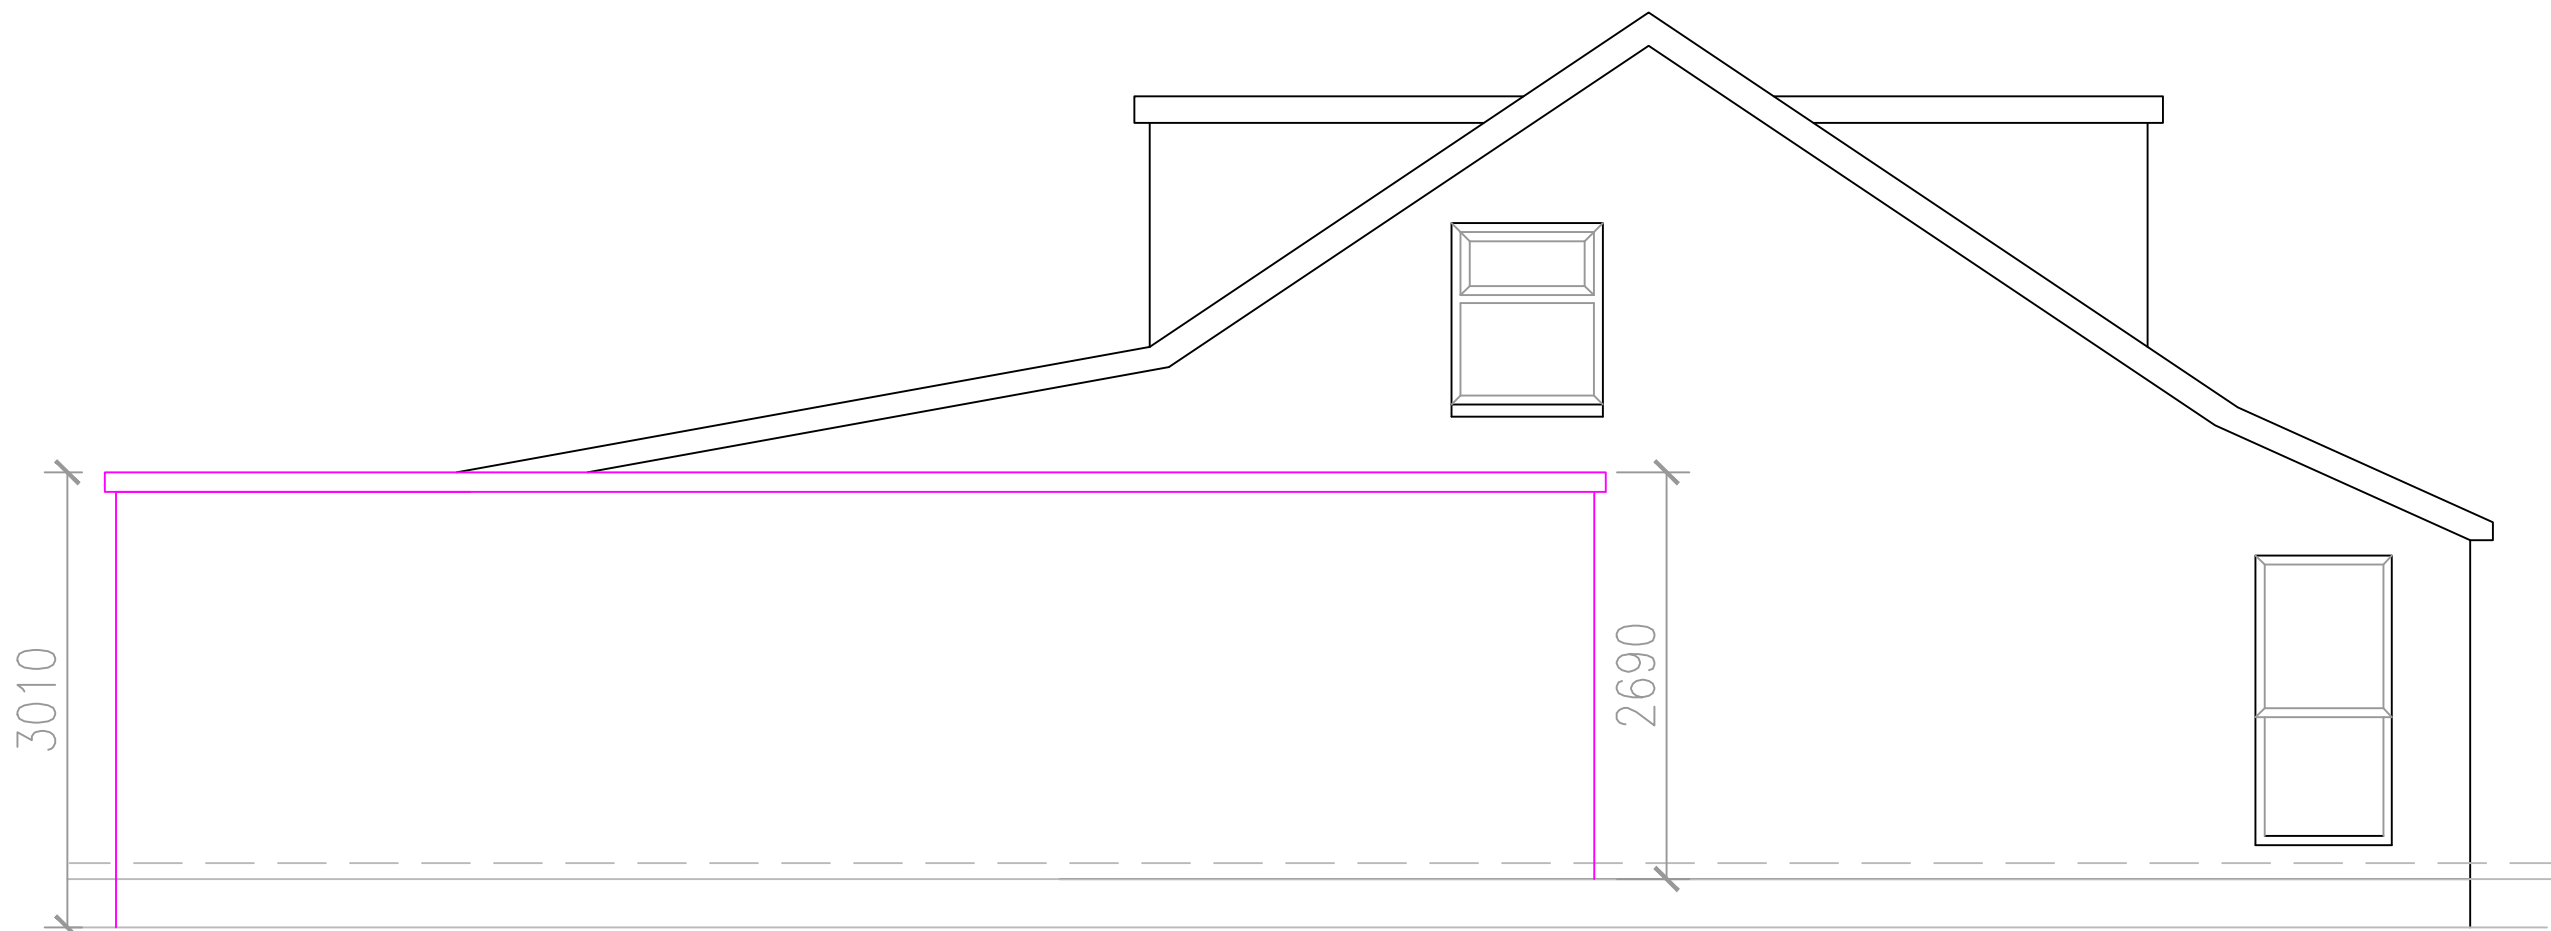

PROPOSED LHS ELEVATION

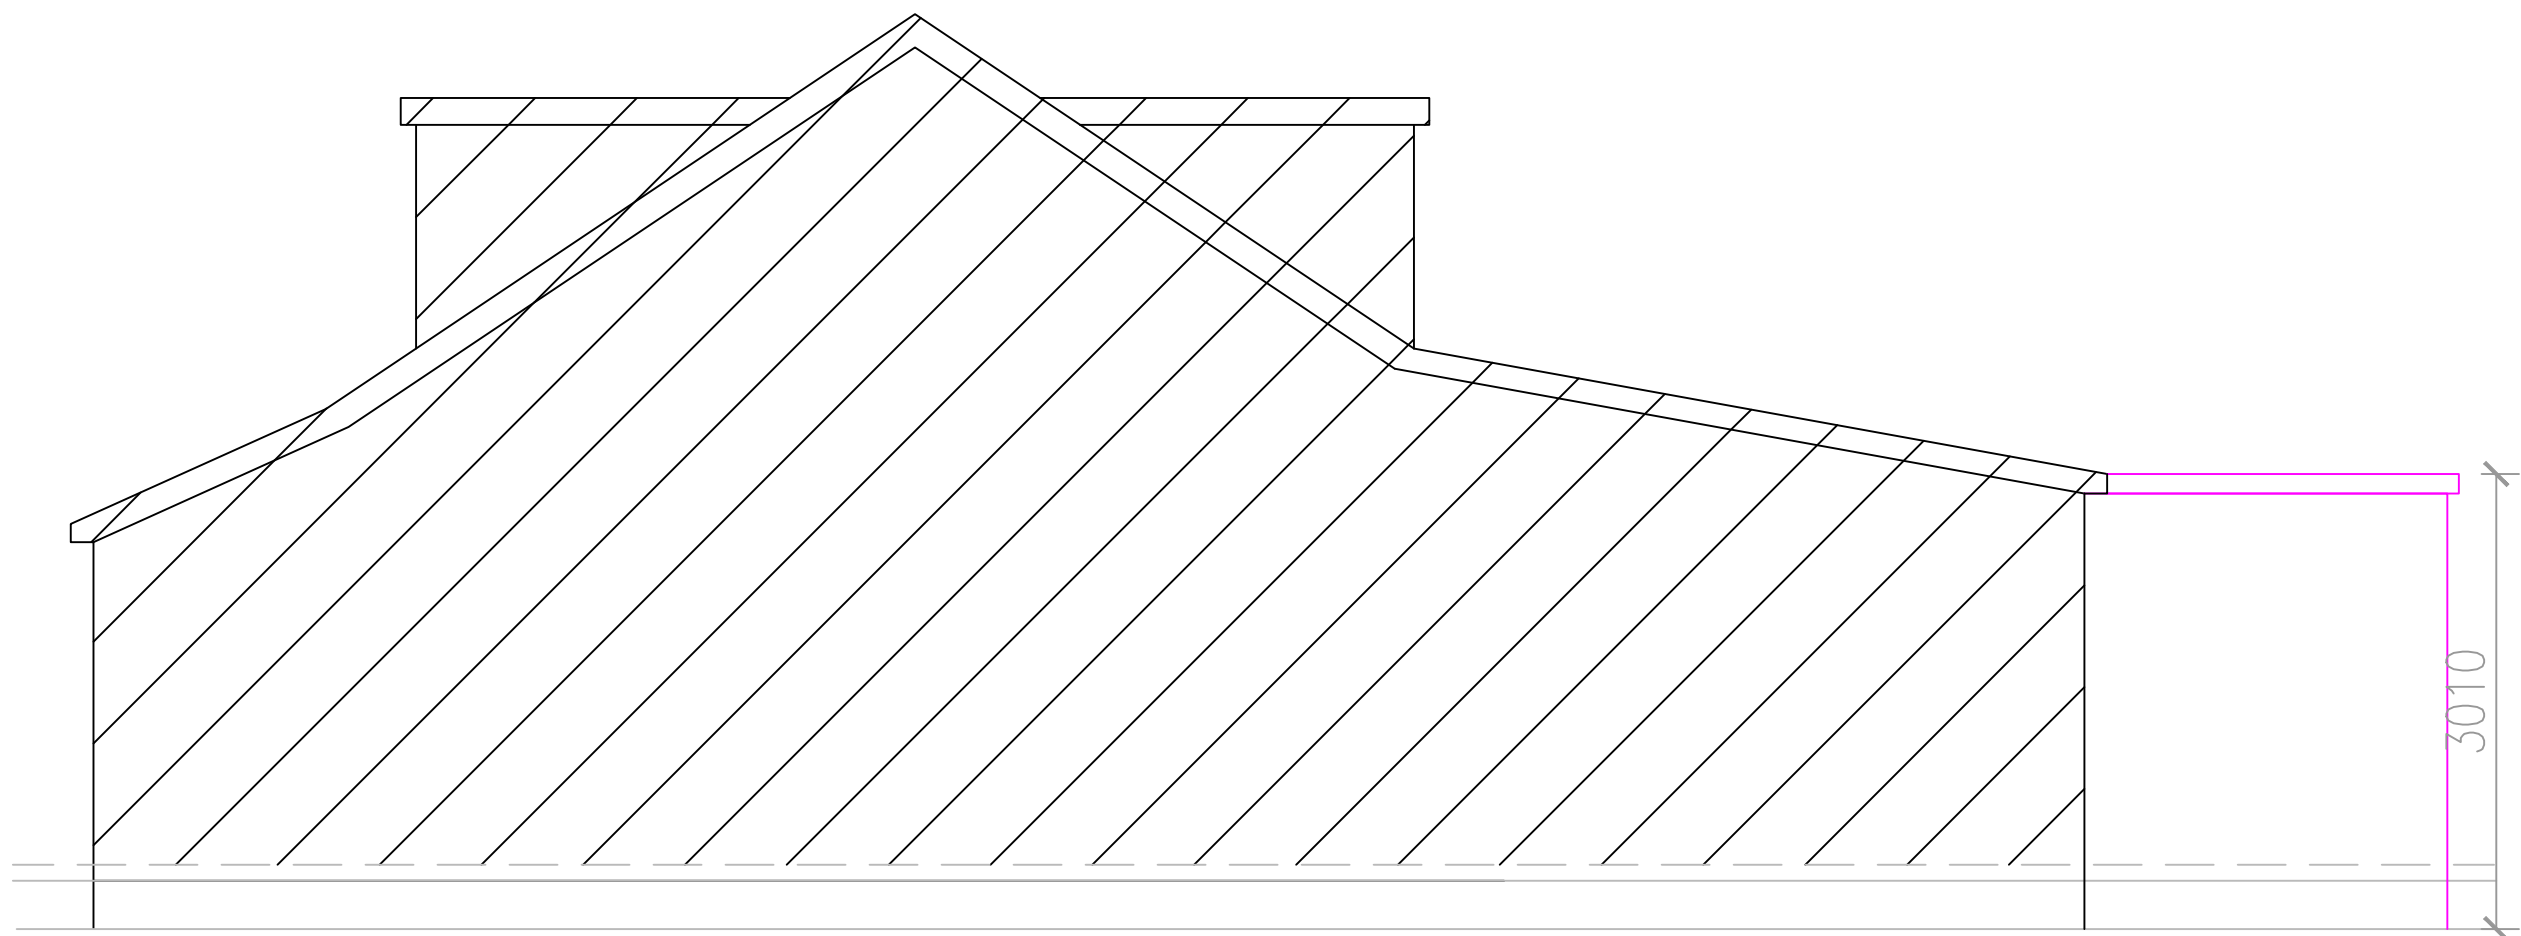

PROPOSED RHS ELEVATION

Amendments	
JB DESIGNS Rebecca Bates 36 Brown Street Radclyffe 07748282102	
Client: Mr and Mrs Nieland	
Address: 17 Cloughton Road	
Rev:	
Scale: 1:50	
Drawing: Proposed Plans and Elevations	Date: Mar 2022