

Dimensioning

Figured dimensions only to be taken from these designs and drawings. Work to unstated dimensions only. All dimensions to be checked on site. Architectural designers to be informed immediately of any discrepancies before work proceeds. Drawings are to be read in conjunction with relevant specifications, structural engineers and service engineers drawings.

Rev	Description	Date
-	Issued to client for comments	21/10/22
A	Issued for Planning	23/10/22



SALEM
ARCHITECTS

Client
Homeowner

Project
305 Middleton Road,
Manchester
M8 4LT

Revision

Drawing Title
Proposed Ground Floor
Plan

Scale


1:100 @ A3

Drawing No. :

Sheet 4

EXISTING DWELLING - TO BE DEMOLISHED

PLANNING APPROVED FOOTPRINT OF NEW DWELLING

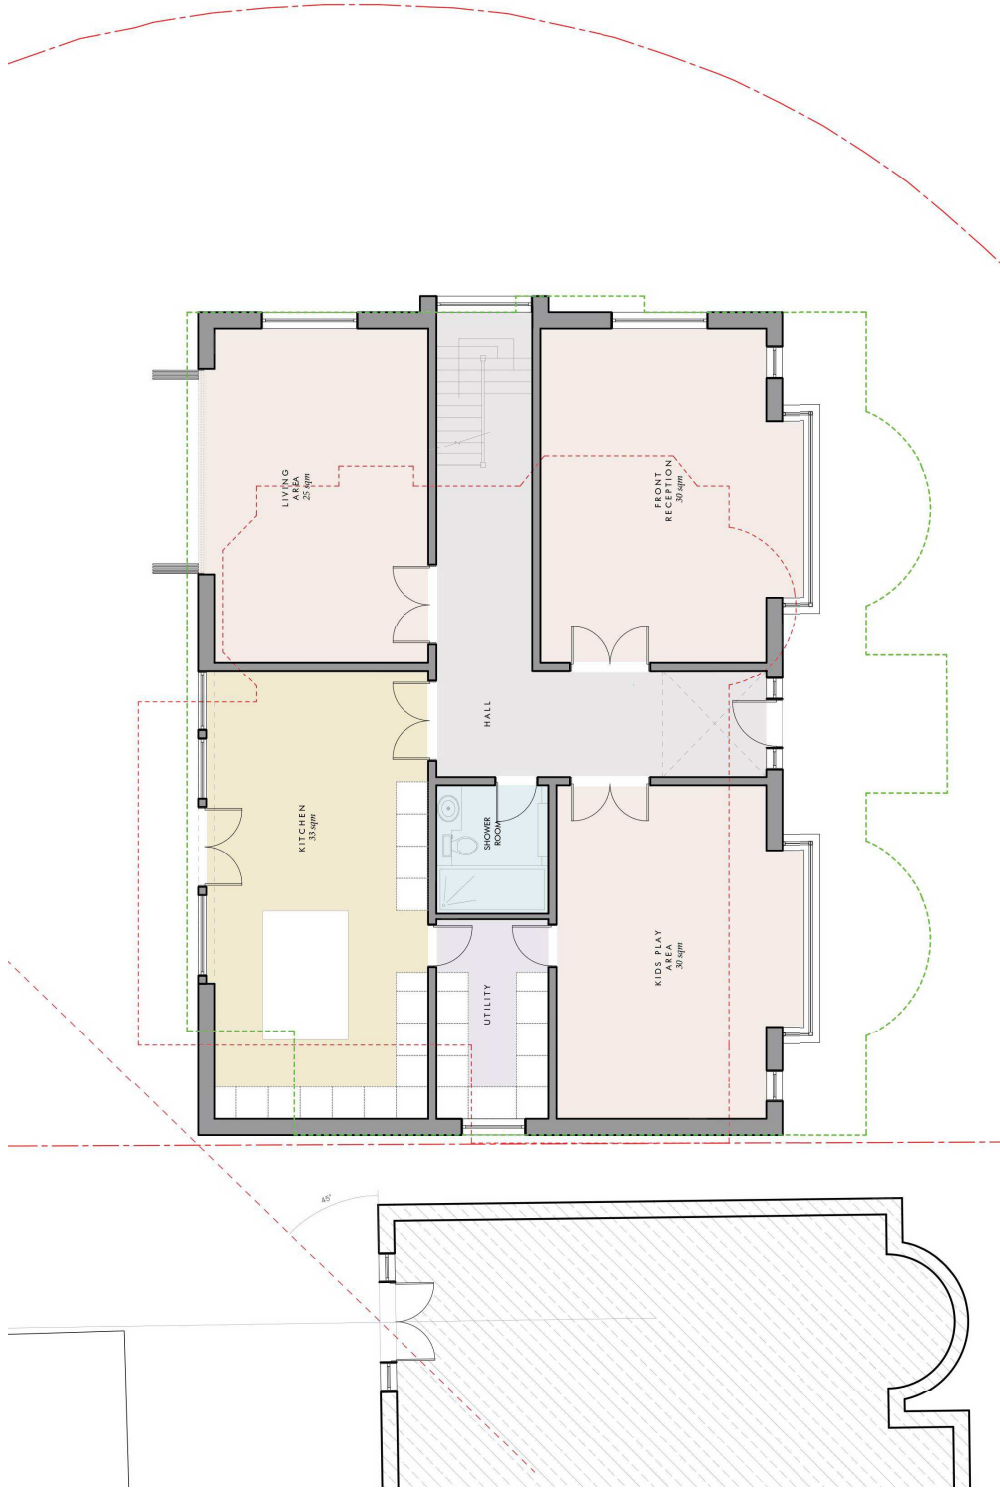

PROPOSED GROUND FLOOR PLAN
1:100 @ A3