


NOTES

- This drawing is copyright. No unauthorised copying of drawing without the express permission of the architect.
- Do not scale from prints. Use figure dimensions only.
- Contractors to check all dimensions on site prior to commencement of works.
- All works to be carried out in accordance with current statutory Health and Safety Regulations.
- This drawing is to be read in conjunction with all relevant specifications and schedules of materials. Any discrepancies or variations are to be notified to the architect before affected work commences.

REV. AMENDMENTS

DATE

A FULL GROUND FLOOR INDICATED 09.01.24

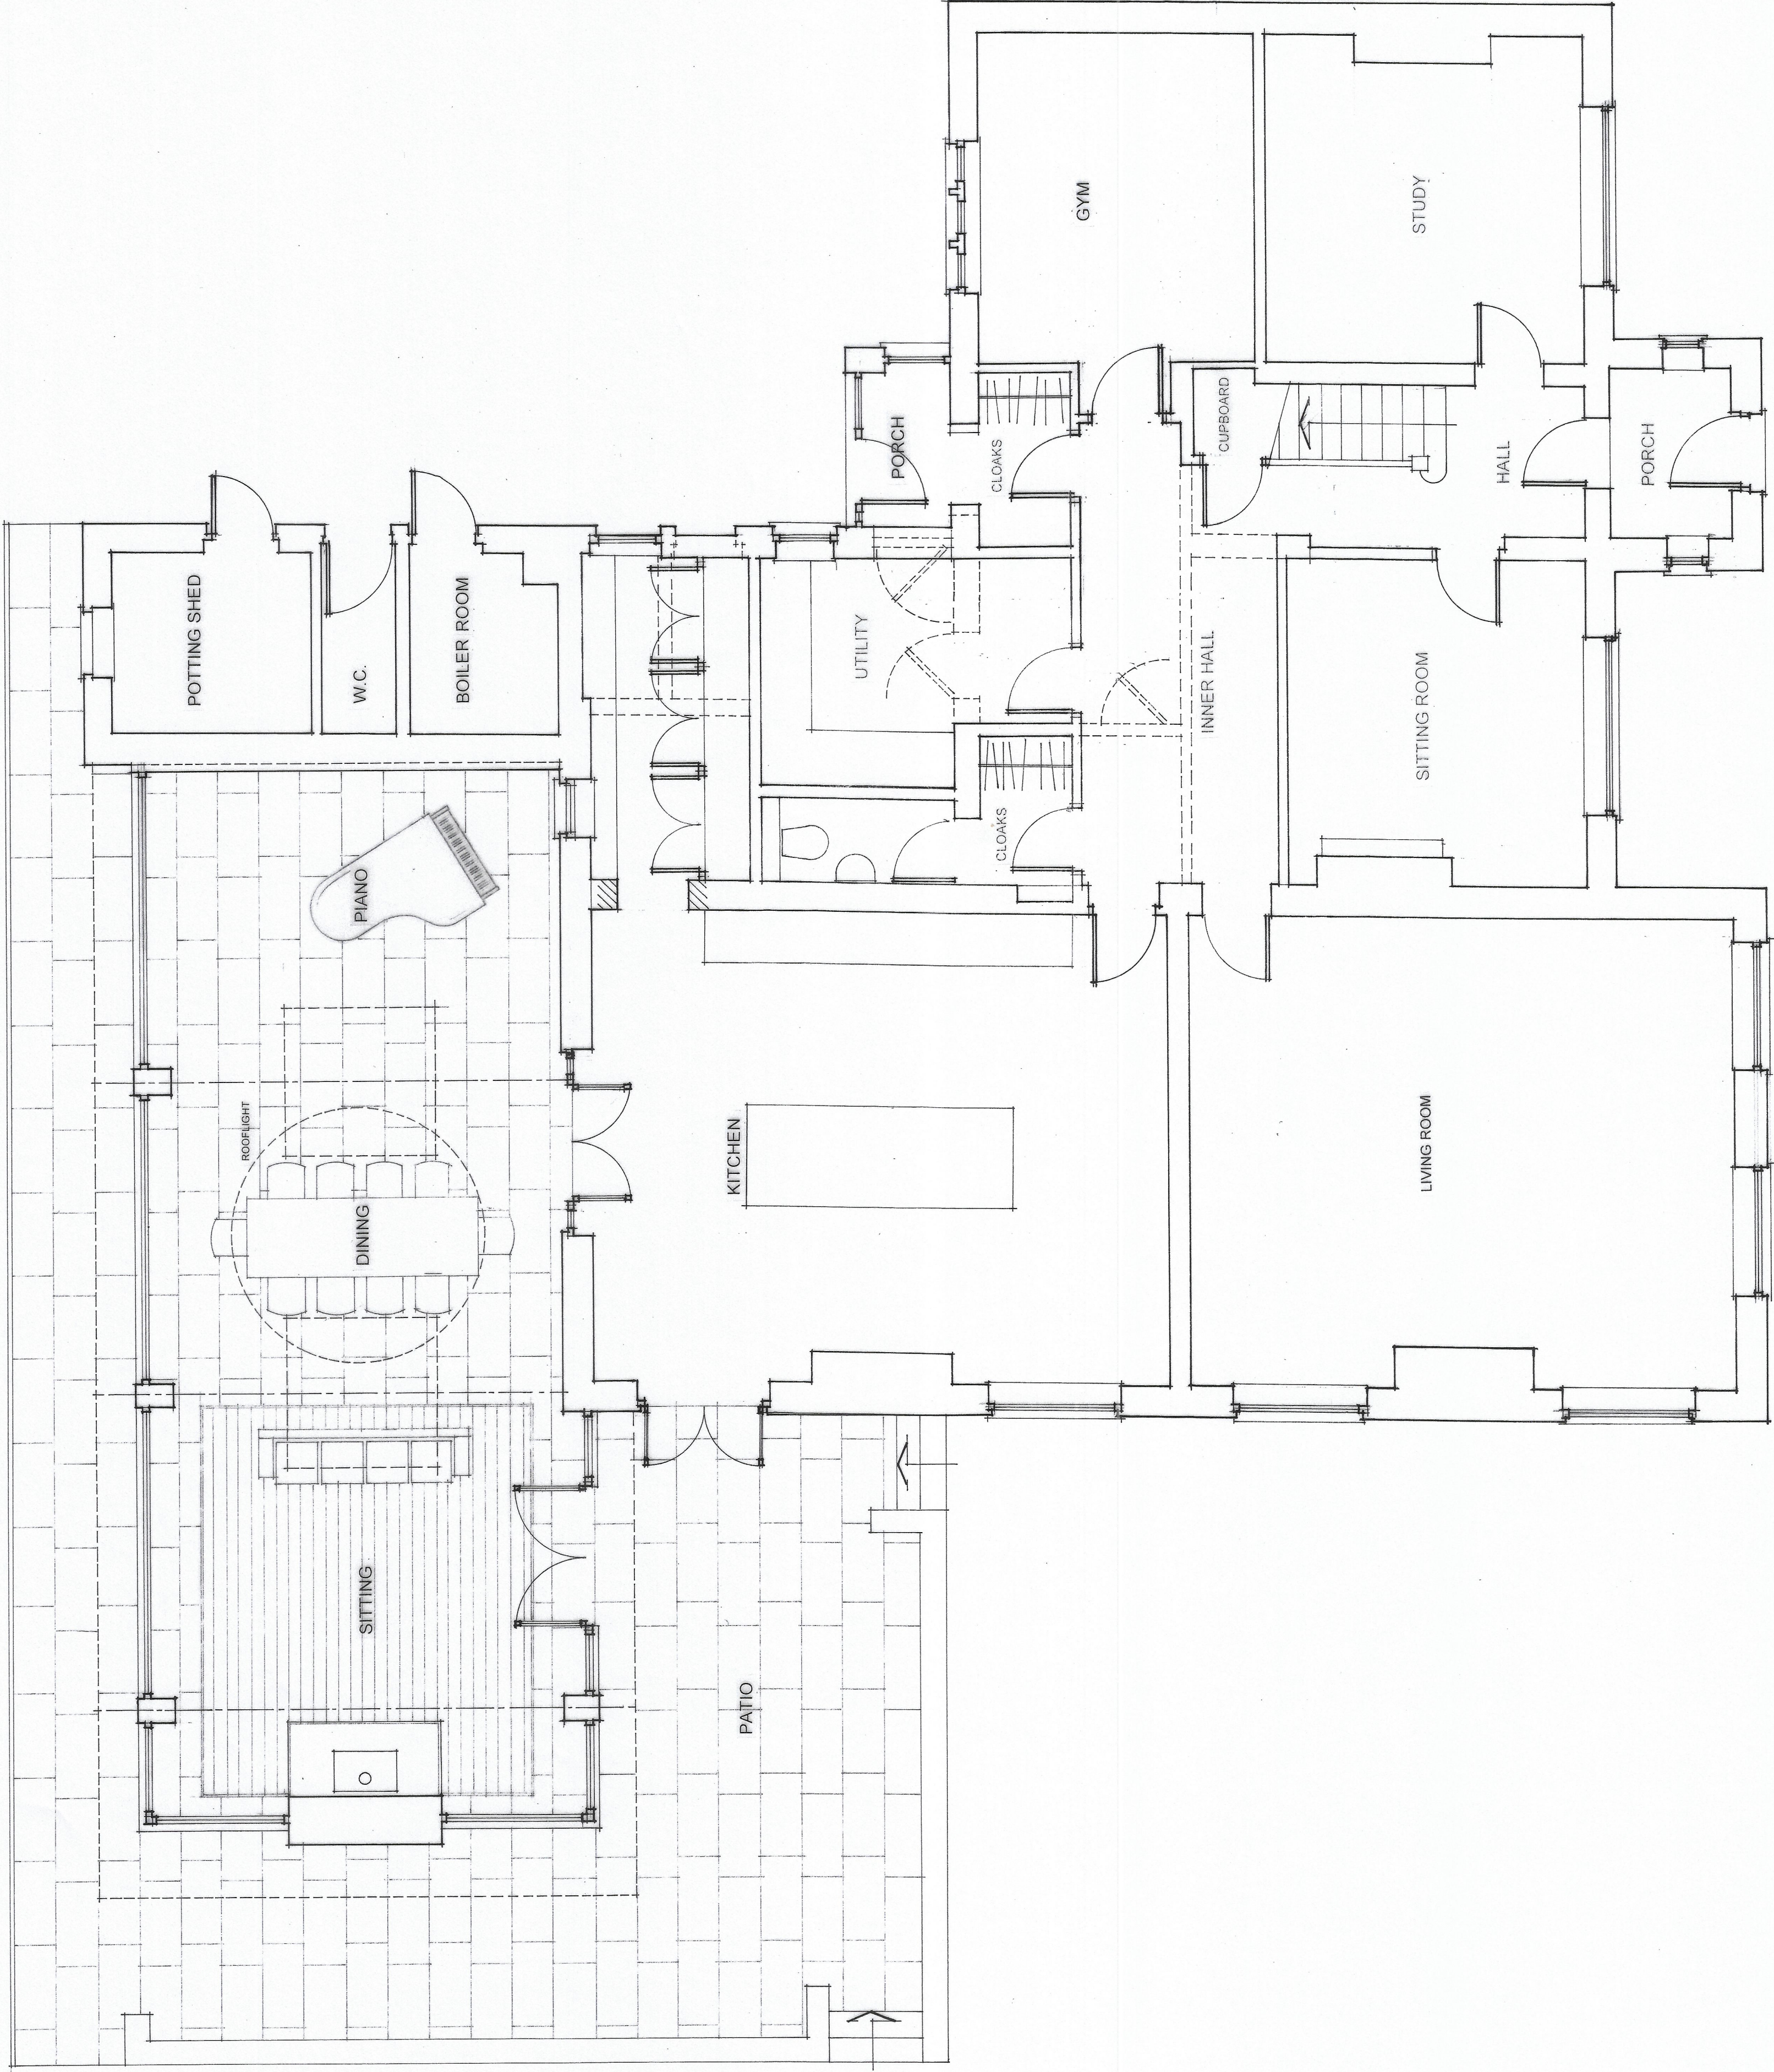

PROPOSED GROUND FLOOR

Project	EXTENSIONS & ALTERATIONS GREYSTONES, HAWKSHAW
Drawing	PROPOSED FLOOR PLAN
Client	MR & MRS N DYKINS
Drawn By	WJH
Scale	1:50 & 1:100 @ A1
Dwg No.	17/477.30 (A)
Dwg Size	A1
Date	DECEMBER 2023

JOHN HOLT ARCHITECTS LTD.

3 MANCHESTER ROAD BURY LANCASHIRE BL9 0DP
TEL: 0161 694 8888 FAX: 0161 694 8885
E-MAIL: mail@johnholtarchitects.co.uk
DO NOT SCALE DRAWING