



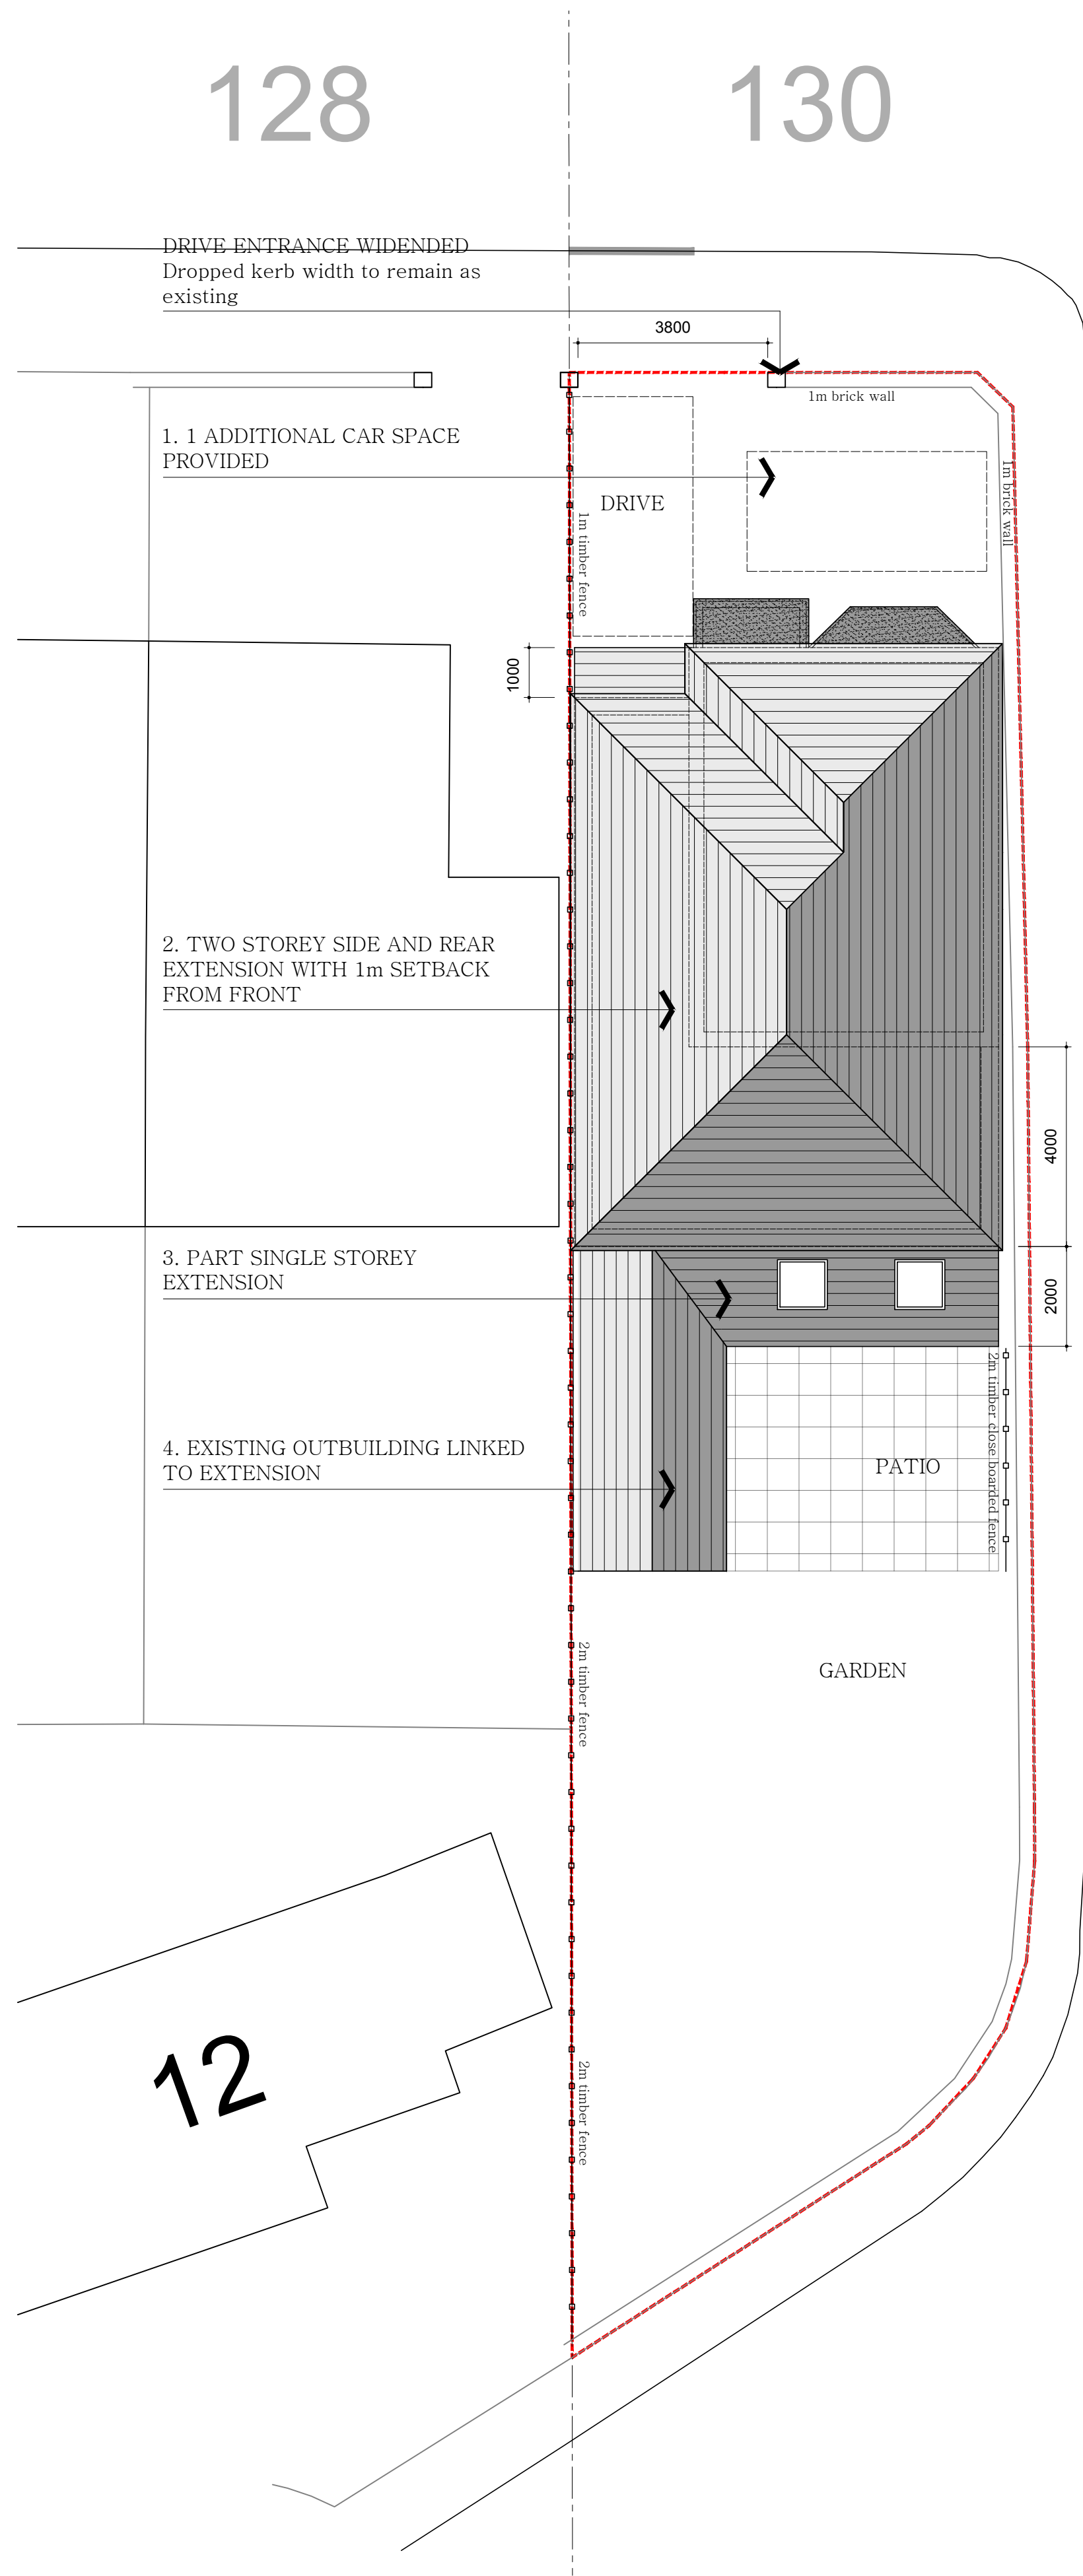

PROPOSED SITE/ROOF PLAN
1:100

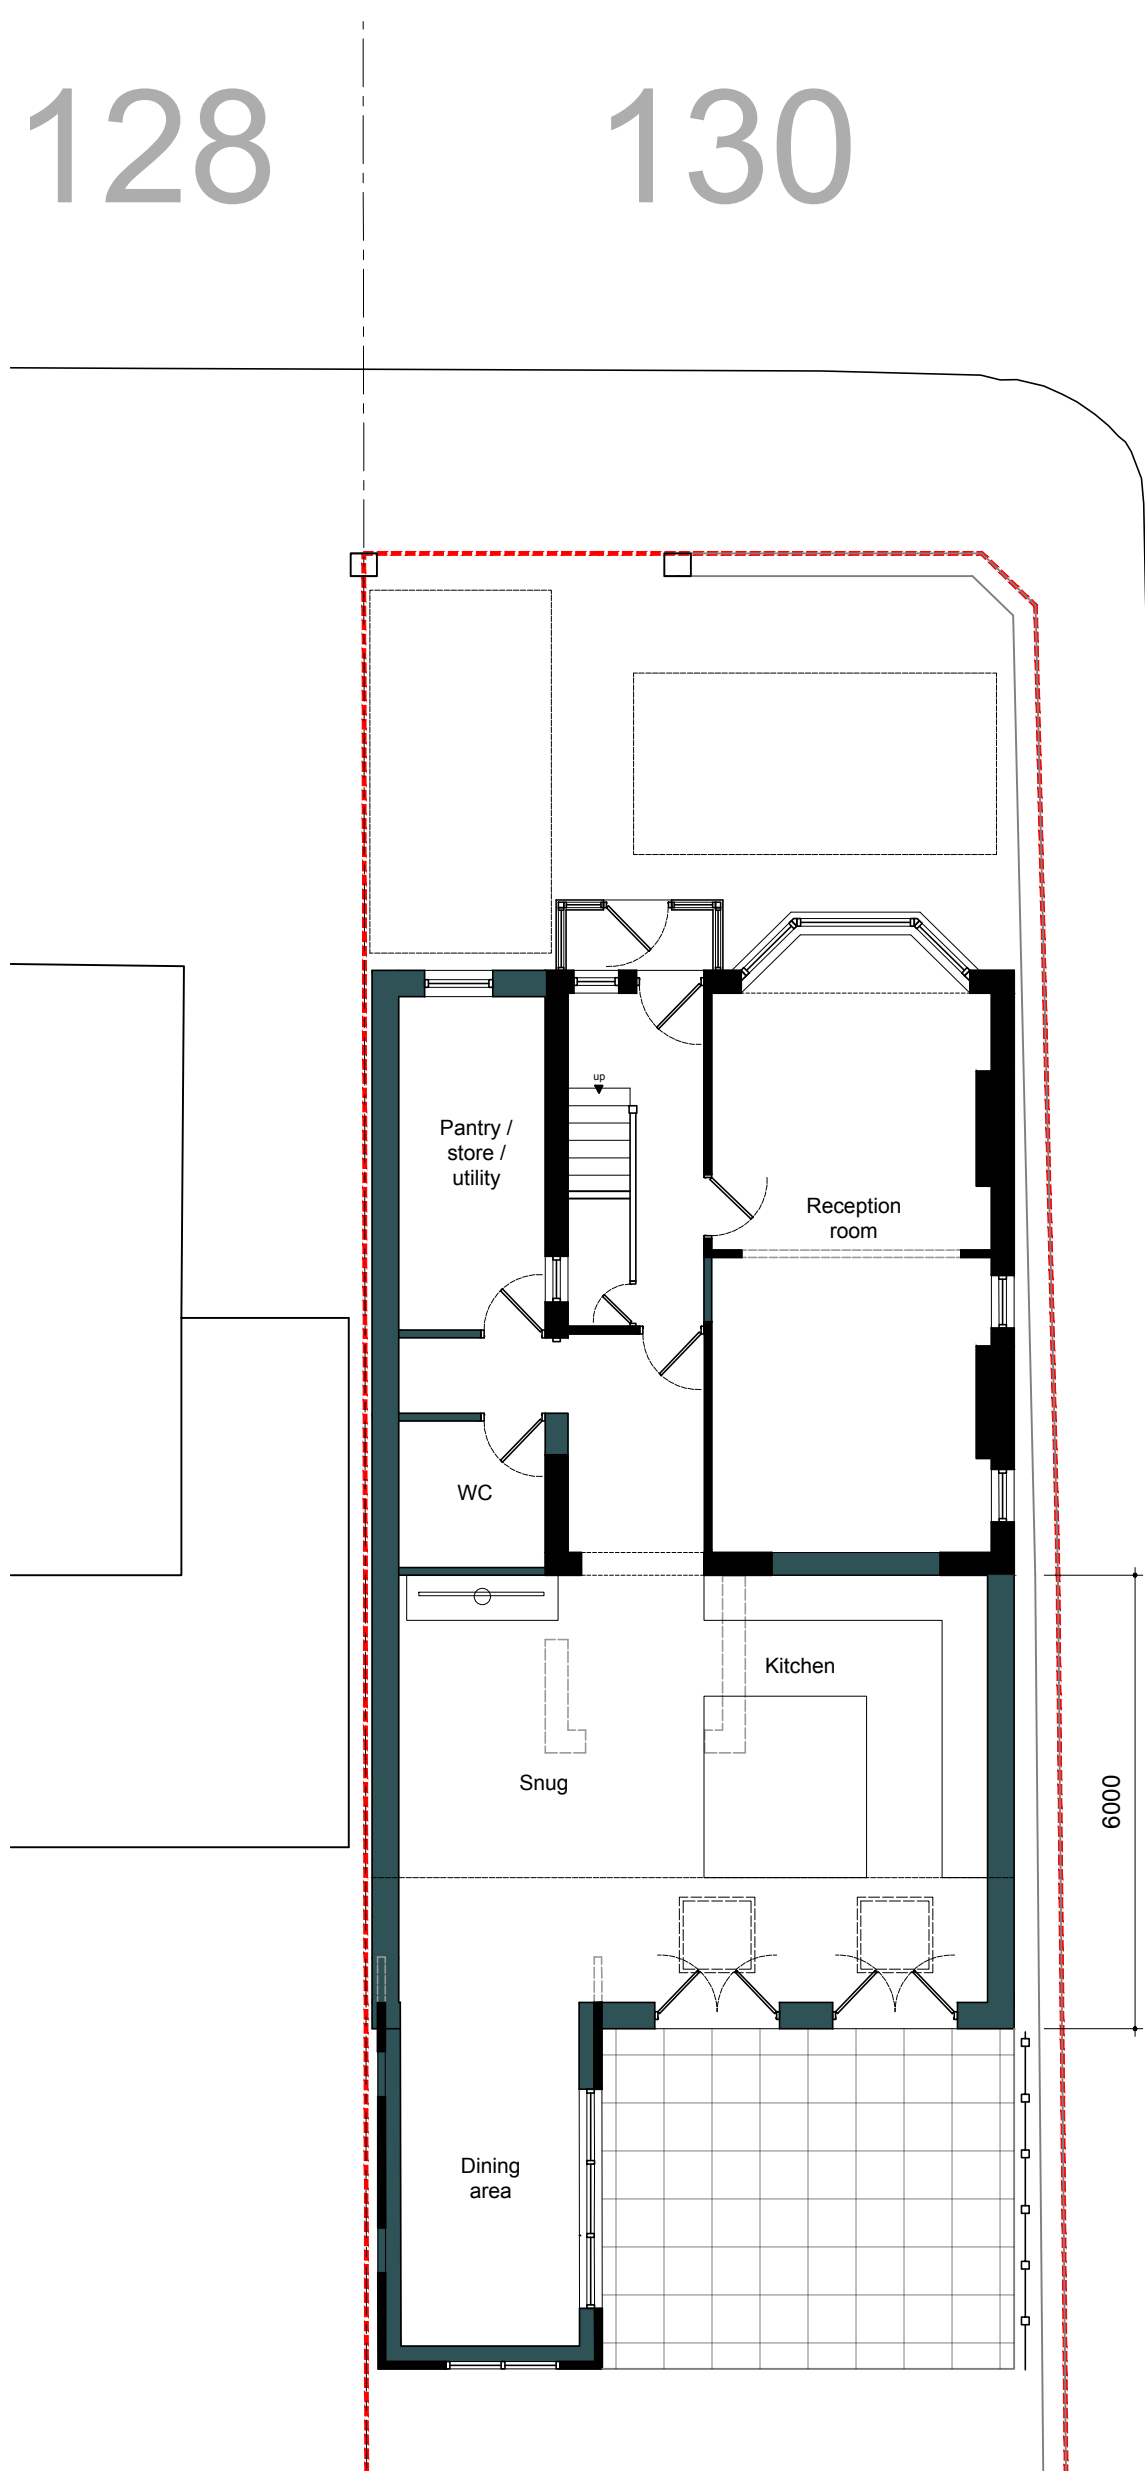

PROPOSED GROUND FLOOR PLAN
1:100




PROPOSED FRONT ELEVATION (N)
1:100




PROPOSED REAR ELEVATION (S)
1:100



PROPOSED SIDE ELEVATION (E)
1:100

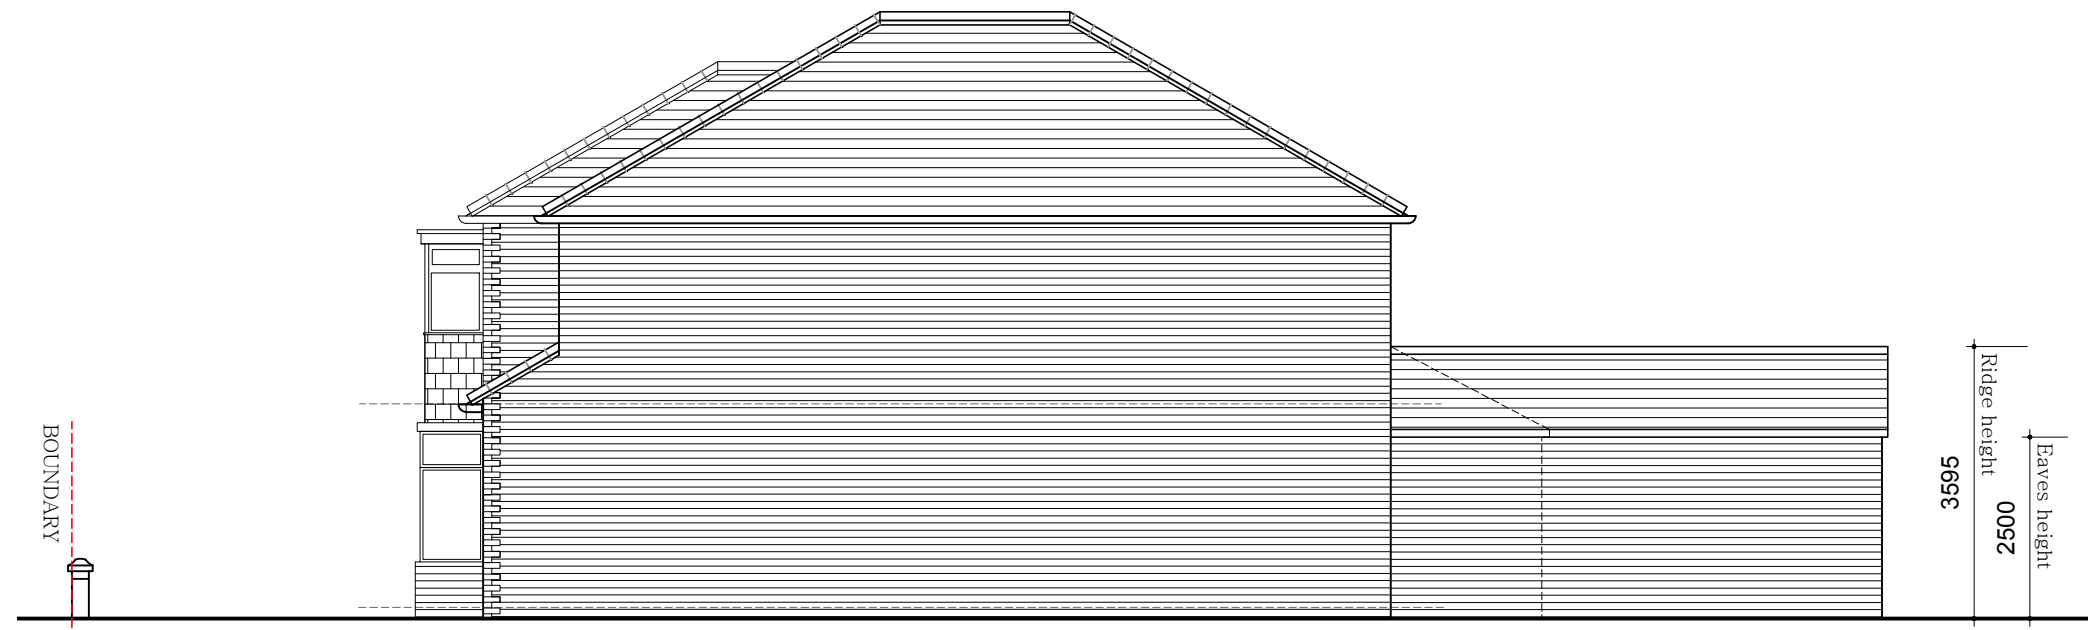


PROPOSED SIDE ELEVATION (W)
1:100

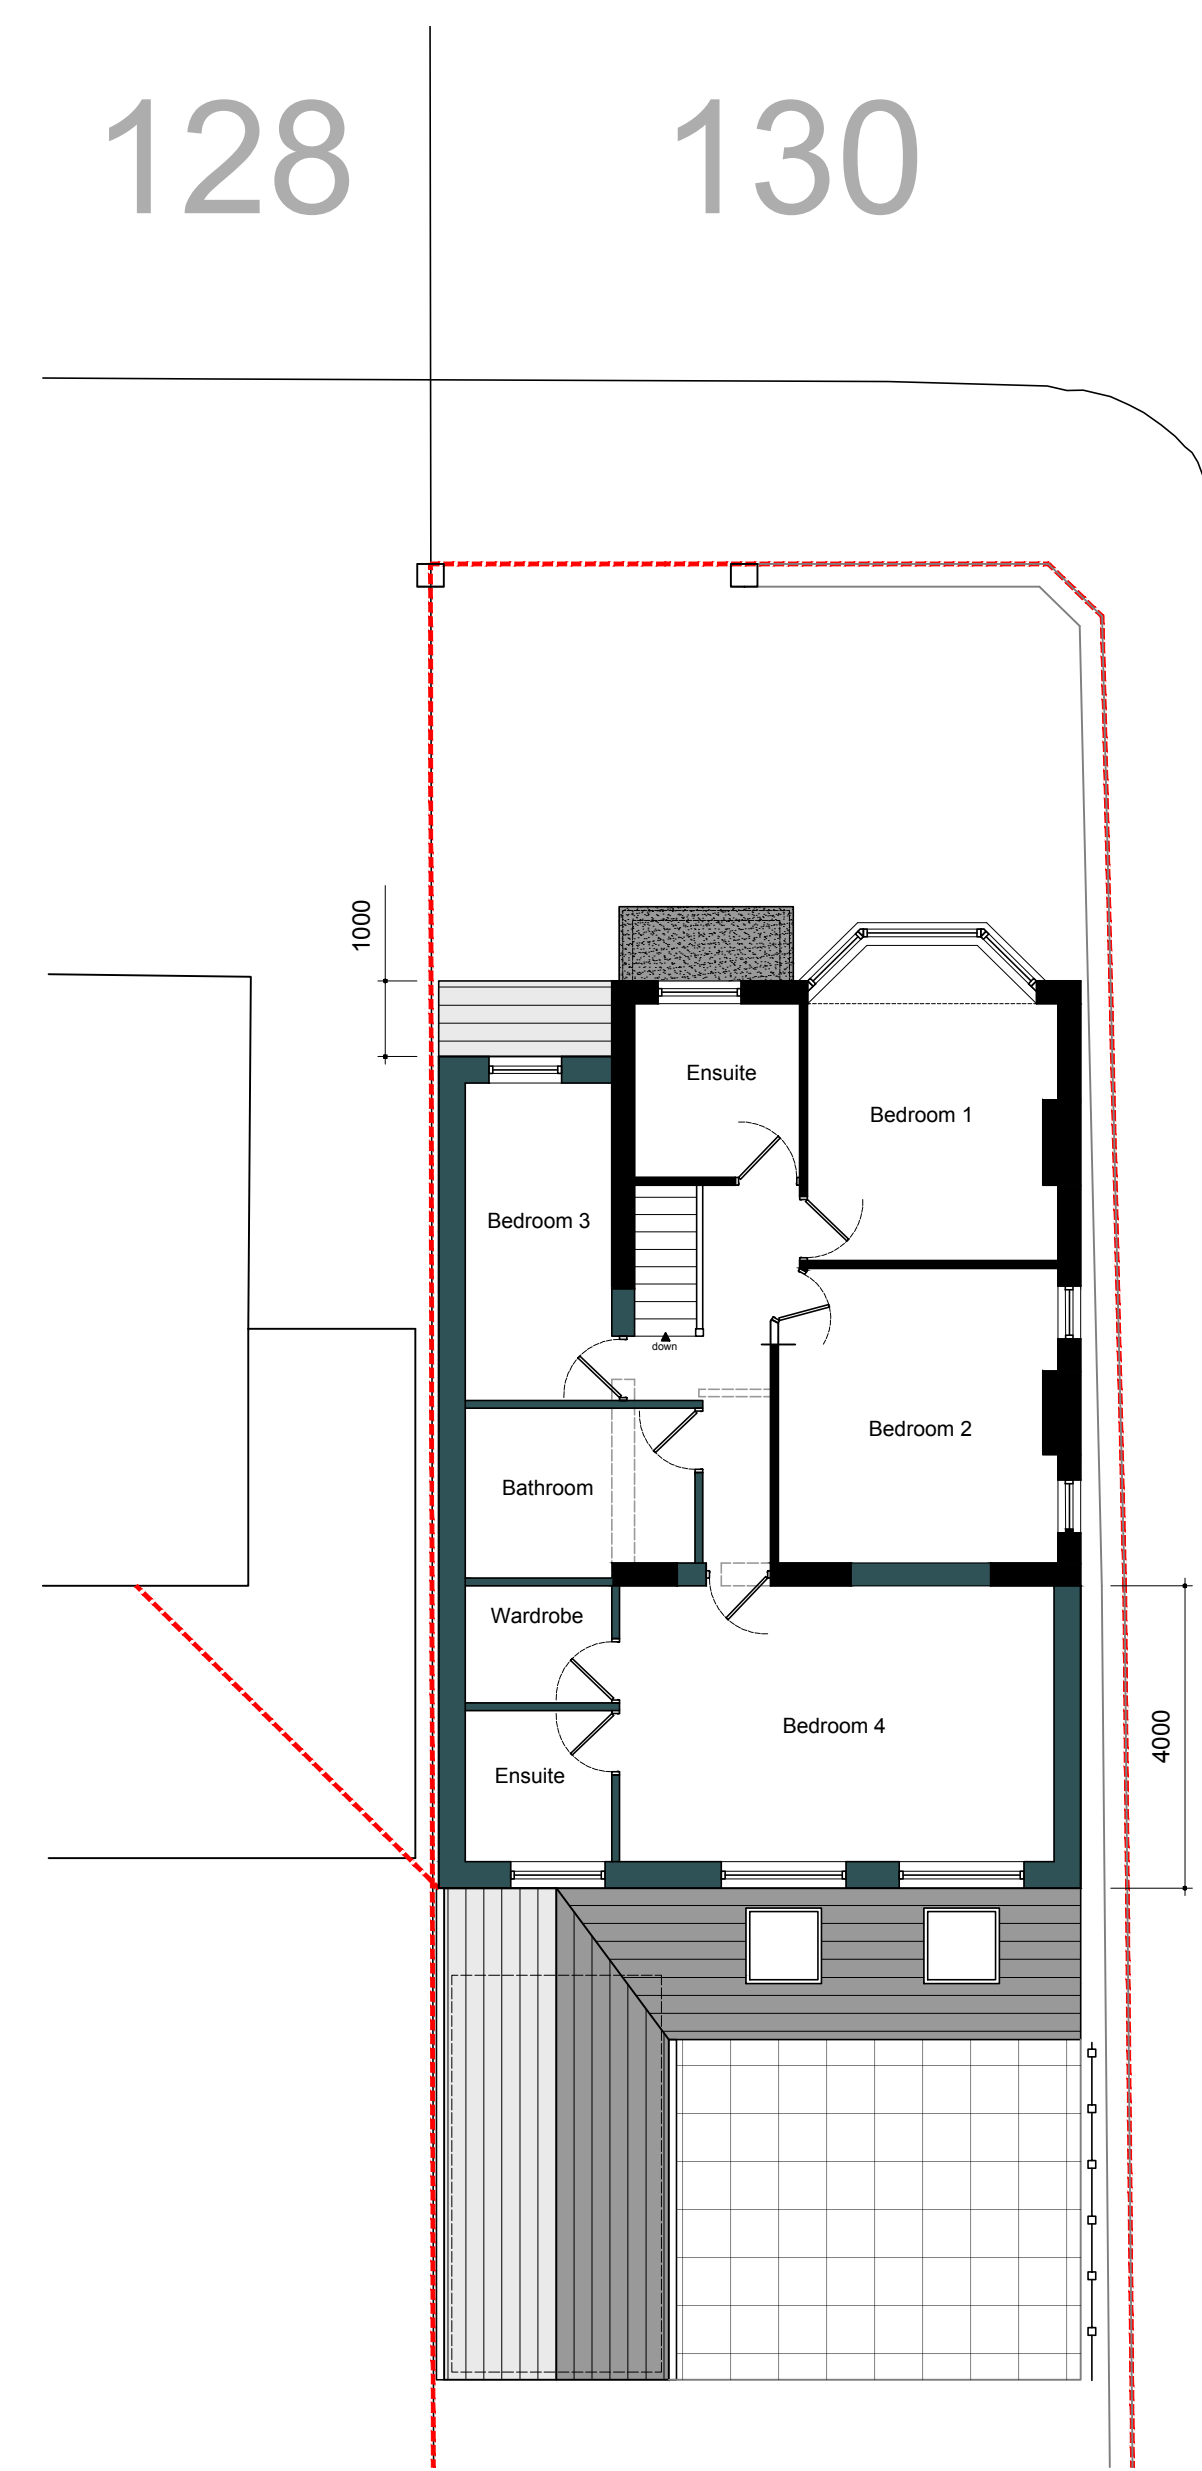

PROPOSED FIRST FLOOR PLAN
1:100

Revisions

revision	date	comments
A	25.03.26	Dropped kerb note added

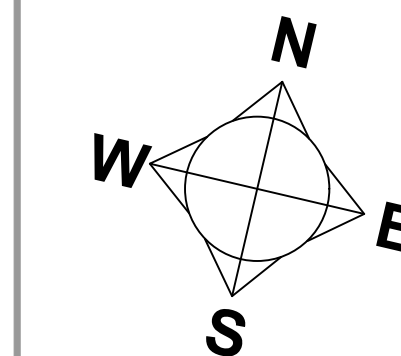

Job Title

TWO STOREY SIDE AND REAR
EXTENSION AND PART SINGLE
STOREY EXTENSION

Site Address

130 Kings Rd, Manchester, M25
0EZ

Drawing Title

Proposed Plans

Scale

1:100 @ A1

Date

10.12.25

Drawn

uf

A. 275a Upper Brook St
Manchester
M13 0HR

T. 07894401574
E. info@lumitekton.com